




DO NOT SCALE THIS DRAWING. THE CONTRACTOR IS DEEMED TO HAVE CHECKED ALL DIMENSIONS ON SITE AND REPORT ANY DISCREPANCIES TO OGLESBY & LIMB LTD.
THE CONTENTS OF THIS DRAWING ARE COVERED BY COPYRIGHT AND REMAIN THE PROPERTY OF OGLESBY & LIMB LTD. WRITTEN APPROVAL MUST BE OBTAINED FROM OGLESBY & LIMB LTD PRIOR TO DUPLICATION OR REPRODUCTION OF THIS DRAWING OR ITS CONTENTS.
ANY DIMENSIONS NOT SHOWN ARE TO BE CHECKED AND AGREED WITH OGLESBY & LIMB LTD.

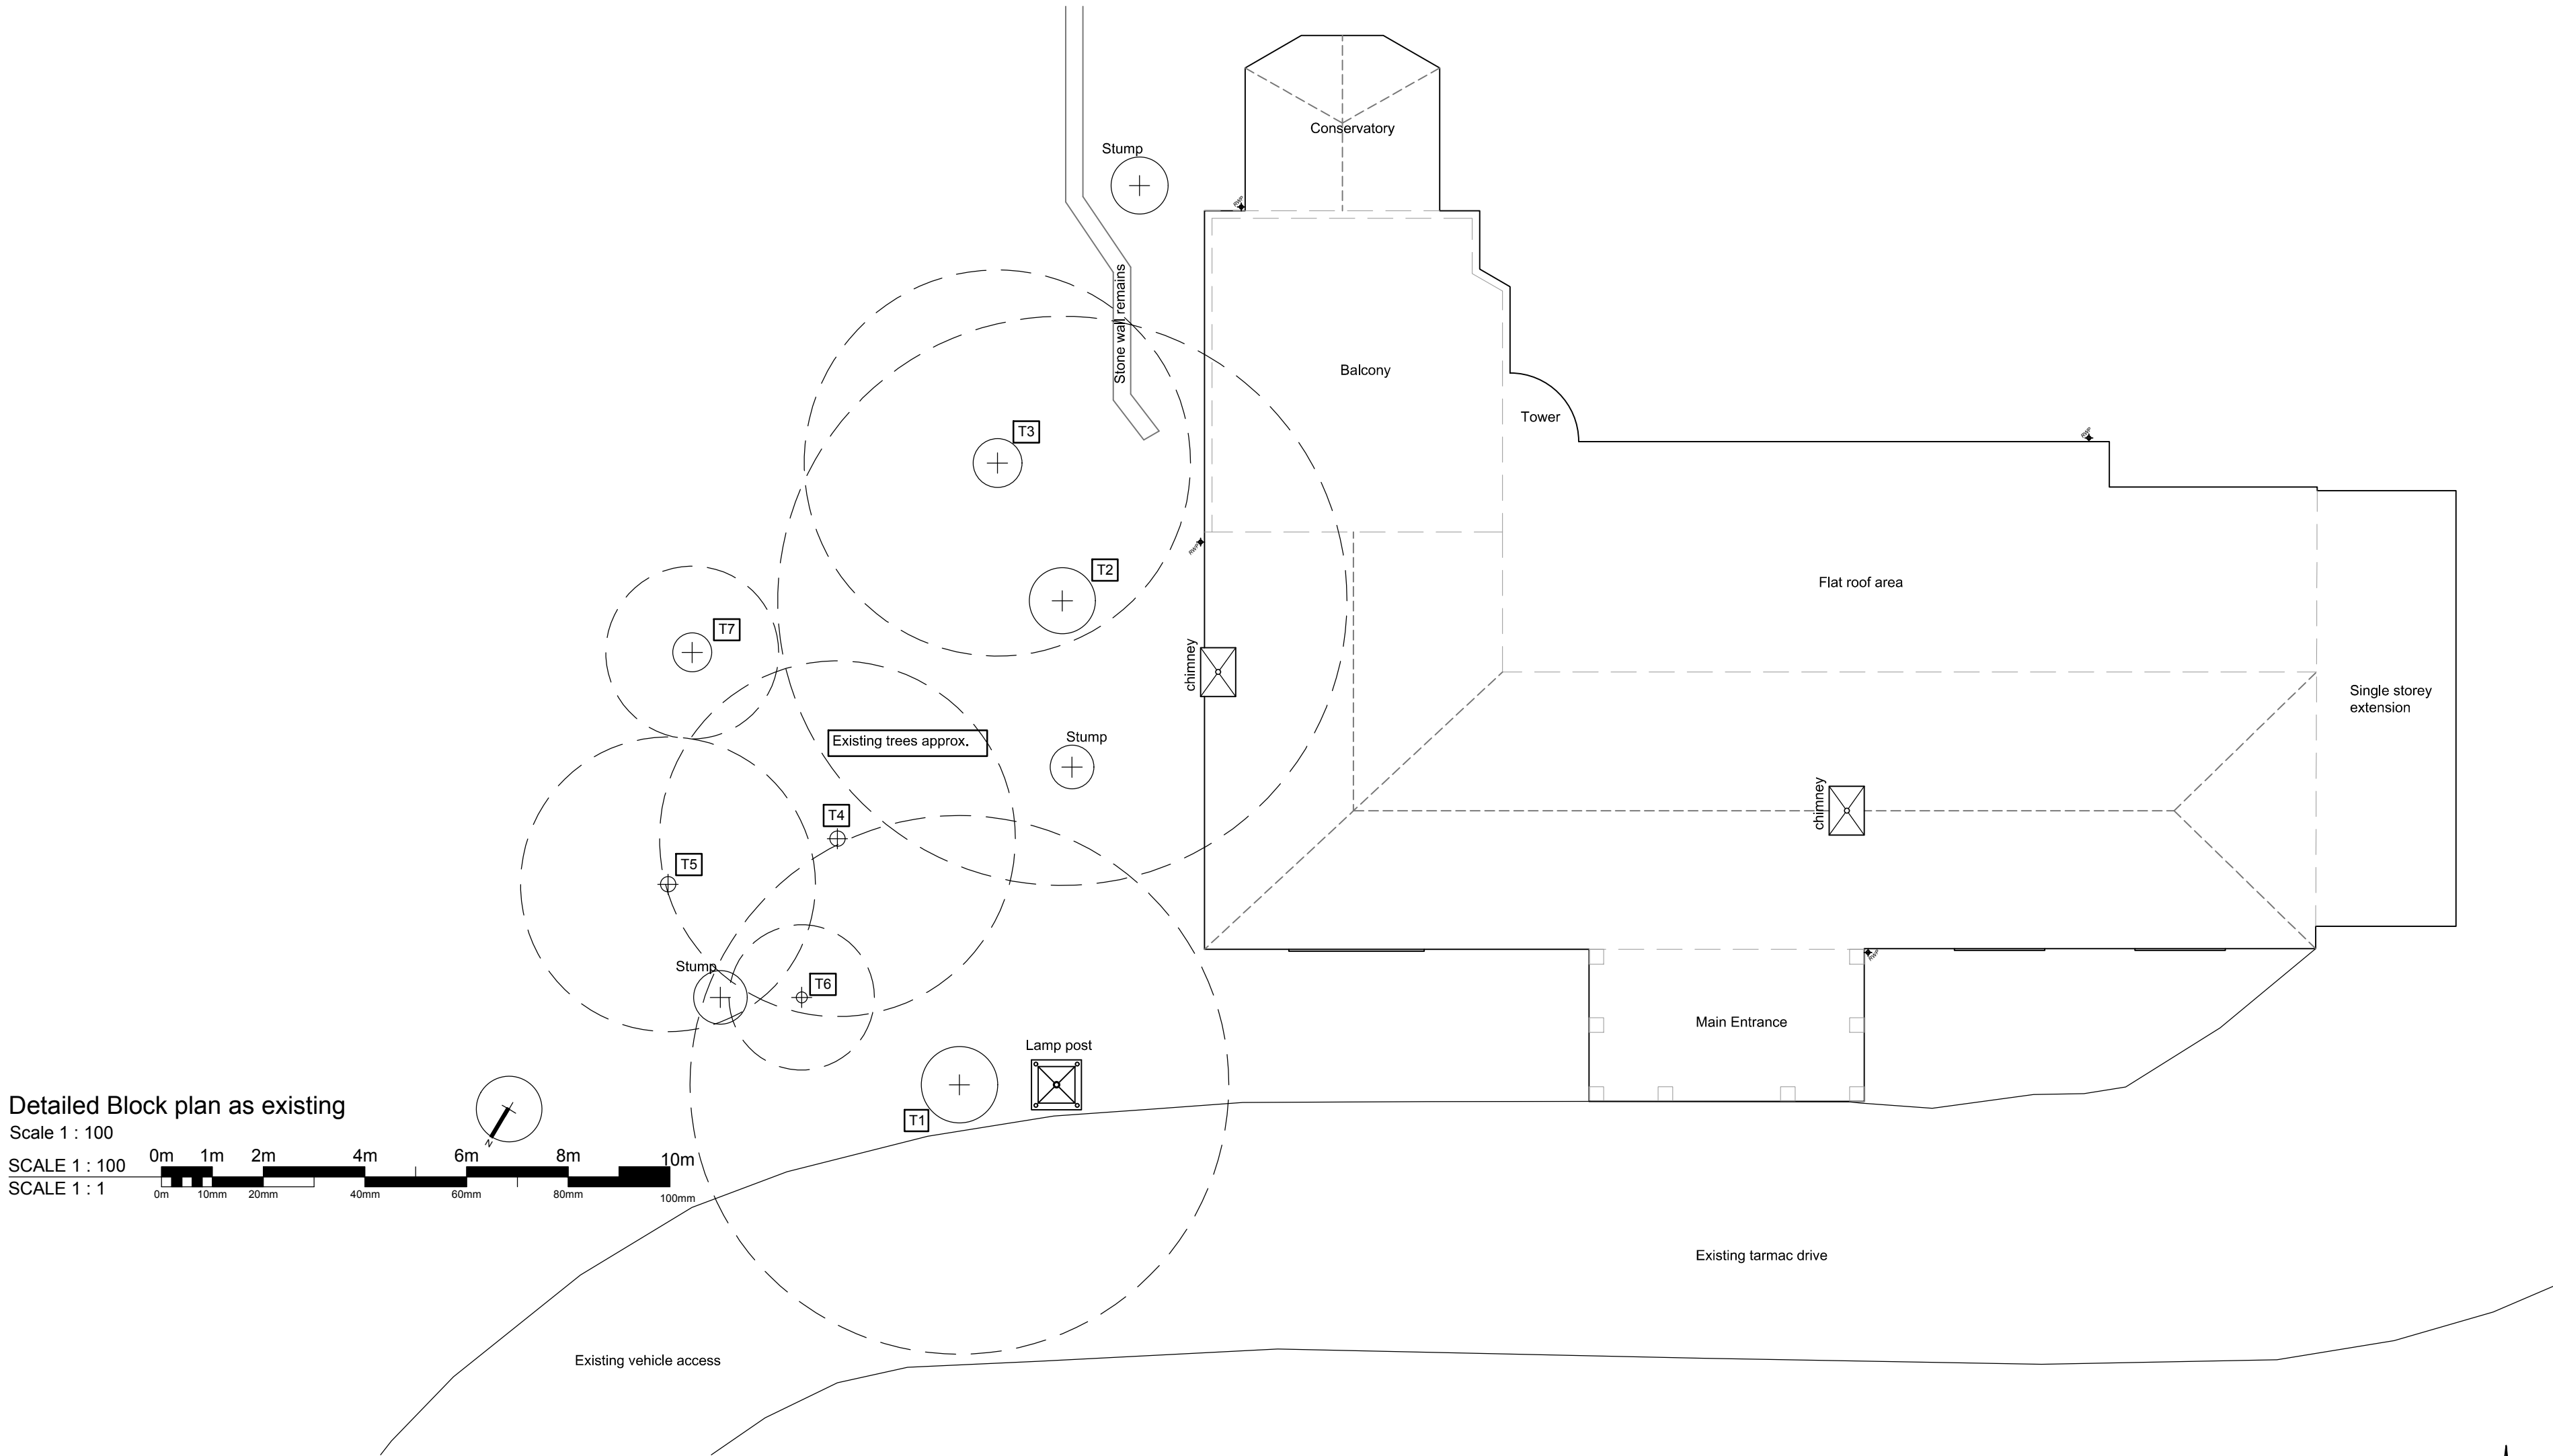

Part North-East Elevation as existing
Scale 1 : 100

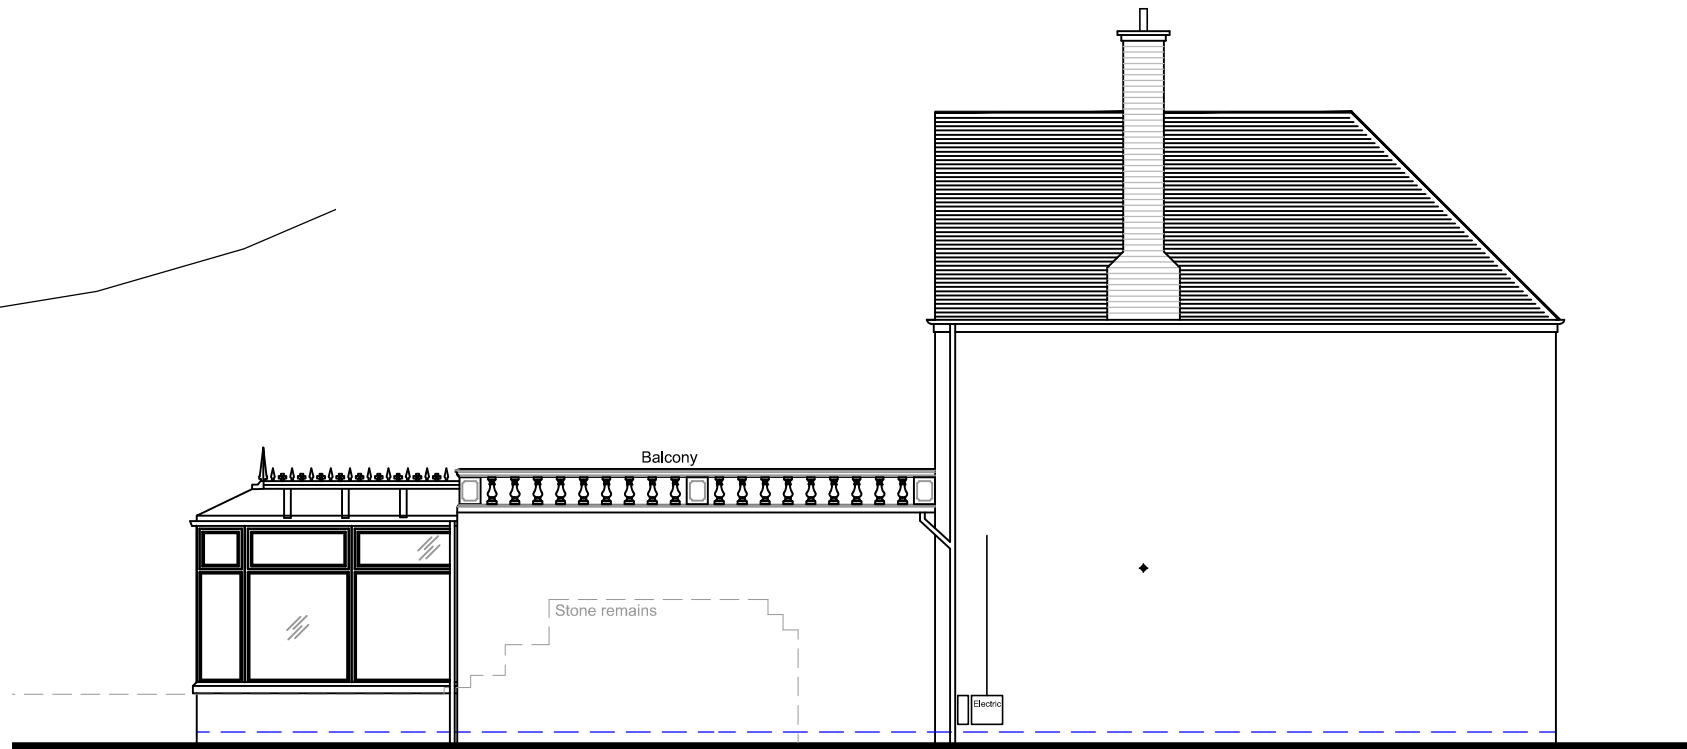

North-West Elevation as existing
Scale 1 : 100
SCALE 1 : 100 0m 1m 2m 4m 6m 8m 10m
SCALE 1 : 1 0m 10mm 20mm 40mm 60mm 80mm 100mm

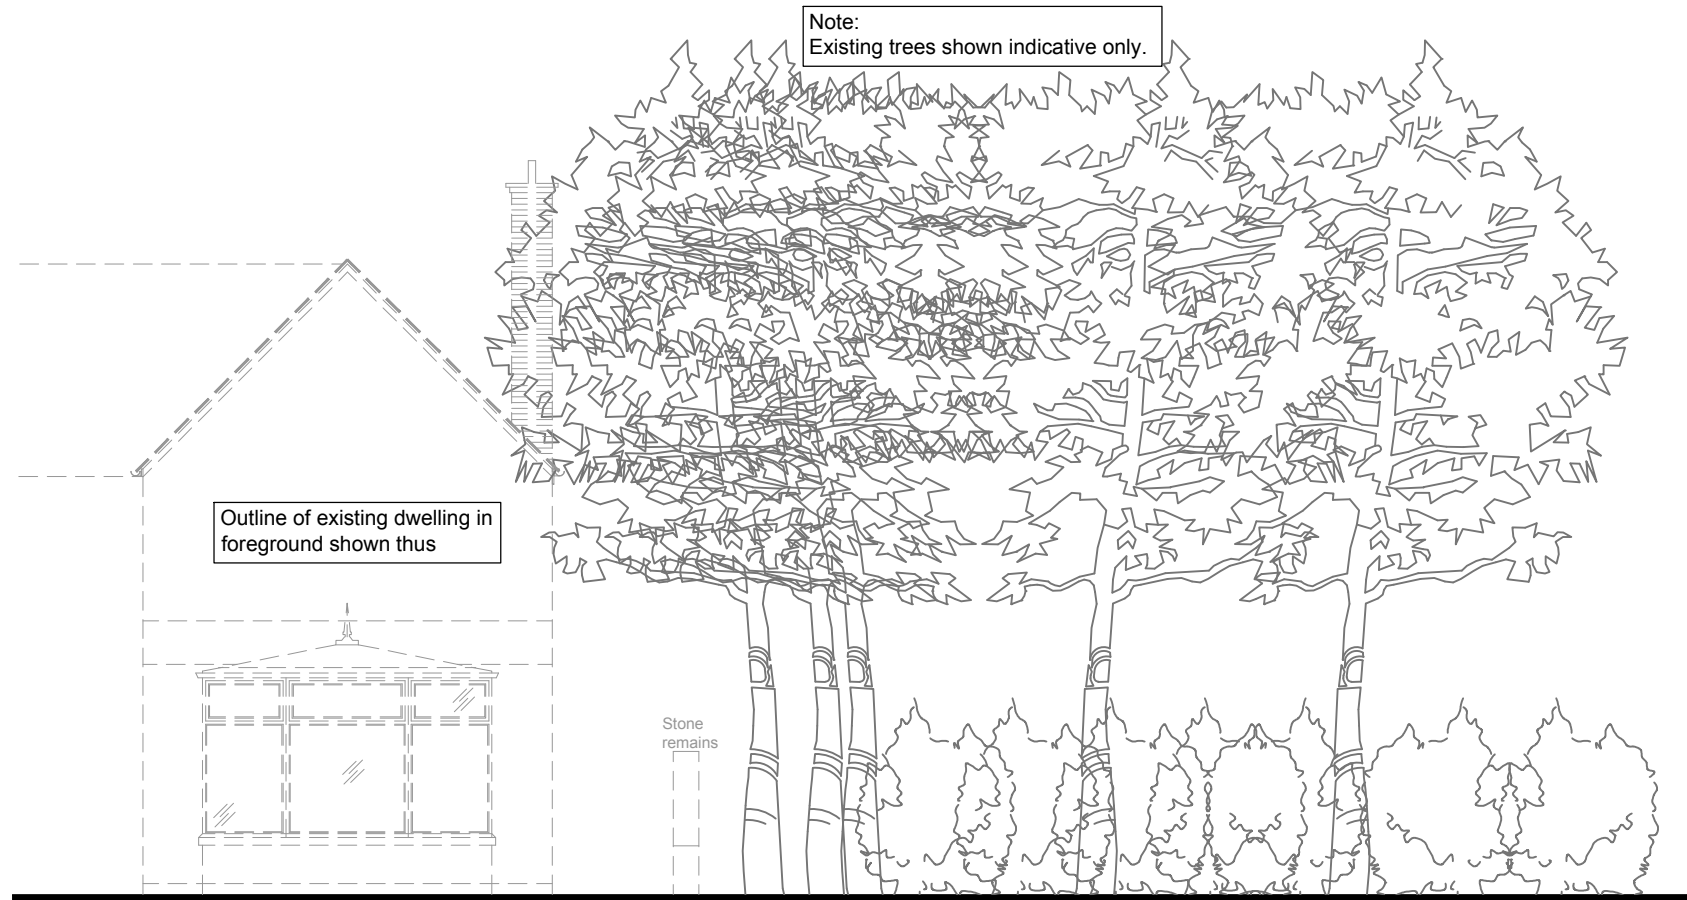

Part South-East Elevation as existing
Scale 1 : 100

Ref.	Date	Description	Initial
------	------	-------------	---------

Oglesby & Limb Ltd	
Chartered Architect	
Suite 1, Market Chambers 12 Market Place, Spalding, Lincs PE11 1SL	
Tel: 01775 761196	
e-mail: design@o-l-ltd.co.uk	

Client:
Mr Colin Yates

Project:
**Proposed double garage with storage
above at
Cawood Hall, Cawood Lane
Gosberton
Lincolnshire
PE11 4HB**

Drawing Title:
**Detailed block plan and
part elevations as existing**
GENERAL ISSUE

Date:	May 2018	Scale:	as shown
Drawn by:	LS	Checked by:	AJO

Drawing Number:	Rev:
A1318 - 03	-