



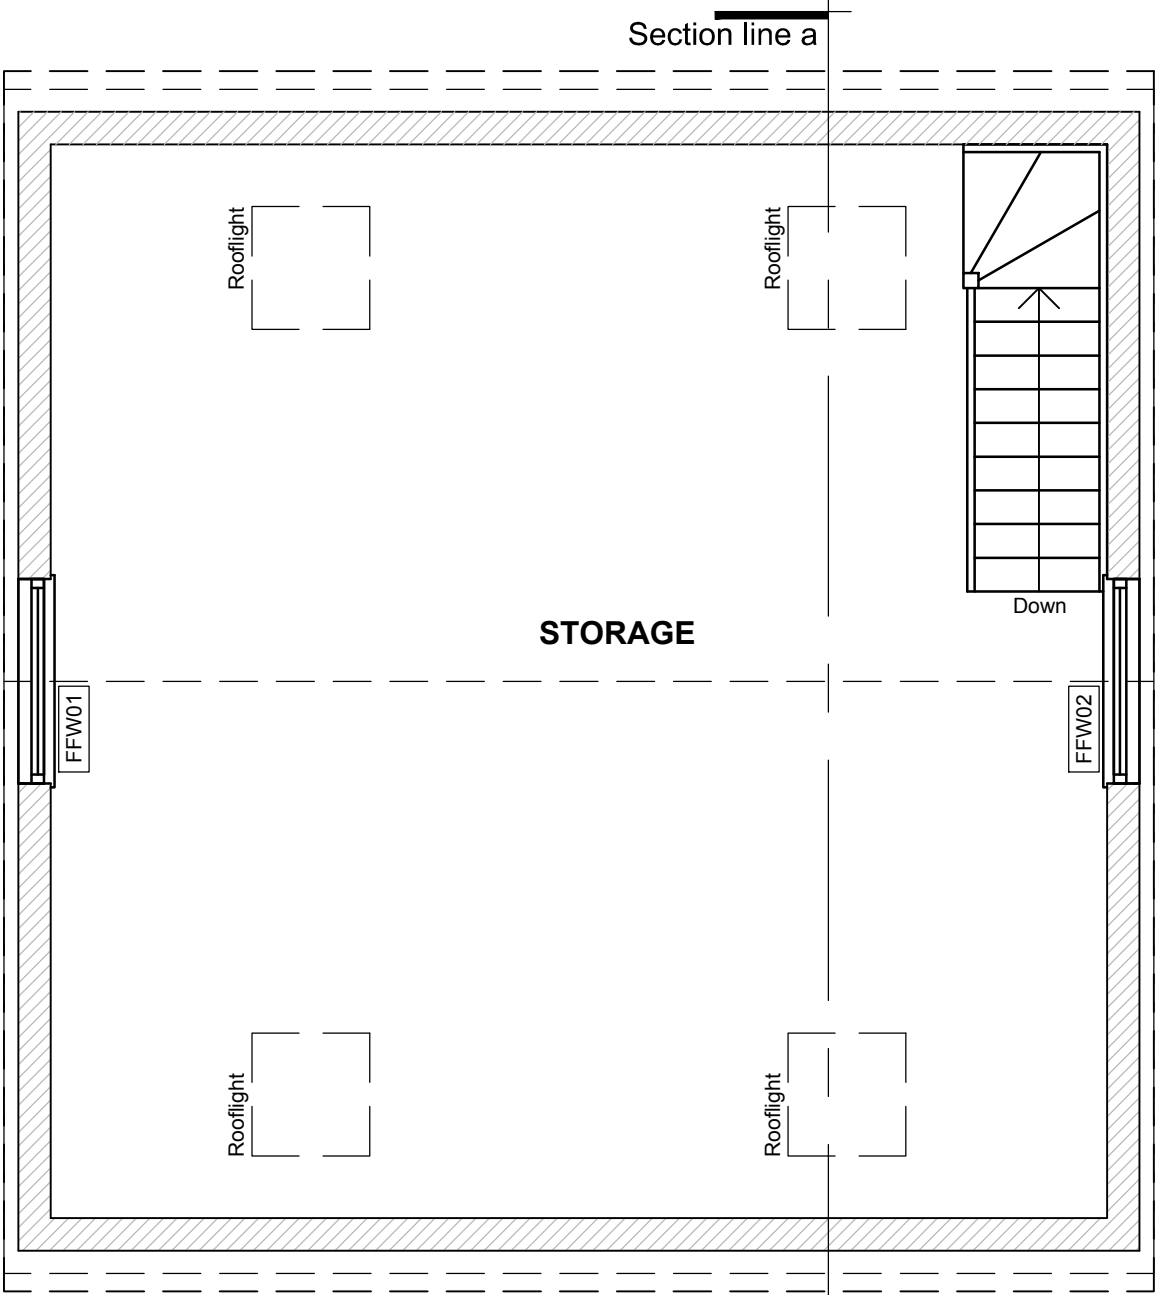


First Floor Plan as proposed
Scale 1:50

Section line A

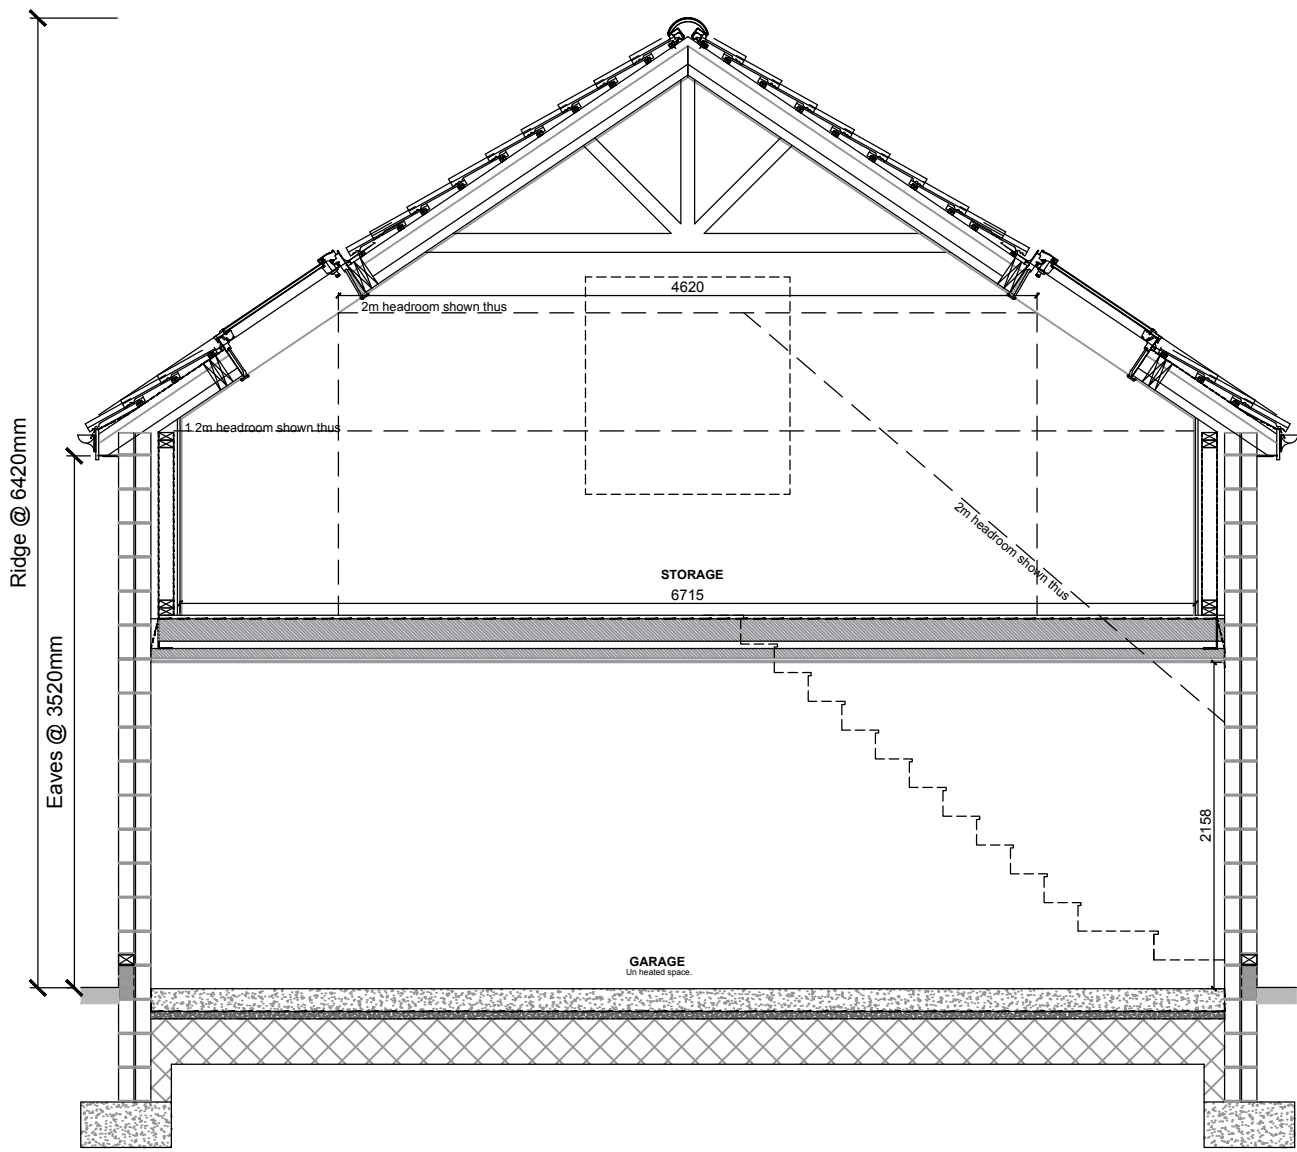

Cross Section A-a as proposed


Scale 1:50
SCALE 1 : 50
SCALE 1 : 1

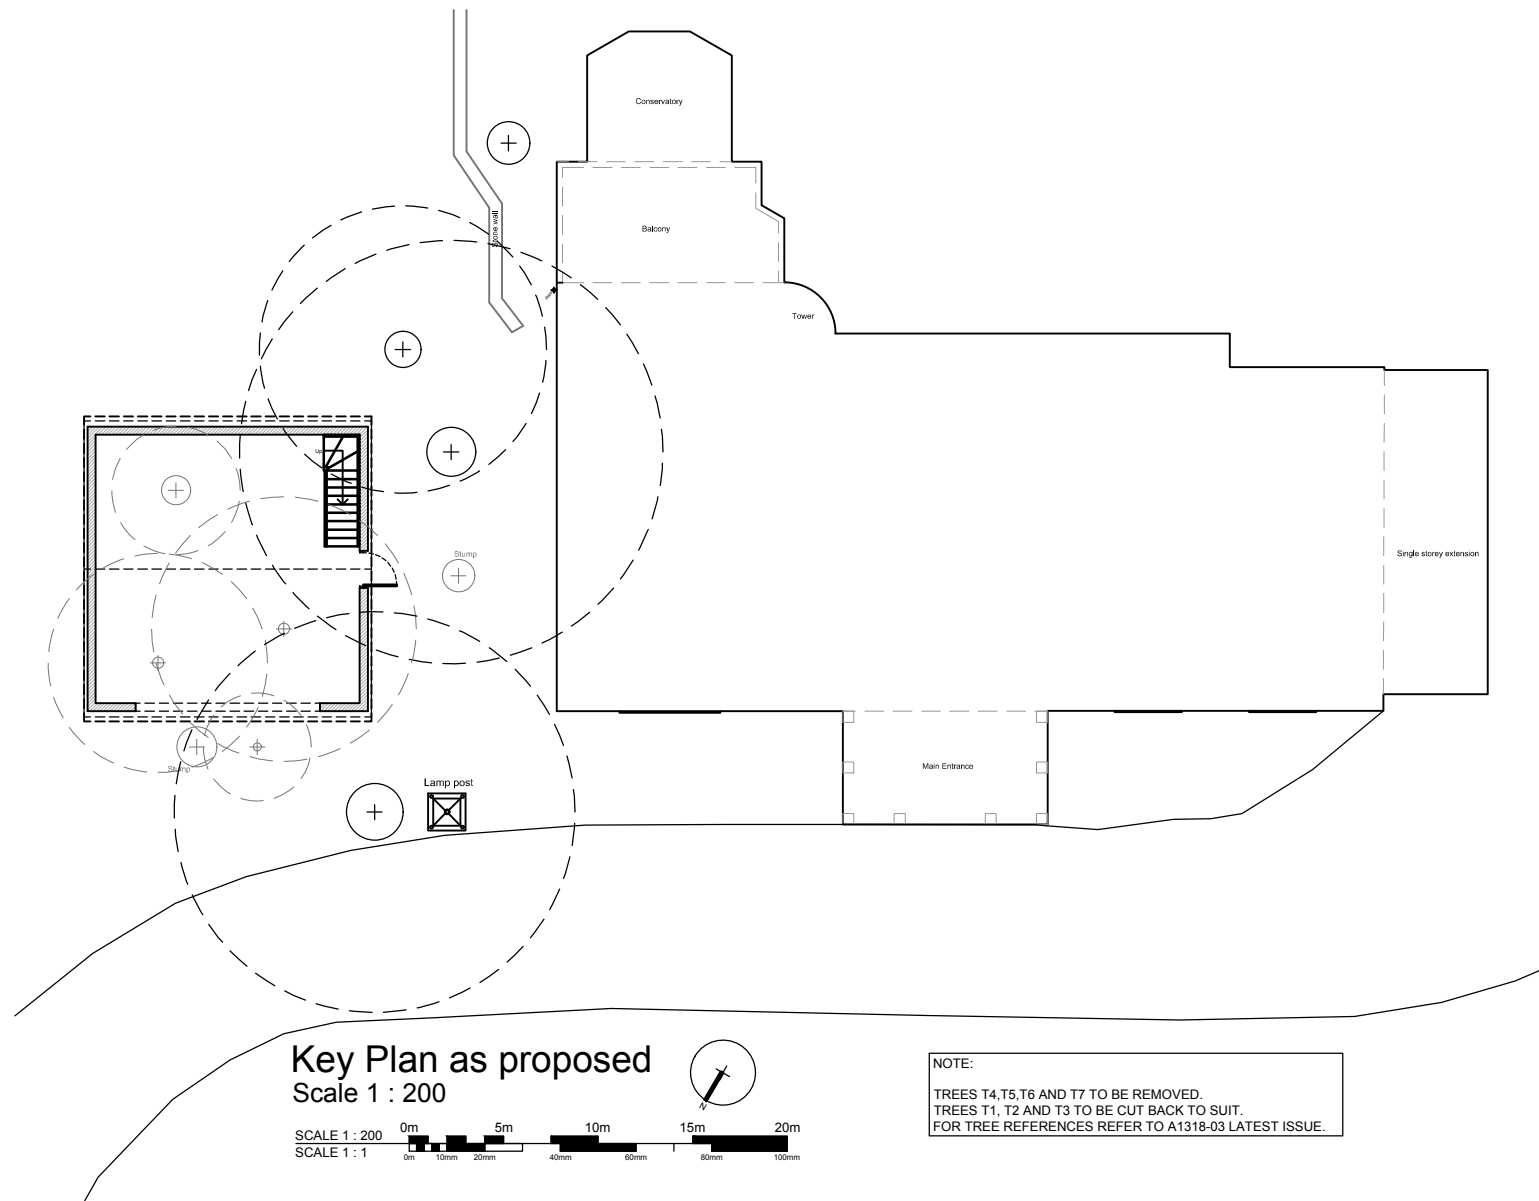

Key Plan as proposed
Scale 1 : 200


SCALE 1 : 200
SCALE 1 : 1

NOTE:
TREES T4, T5, T6 AND T7 TO BE REMOVED.
TREES T1, T2 AND T3 TO BE CUT BACK TO SUIT.
FOR TREE REFERENCES REFER TO A1318-03 LATEST ISSUE.

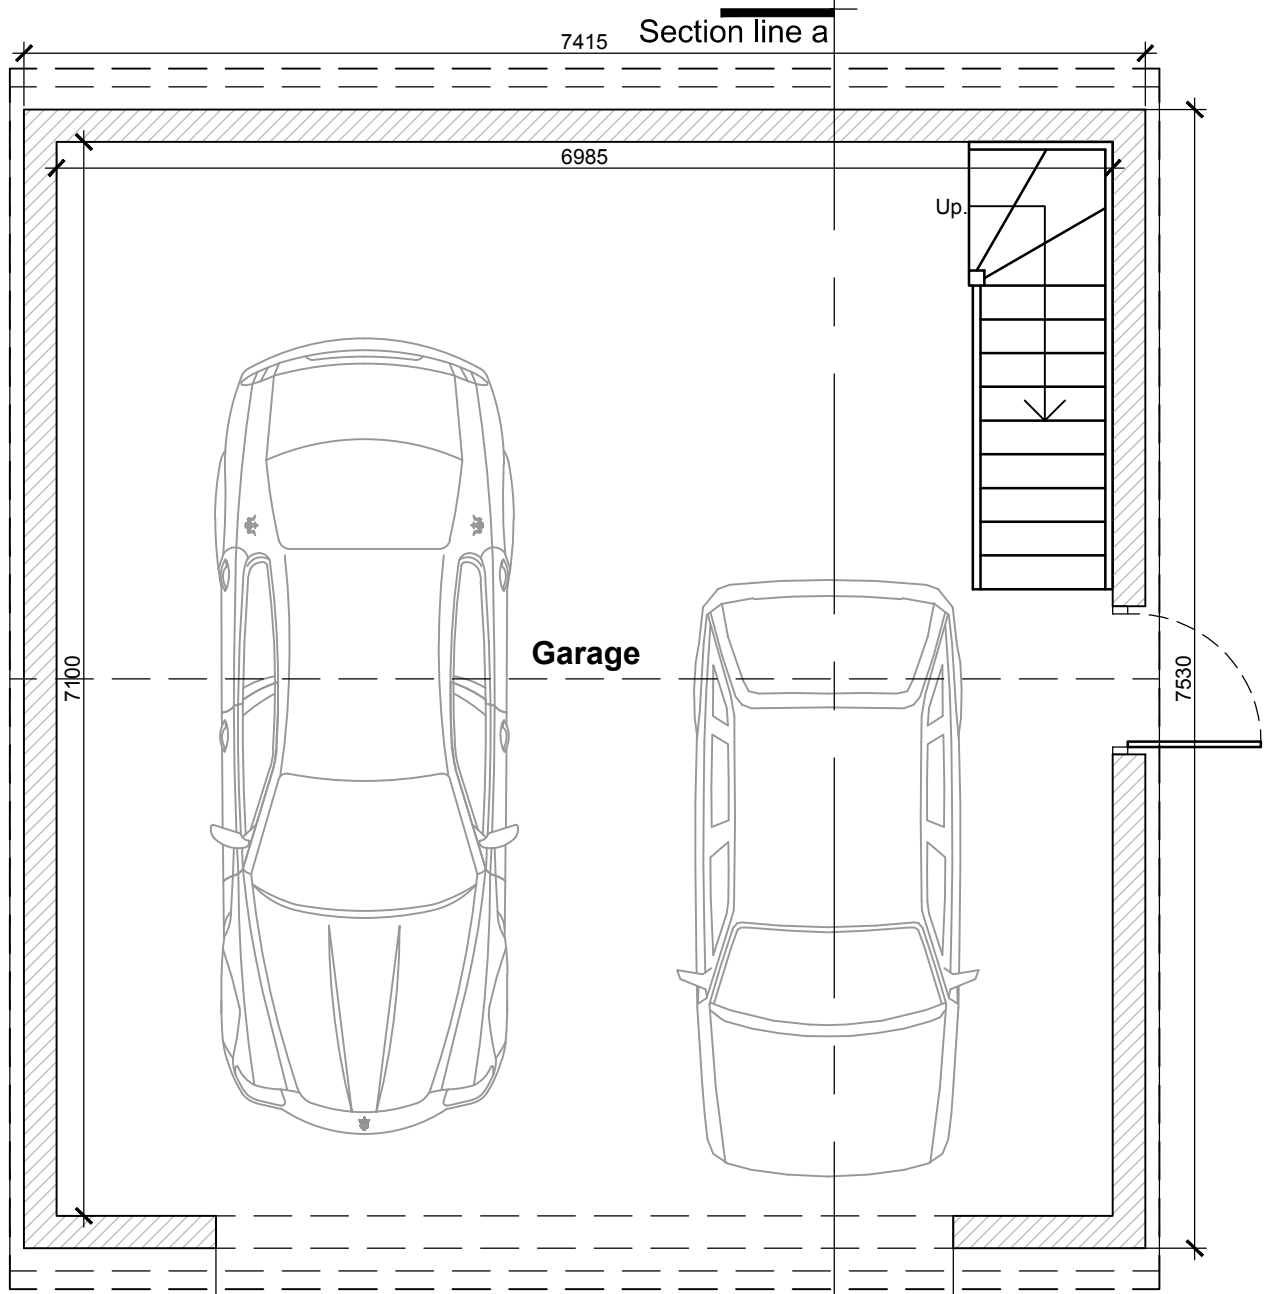

Ground Floor Plan as proposed
Scale 1:50

Section line A

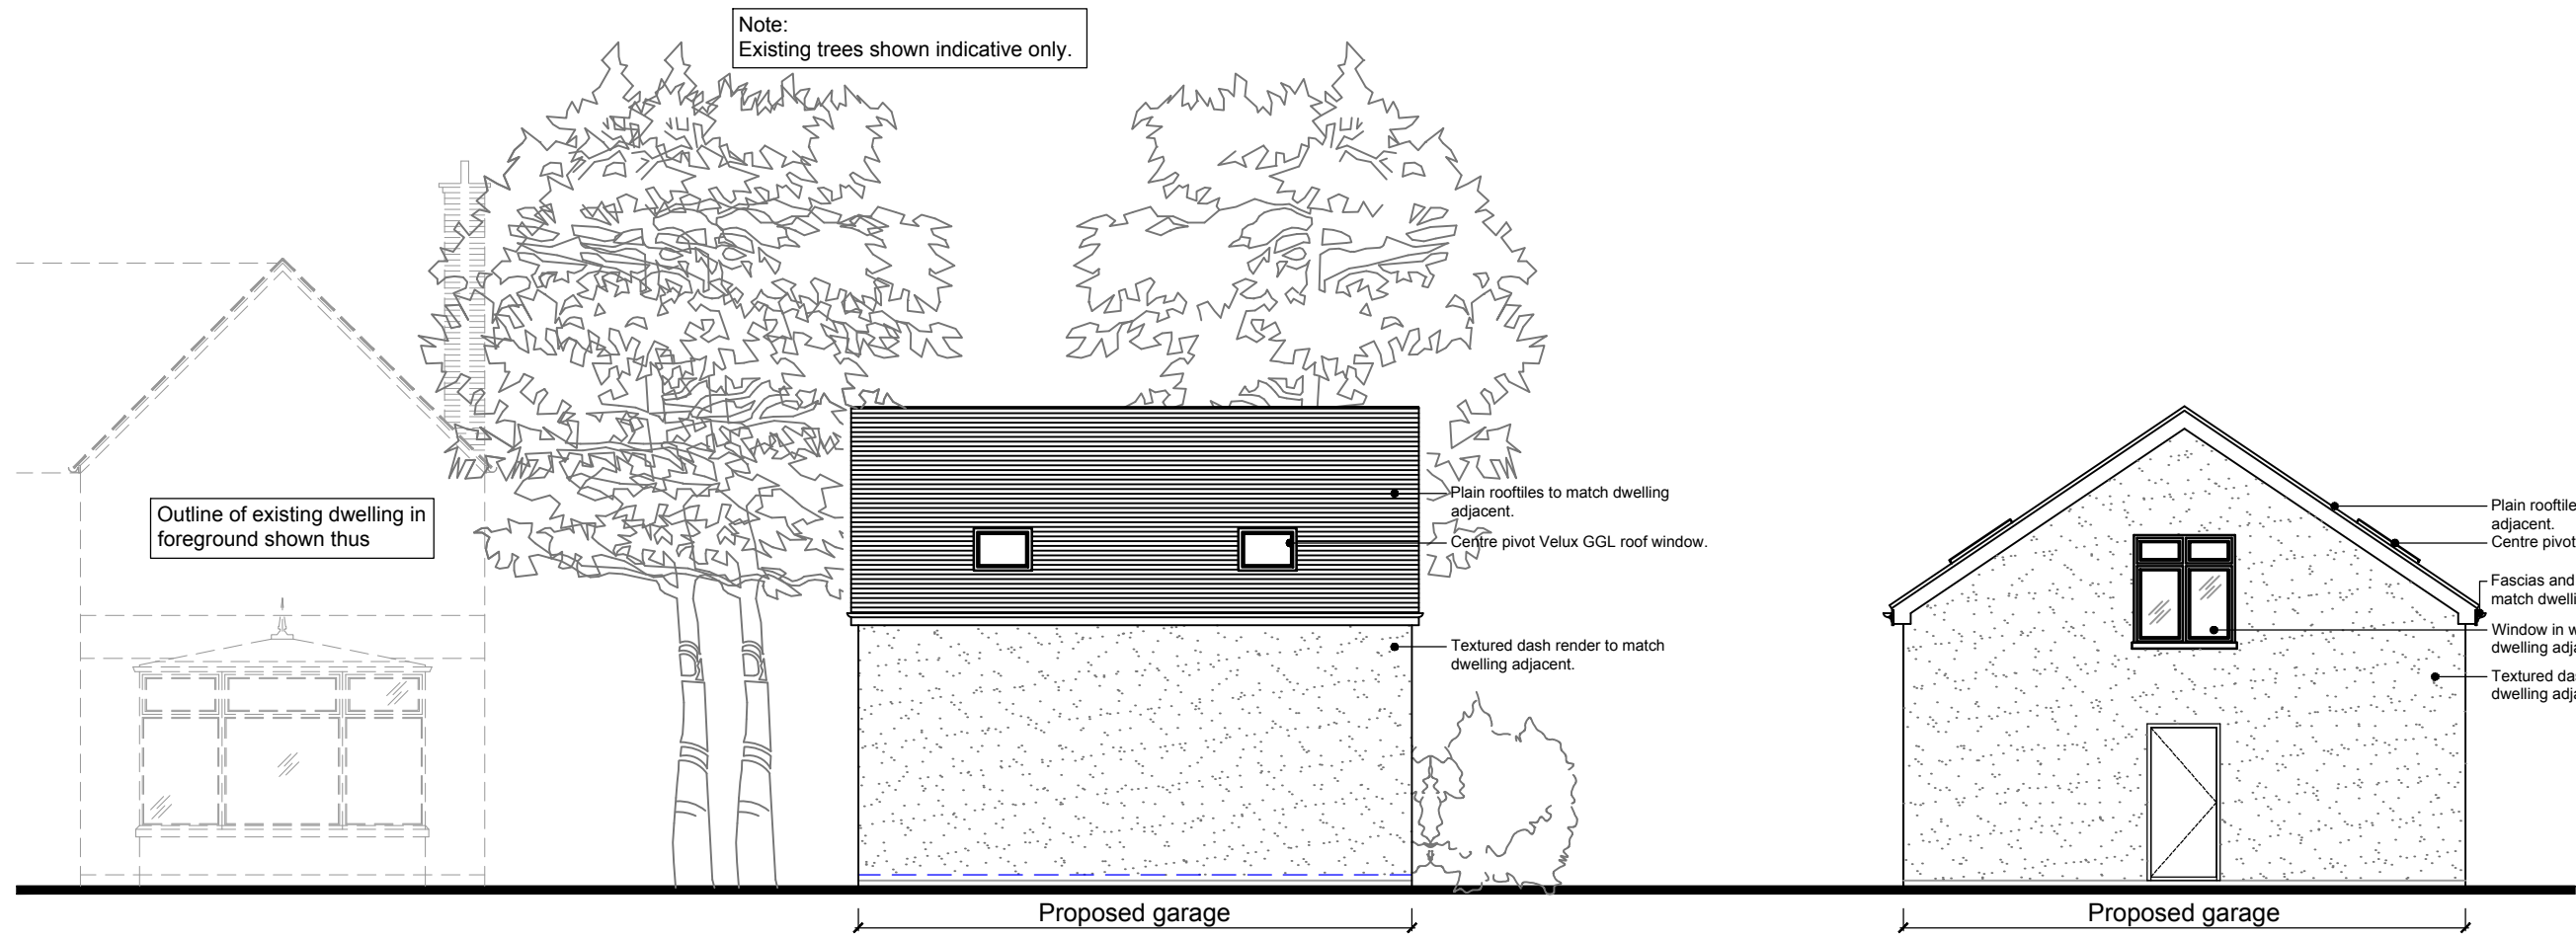


South-East Elevation as proposed
Scale 1 : 100

South-West Elevation as proposed
Scale 1 : 100



North-West Elevation as proposed

Scale 1 : 100
SCALE 1 : 100
SCALE 1 : 1

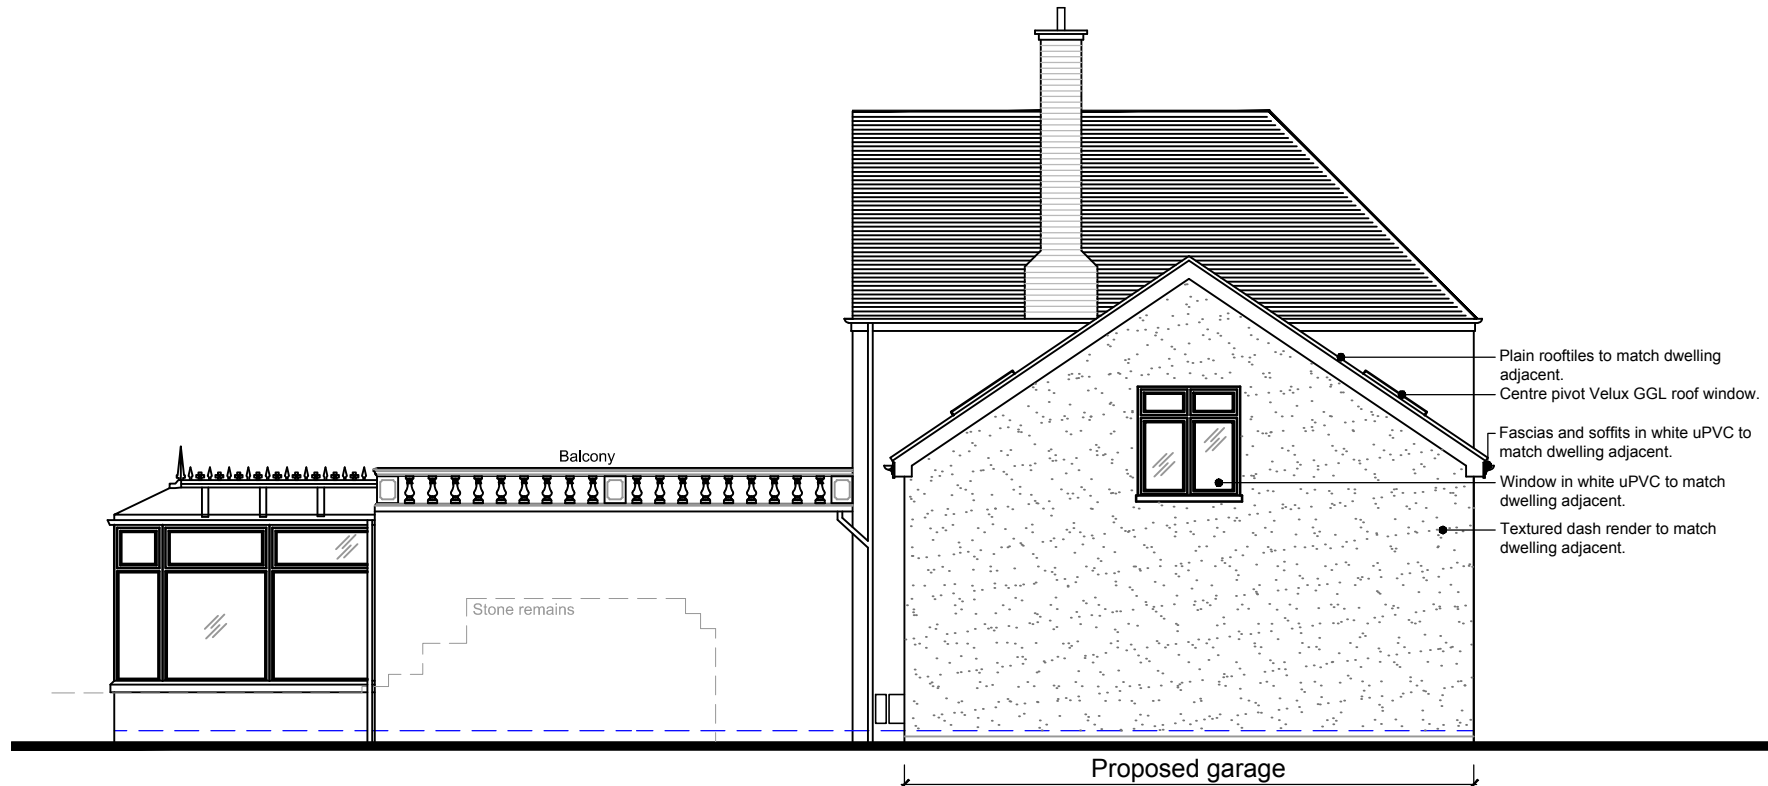


North-East Elevation as proposed

Scale 1 : 100

DO NOT SCALE THIS DRAWING. THE CONTRACTOR IS DEEMED TO HAVE CHECKED ALL DIMENSIONS ON SITE AND REPORT ANY DISCREPANCIES TO OGLESBY & LIMB LTD.
THE CONTENTS OF THIS DRAWING ARE COVERED BY COPYRIGHT AND REMAIN THE PROPERTY OF OGLESBY & LIMB LTD. WRITTEN APPROVAL MUST BE OBTAINED FROM OGLESBY & LIMB LTD PRIOR TO DUPLICATION OR REPRODUCTION OF THIS DRAWING OR ITS CONTENTS.
ANY DIMENSIONS NOT SHOWN ARE TO BE CHECKED AND AGREED WITH OGLESBY & LIMB LTD.

Ref.	Date	Description	Initial
------	------	-------------	---------

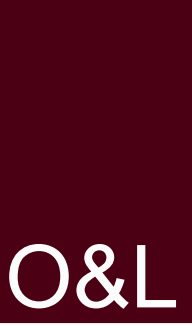Oglesby & Limb Ltd Chartered Architect Suite 1, Market Chambers 12 Market Place, Spalding, Lincs PE11 1SL Tel: 01775 761196 e-mail: design@o-l-ltd.co.uk	
--	---

Client:
Mr Colin Yates

Project:
**Proposed double garage with storage above at
Cawood Hall, Cawood Lane
Gosberton
Lincolnshire
PE11 4HB**

Drawing Title:
**Detailed block plan, elevations
and section as proposed**

PLANNING APPLICATION ISSUE

Date:	May 2018	Scale:	as shown
Drawn by:	LS	Checked by:	AJO

Drawing Number:	A1318 - 12	Rev:	-
-----------------	-------------------	------	----------