


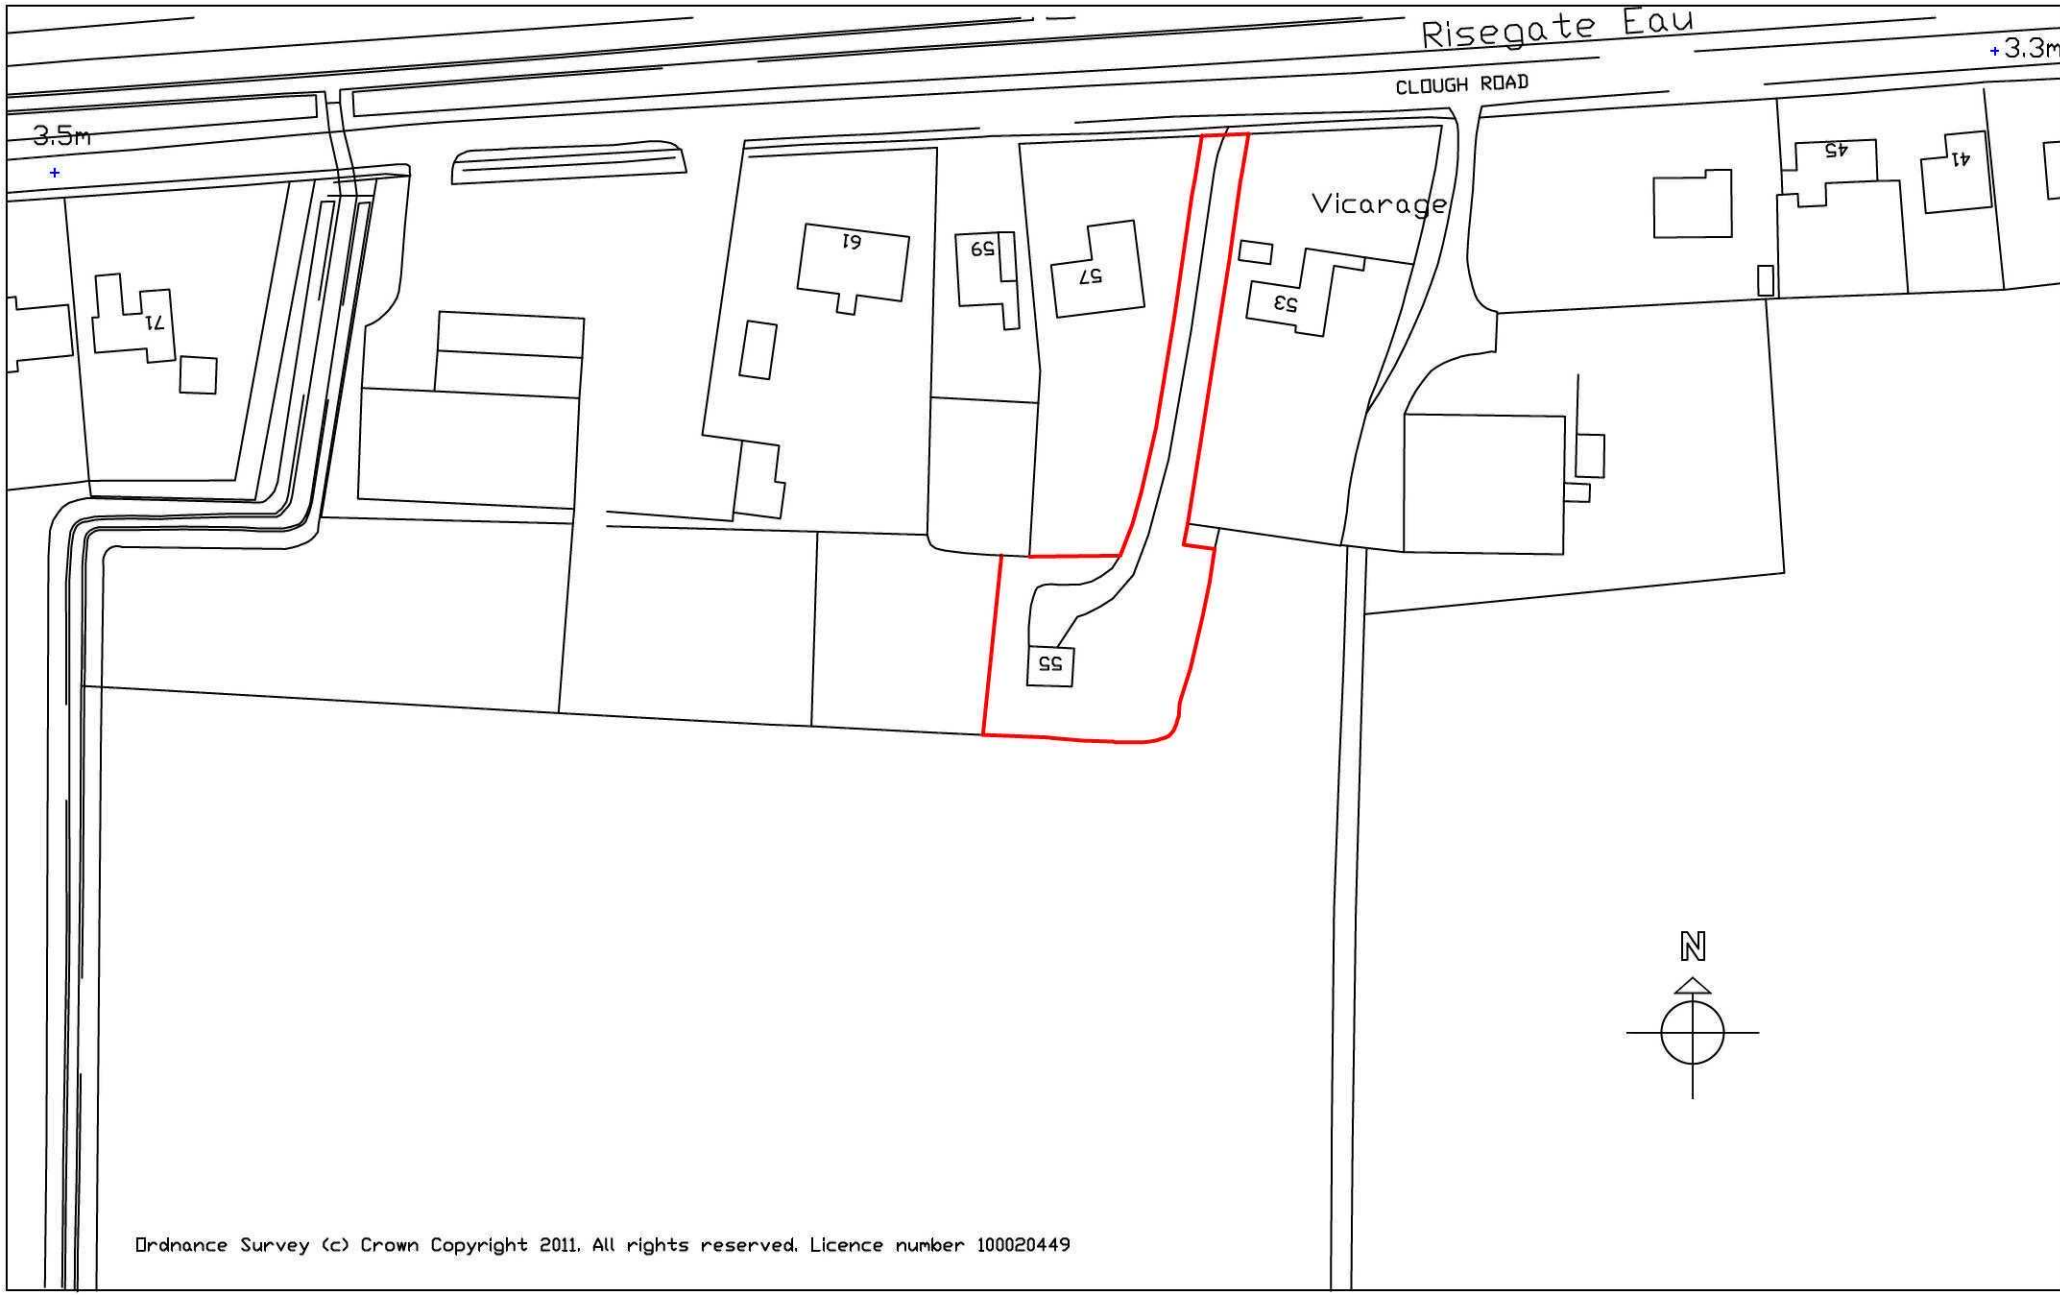


SITE PLAN 1:1250



EXISTING FRONT ELEVATION



PROPOSED FRONT ELEVATION

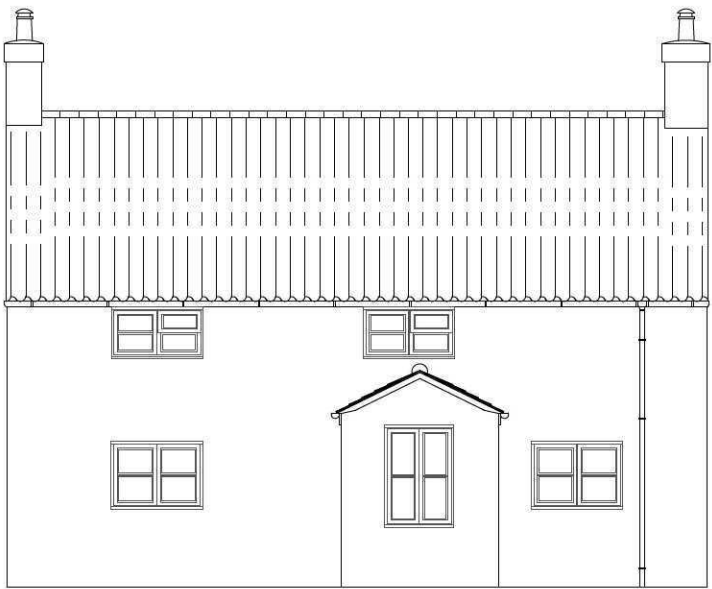

EXISTING REAR ELEVATION




PROPOSED REAR ELEVATION




EXISTING SIDE ELEVATION




PROPOSED SIDE ELEVATION

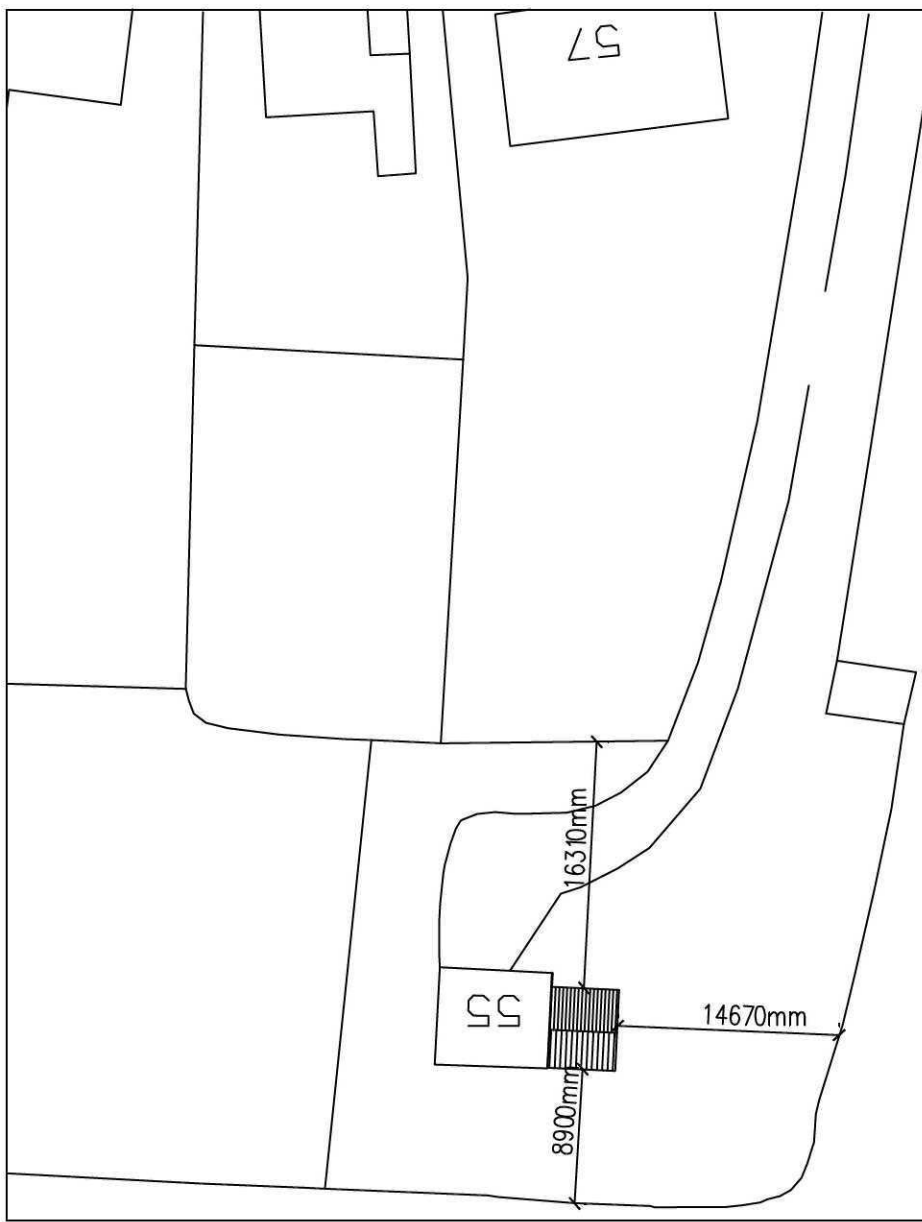


BLOCK PLAN 1:500

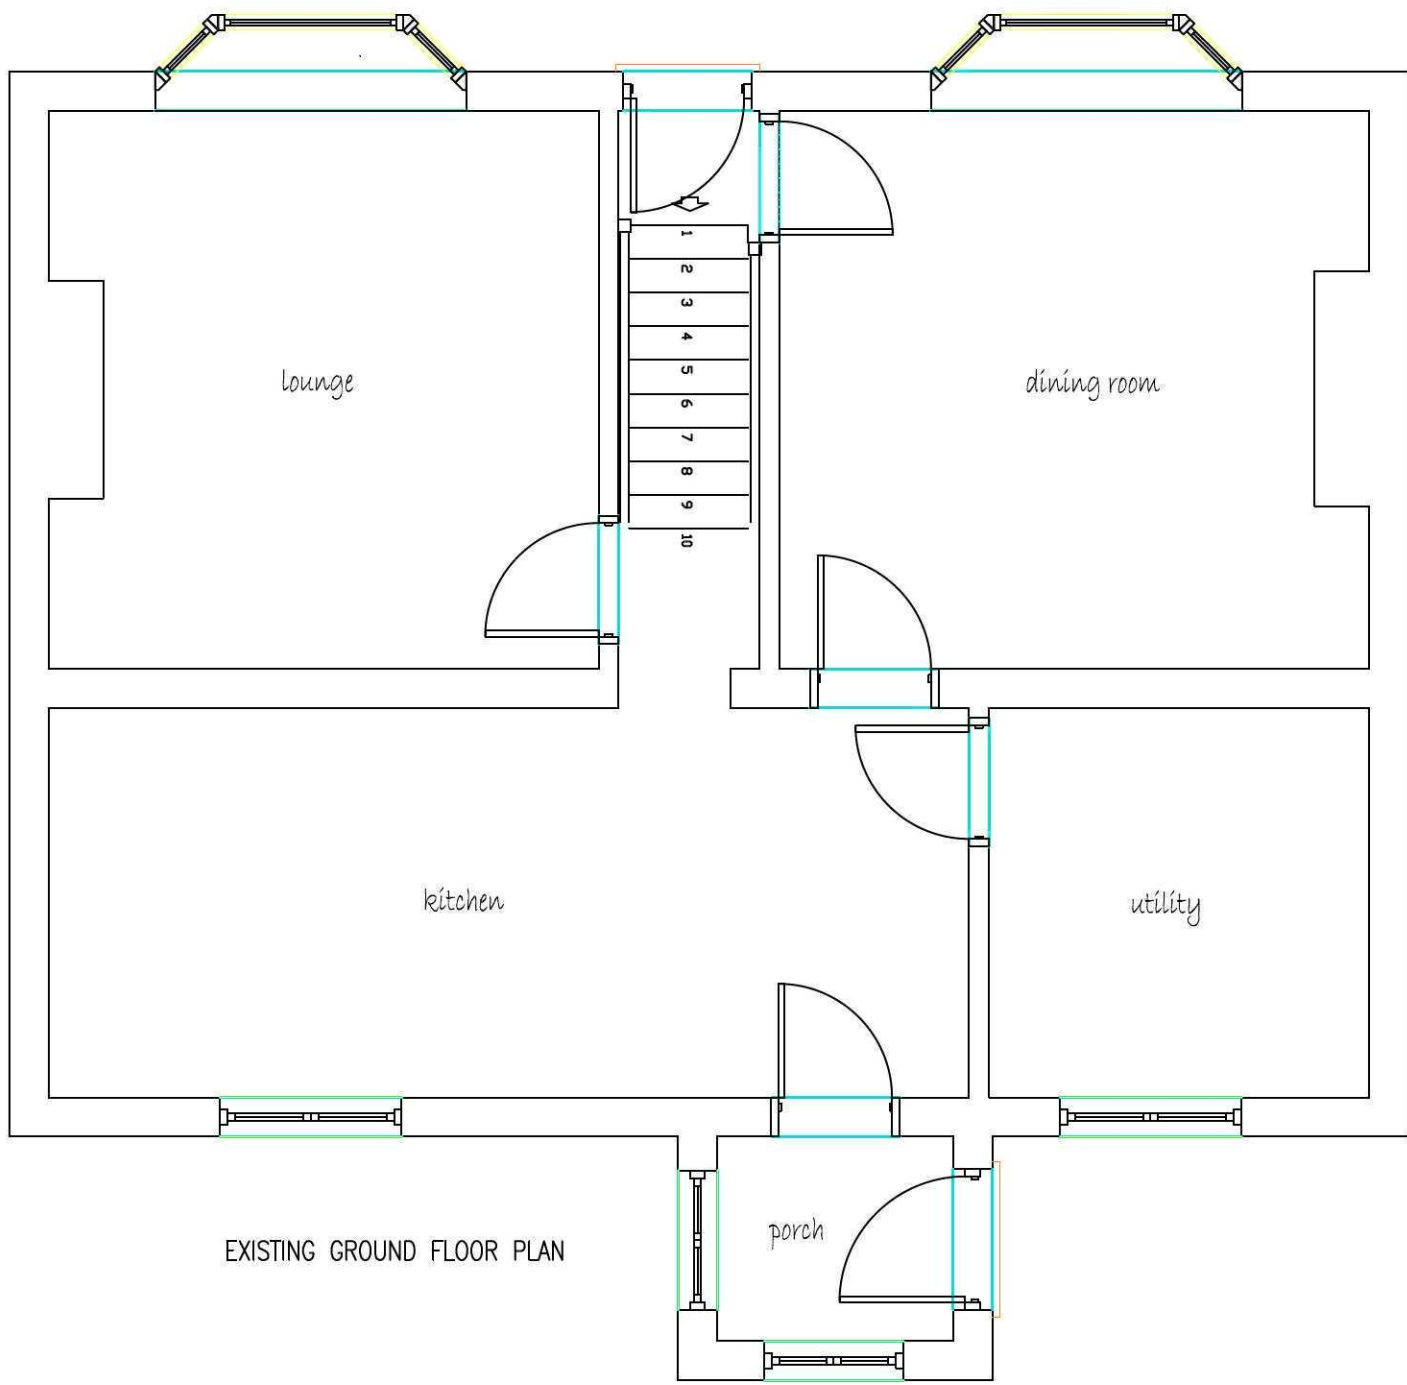


EXISTING GROUND FLOOR PLAN

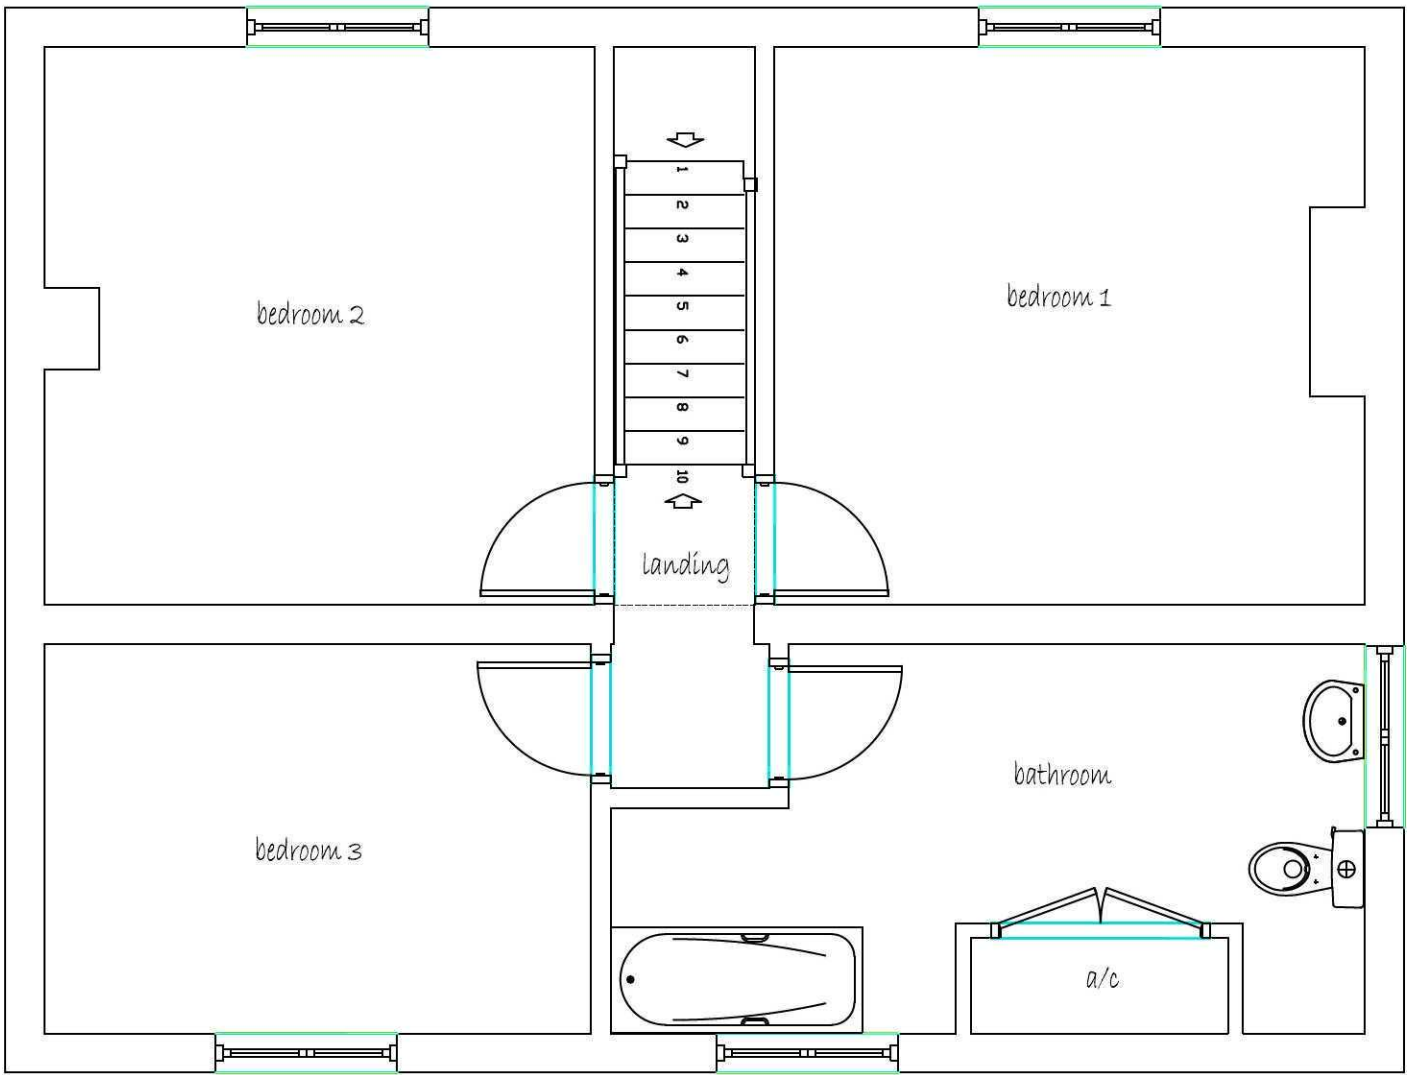


EXISTING FIRST FLOOR PLAN

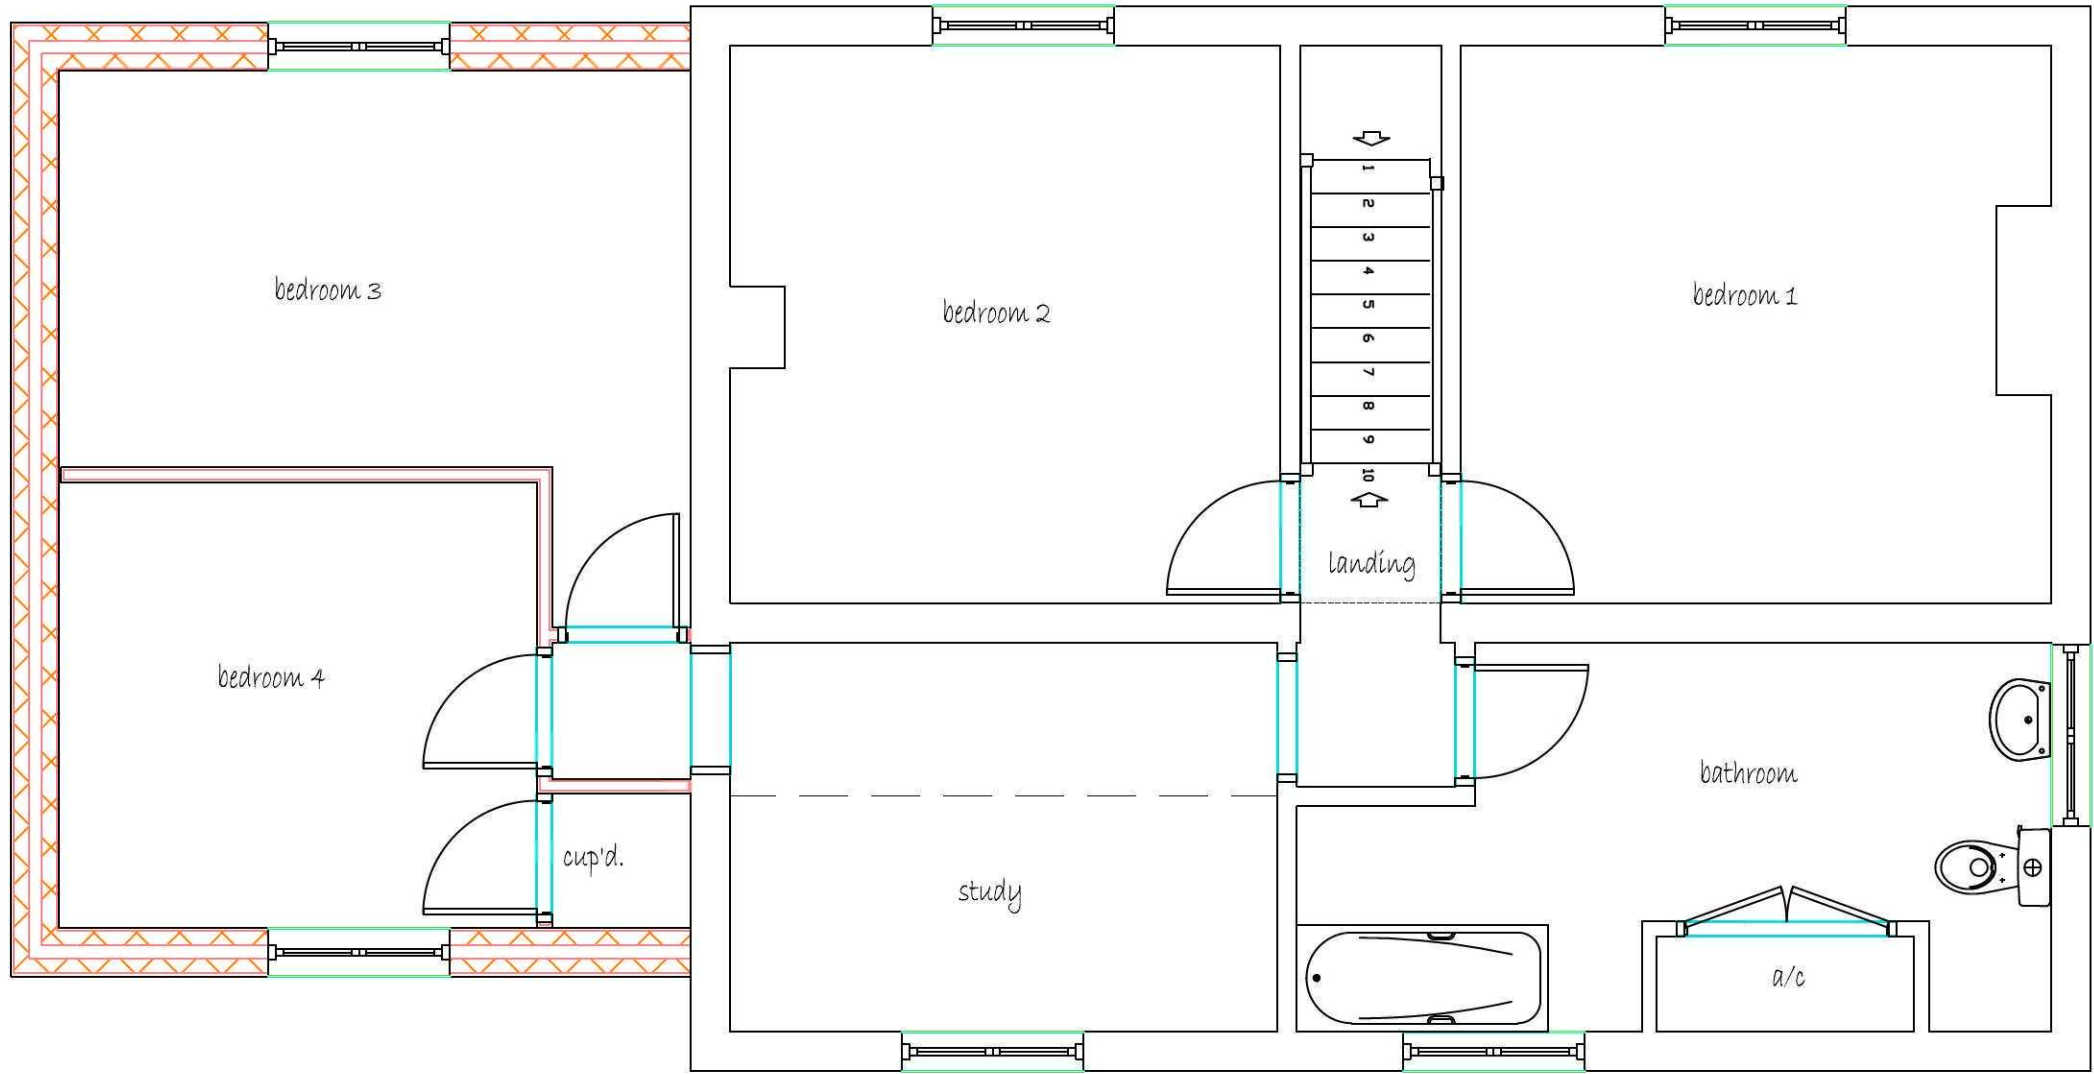

PROPOSED FIRST FLOOR PLAN

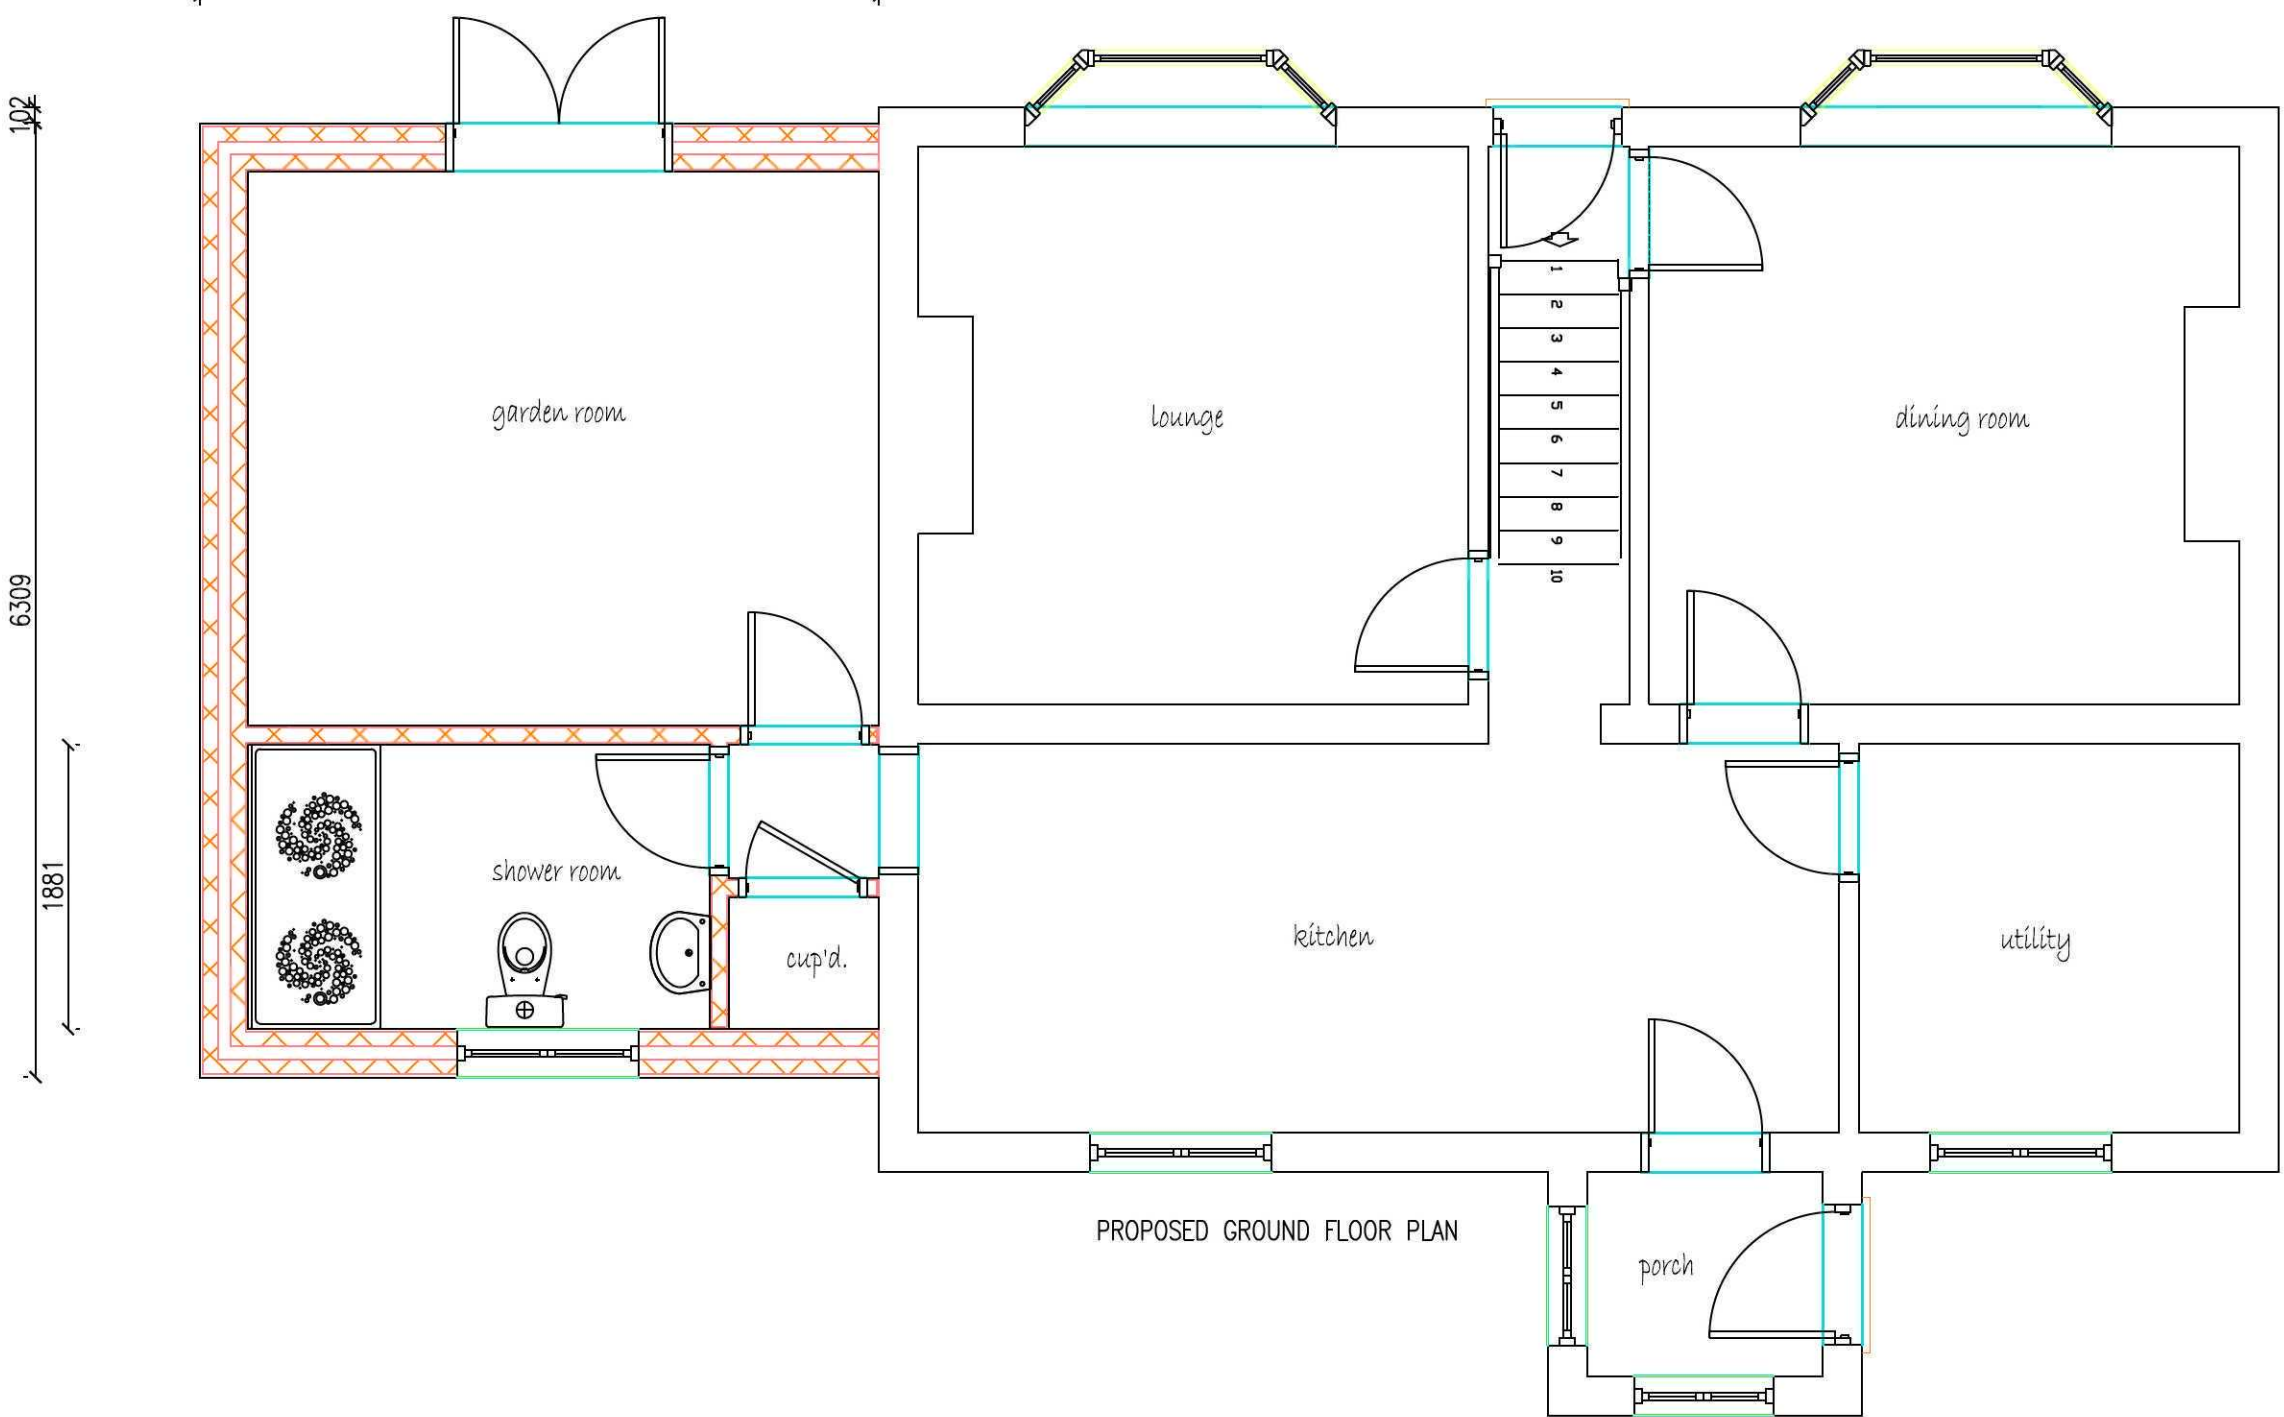

PROPOSED GROUND FLOOR PLAN

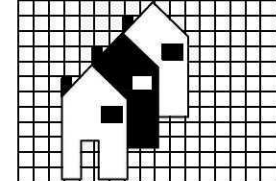Ref:	Revision:				Date:
WENMAN DESIGN SOLUTIONS Ltd.					
2 Austendyke Road					
Weston Hills					
Spalding					
Lincs. PE12 6BX					
Tel : 01775 724171					
Fax : 01775 720445					
Mobile : 0784 1718457					
enquiries@wenmanbuildingdesign.co.uk					
Project:					
PROPOSED TWO STOREY SIDE EXTENSION					
Client:					
MR. & MRS FAULKNER					
55 CLOUGH ROAD					
GOSBERTON RISEGATE					
SPALDING					
LINC'S					
DRAWING:					
EXISTING AND PROPOSED ELEVATIONS					
EXISTING AND PROPOSED FLOOR PLANS					
BLOCK PLAN					
SITE PLAN					
DRAWING N°:			DATE:		
WEN/1443/11/01			AUG 2011		
DRAWN BY:			SCALES:		
RW			1:50 1:100 1:500 1:1250		
COPIES OF THESE DRAWINGS MUST NOT BE TAKEN, TRACED OR ALTERED FOR ANY PURPOSE OTHER THAN THAT FOR WHICH THEY ARE ISSUED WITHOUT WRITTEN PERMISSION OF WENMAN BUILDING DESIGN. THESE SERVICES ARE PROVIDED ONLY FOR THE PURPOSE OF OBTAINING PLANNING OR BUILDING REGULATIONS APPROVAL, AND DO NOT CONSTITUTE A FULL SPECIFICATION FOR THE PROPOSED WORKS. THE PROPOSED WORK WILL NOT BE SUPERSEDED/REVISED BY WENMAN BUILDING DESIGN (unless agreed otherwise in writing by the client). THEREFORE IT IS THE CLIENT'S RESPONSIBILITY TO OBTAIN ALL NECESSARY APPROVALS AND TO OBTAIN ALL NECESSARY MATERIALS IN SPECIFICATION AND ANY VARIATIONS TO THE CONTRACT. IT IS NEITHER PRACTICAL NOR ECONOMICALLY FEASIBLE TO SHOW ALL RELEVANT MATERIALS ON THE DRAWINGS. THE FACT THAT MATERIALS ARE NOT MENTIONED DOES NOT ALIENATE THE BUILDING CONTRACTOR FROM RESPONSIBILITY OF NON-COMPLIANCE IN CARRYING OUT THE WORK. ALL WORKS AND MATERIALS TO BE USED ARE INTENDED TO BE MANUFACTURED IN ACCORDANCE WITH THE MANUFACTURER'S INSTRUCTIONS AND COMPLY WITH THE MANUFACTURER'S APPROVED DOCUMENTS OF THE BUILDING REGULATIONS AND CURRENT BUILDING TECHNICAL REQUIREMENTS CODES OF PRACTICE, BRITISH STANDARDS OR EUROPEAN CODES. ALL MEASUREMENTS ON THIS DRAWING ARE NOT TO BE USED FOR CONSTRUCTION/CONCRETE PURPOSES. ALL MEASUREMENTS FOR CUTTING OUT OF THE WORKS ARE SHOWN ON THE DRAWING TO BE CHECKED BY THE BUILDING CONTRACTOR PRIOR TO THE COMMENCEMENT OF WORK AND ANY DISCREPANCIES REPORTED IMMEDIATELY. WHERE APPLICABLE, DIMENSIONS SHOWN ARE OTHER THAN THE DIMENSIONS OF THE WORKS AND NOT FINISHED PLASTER. IT IS RECOMMENDED THAT A SITE SURVEY IS UNDERTAKEN PRIOR TO COMMENCEMENT OF WORKS. THE ACTUAL POSITIONS OF EXISTING SERVICES (WATER, ELECTRIC, GAS, ETC.) ARE NOT GENERALLY SHOWN. THE ACTUAL POSITIONS OF SERVICES MUST BE ESTABLISHED BY THE BUILDING CONTRACTOR PRIOR TO COMMENCEMENT OF WORK AND REPOSITIONED TO SUIT THE INDIVIDUAL SERVICE SUPPLIERS INSTALLATION REQUIREMENTS.					
HEALTH & SAFETY: The client is to ensure that the appointed contractor is familiar with and complies with Health & Safety for Building Sites and Work Places.					