
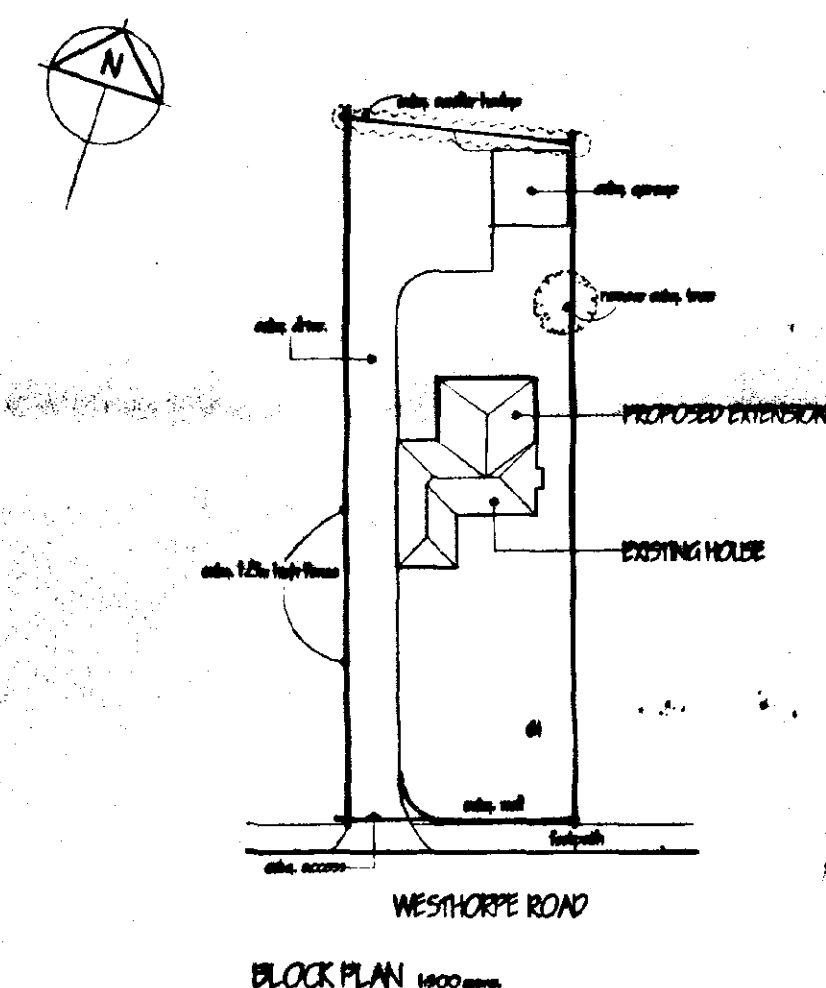
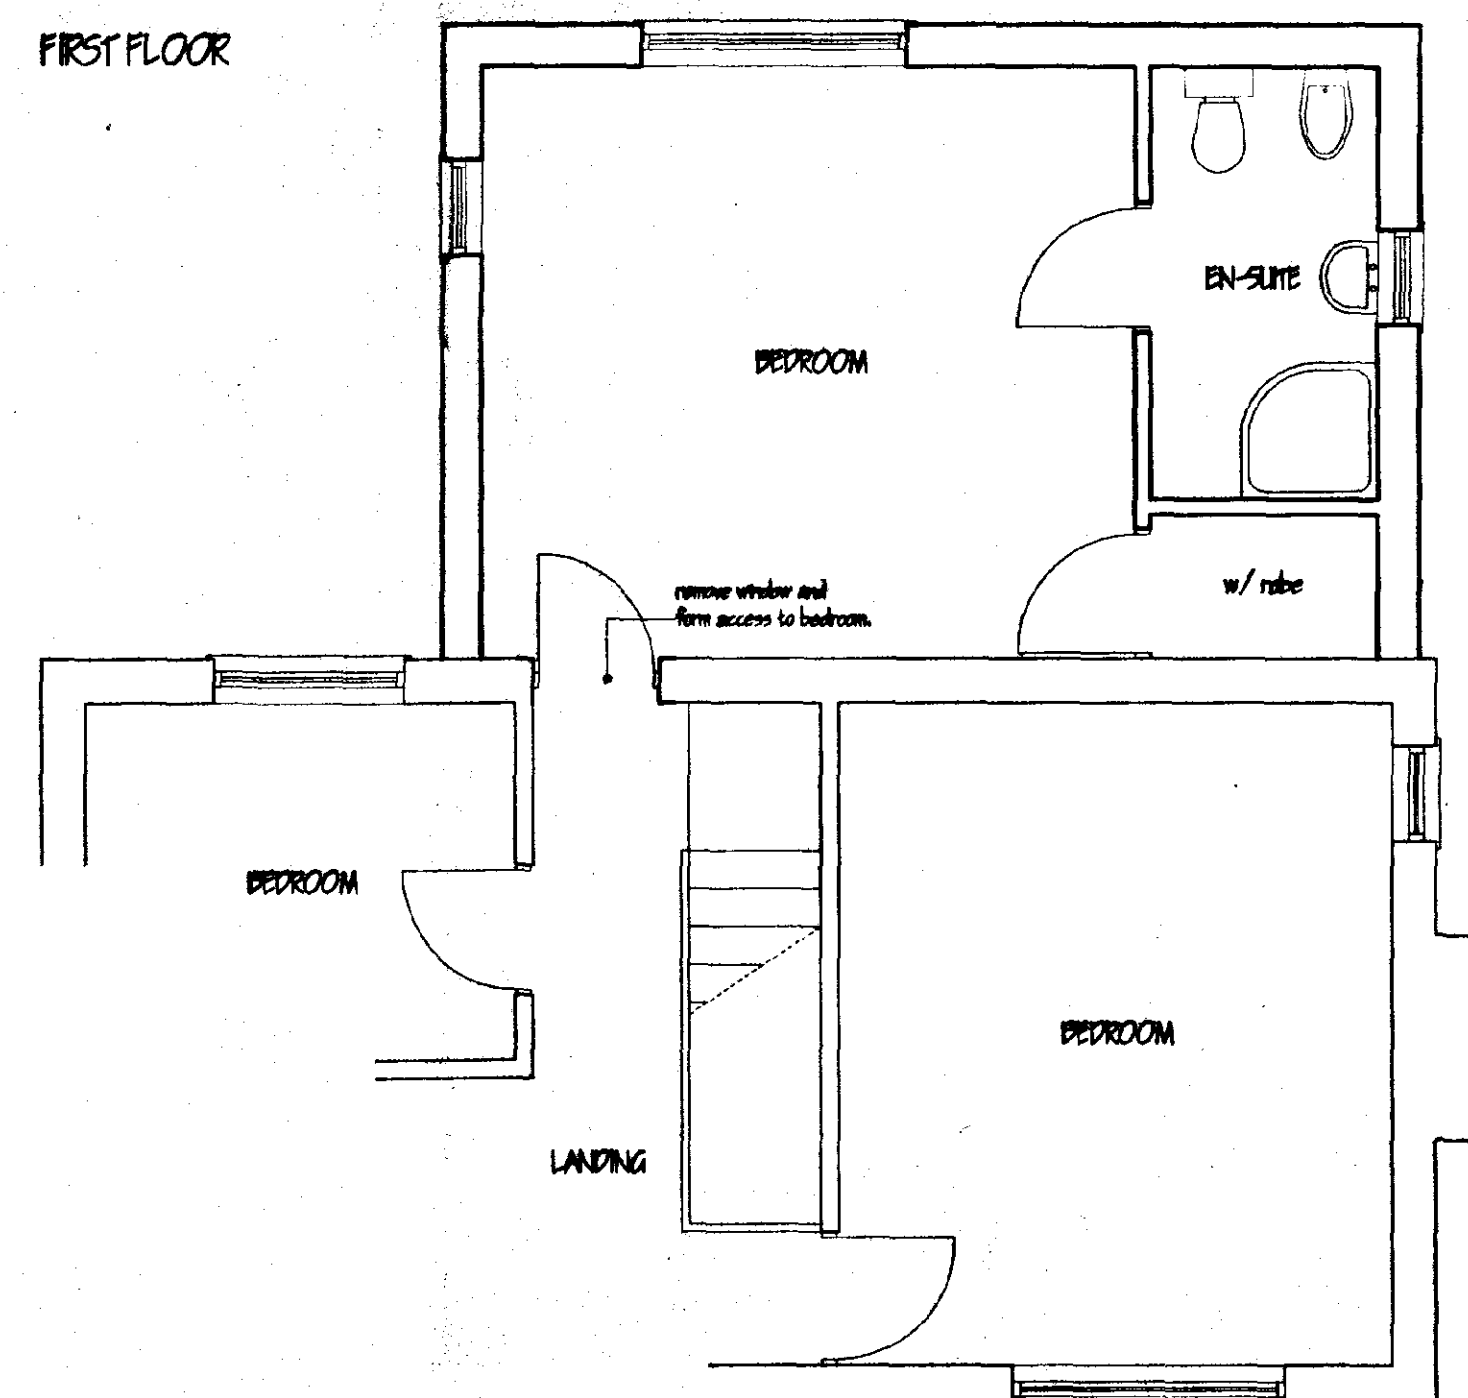
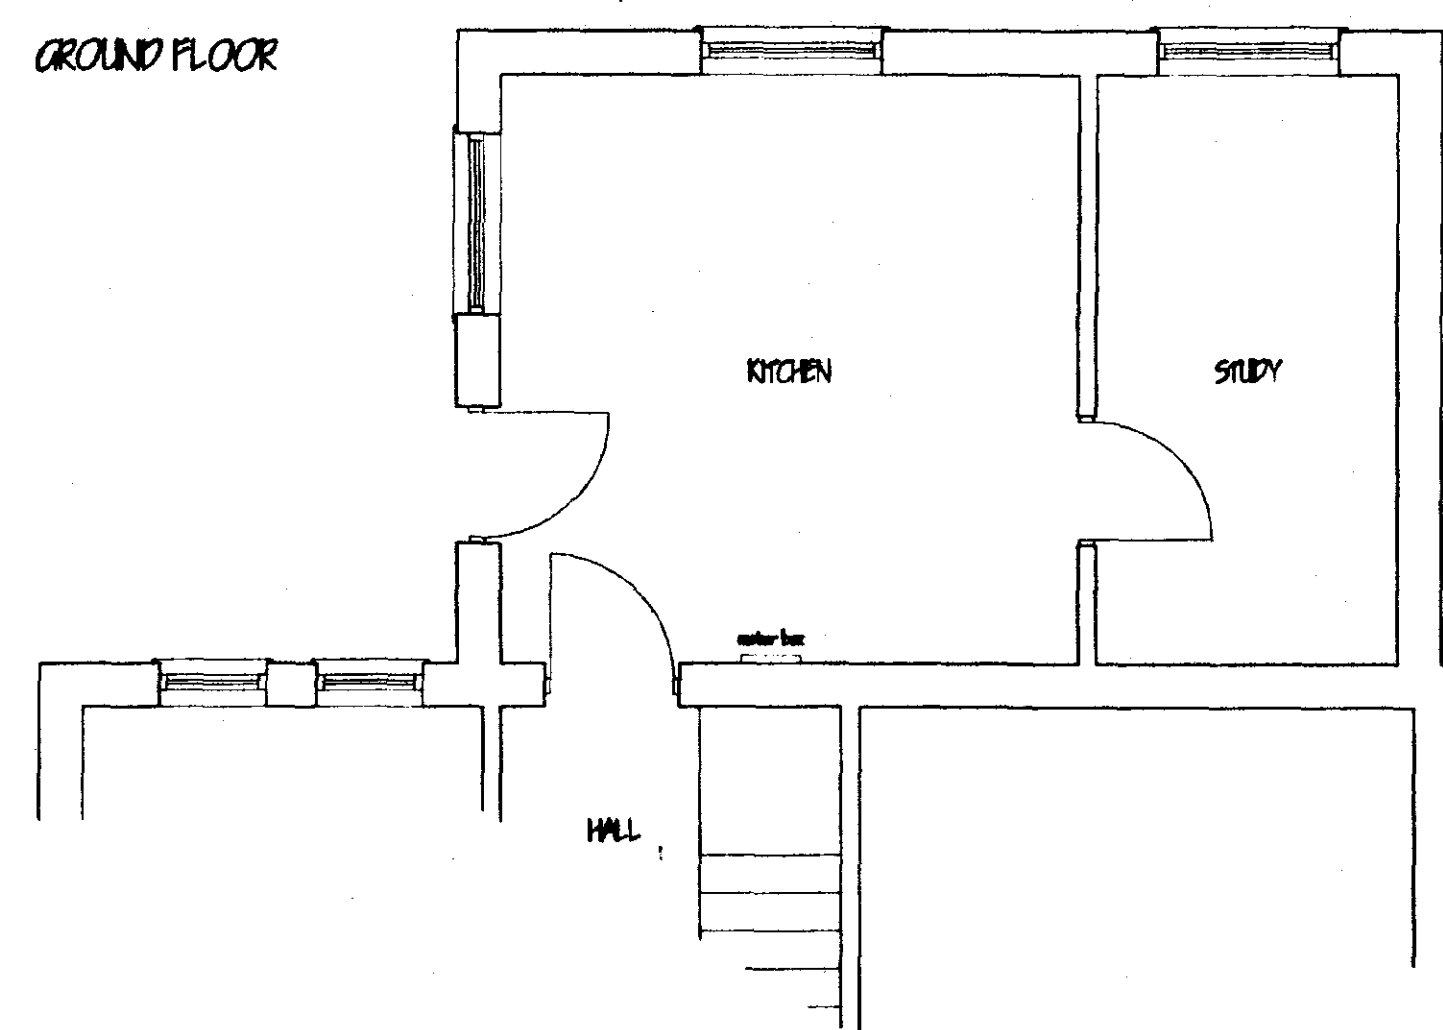
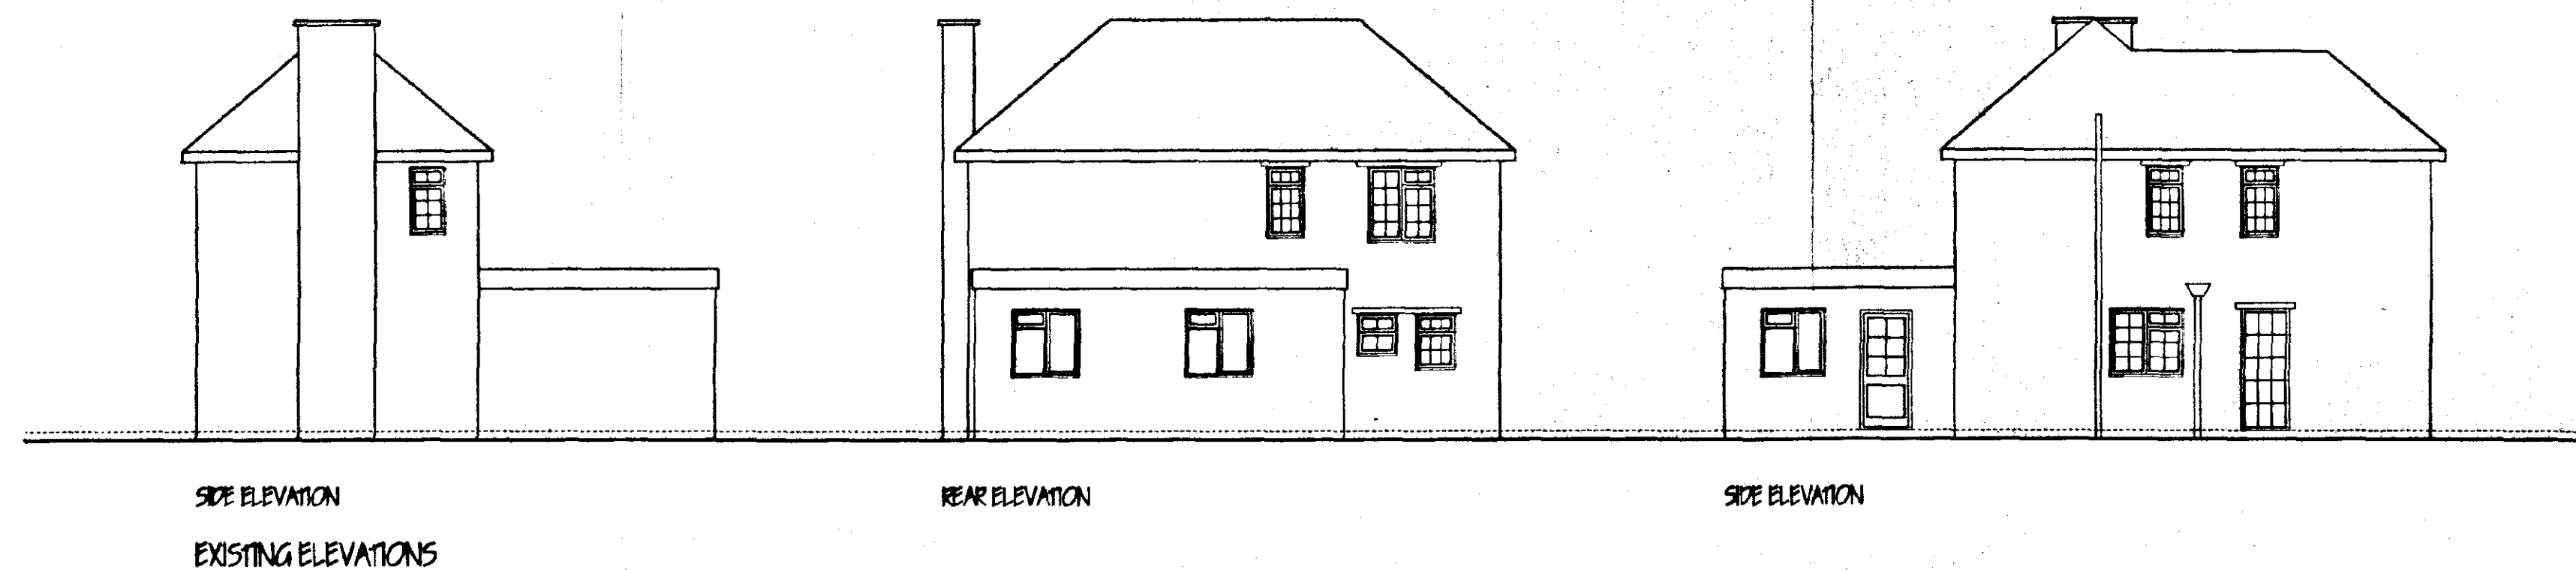


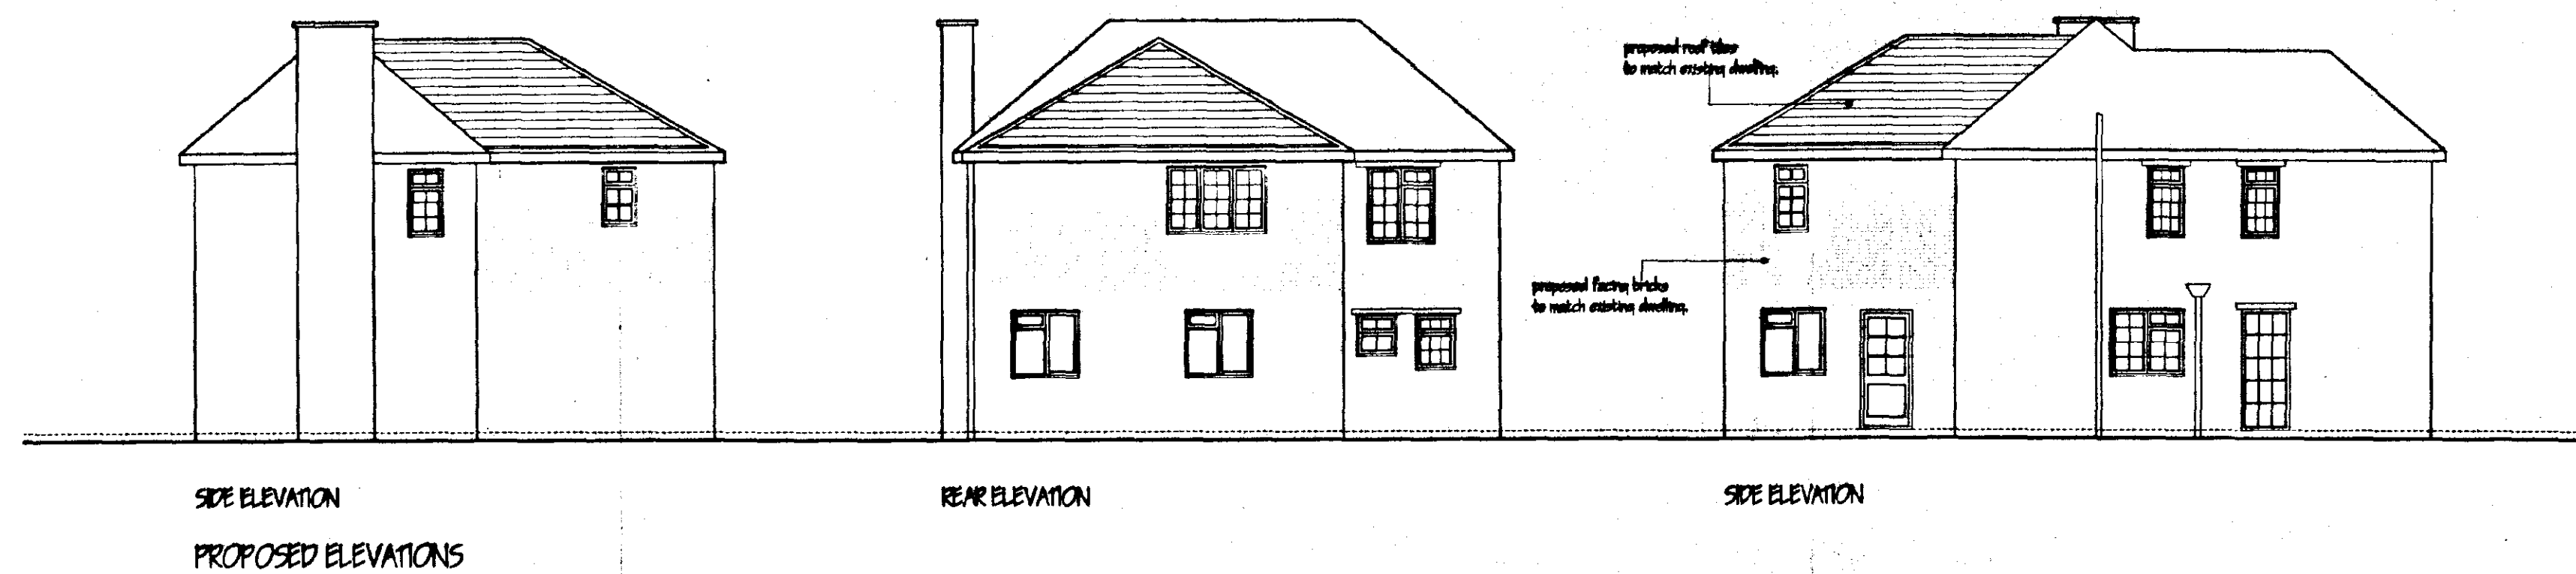

MARK DENNIS
architectural services

32 PRIMROSE CRESCENT - PINCHBECK
SPALDING - LINCOLNSHIRE - PE11 3RT
TEL: 01775 760396 FAX: 01775 760396

PROJECT TITLE
PROPOSED FIRST FLOOR REAR EXTENSION AT:
61 WESTHORPE ROAD, GOSBERTON,
SPALDING, LINCOLNSHIRE, PE11 4EW

FOR: MR & MRS P GALLAGHER

**DETERMINED
PLAN**

FLOOR PLANS, ELEVATIONS & BLOCK PLAN.

REV	DESCRIPTION	DATE	BY

SCALE
1:100, 1:50

DRAWN
MD

DATE
MAY 2003

DRAWING No.
09.019/01

SHDC
Planning & Development
20 MAY 2003
Ref 0645103