

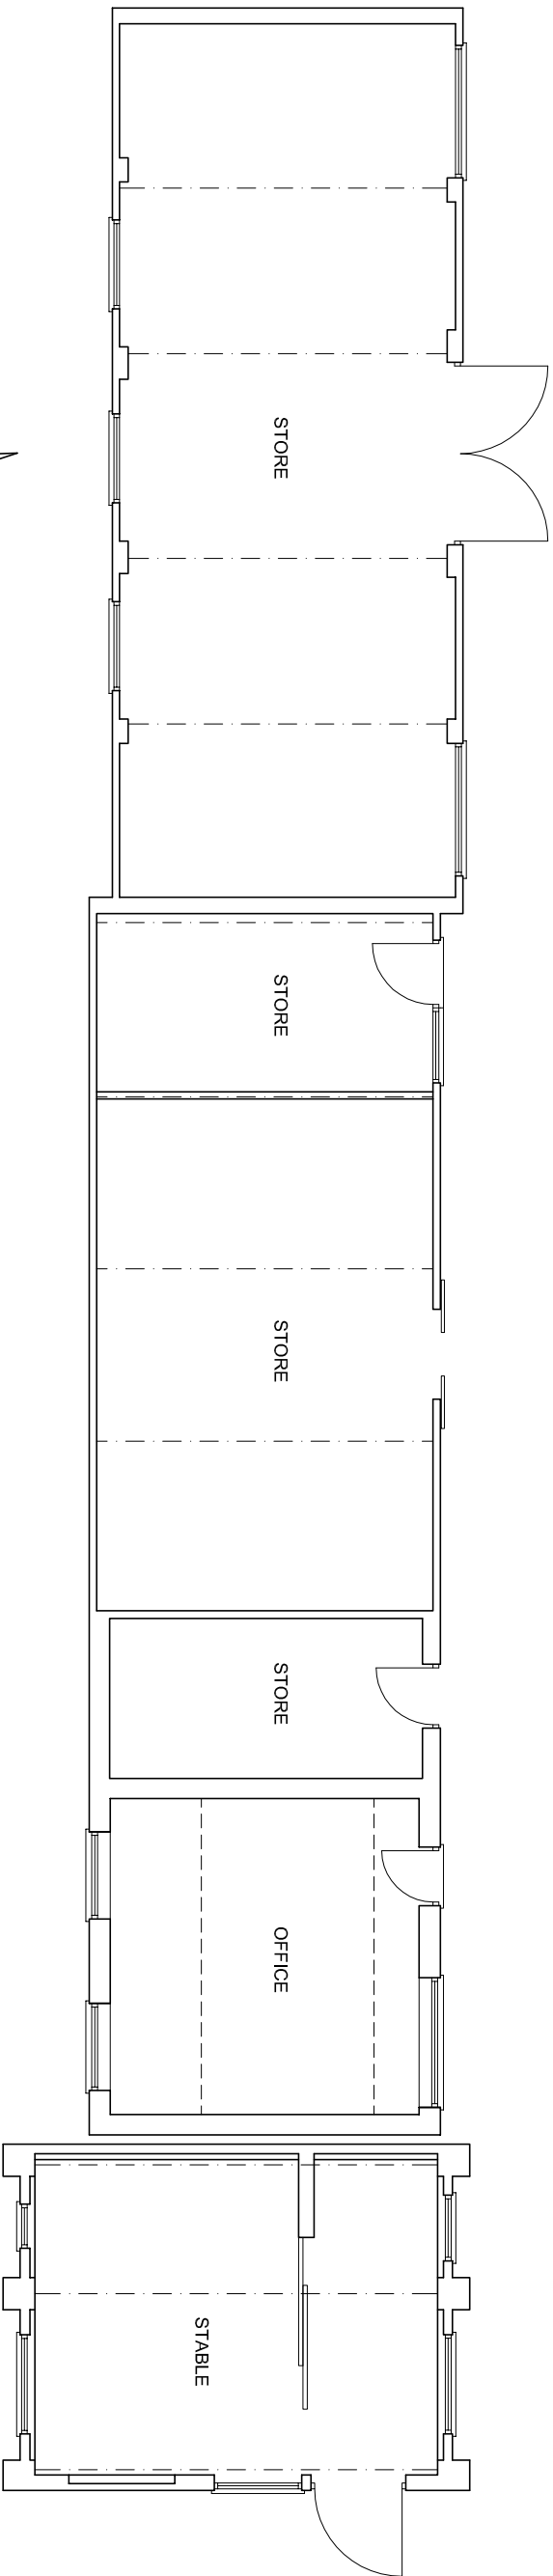
 


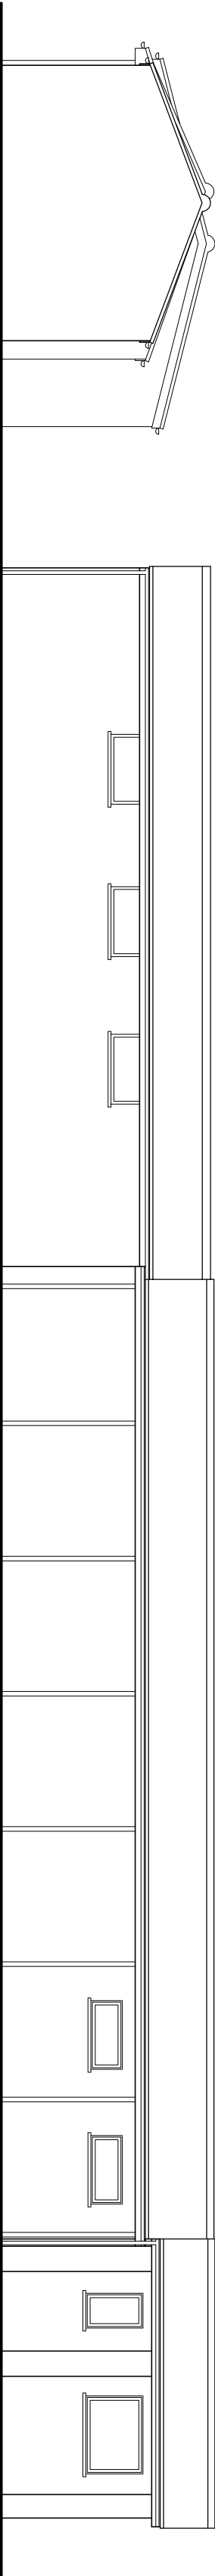

FLOOR PLAN

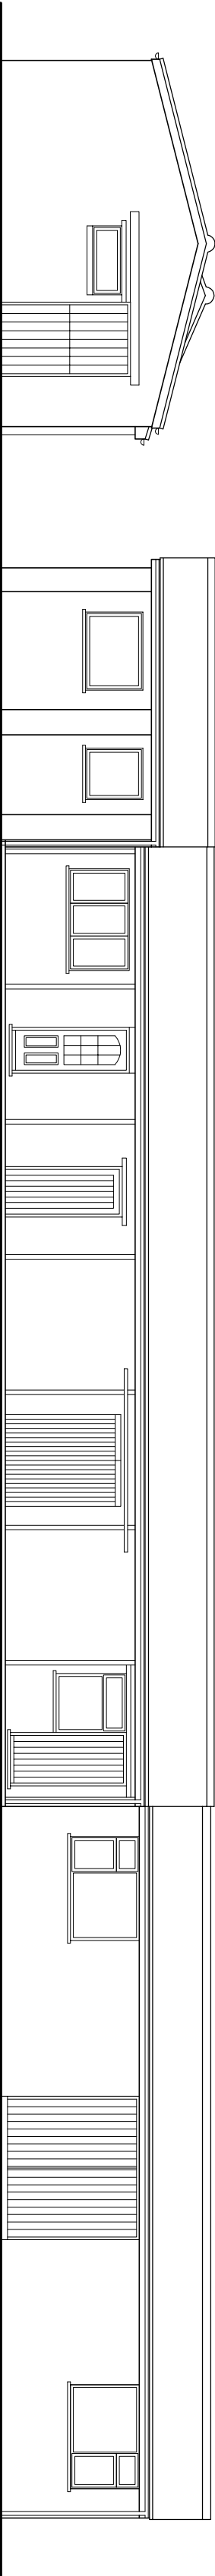

EXISTING BUILDING

Jenny McIntee Architectural Design			
www.jennymcintee.co.uk info@jennymcintee.co.uk Tel 07921 003153			
Project:	Conversion to Dwelling	Date:	May 2016
Address:	Barn next to 106 Siltside, Gosberton Risegate PE11 4ET	Scale:	1:100 on A2
Client:	Russell Cooney	Job No:	1658
Drawing Title:	Existing Floor Plan and Elevations	Dwg No:	03