



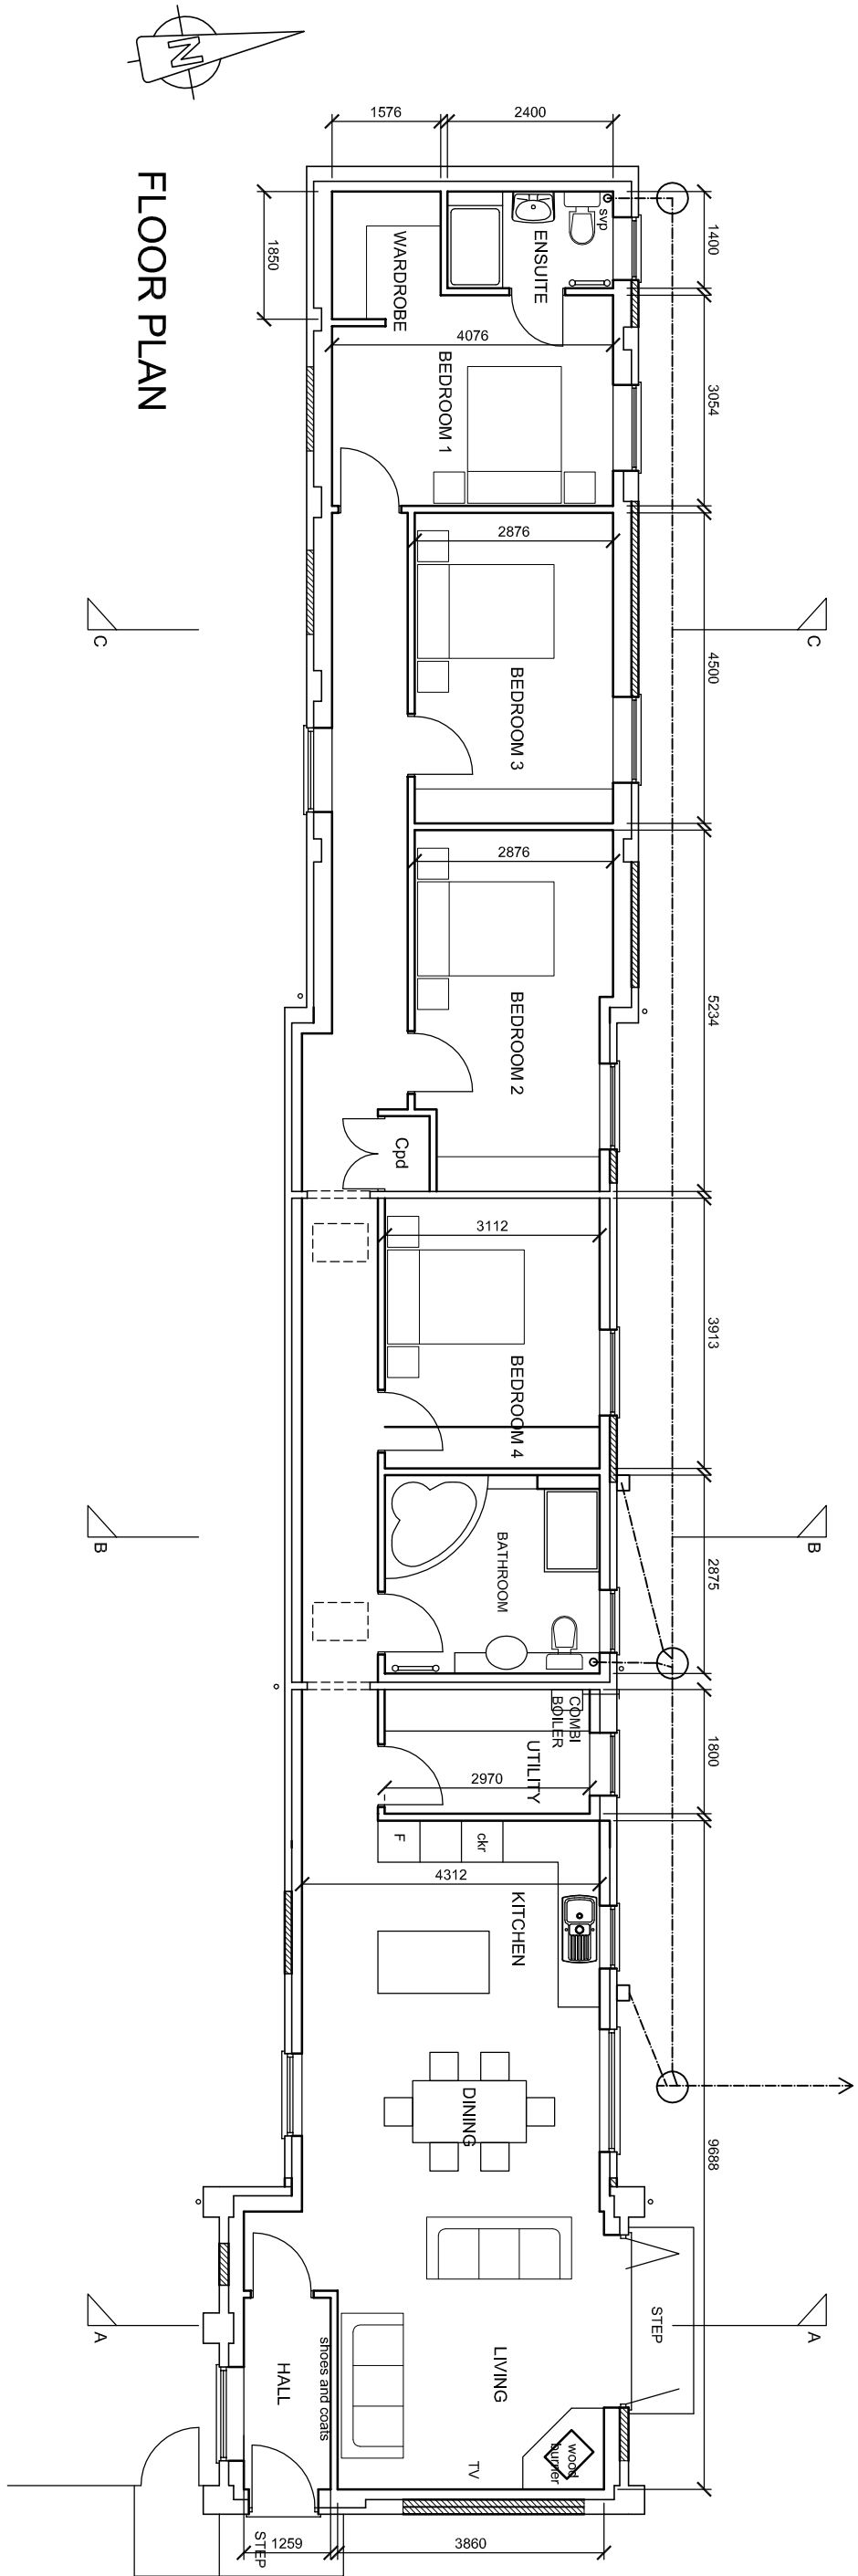

FLOOR PLAN

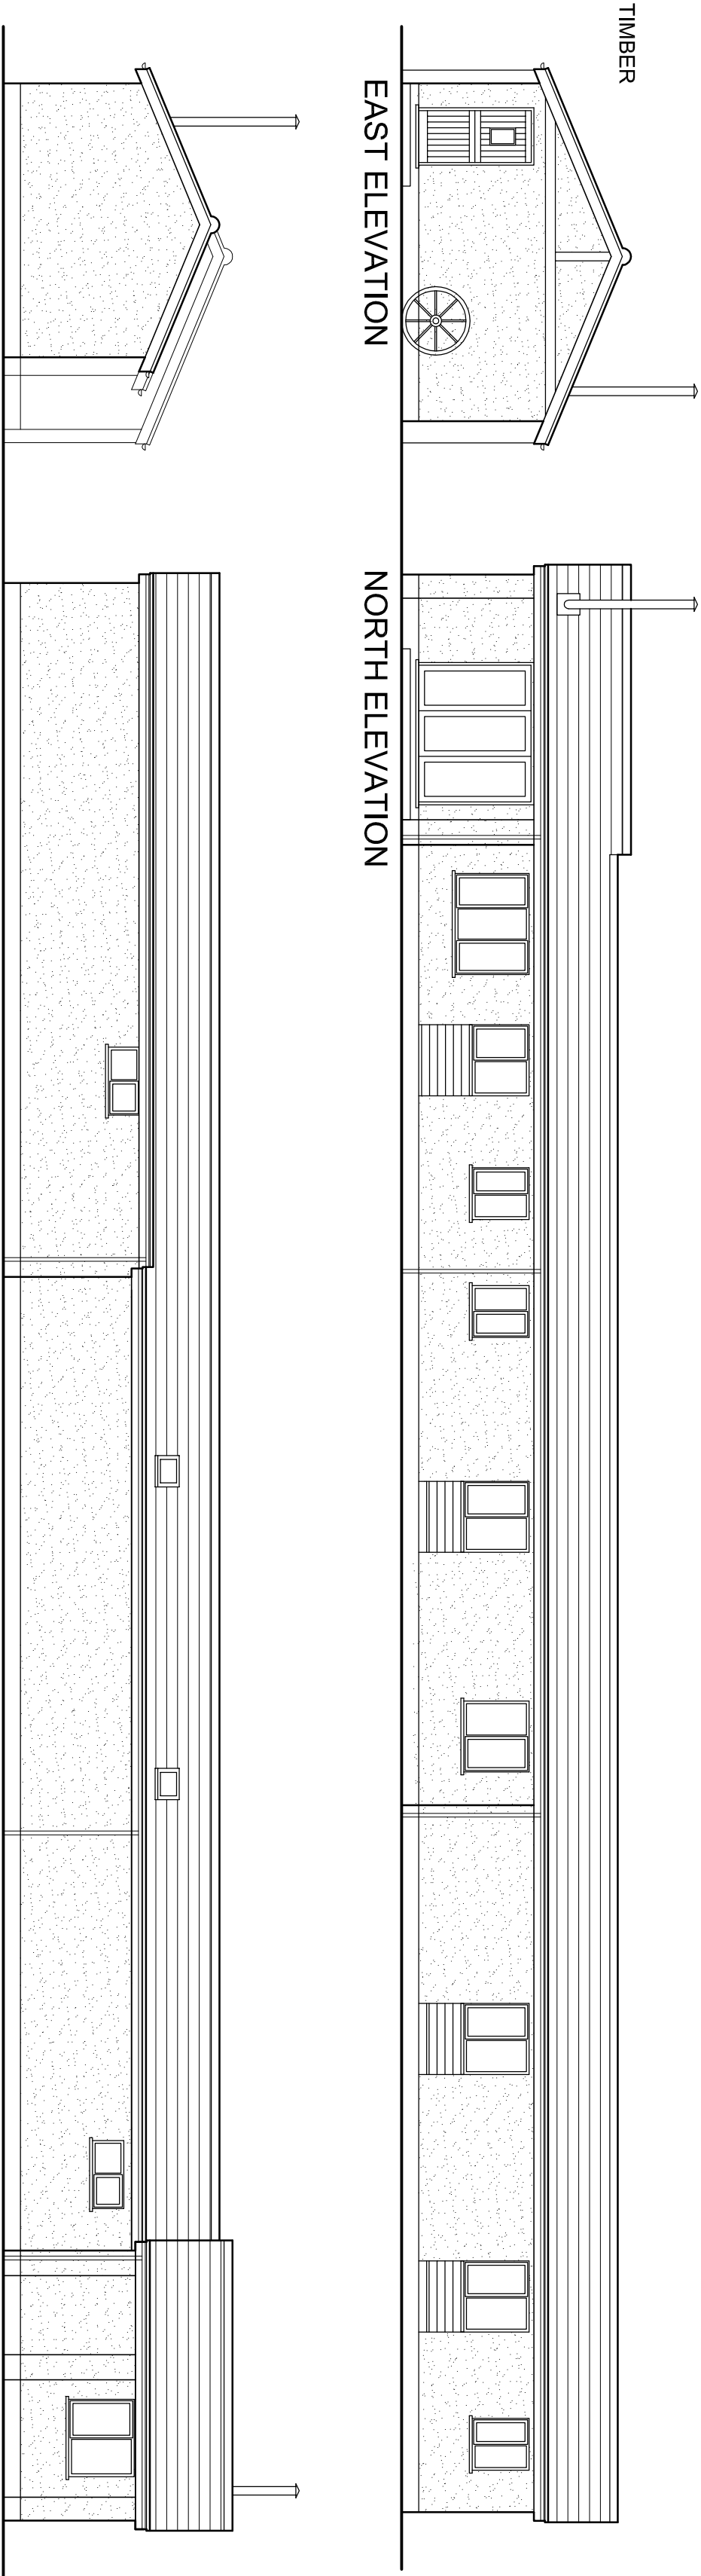

- EXTERNAL MATERIALS

ROOF TILES

WALLS

WINDOWS

ENTRANCE DOOR

FOLDING DOOR

HORIZONTAL BOARDING

GUTTERS & DOWNPIPES

FASCIAS AND BARGE BOARDS
- MARLEY MODERN SMOOTH GREY

RENDERED FINISH - MAGNOLIA

WHITE PVC-U


TIMBER COMPOSITE (with insulation built in)

WHITE PVU-U OR WHITE POWDER COATED ALUMINIUM

TIMBER WEATHERBOARDING

WHITE PVC-U

WHITE PVC-U

 

PROPOSED CONVERSION

Rev C July 2016 Finishes revised
Rev B June 2016 Levels and finishes updated

Jenny McIntee Architectural Design www.jennymcintee.co.uk info@jennymcintee.co.uk Tel 07921 003153			
Project:	Conversion to Dwelling	Date:	June 2016
Address:	Barn next to 106 Siltside, Gosberton Risegate PE11 4ET	Scale:	1:100 on A2
Client:	Russell Cooney	Job No:	1658
Drawing Title:	Proposed Floor Plan and Elevations	Dwg No:	04 C