





FRONT ELEVATION

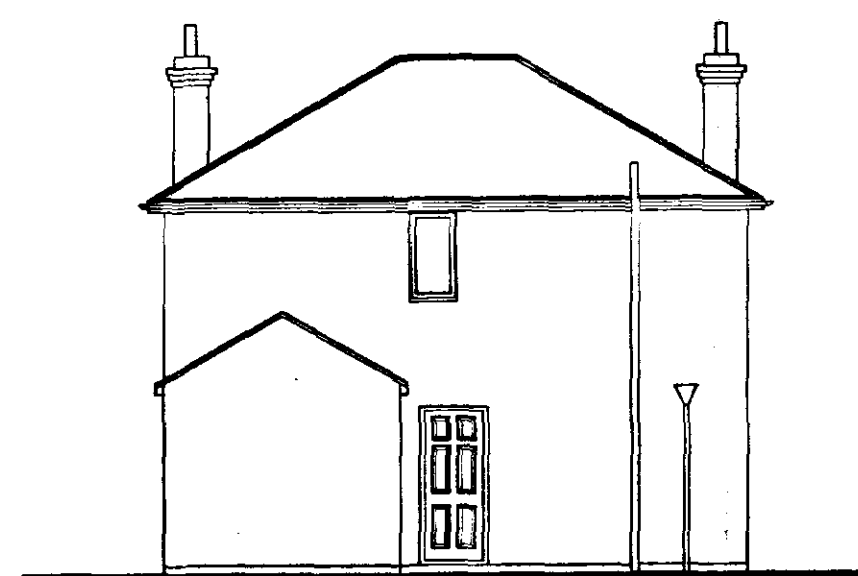


SIDE ELEVATION




REAR ELEVATION

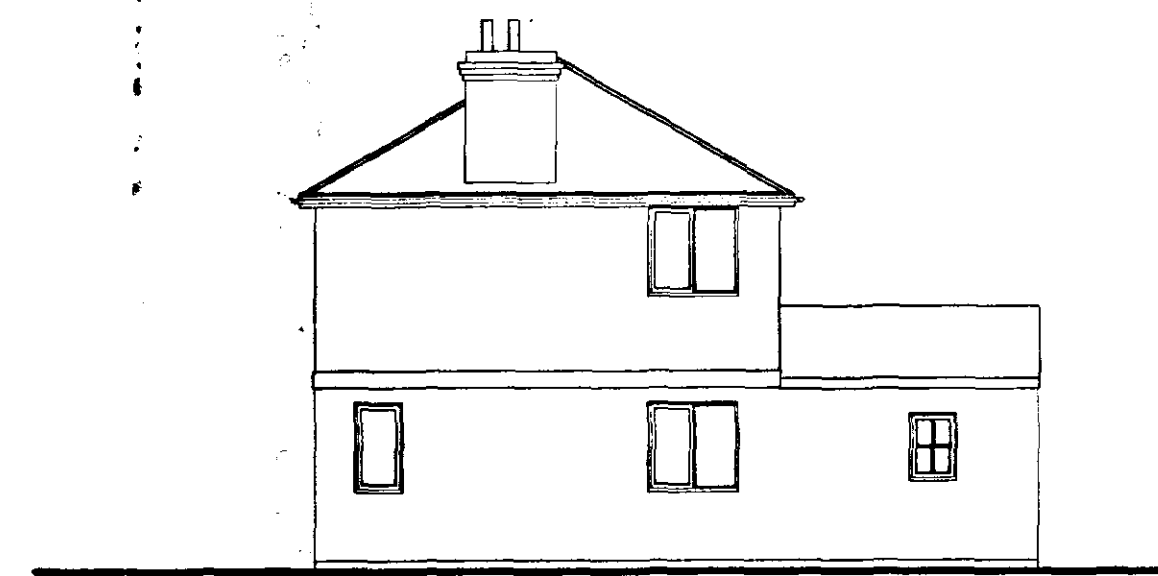


SIDE ELEVATION

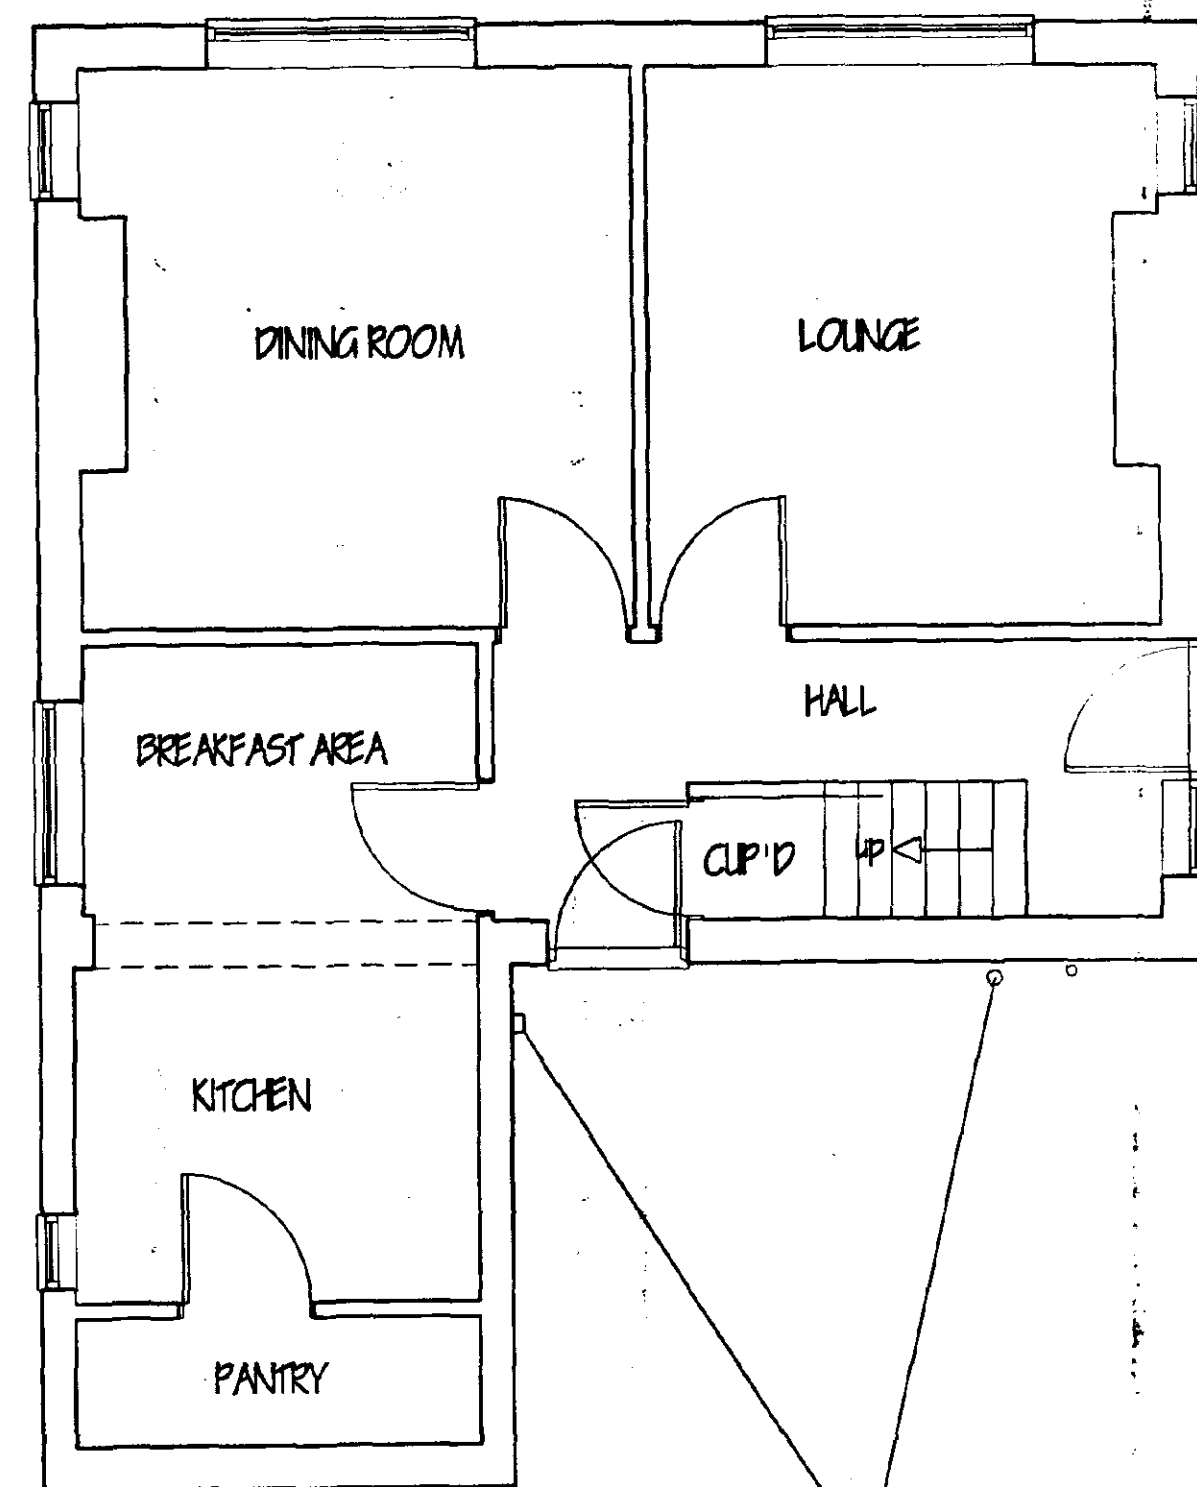


GROUND FLOOR PLAN

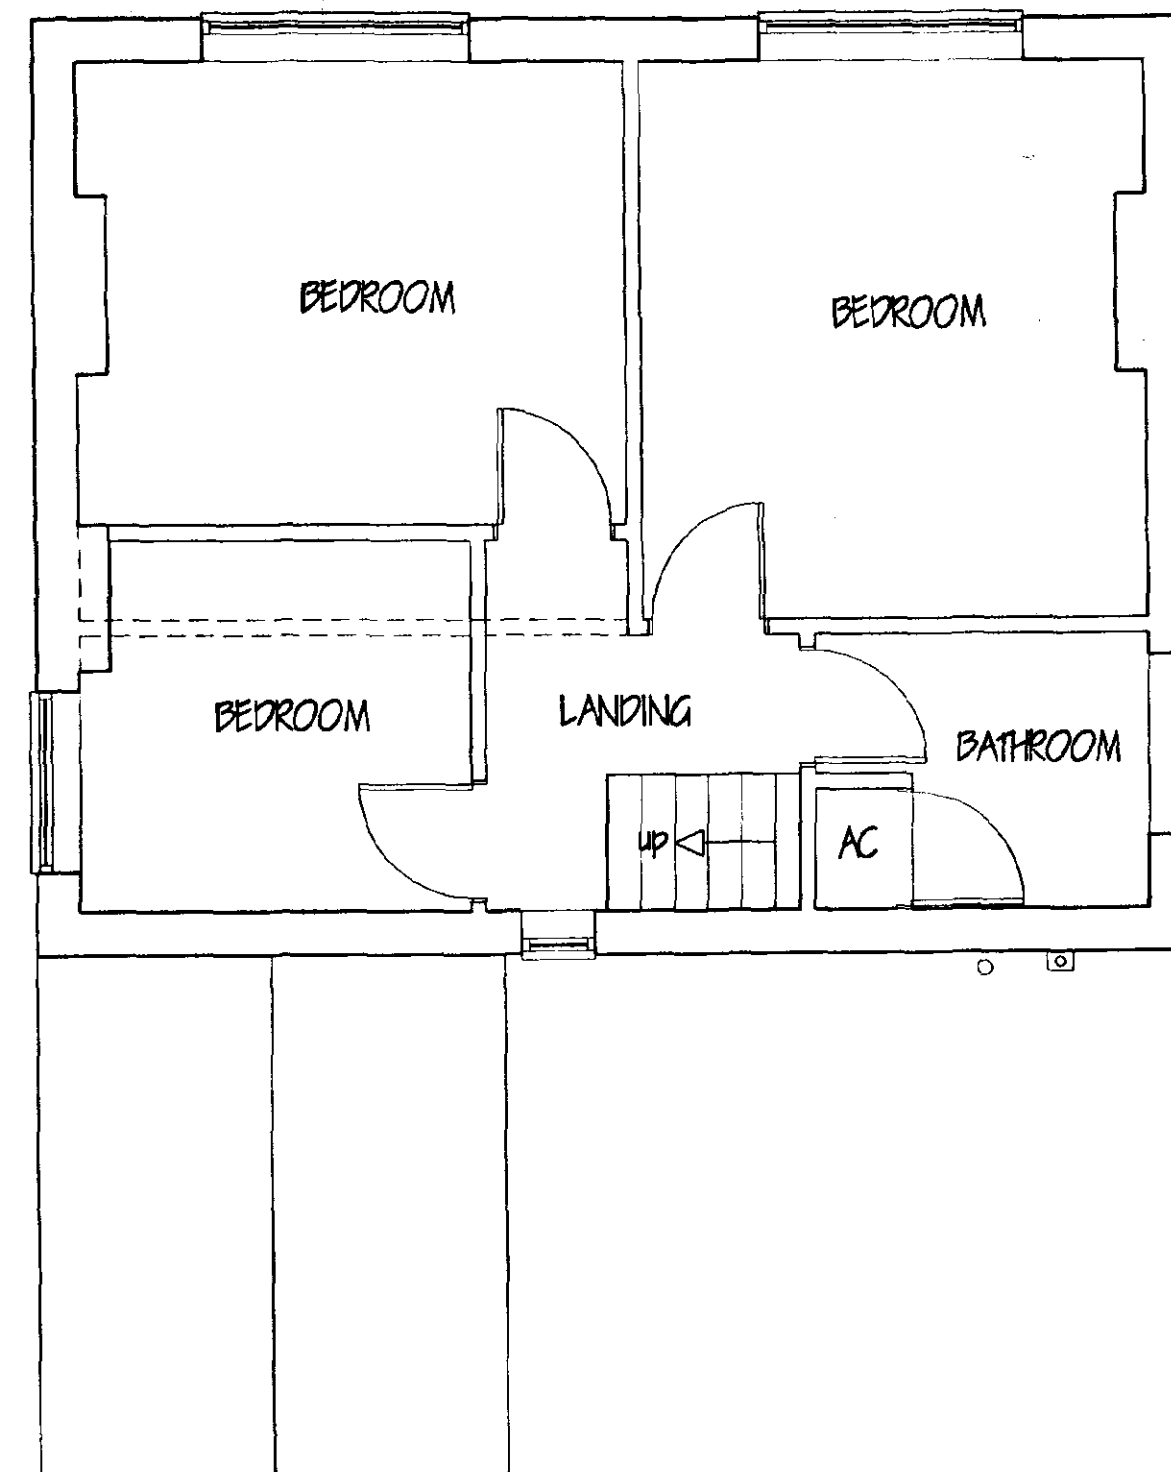

FIRST FLOOR PLAN

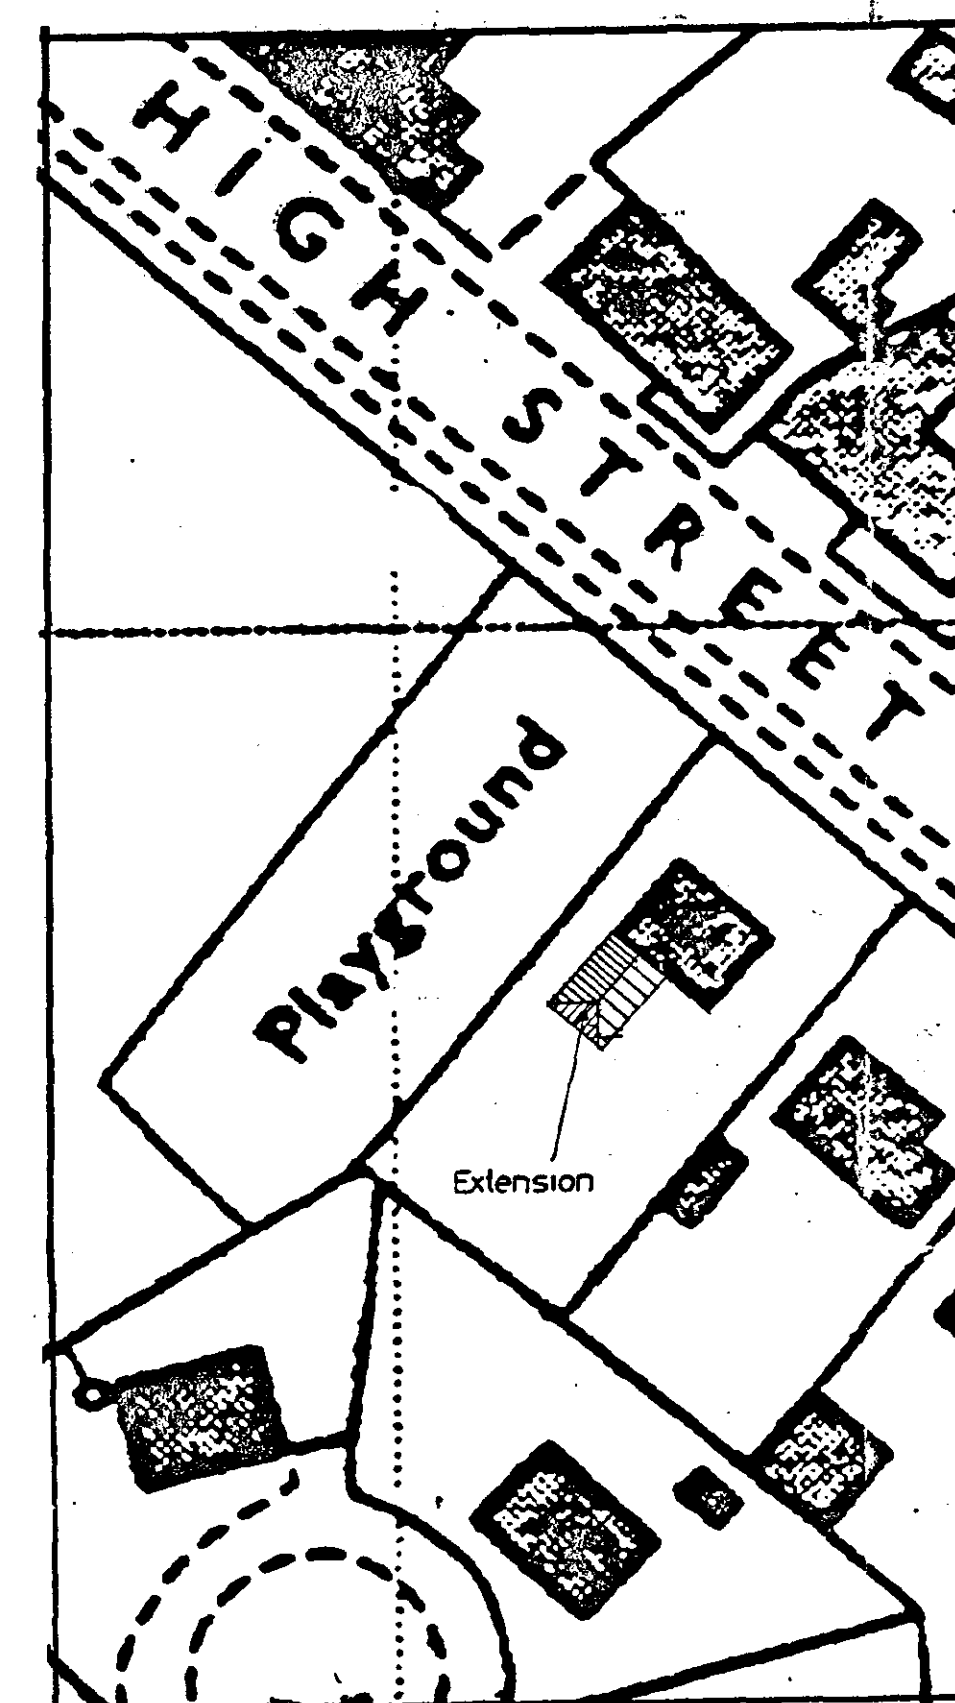

SITE PLAN
1/500

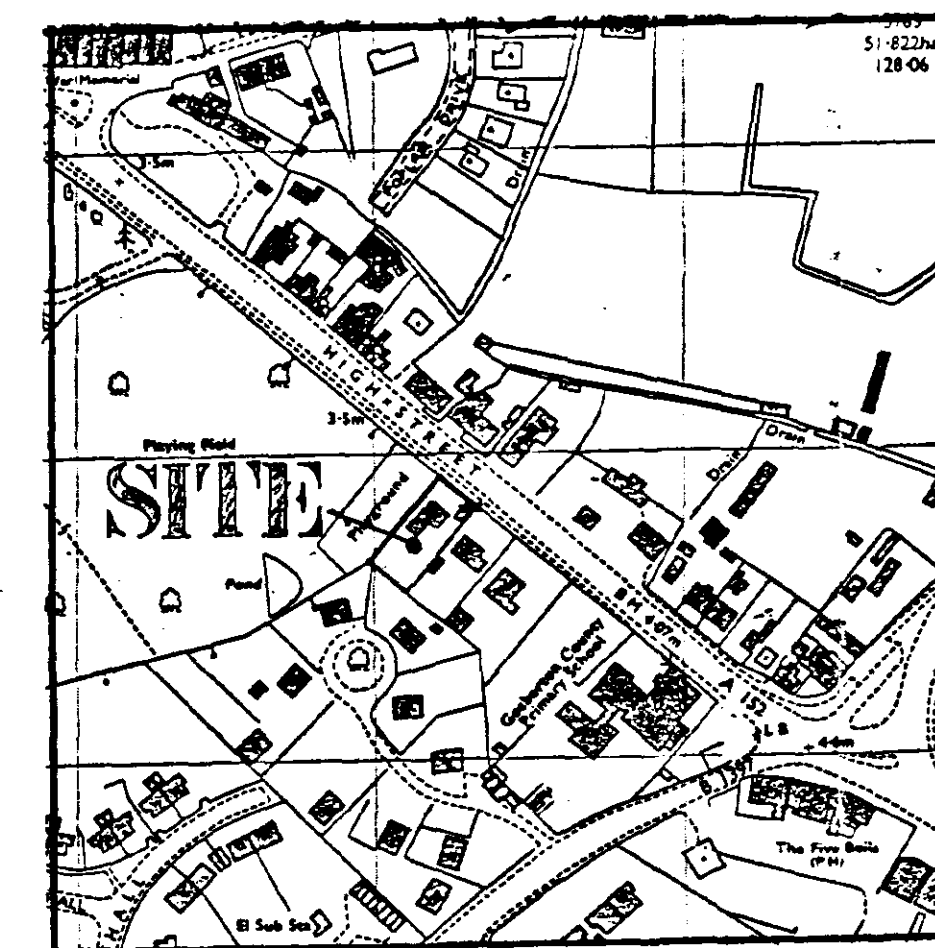

LOCATION PLAN
1/2500

LIMITATIONS.
This drawing is limited in the amount of information contained and does not purport to contain a full specification of the works. It is solely for the purpose of obtaining Planning/Building Regulation approval. The drawing must not be used as a contract document alone.
All dimensions shall be taken from site from actual work. Under no circumstances shall measurements be scaled from this drawing for construction or ordering purposes. All open dimensions shall be checked by the Builder/Contractor and will be his responsibility from commencement of site work.
The works will not be supervised or inspected on site by G.R. Merchant, or any representative thereof. It is the client or their appointed agents responsibility to control workmanship, substitution of materials, adherence to specification, variations to contract etc.

COPYRIGHT RESERVED.
Copies of this drawing must be made only with the written permission of G. R. Merchant.

STANDARDS.
All materials to be new unless otherwise stated and all components and materials etc. to be used fitted and installed etc. in strict accordance with manufacturers instruction and relevant Code of Practice. Materials shall conform to appropriate British Standard Specification or BSA Certificate or European Code equivalent.

HEALTH & SAFETY.
The Employer/Client shall ensure that the selected contractor is conversant with and adopts all measures necessary to achieve compliance with Health & Safety legislation for Building Sites and Work Places. The Employer/Client is advised that should the works need to comply with the Construction Design and Management Regulations an independent Planning Supervisor will be required.

SCOPE OF THE WORKS.
The works shall comprise of all that is shown on the drawing and details. Work that may not be specifically shown but may be reasonably inferred as necessary to carry out the works shall be deemed to be included.

ref.	revision	date

G. R. MERCHANT
I.ENG AMICE FIWO
**ARCHITECTURAL, STRUCTURAL
AND LAND DRAINAGE
CONSULTANTS**
Unit 4, Wrights Mews
12A Park Road, Holbeach,
Spalding, Lincs. PE18 7RE
Tel: 01408 425744
Fax: 01408 425744
E-Mail: G. R. Merchant @ Merchant. PB.
Co. UK

Project
**EXTENSION & ALTERATIONS
12 HIGH STREET
GOOSEBORN
SPALDING Lincs**

Client
MR & MRS M WELBOURNE

Drawing
**EXISTING
PLANS & ELEVATIONS**

**DETERMINED
PLAN**

Job Ref.	Drawing No.
467/02	01
Date	Drawn
APRIL 2002	GRM

Scales
1:50 1:100 (unless otherwise stated)
DO NOT SCALE FROM THIS DRAWING


SHDC
Planning Development
14 JUN 2002
Ref 0685/02



FRONT ELEVATION



SIDE ELEVATION

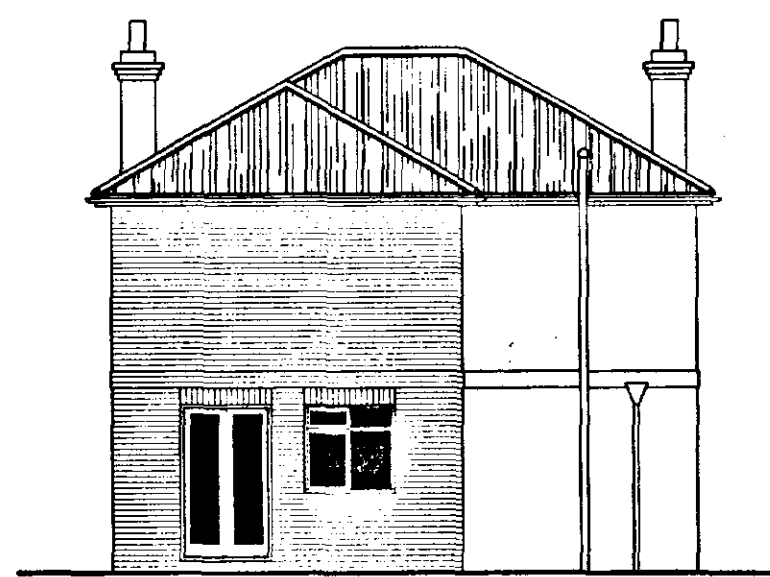

REAR ELEVATION



SIDE ELEVATION

HOT WATER AND SPACE HEATING.

Provide wall mounted Gas fired condensing boiler (min SEDBUK 78%) with fan assisted balanced flue. Fit durable wire guard to boiler flue. Provide timer switch, suitable zone and boiler control interfaces. Its thermostat control valves to all radiators. Hot water system to be thermostatically controlled with timer switch and to be vented. All hot water storage cylinders to have min. 35mm thick factory applied foam insulation and pipe work to be insulated to B.S. 5422:2001.

SMOKE DETECTORS.

Provide ceiling mounted mains operated self-contained smoke alarms to B.S. 5446: pt.1:1990 in positions shown on plan. Where more than one detector is to be provided they will be interconnected. All permanently wired to a separate fused circuit at distribution board.

LIGHTING.

To bedrooms provide energy efficient light fittings capable of taking lamps having a luminous efficacy greater than 40 lumens per watt. External lighting to be fitted with 20w-25w or equivalent sensors and capable of taking lamps having a luminous efficacy greater than 40 lumens per watt.

GENERAL.

All electrical installations to be in accordance with the latest I.E.E. Regulations. Provide hot & cold water supply to all wash basins. All electrical switches, socket outlets, telephone and T.V. points to habitable rooms to be positioned at appropriate heights between 450mm & 1200mm from F.F.L.

POLL DRAINAGE

Inspection chamber construction to be "Osmi" and installed in accordance with makers' instructions with the internal diameter related to the depth in accordance with B.S. 6890:1995. Final drainage pipes to be 110mm dia. UPVC, to B.S. 4660:1985, flexible jointed and laid to makers' instructions to a fall of 1:70 head and surround with 100mm pea gravel. Where pipes pass under floors encase in 150mm pea gravel. Where pipes pass under drives surround in 150mm concrete with flange joints to correspond with joints in pipe work. Provide 65 x 100 pre-stressed concrete lintel bridges where pipes pass through walls, provide compressible filler around pipe, openings masked both sides of wall with rigid sheet material. Soil and vent pipes to be 110mm dia. PVC to B.S. 4514:1985 and to extend 900mm above window head terminating with PVC balloon. Waste pipes to be generally 40mm dia. If over 5.0m long run increase to 50mm dia. All PVC to B.S. 5945:1979 complete with redning uses at every change of direction. Bells, bases and sink to have 75 deep seal traps. Showers to be raised on 150mm slabs with access plate to anti-siphon trap and 50mm waste. All redundant drains to be grubbed out or filled with lean-mix concrete.

SURFACE WATER DRAINAGE.

115mm dia. half round rainwater gutters to 65mm dia. rainwater pipes: 110mm dia. underground pipes flexible jointed to a fall of 1:70 pipes bedded and surrounded in pea gravel and discharge to 1.2m dia. soak away min. 5.0m to edge from dwellings. All footpaths and drives to slope away from building.

GLAZING.

Double glaze Extension throughout (minimum 12mm air gap to all units with Low 'E' 0.5 Glass) max 'U' value 2.0 W/m²sq.m.K. All doors between F.F.L. and 800mm high and between F.F.L. and 1500mm high in doors and side lights to be safety glass to B.S. 6206. All windows/doors to be draught sealed.

VENTILATION.

All windows to have opening lights to give the equivalent of 1/20th the floor area. Provide background ventilation to habitable rooms min. 8000mm sq permanent free air ventilation per room. To all other rooms provide min 4000 sq. All following rooms to have in addition to above Wall mounted mechanical extractor fan. Kitchen to extract min. 60 litres per second. Utility rooms to extract min. 30 litres per second. Bathrooms to extract min. 15 litres per second which may be operated intermittently. W.C. to extract min. 6 litres per second with 15 minute overrun.

SLIP STRUCTURE WALLING.

100mm dense concrete blocks to B.S. 6075 pt.1:1981. DPC to external wall positioned in accordance with CP 102 min. 150 above finished ground level. Work wet concrete will to base of cavity or closer than 225 to DPC. All brickwork below DPC to be F.L. quality.

LEVEL ENTRY THRESHOLD.

Provide 'Jelben Ltd.' Mobility door frame & threshold (PN29M-NOB). Principal entrance to building. All External doors to be 850mm wide.

INTERNAL DOORS.

All internal doors to ground floor habitable rooms and toilet accommodation to be 850mm wide.

GROUND FLOOR CONSTRUCTION.

Strip all vegetable soil and lay floor as follows: 70mm sand and cement screed with chicken wire reinforcement on 500sq polythene D.P.M. on 75mm Polystyrene insulation boards, on 1200mm polythene D.P.M. Lapped continuous with D.P.C. lay min. 100mm, lay 500mm wide D.P.M. strip into D.P.C. to lap floor D.P.M. All on 100 concrete over site. Concrete mix G4/M to B.S. 5928: pt.1:1991: 150 blinded and consolidated.

FIRST FLOOR CONSTRUCTION.

19mm T&G flooring grade chipboard on 47 x 225 505 grade joists stamped 'PR' or 'TD' to indicate moisture content of 20% or less all in accordance with BS 4978, at 400/c/c 30 x 5 galvanneal steel anchor and lateral restraint straps to joist at max. 1.5m c/c straps to be run over min. 2No. joists with solid bridging beneath. Provide herring bone strutting min. 38 x 38 at mid span of joists where span exceeds 2.5m. Provide 2No. joists bolted together under all first floor walls where not supported on block work below.

FOUNDATIONS.

Under walls as shown provide 225 x 700 strip concrete foundations. G4/M mix to B.S. 5928: pt.1:1991. All foundations taken down to bear on load bearing strata min. depth of 600 to top of foundations; should shrinkable soil conditions be found on site then foundations shall be taken down to a depth of 1 metre below ground level. Where internal walls are taken up off floor then thicken out slab to 225 x 450 or if considered necessary be taken down to 225 x 450 foundation.

LINELS.

All lintels to be manufactured by Messrs. L.G. Codes LU 5/79 and LU 10/79 to be installed in accordance with makers' instructions, and to have min. and bearing of 150mm and at external positions to have cavity trays D.P.C. to CP 121: internal lintels to be L.G. 100 Box type.

ROOF CONSTRUCTION.

Interlocking concrete roof tiles to B.S. EN 490 / 491, on 25 x 38 softwood treated battens on under felt to B.S. 7471 (Type II) and in all cases to be covered by 150mm both vertically and horizontally. Felt to be laid with min. head lap of 75mm and to be fixed in accordance with material to wind speed, roof pitch and exposure category as detailed in BS 5599: Pt.2. Template specialist made prefabricated roof trusses to comply with B.S. 5268 part 2:1988. TRUSS CALCS TO BE SUBMITTED TO L.A. MIN. 28 DAYS PRIOR TO ERECTION. Trusses to be at 600/c/c to a pitch to match existing. 28 x 100 ridge node timber. 38 x 100 ceiling binders. All trusses to be strapped to wall plates by 30 x 5 galvanneal metal straps acting as anchor and lateral restraint straps at max. 1.5m c/c. Note: provide solid bridging beneath straps: 50 x 100 wall plate bedded on sand and cement: 25 x 175 fascia boards: 6mm end, grade plywood soffit complete with 10mm wide continuous air gap and fly proof screen. All structural timber to be min.50% grade, stamped 'PR' or 'TD' to indicate moisture content of 20% or less all in accordance with BS 4978. Where span of trussed rafter exceeds 5.0m provide additional bracing within the plane of the webs in accordance with Truss Plate Assoc. tech. bulletin sheet 4. Timber supports are to be provided beneath water storage tanks over 4No ceiling joists. At roof intersections provide 25 x 100 'au' boards and dimension trusses at 600 c/c: install code 4 lead valley liner.

FIRE ESCAPE WINDOWS.

All habitable rooms in the upper story of a dwelling should have a window with an unobstructed openable area of at least 0.35 sq.m. and at least 450mm wide x 450mm high (the route through the opening may be at an angle rather than straight through). The bottom of the openable area should not be more than 1100mm above floor level.

CEILING.

Plank ceiling lay 250mm dense fibre insulation total thickness. 100mm between joists & 150mm over joists to provide min. 'U' value of 0.16 W/m²sq.m.K. Ensure 50mm air gap over all insulation 12.7mm Gypoc. plasterboard 5mm skin finish. Provide min. 38 x 38 supports to all plasterboard edges. All joists to be taped and filled. Provide access trap to roof space: opening to be lined with 25 x 25 plastered slopes. Access panel to be 12mm ply with layer of 12.7mm Fireline board fixed to face. 100mm habitable to top surface. Provide slide bolt fastening & draught seal all runs.

WALLING.

225 cavity walling to consist of face brickwork to B.S. 592:1974 for clay bricks and B.S. 187:1978 for calcium silicate bricks: 89 cavity build into cavity. (Practical cavity wall built insulation boarding in accord with makers instructions and agreement with L.A.) No. 1/1268 & 86/1534. 100mm Terrac. Herringbone solid insulation blocks or similar. Cavity walls laid together using advanced iron bolt ties set 750 horizontally and 450 vertically to B.S.245:1978 wall ties positioned at 900 vertical centres at all unbonded courses of cavity. Close cavities with 'Thermastat' preformed closer and provide bitumen felt DPC to CP 121: All work to be carried out in accordance with BS Code of Practice 121 Part 1:1977. External walls to have min. 'U' value of 0.25 W/m²sq.m.K.: Internal walls of 100mm Terrac. Herringbone solid insulation blocks: All to receive 10mm 5/C render and 3mm. Stud walls to consist of 38 x 89mm c/s studs at 400mm c/c, both sides to be clad with 12.7mm plasterboard and skim. 100mm dense fibre will between studs.


REVEAL DETAILS

DETERMINED PLAN


Planning & Development

14 JUN 2002


Ref 0685/02

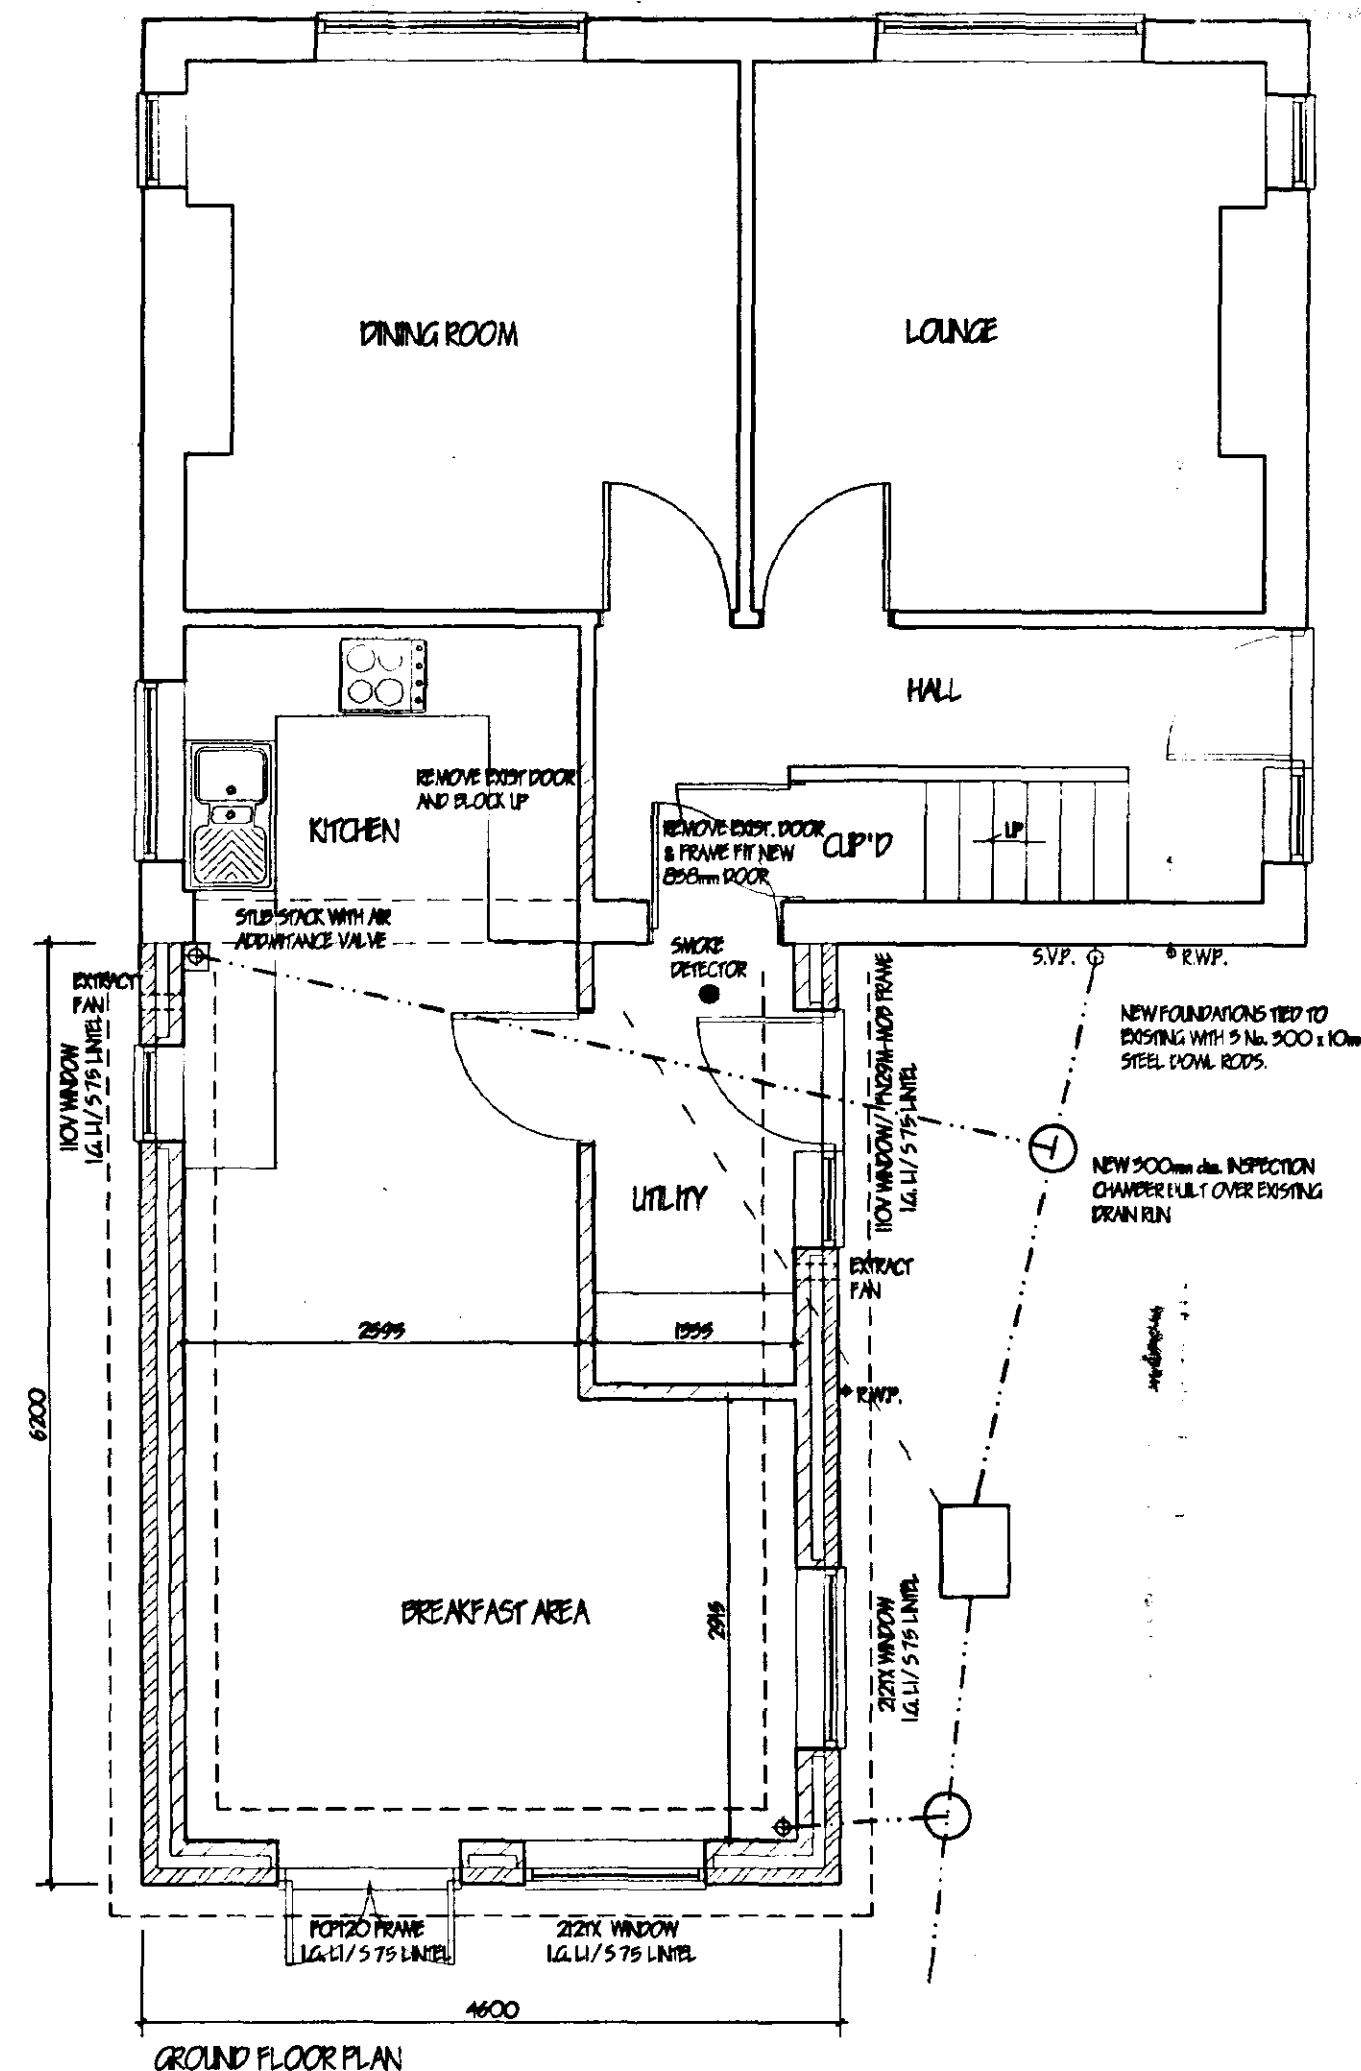


GROUND FLOOR PLAN

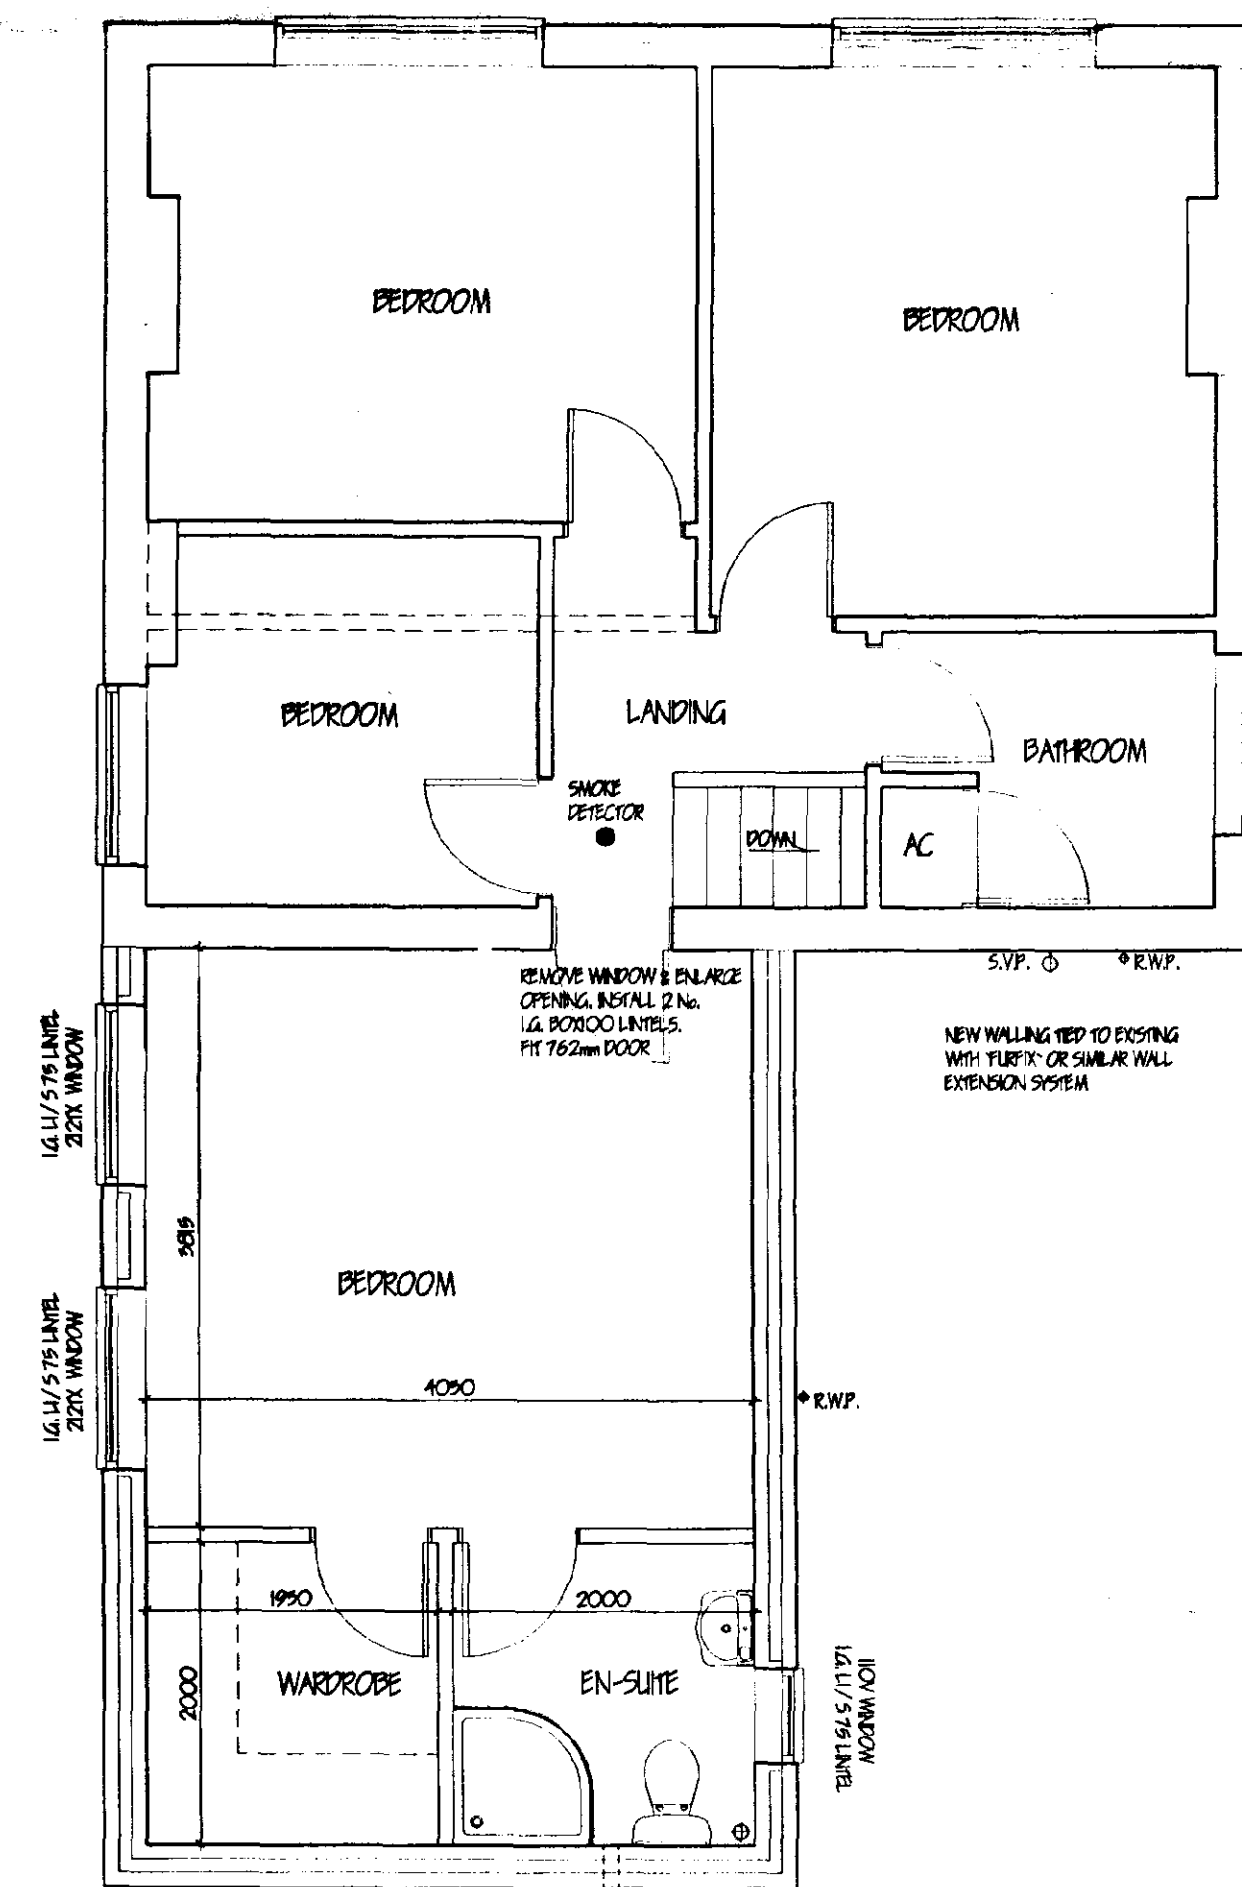

FIRST FLOOR PLAN

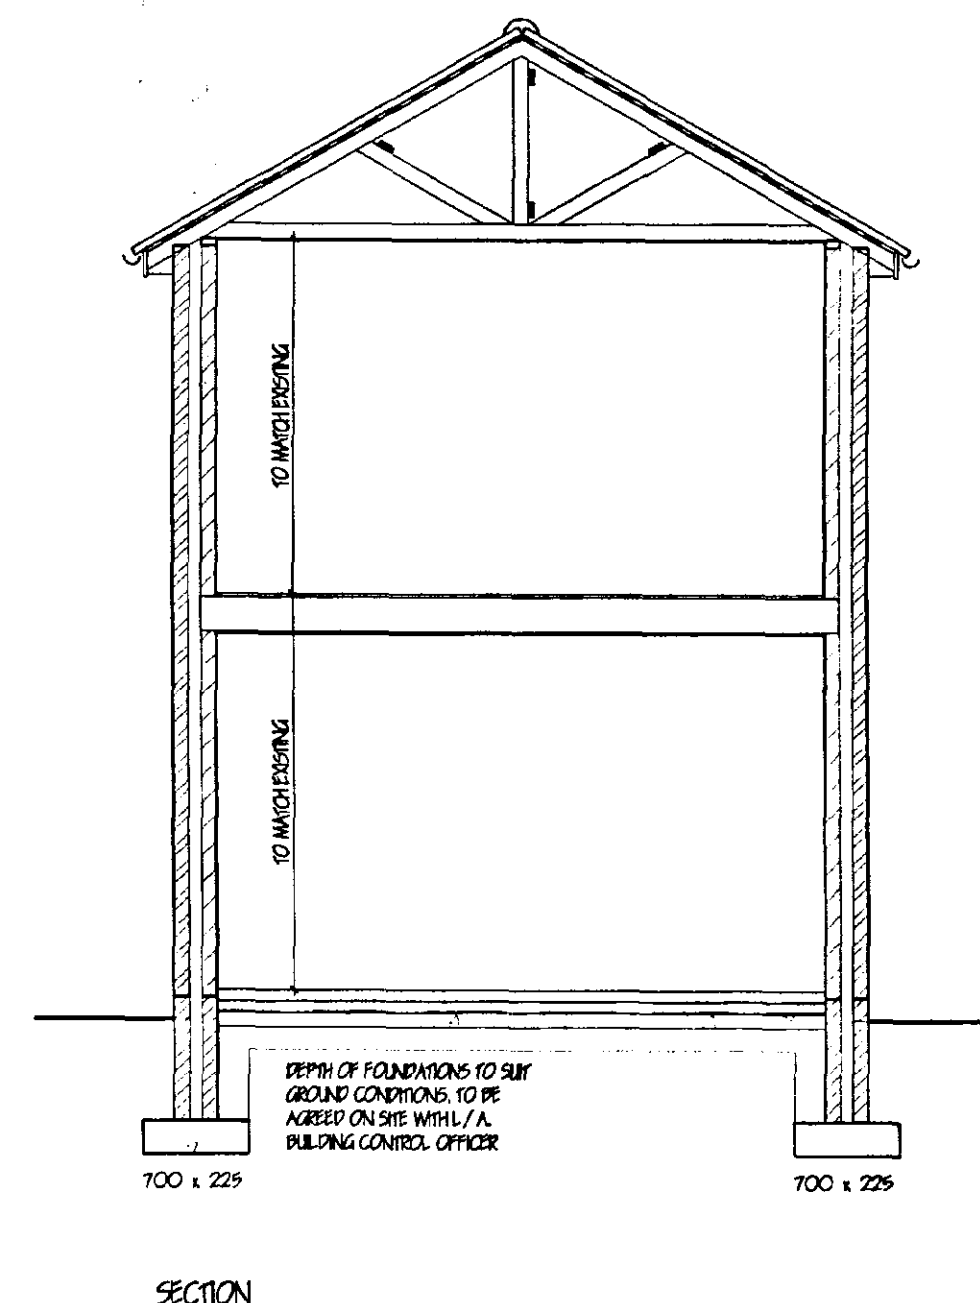

SECTION

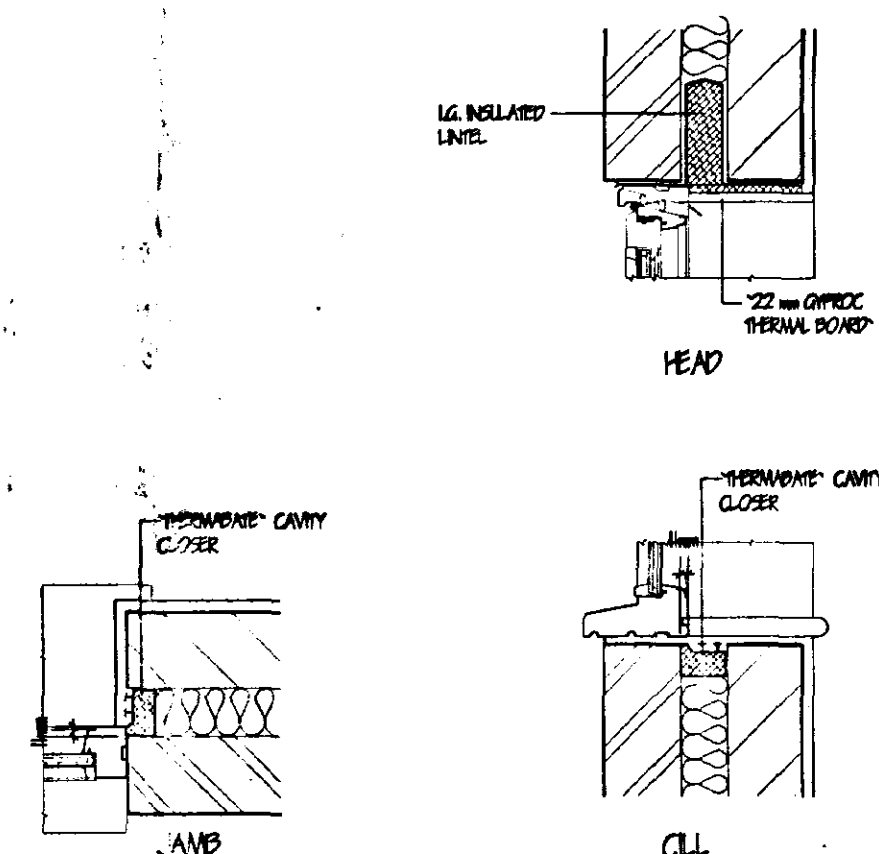

REVEAL DETAILS

DETERMINED PLAN

Planning & Development

14 JUN 2002

Ref 0685/02

LIMITATIONS.

This drawing is limited in the amount of information contained and does not purport to contain a full specification of the works. It is solely for the purpose of obtaining Planning / Building Regulation approval. The drawing must not be used as a contract document.

All dimensions shall be taken from site from actual work. Under no circumstances shall measurements be scaled from this drawing for construction or ordering purposes. All given dimensions shall be checked by the Builder / Contractor and will be his responsibility from commencement of site work.

The works will not be supervised or inspected on site by G.R. Merchant, or any representative thereof. It is the client or their appointed agents responsibility to control workmanship, substitution of materials, adherence to specification, variations to contract etc.

COPYRIGHT RESERVED.

Copies of this drawing, must be made only with the written permission of G. R. Merchant.

STANDARDS.

All materials to be new unless otherwise stated and all components and materials etc. to be used fitted and installed etc. in strict accordance with manufacturers instruction and relevant Code of Practice. Materials shall conform to appropriate British Standard Specification or BBA Certificate or European Code equivalent.

HEALTH & SAFETY.

The Employer / Client shall ensure that the selected contractor is conversant with and adopts all measures necessary to achieve compliance with Health & Safety legislation for Building Sites and Work Places. The Employer / Client is advised that should the works need to comply with the Construction Design and Management Regulations an independent Planning Supervisor will be required.

SCOPE OF THE WORKS.

The works shall comprise of all that is shown on the drawing and details. Work that may not be specifically shown but may be reasonably inferred as necessary to carry out the works shall be deemed to be included.

A CLIENTS AMENDMENTS		MAY 02
ref / revision		date
G. R. MERCHANT LENG AMICE FIWO ARCHITECTURAL, STRUCTURAL AND LAND DRAINAGE CONSULTANTS Unit 4, Wrights Mews 12A Park Road, Holbeach, Spalding, Lincs. PE12 7EE Tel: 01406 480800 Fax: 01406 428744 E-Mail: G. R. Merchant @ Merchant. PB. Co. UK		
Project		
EXTENSION & ALTERATIONS 12 HIGH STREET GOSBERTON SPALDING Lincs		
Client		
MR & MRS M WELBOURNE		
Drawing		
PROPOSED PLANS, ELEVATIONS & SECTION		
Job Ref.	Drawing No.	
467-02	02 / A	
Date	Drawn	
APRIL 2002	GRM	
Scales		
1:50 1:100		
DO NOT SCALE FROM THIS DRAWING		
This drawing is copyright and may not be altered, copied, photocopied or used for any other purpose other than that for which it is issued.		
The Client/Contractor shall be deemed to have accepted the design and construction of the works shown on this drawing including foundations are based upon typical site conditions relevant to the area. No responsibility can be accepted for abnormal conditions which may be discovered during construction unless reported to the Architect as they arise and amendments may be considered. Site not surveyed are recommended in respect of foundations to establish specific site conditions before foundation work is undertaken.		