


ALL DIMENSIONS TO BE SCALED FROM THIS DRAWING. ALL DIMENSIONS TO BE CHECKED ON SITE. ANY DISCREPANCIES WITH THE DRAWINGS TO BE REPORTED AND CLARIFIED PRIOR TO COMMENCING WORKS ON SITE, IF IN DOUBT - ASK. THIS DRAWING IS COPYRIGHT.

PORTAKABINS

DETERMINED
PLAN

SHDC
Planning & Development
17 JUN 2002
Ref 070002

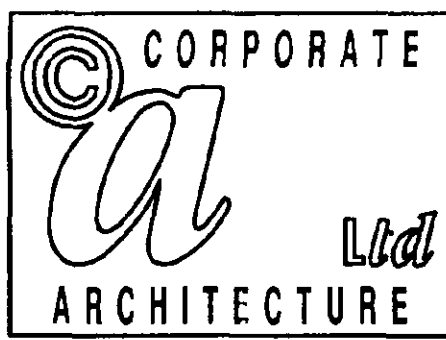


CLIENT
Geest Foods Ltd
The Fresh Snack Co
quadding Road
Gosberton, Lincs
PE11-4NB


TITLE
Portakabin planning
Floor Plan
Project No' 1971

DATE
JUNE 2002
DRAWING NO.
1971/PK/02/002
SCALE
1:150
ISSUE NO.
CORPORATE ARCHITECTURE LIMITED
CHARTERED ARCHITECTS
35 Leicester Road, Blaby Leicestershire, LE8-4GR
Tel: 0116 278 9257 Fax: 0116 278 9259

NO DIMENSIONS TO BE SCALED FROM THIS DRAWING. ALL DIMENSIONS TO BE CHECKED ON SITE. ANY DISCREPANCIES WITH THE DRAWINGS TO BE REPORTED AND CLARIFIED PRIOR TO COMMENCING WORKS ON SITE, IF IN DOUBT - ASK. THIS DRAWING IS COPYRIGHT.

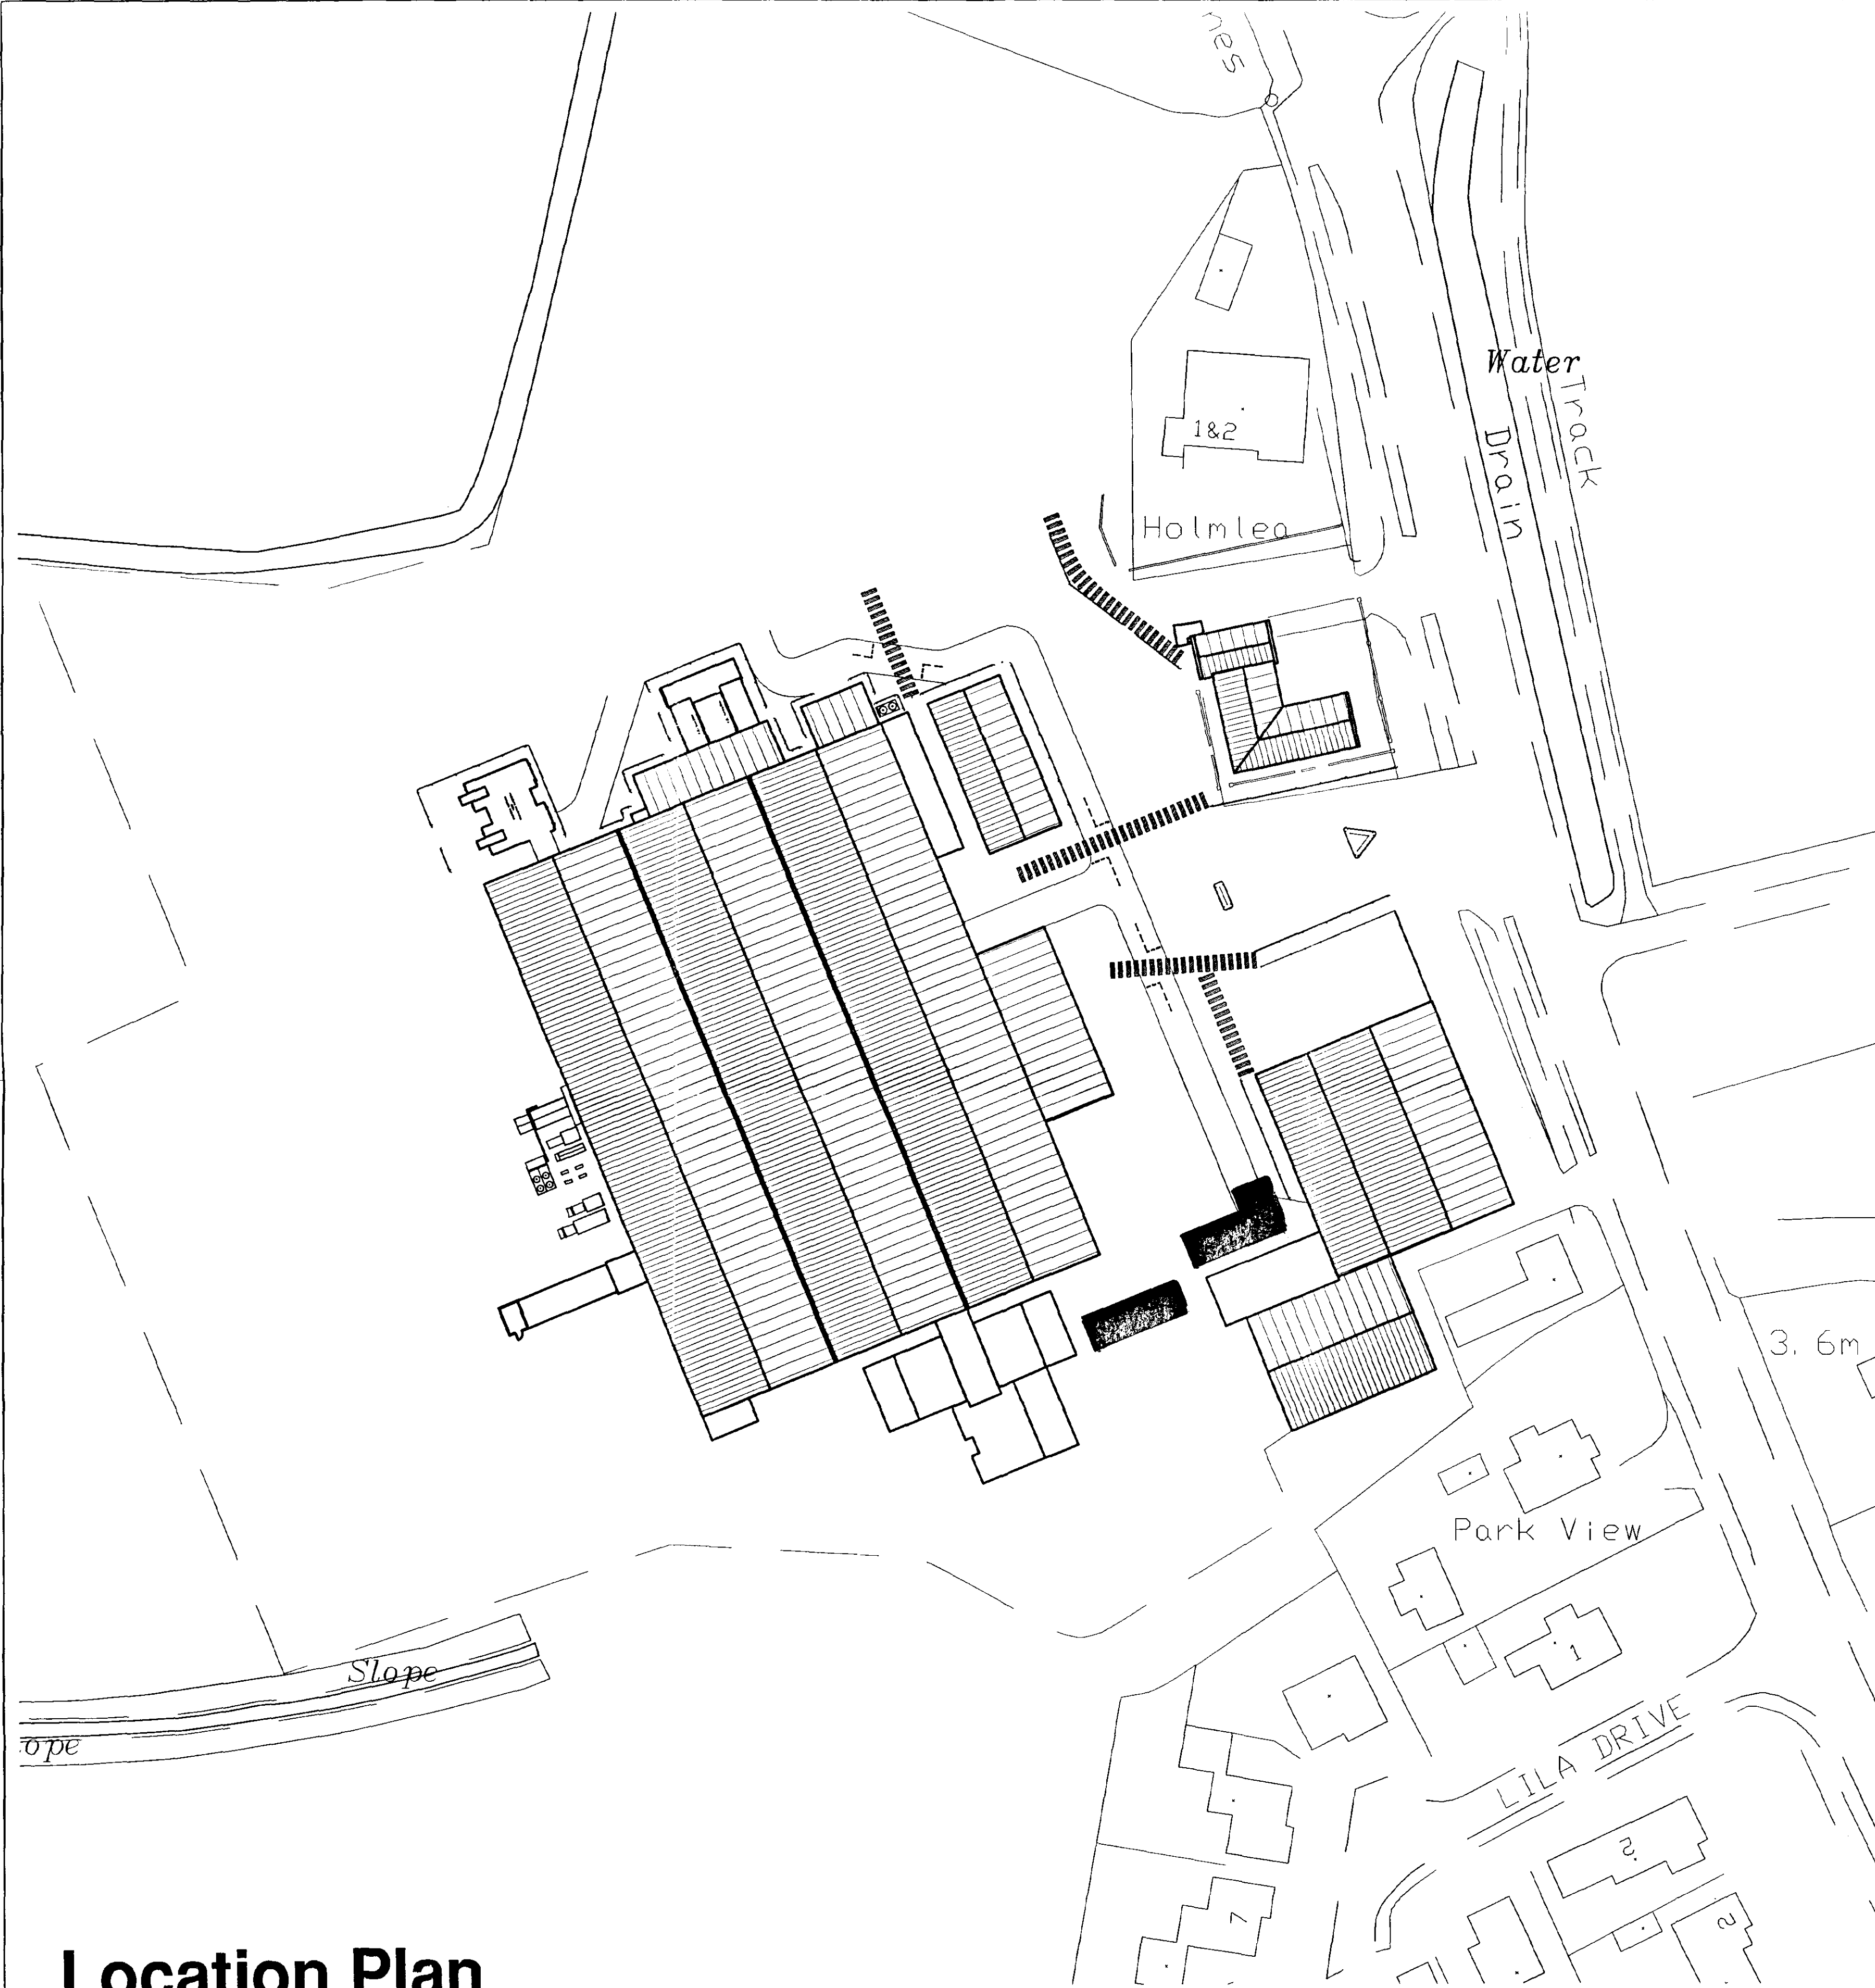


Location Plan
Scale 1:500

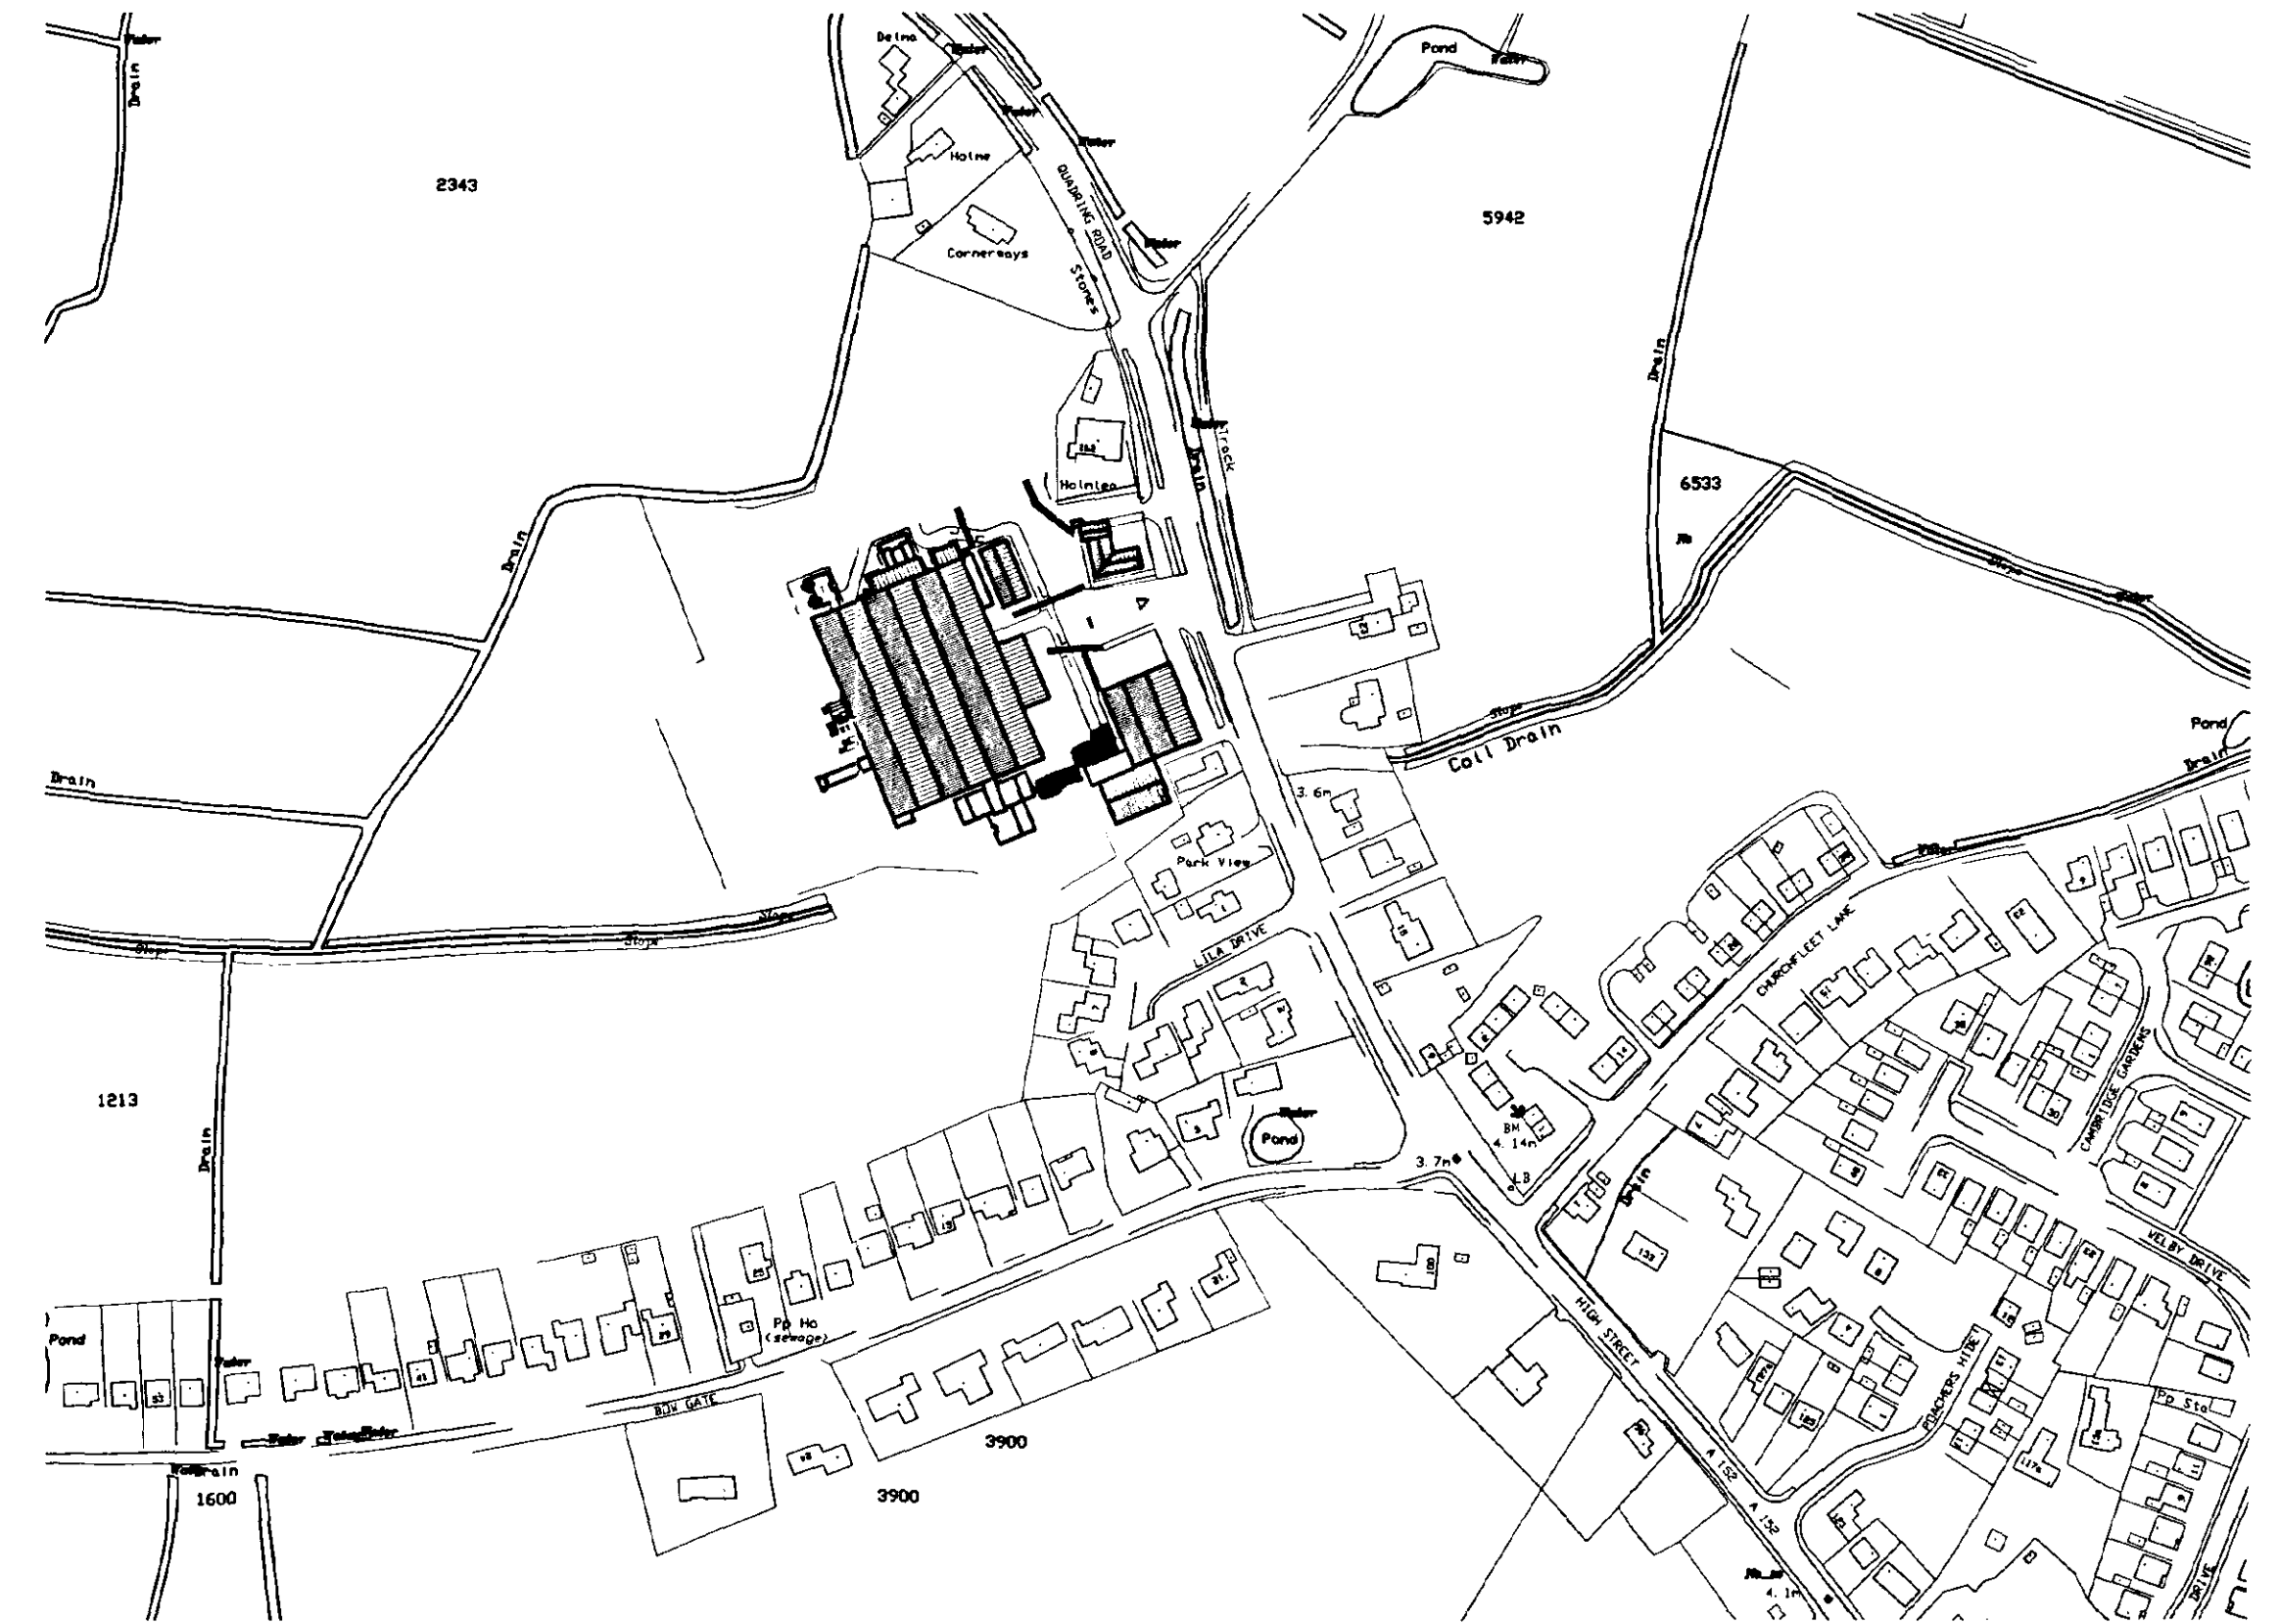

Location Plan
Scale 1:2500

**DETERMINED
PLAN**

SHDC
Planning & Development
17 JUN 2002
1971/02/001

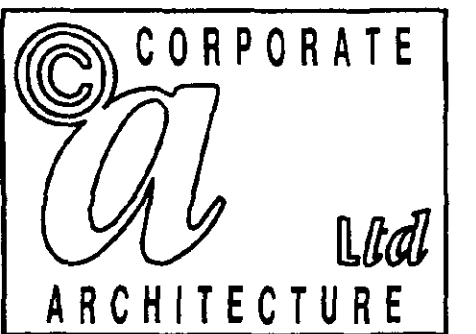

CLIENT
Geest Foods Ltd
The Fresh Snack Co
quadding Road
Gosberton, Lincs
PE11-4NB

TITLE
Portakabin planning

Location Plan

Project No' 1971

DATE
JUNE 2002
DRAWING NO.
1971/PK/02/001
SCALE
VAR
ISSUE NO.
CORPORATE ARCHITECTURE LIMITED
CHARTERED ARCHITECTS
35 Leicester Road, Ebbw Vale, South Wales, NP23 5LR
Tel: 01696 278 9257 Fax: 01696 278 9259