




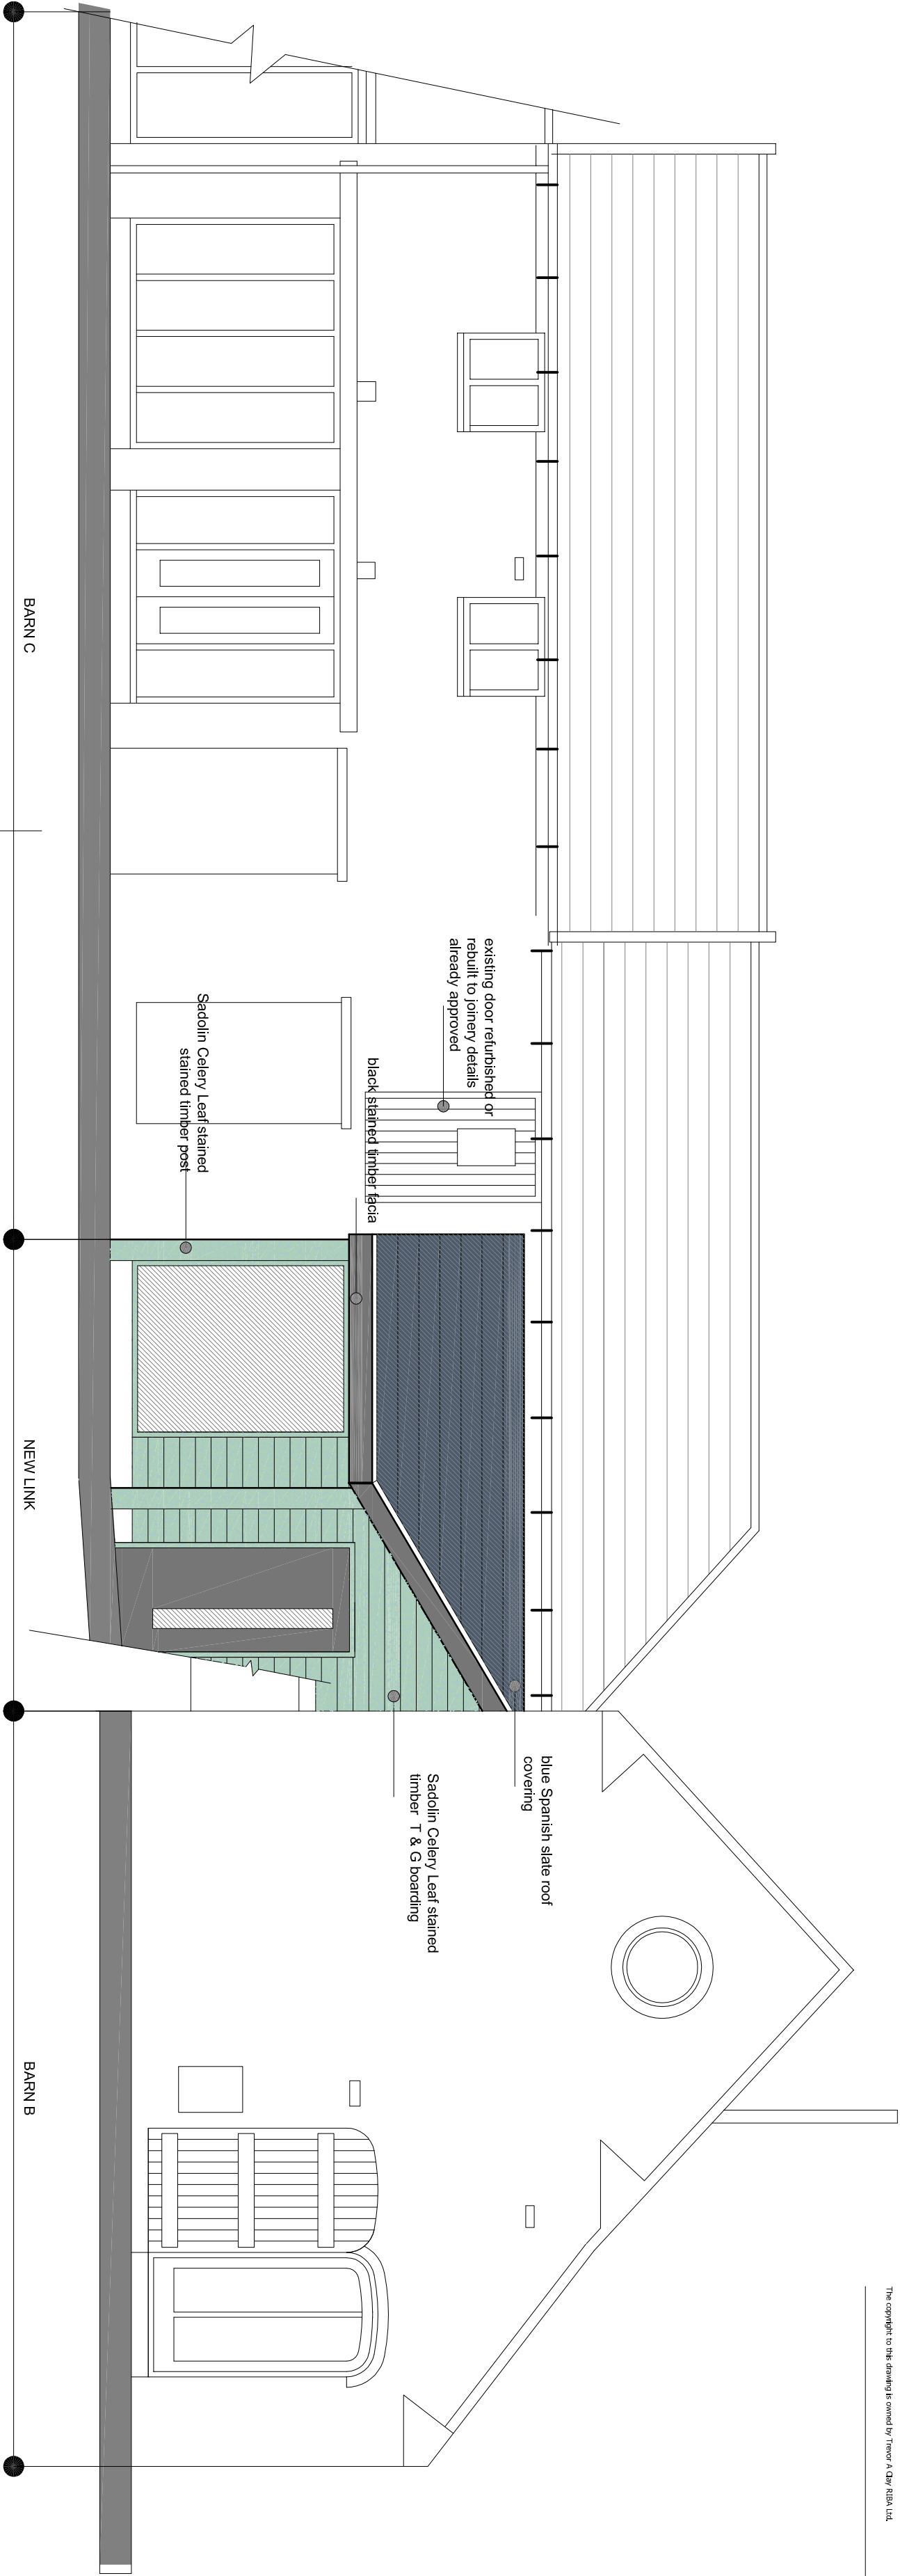

SOUTH ELEVATION - BARNs B & C

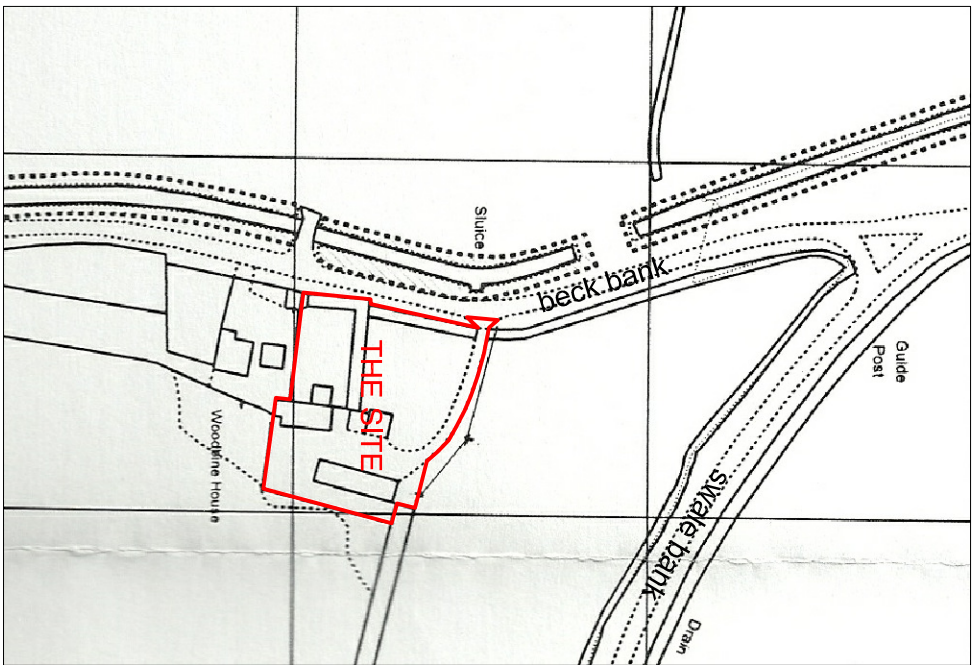

LOCATION PLAN - 1:2500

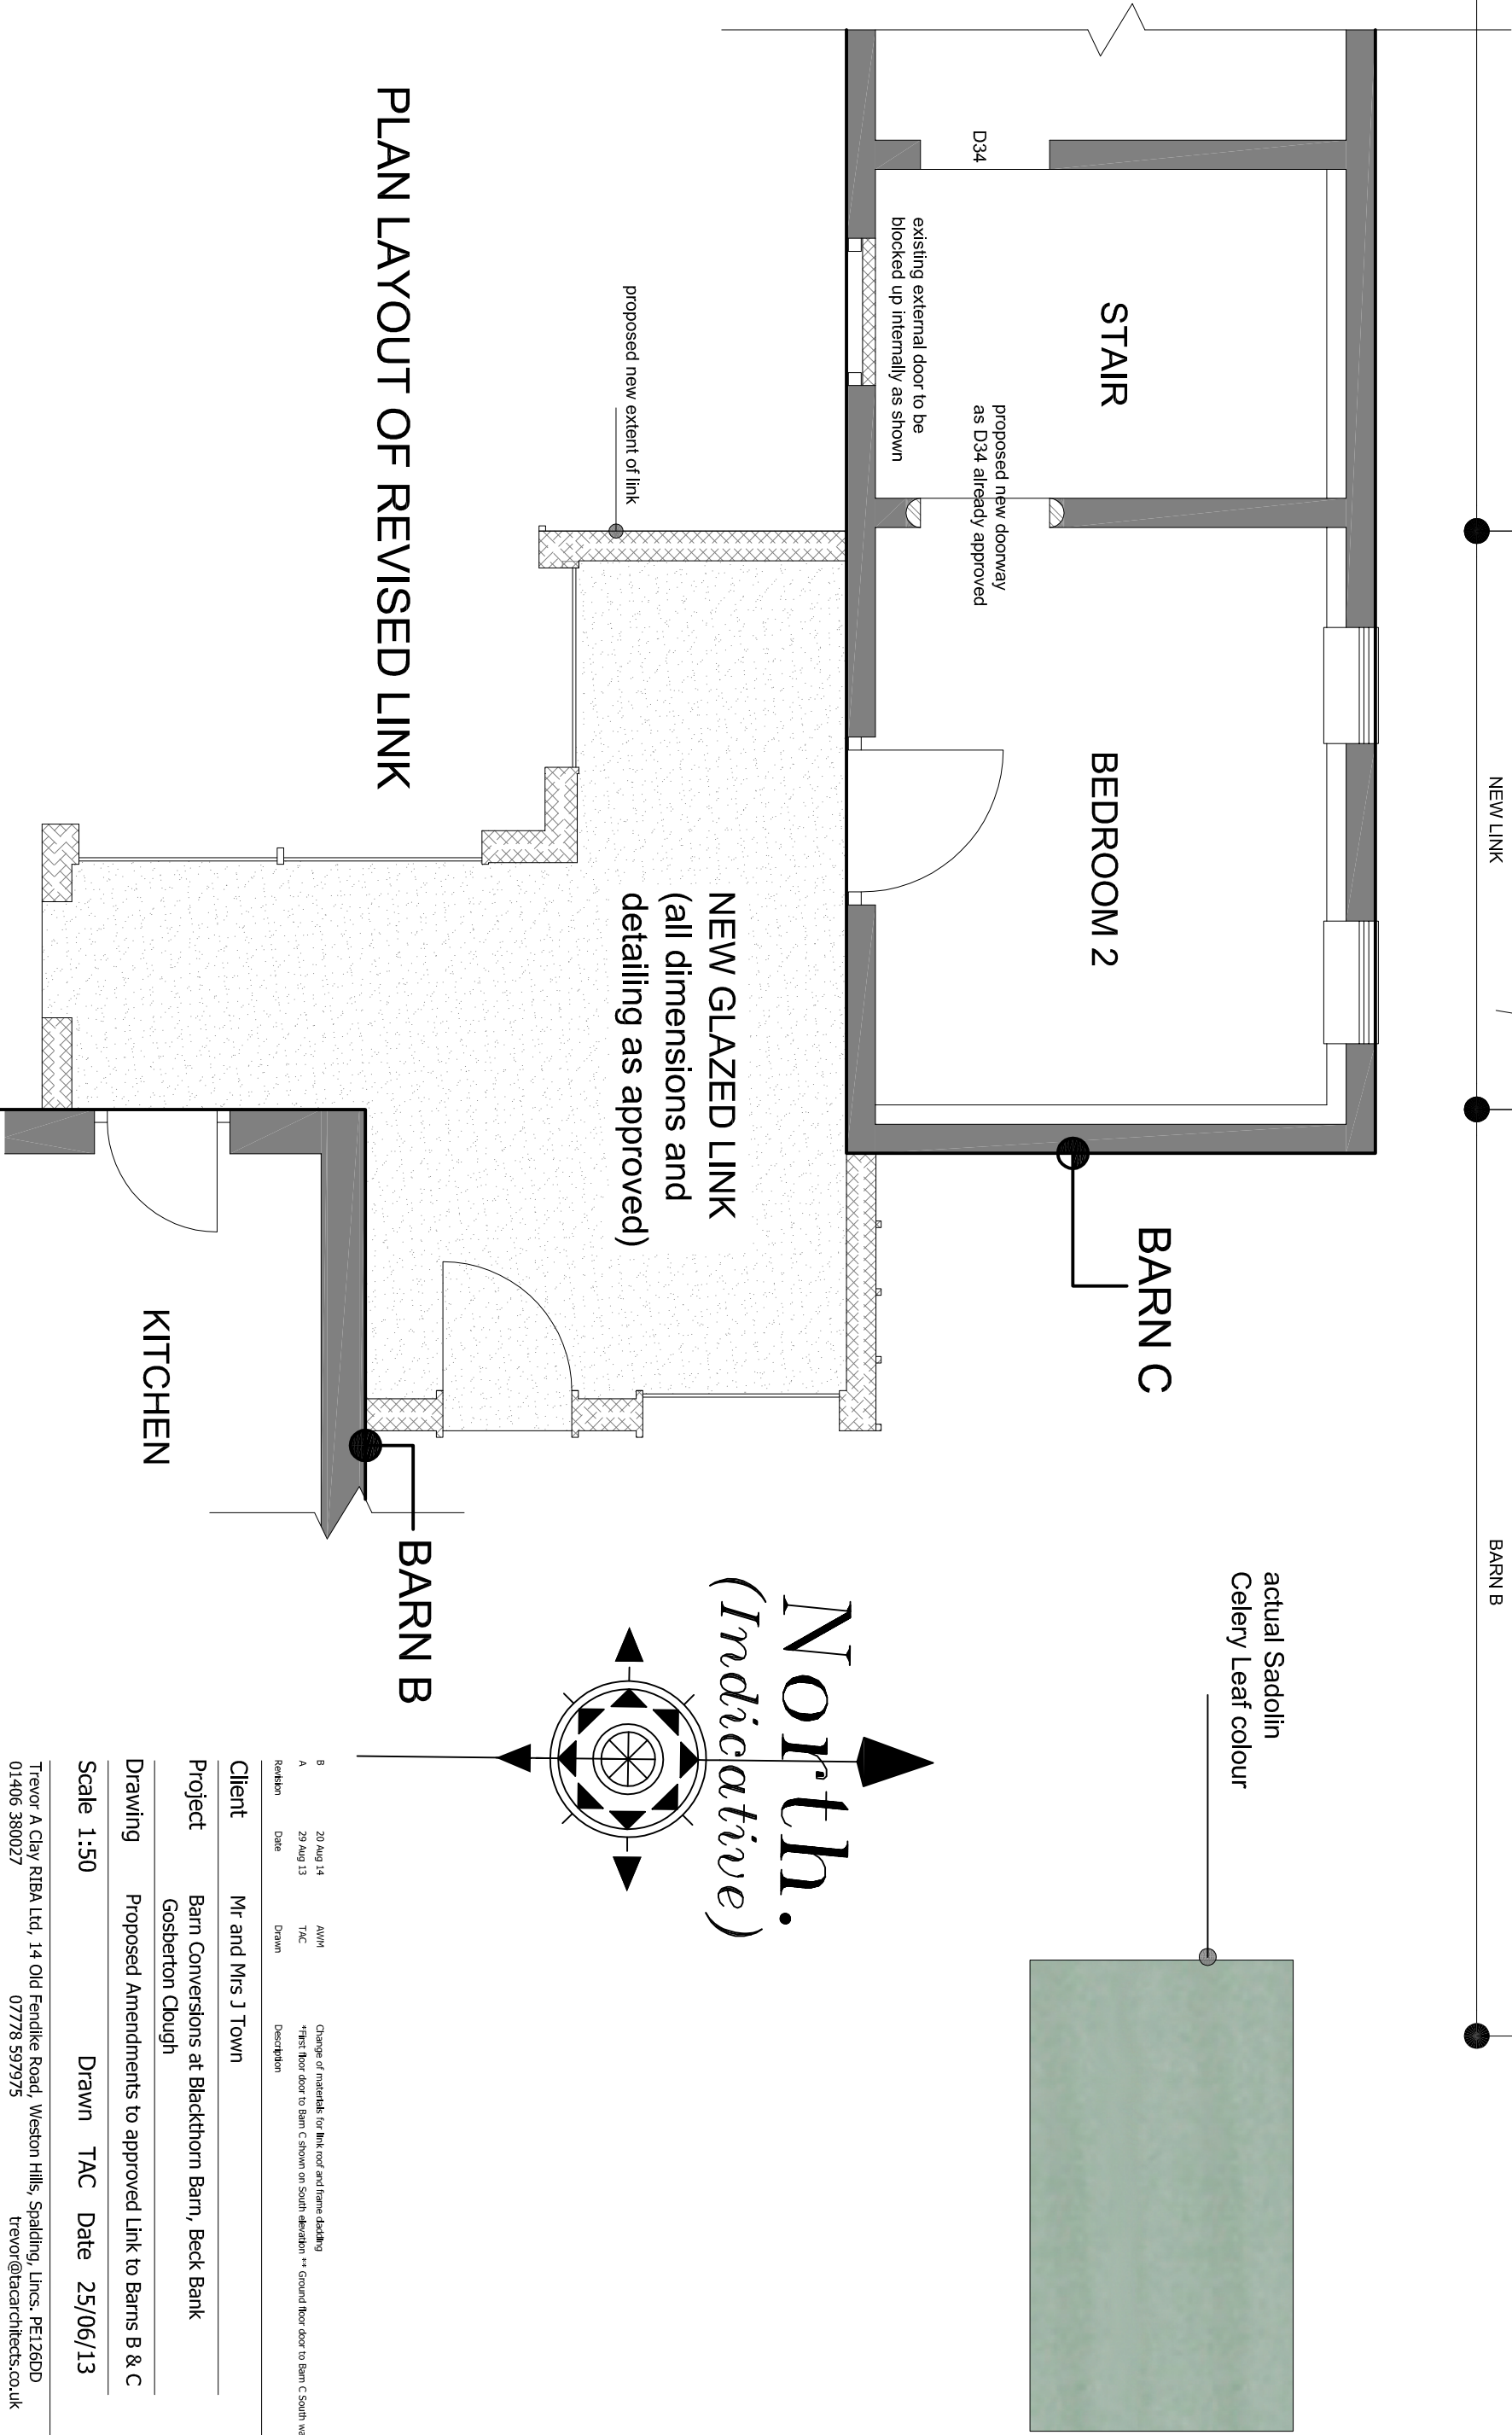

PLAN LAYOUT OF REVISED LINK

A	20 Aug 14	JMK	Change of materials for the roof and frame slabs
B	20 Aug 14	TAC	Visit floor door to Barn C shown on screen revision - Ground floor door to Barn C shown and shown revision
Revision	Date	Drawn	Description
Client	Mr. and Mrs J Town		
Project	Barn Conversions at Blackthorn Barn, Beck Bank Gosberton Clough		
Drawing	Proposed Amendments to approved Link to Barns B & C		
Scale 1:50	Drawn	TAC	Date 25/06/13

Drawing No. 13/127/Insp/0021B

The logo for TAC ARCHITECTS features the letters 'TAC' in a large, bold, serif font. Below 'TAC' is the word 'ARCHITECTS' in a smaller, bold, sans-serif font. A stylized, thick, curved line arches over the 'TAC' text, resembling a roofline or a stylized 'A'.

Trevor A Clay RTBA Ltd, 14 Old Fenilleke Road, Weston Hills, Spalding, Lincs. PE126DD
07778 595975
trevor@trevorarchitects.co.uk

www.trevorarchitects.co.uk

Trevor A Clay RIBA Ltd, 14 Old Fenside Road, Weston Hills, Spalding, Lincs. PE12 0DD
01406 380027 trevor@trevorarchitects.co.uk