



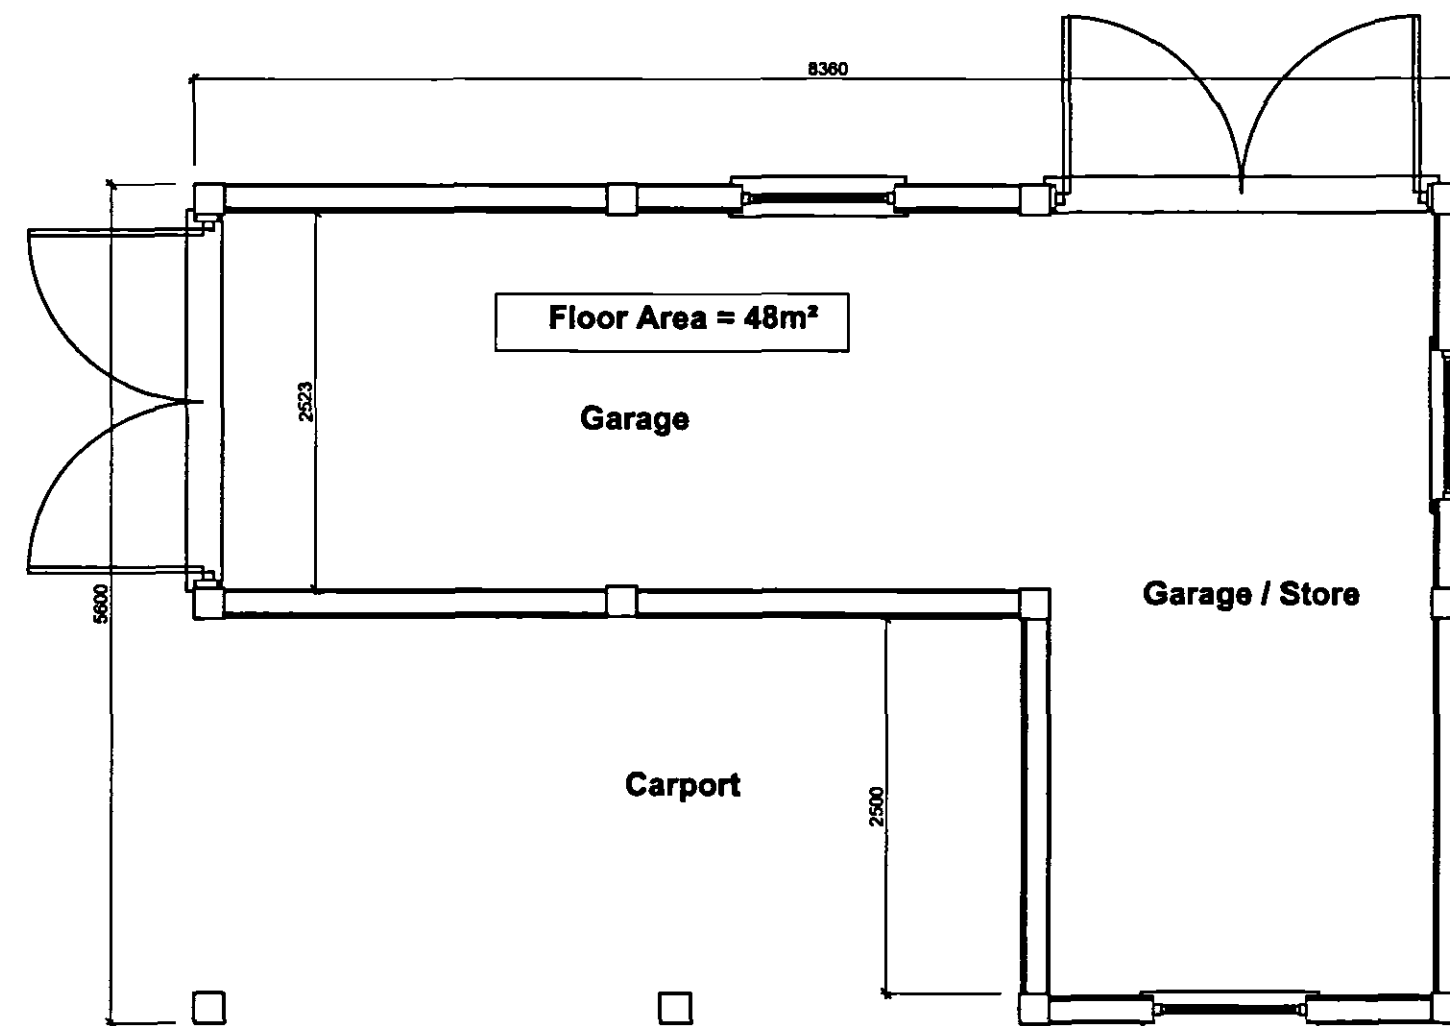


Ground Floor Plan
Scale 1:50

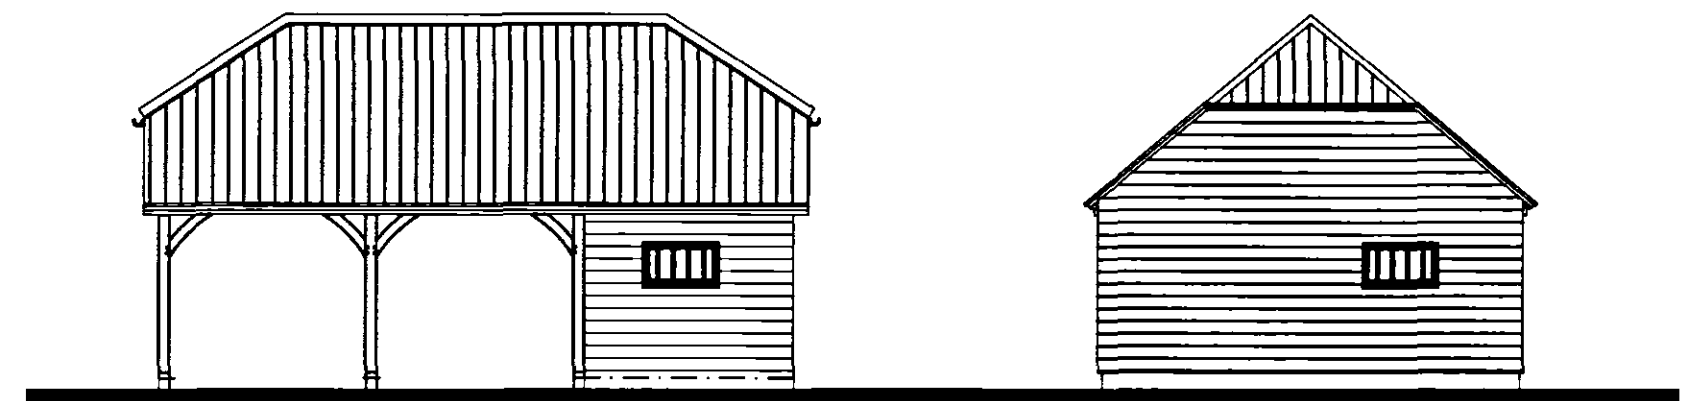


Front Elevation
Scale 1:100

Side Elevation
Scale 1:100

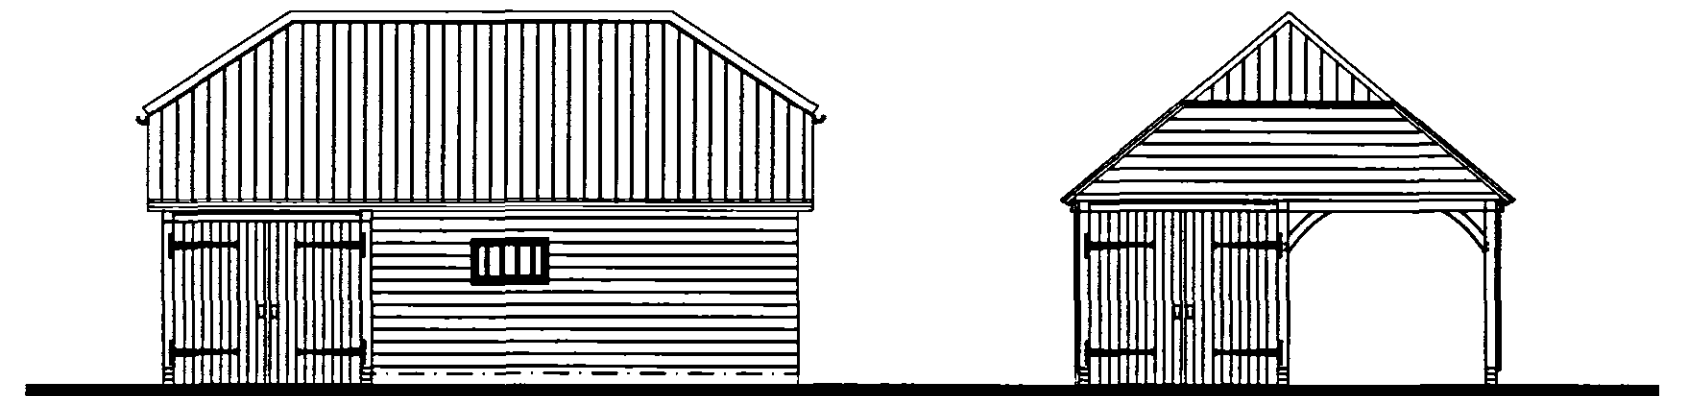


Rear Elevation
Scale 1:100

Side Elevation
Scale 1:100

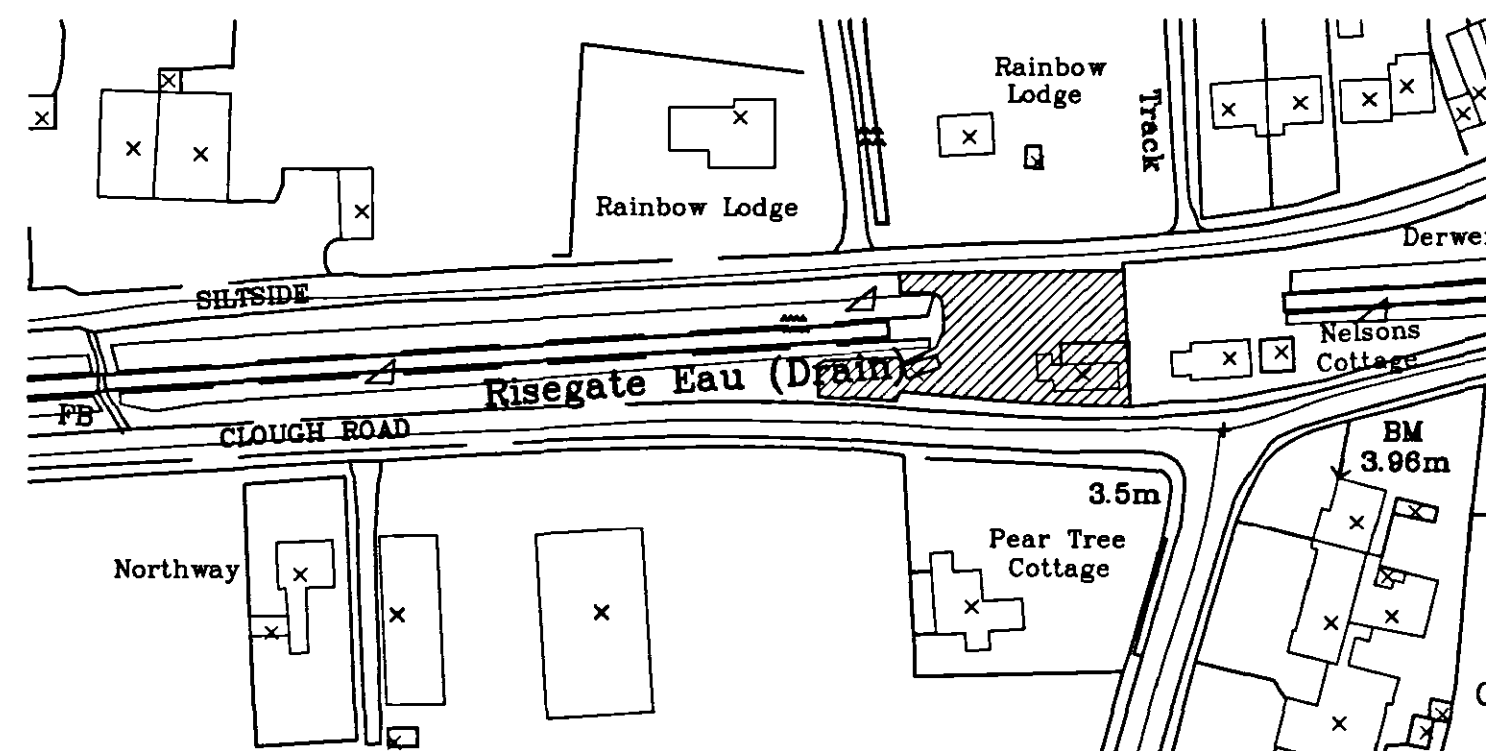

? Crown Copyright 2007. All rights reserved. Licence number 100020449

Site Location Plan
Scale 1:1250

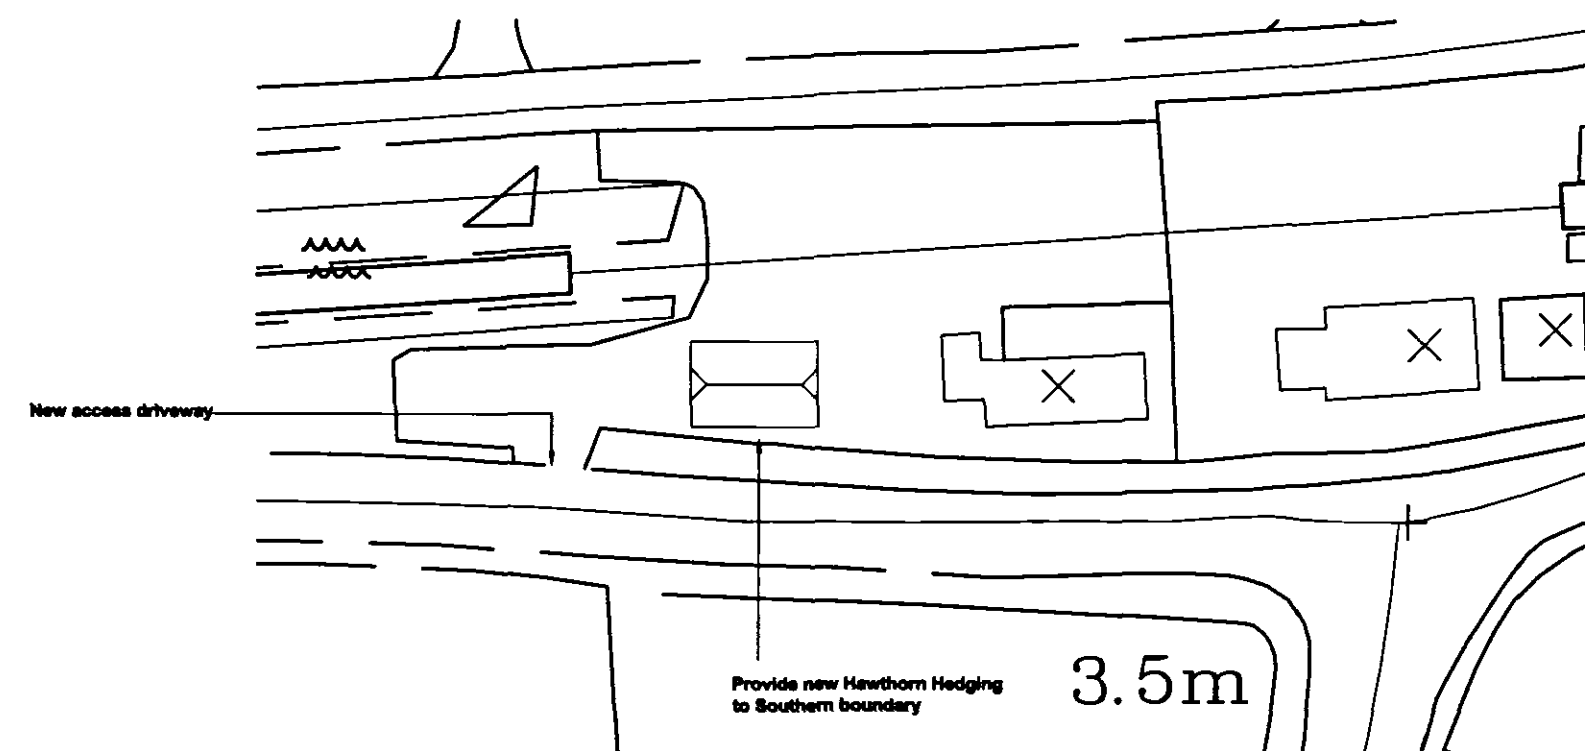

Site Block Plan
Scale 1:500

SHDC
Planning & Development
18 JUN 2008
Ref: 0717/08

**DETERMINED
PLAN**

rev "B" - 29.05.08 - Garage Scheme Re-designed
and re-sited to suit Drainage Board restrictions

rev"A" - 13.02.08 - Redrawn

Client: **Mr & Mrs S Gooderson**
Kemow Cottage
Clough Road
Gosberton Road
PE11 4JN

Site: **Proposed Detached
Timber Framed Garage
and New Access Drive**

**remway
Design Ltd**
2nd Floor - 5B Sheepmarket
Spalding
PE11 1BH
Tel: 01775 768 921
e-mail: enquiries@remwaydesign.co.uk

Date: **July06** Scale: **As Noted**

Drawing No: **1469 - 01"B"**