


- Existing Vehicle Tarmac
- Proposed Vehicle Tarmac
- Existing Pedestrian Tarmac
- Proposed Pedestrian Tarmac
- 300 mm gravel margin around new car parking spaces
- New timber knee rail 200 mm from edge of gravel
- Soft landscaping



Site Plan
1:500@A1

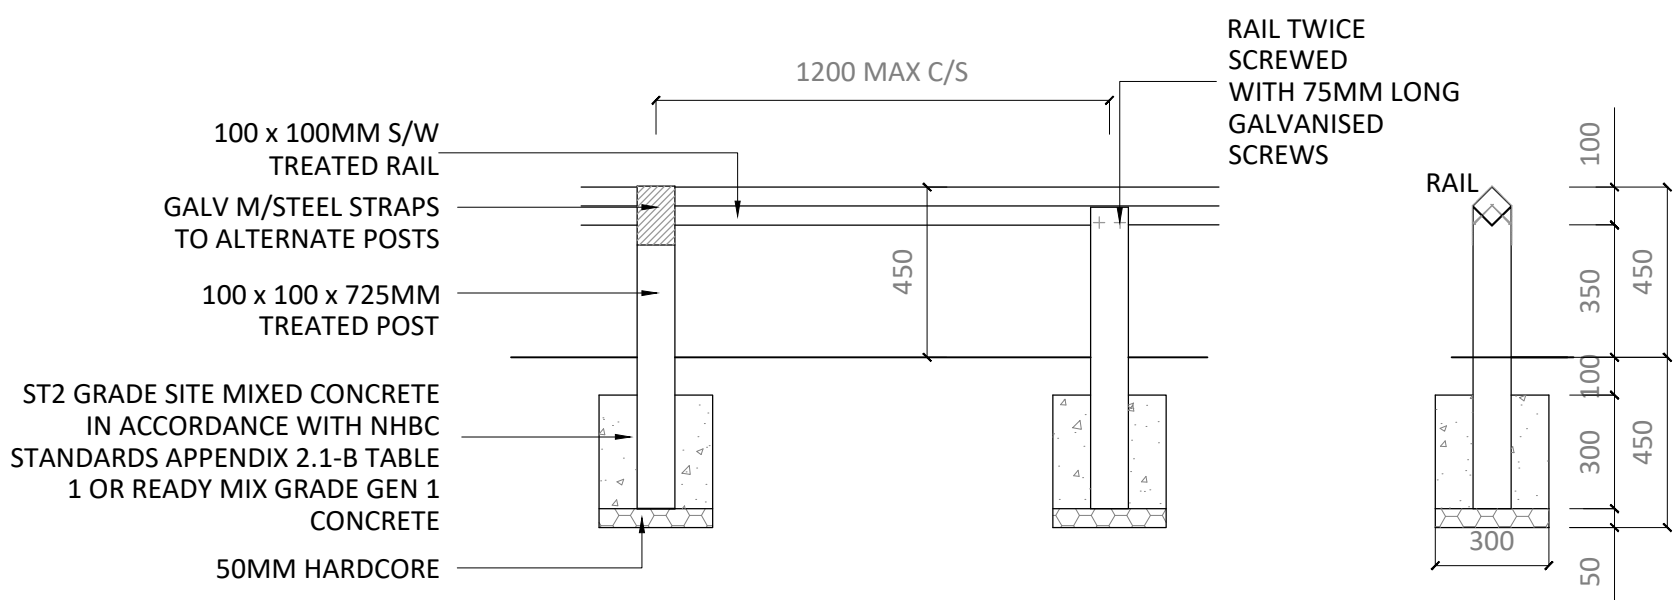

Knee Rail Detail
1:20@A1

3no trees retained

Flush kerbs to new car park to allow water run-off in accordance with drainage strategy

New car park topped in tarmac to match existing

Existing kerbs to be removed

Car Park Expansion Plan
1:100@A1

B 13/05/21 Setting out shown; issued for construction
A 19/02/21 Drainage margin and timber knee rail added
Rev Date Note

Status:
Construction

whp.
West Hart Partnership Ltd.
Chartered Architects
5 Aldergate,
Tamworth,
Staffs.
B79 7DJ
01827 67123
post@westhart.com
www.westhart.com

Client:
Nexus Group

Project:
Car Park Extension
Gosberton Medical Centre
Drawing title:
Proposed Site Plan

Drawing number:
482-151

Date of first issue:
Oct 20
Scale / Paper size:
1:200 / A1
Revision:
B
Drawn by / checked by:
IH / SW

This drawing and the building works depicted are the copyright of West Hart Partnership Ltd and may not be reproduced except by written permission. This drawing must be read and checked against any specialist drawings and information provided. Do not scale from this drawing when using this for construction purposes. See figured dimensions only.
© West Hart Partnership Ltd 2014