


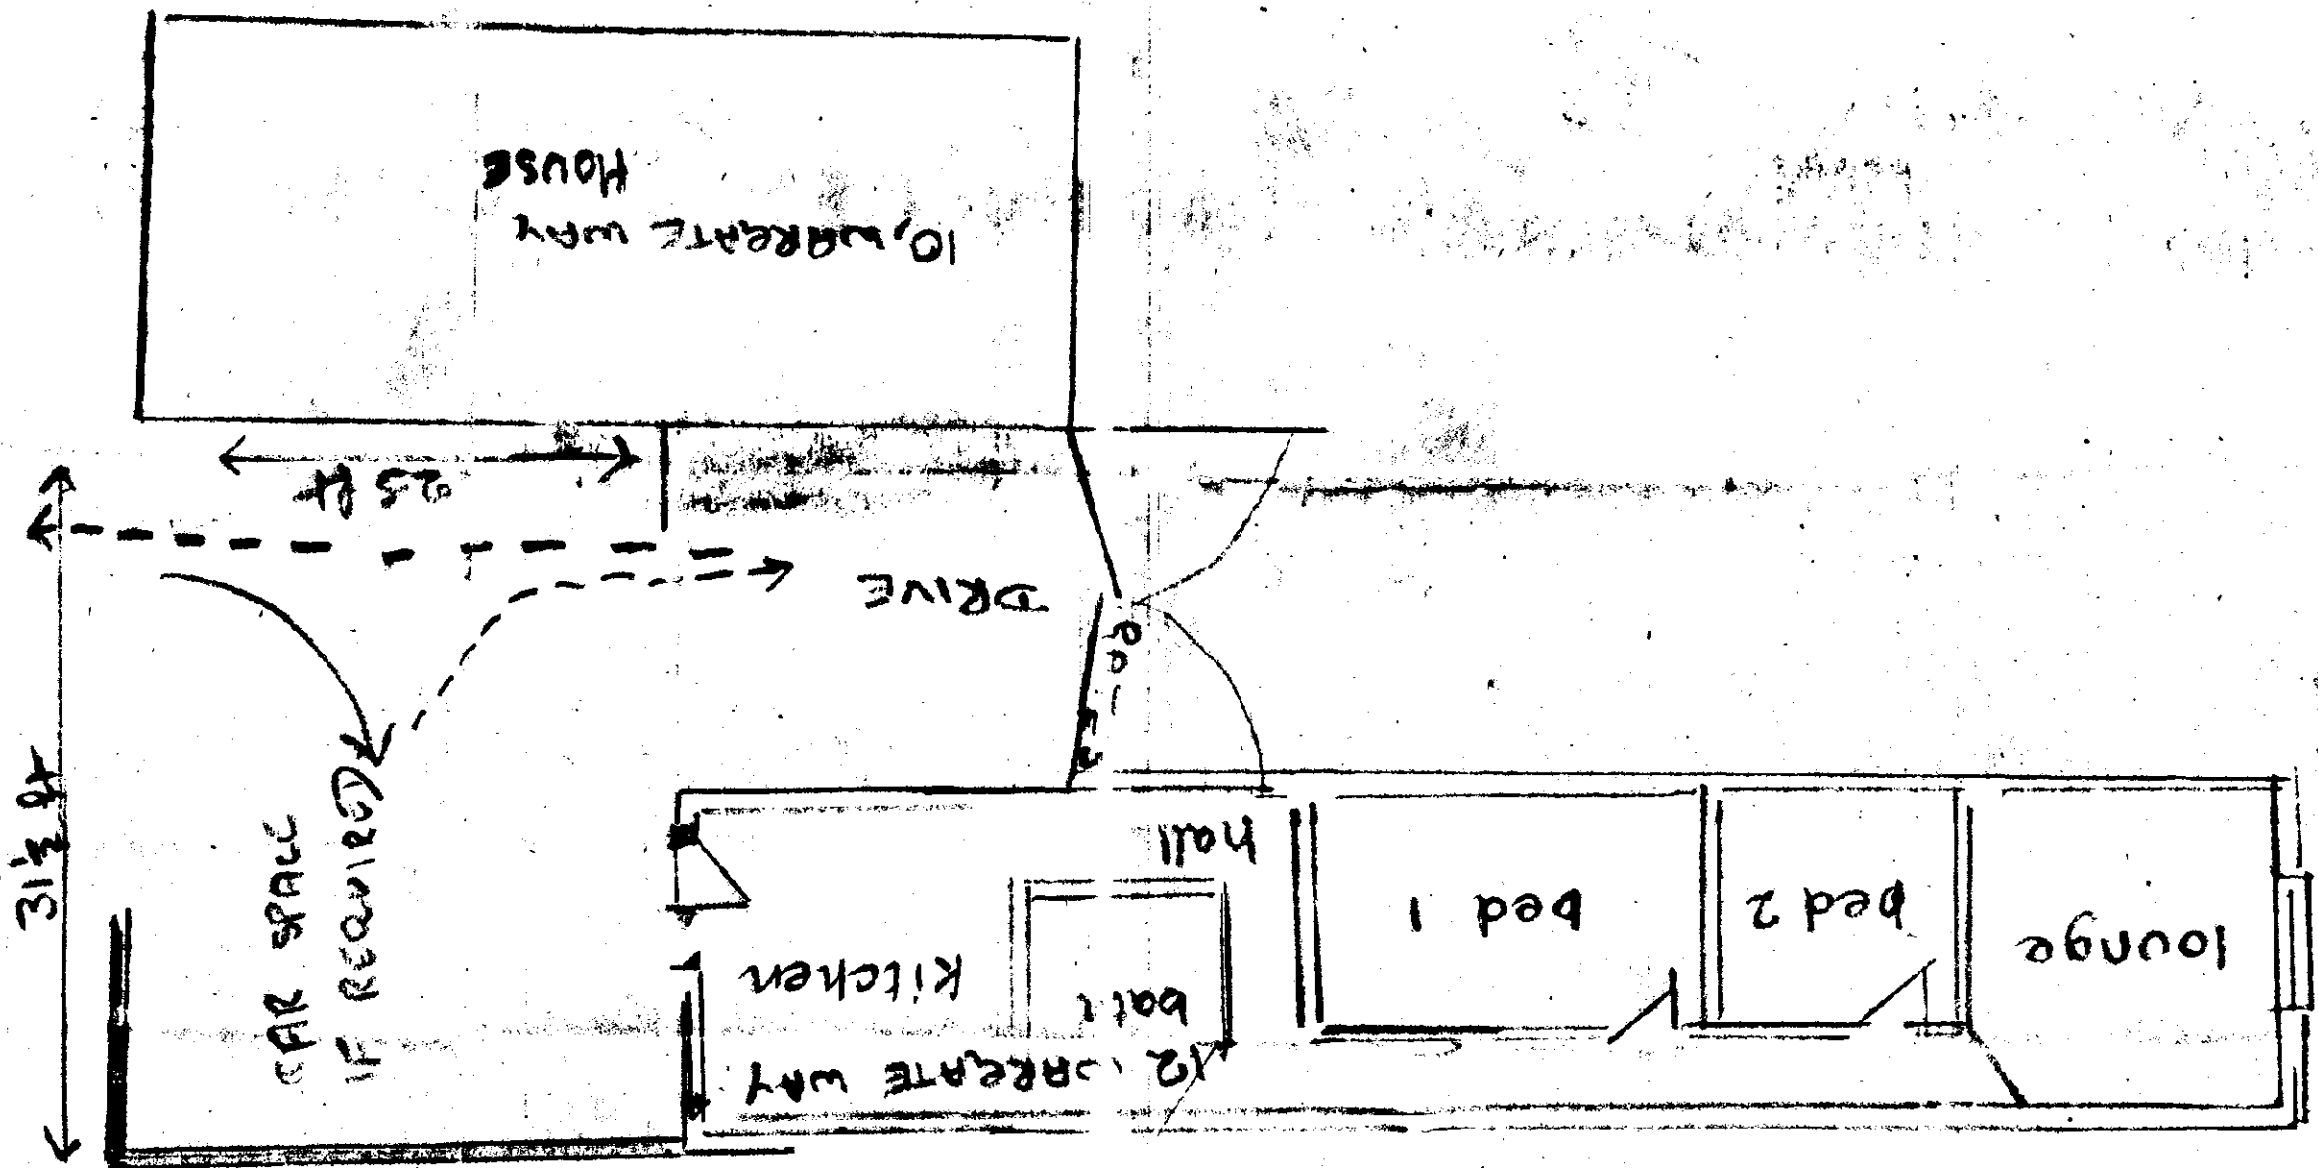

NOTES

existing pantile roof overhauled & extended

all windows to be repaired / renewed

SIDE ELEVATION

REAR ELEVATION

brickwork rendered to match


proposed parking

proposed dwelling


W a r g a t e
Way
proposed pedestrian access
existing vehicular access (right of way)

BLOCK PLAN 1 / 500


LOCATION PLAN 1 / 2500

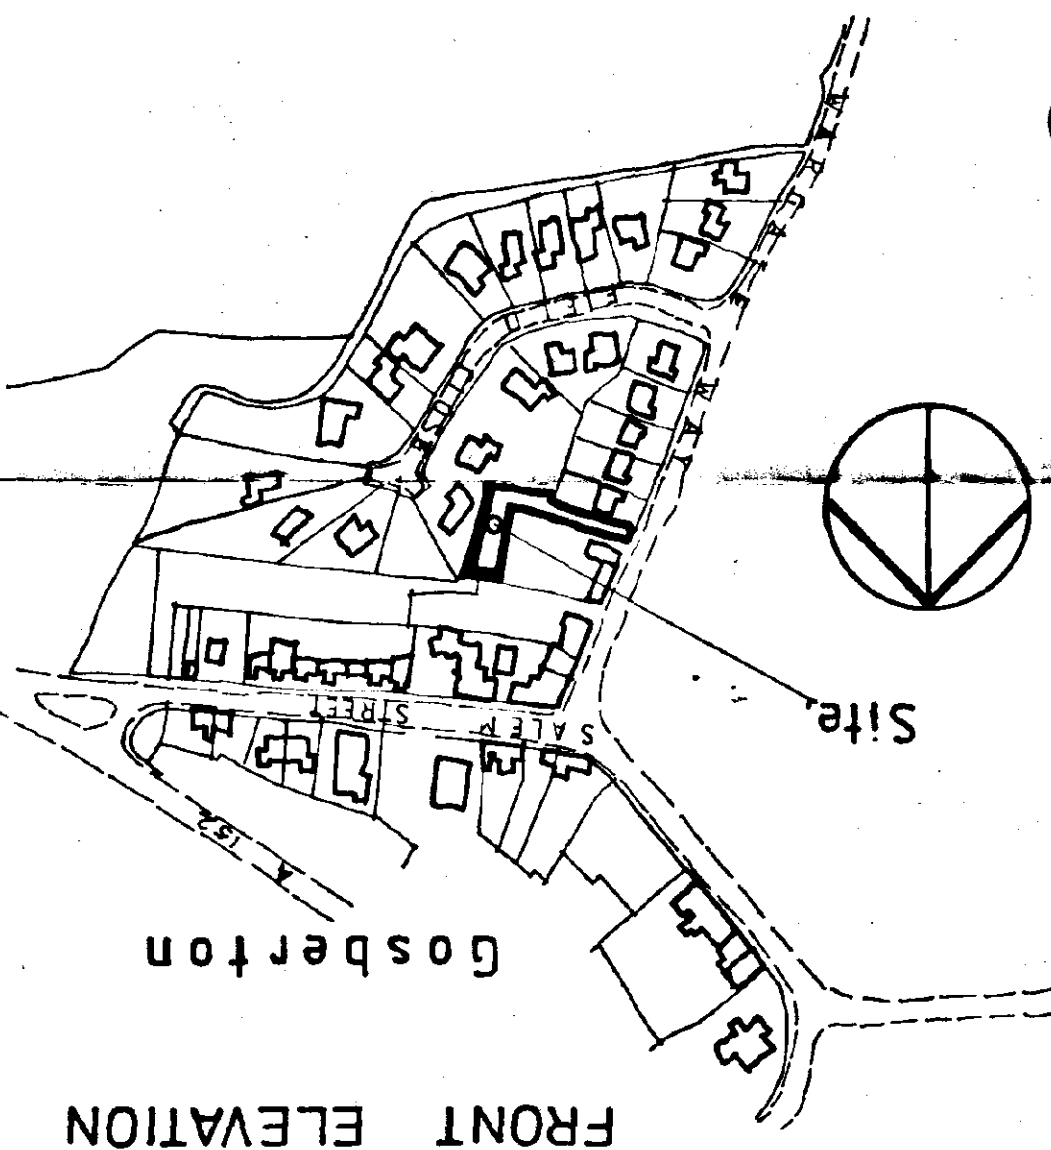

FRONT ELEVATION

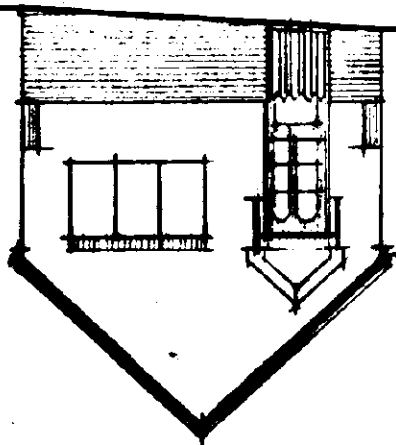

GROUND FLOOR PLAN

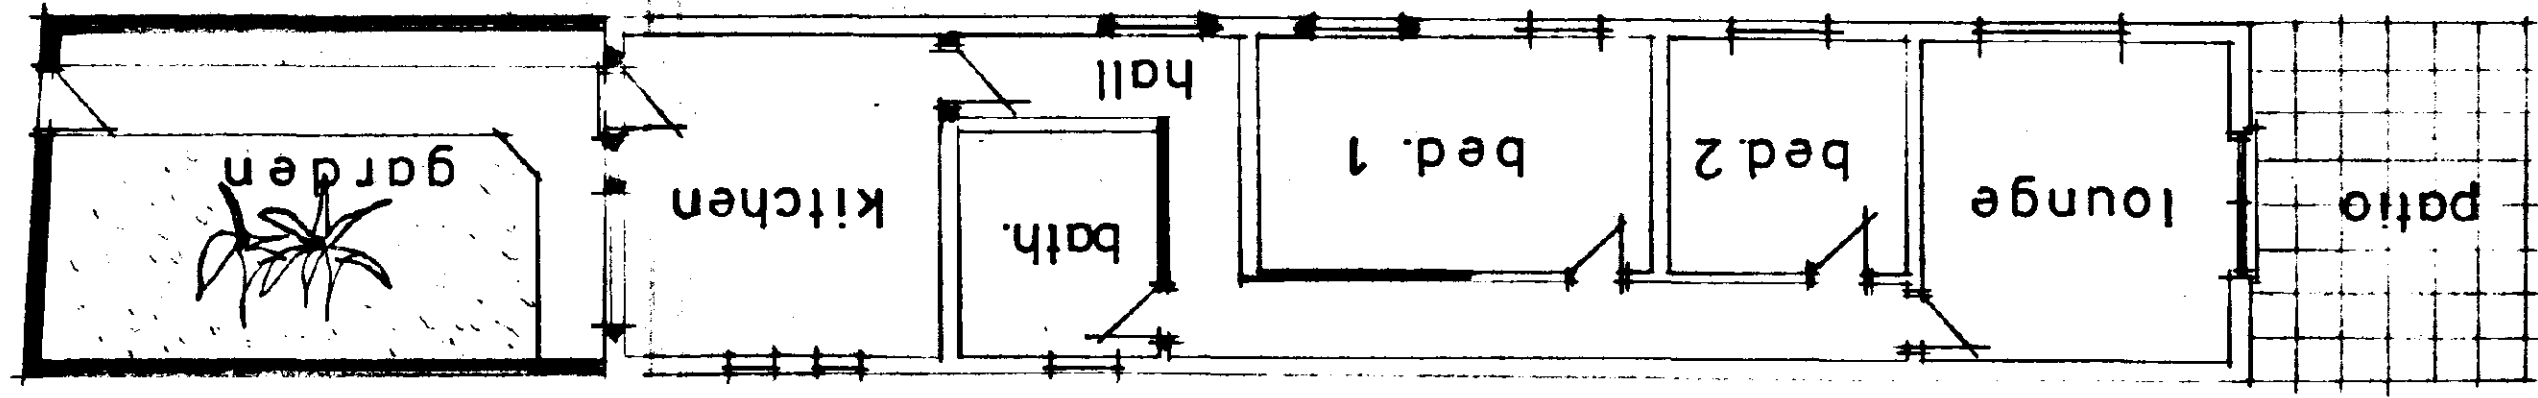

DETERMINED
PLAN

SOUTH HOUSING & PLANNING
13 JUL 1995
Ref: 0730/95

DRAWING NO.


DB / 2

SCALES

1 / 100


Proposed conversion of
existing property to form
dwelling for Miss D. Russell

12 WARGATE WAY
GOSBERTON

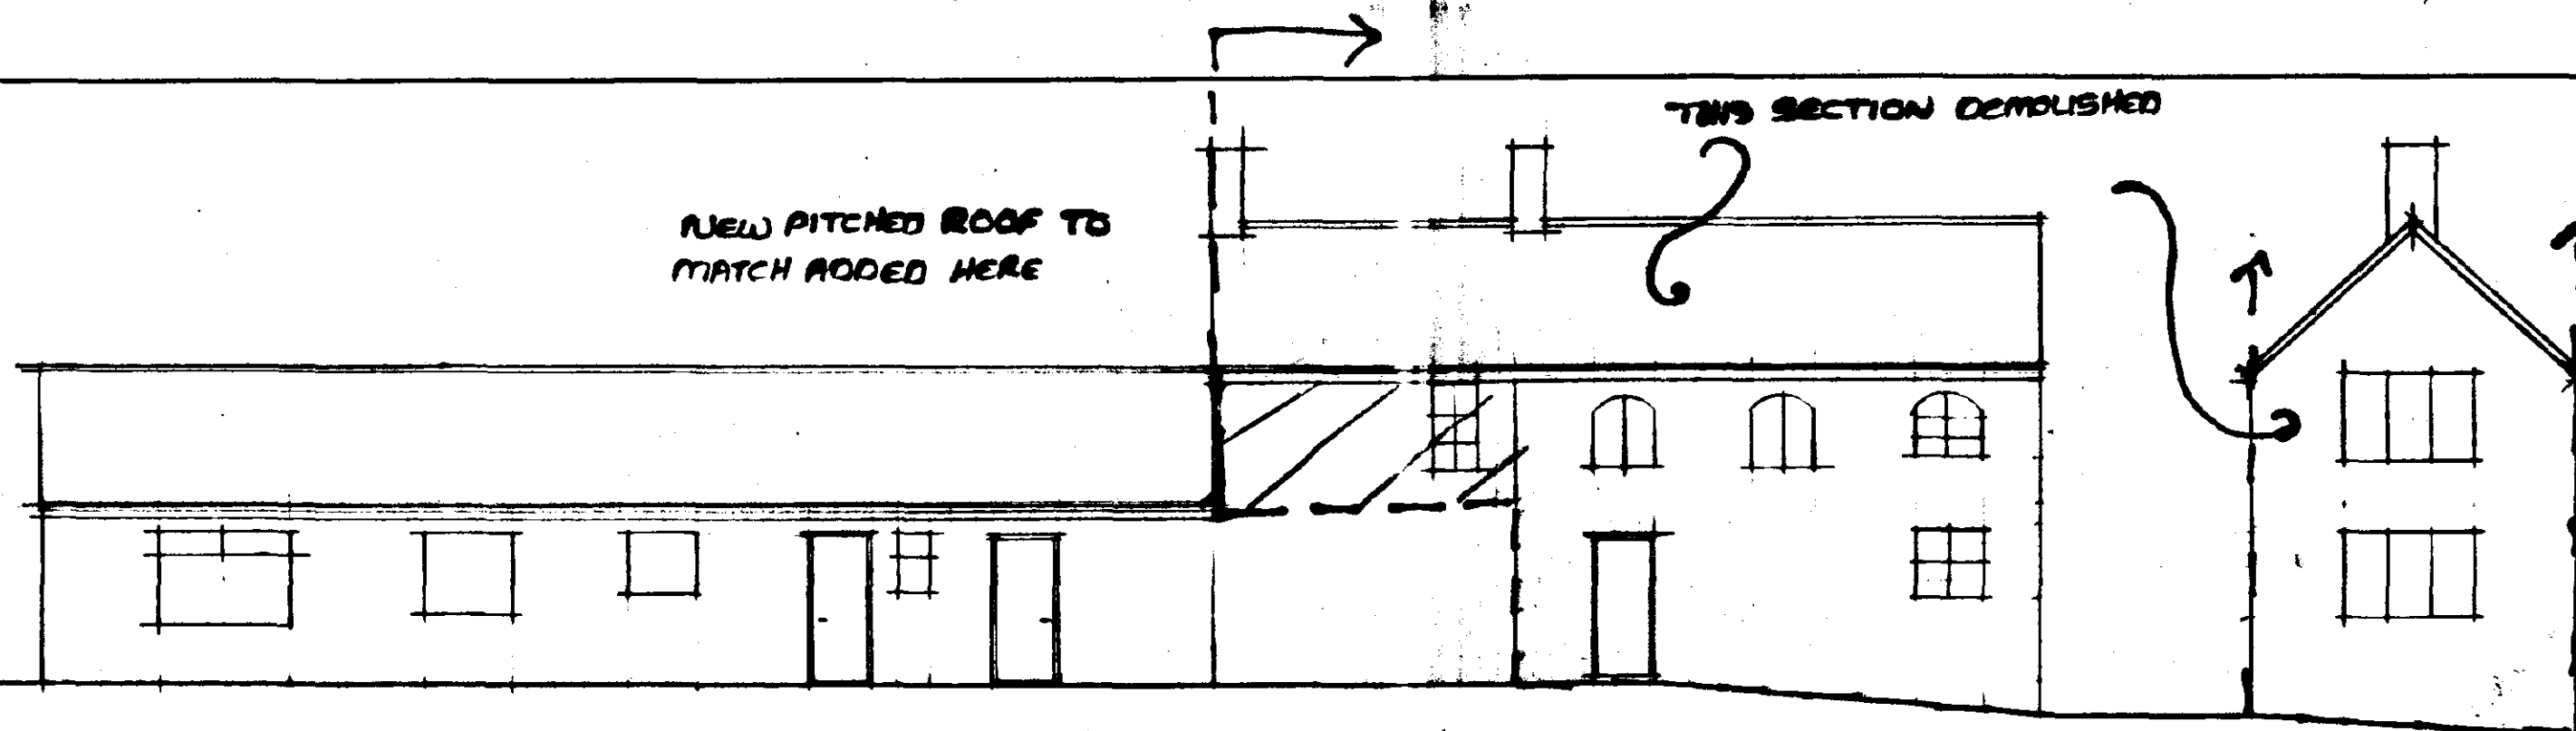


SIDE ELEVATION


FRONT ELEVATION

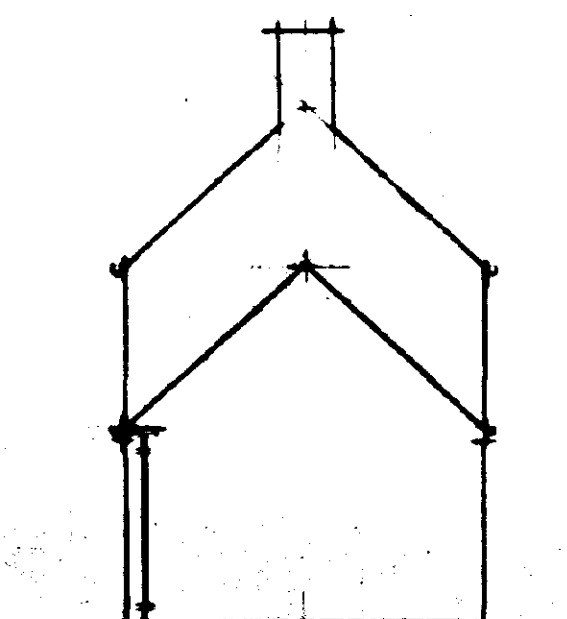

REAR ELEVATION

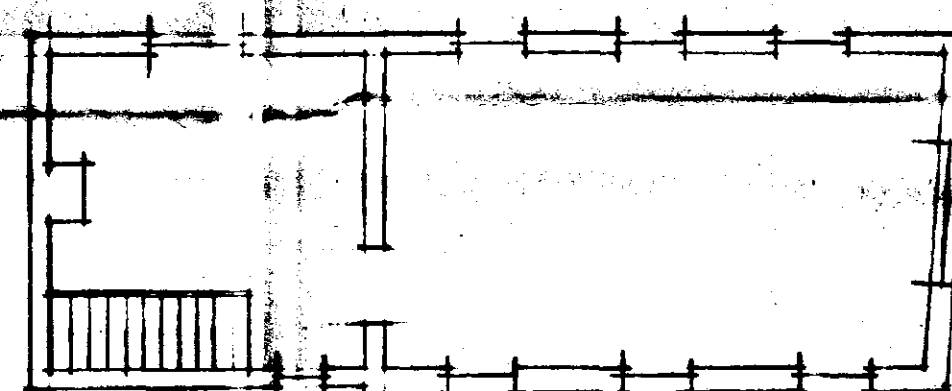

FIRST FLOOR PLAN

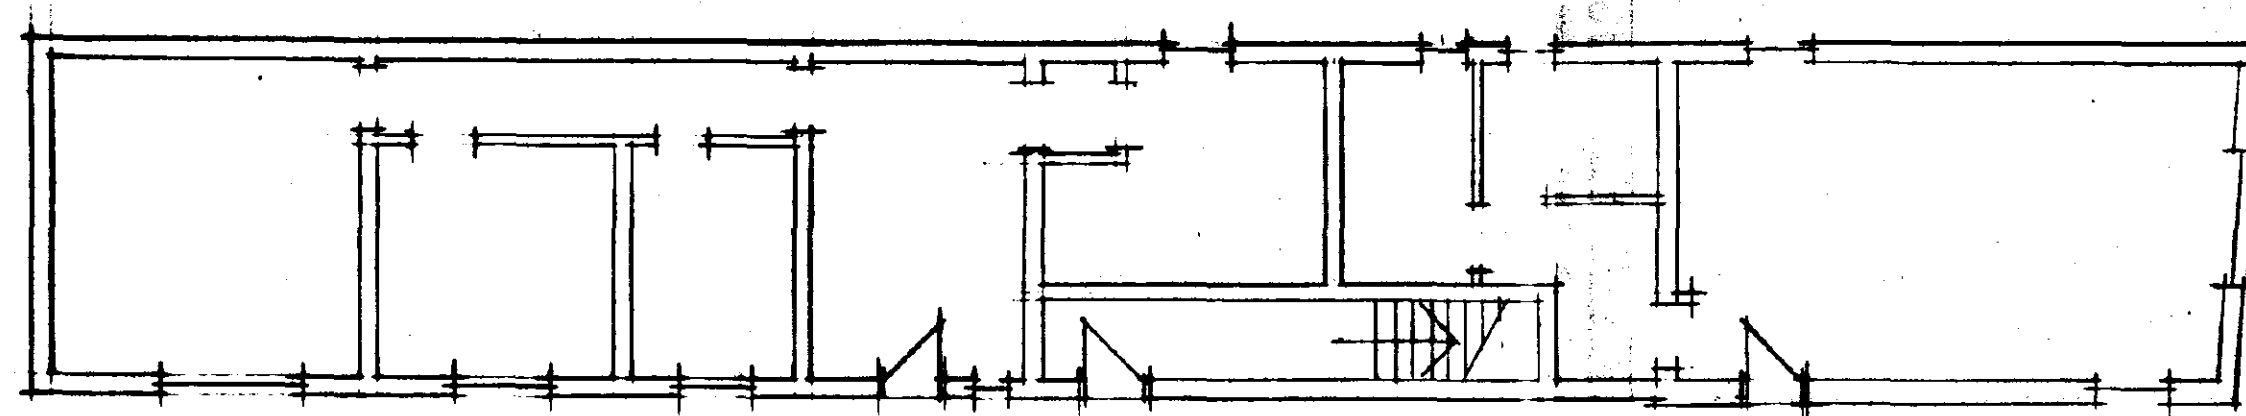

GROUND FLOOR PLAN

**DETERMINED
PLAN**

SOUTH HOLLAND DC
HOUSING & PLANNING
13 JUL 1995
Ref: 0730/95

NOTES.

REVISIONS

12 WARGATE WAY
GOSBERTON

EXISTING SURVEY

SCALES 1 / 100

DRAWING NO.

DB / 1