


Acacia House, 45 High Street, Gosberton, Spalding, PE11 4NW
Planning Application for Residential Dwelling.

SHDC
Planning & Development

18 SEP 2009


Ref: 0739-09

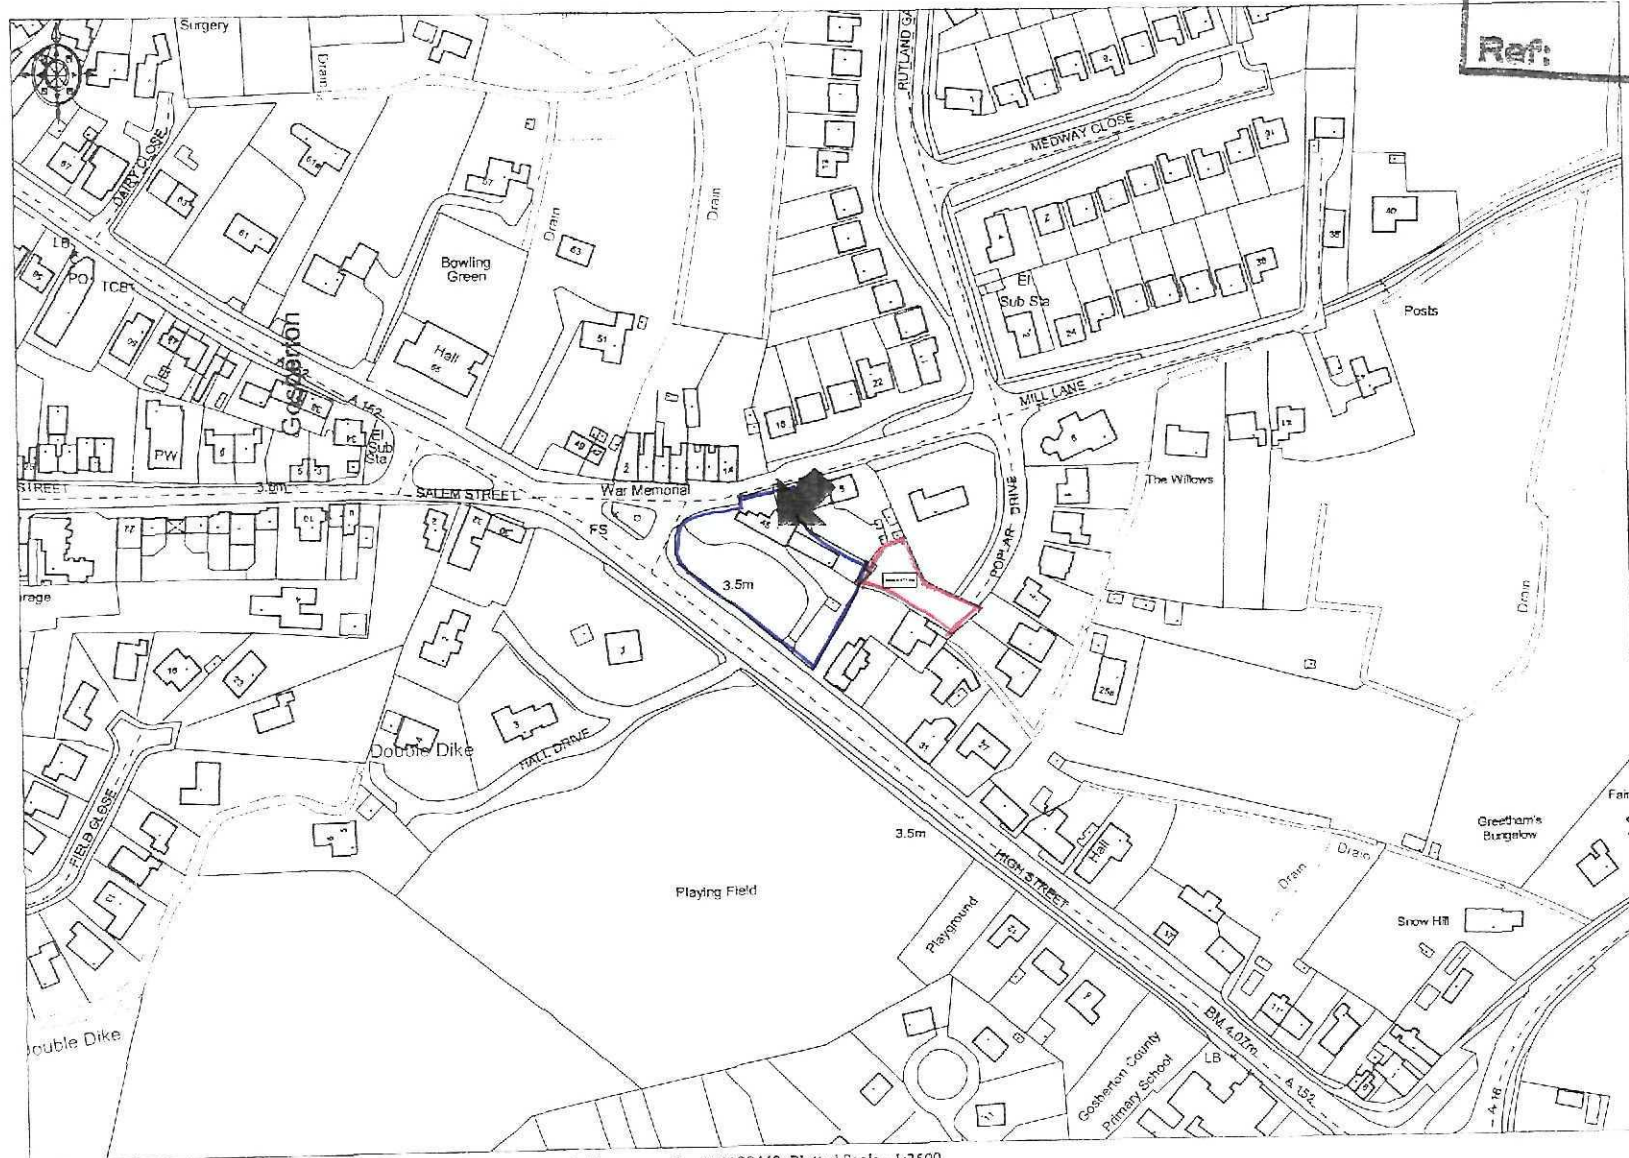

Ordnance Survey

© Crown Copyright. All rights reserved. Licence number 100020449. Plotted Scale - 1:2500

This map was created with Promap

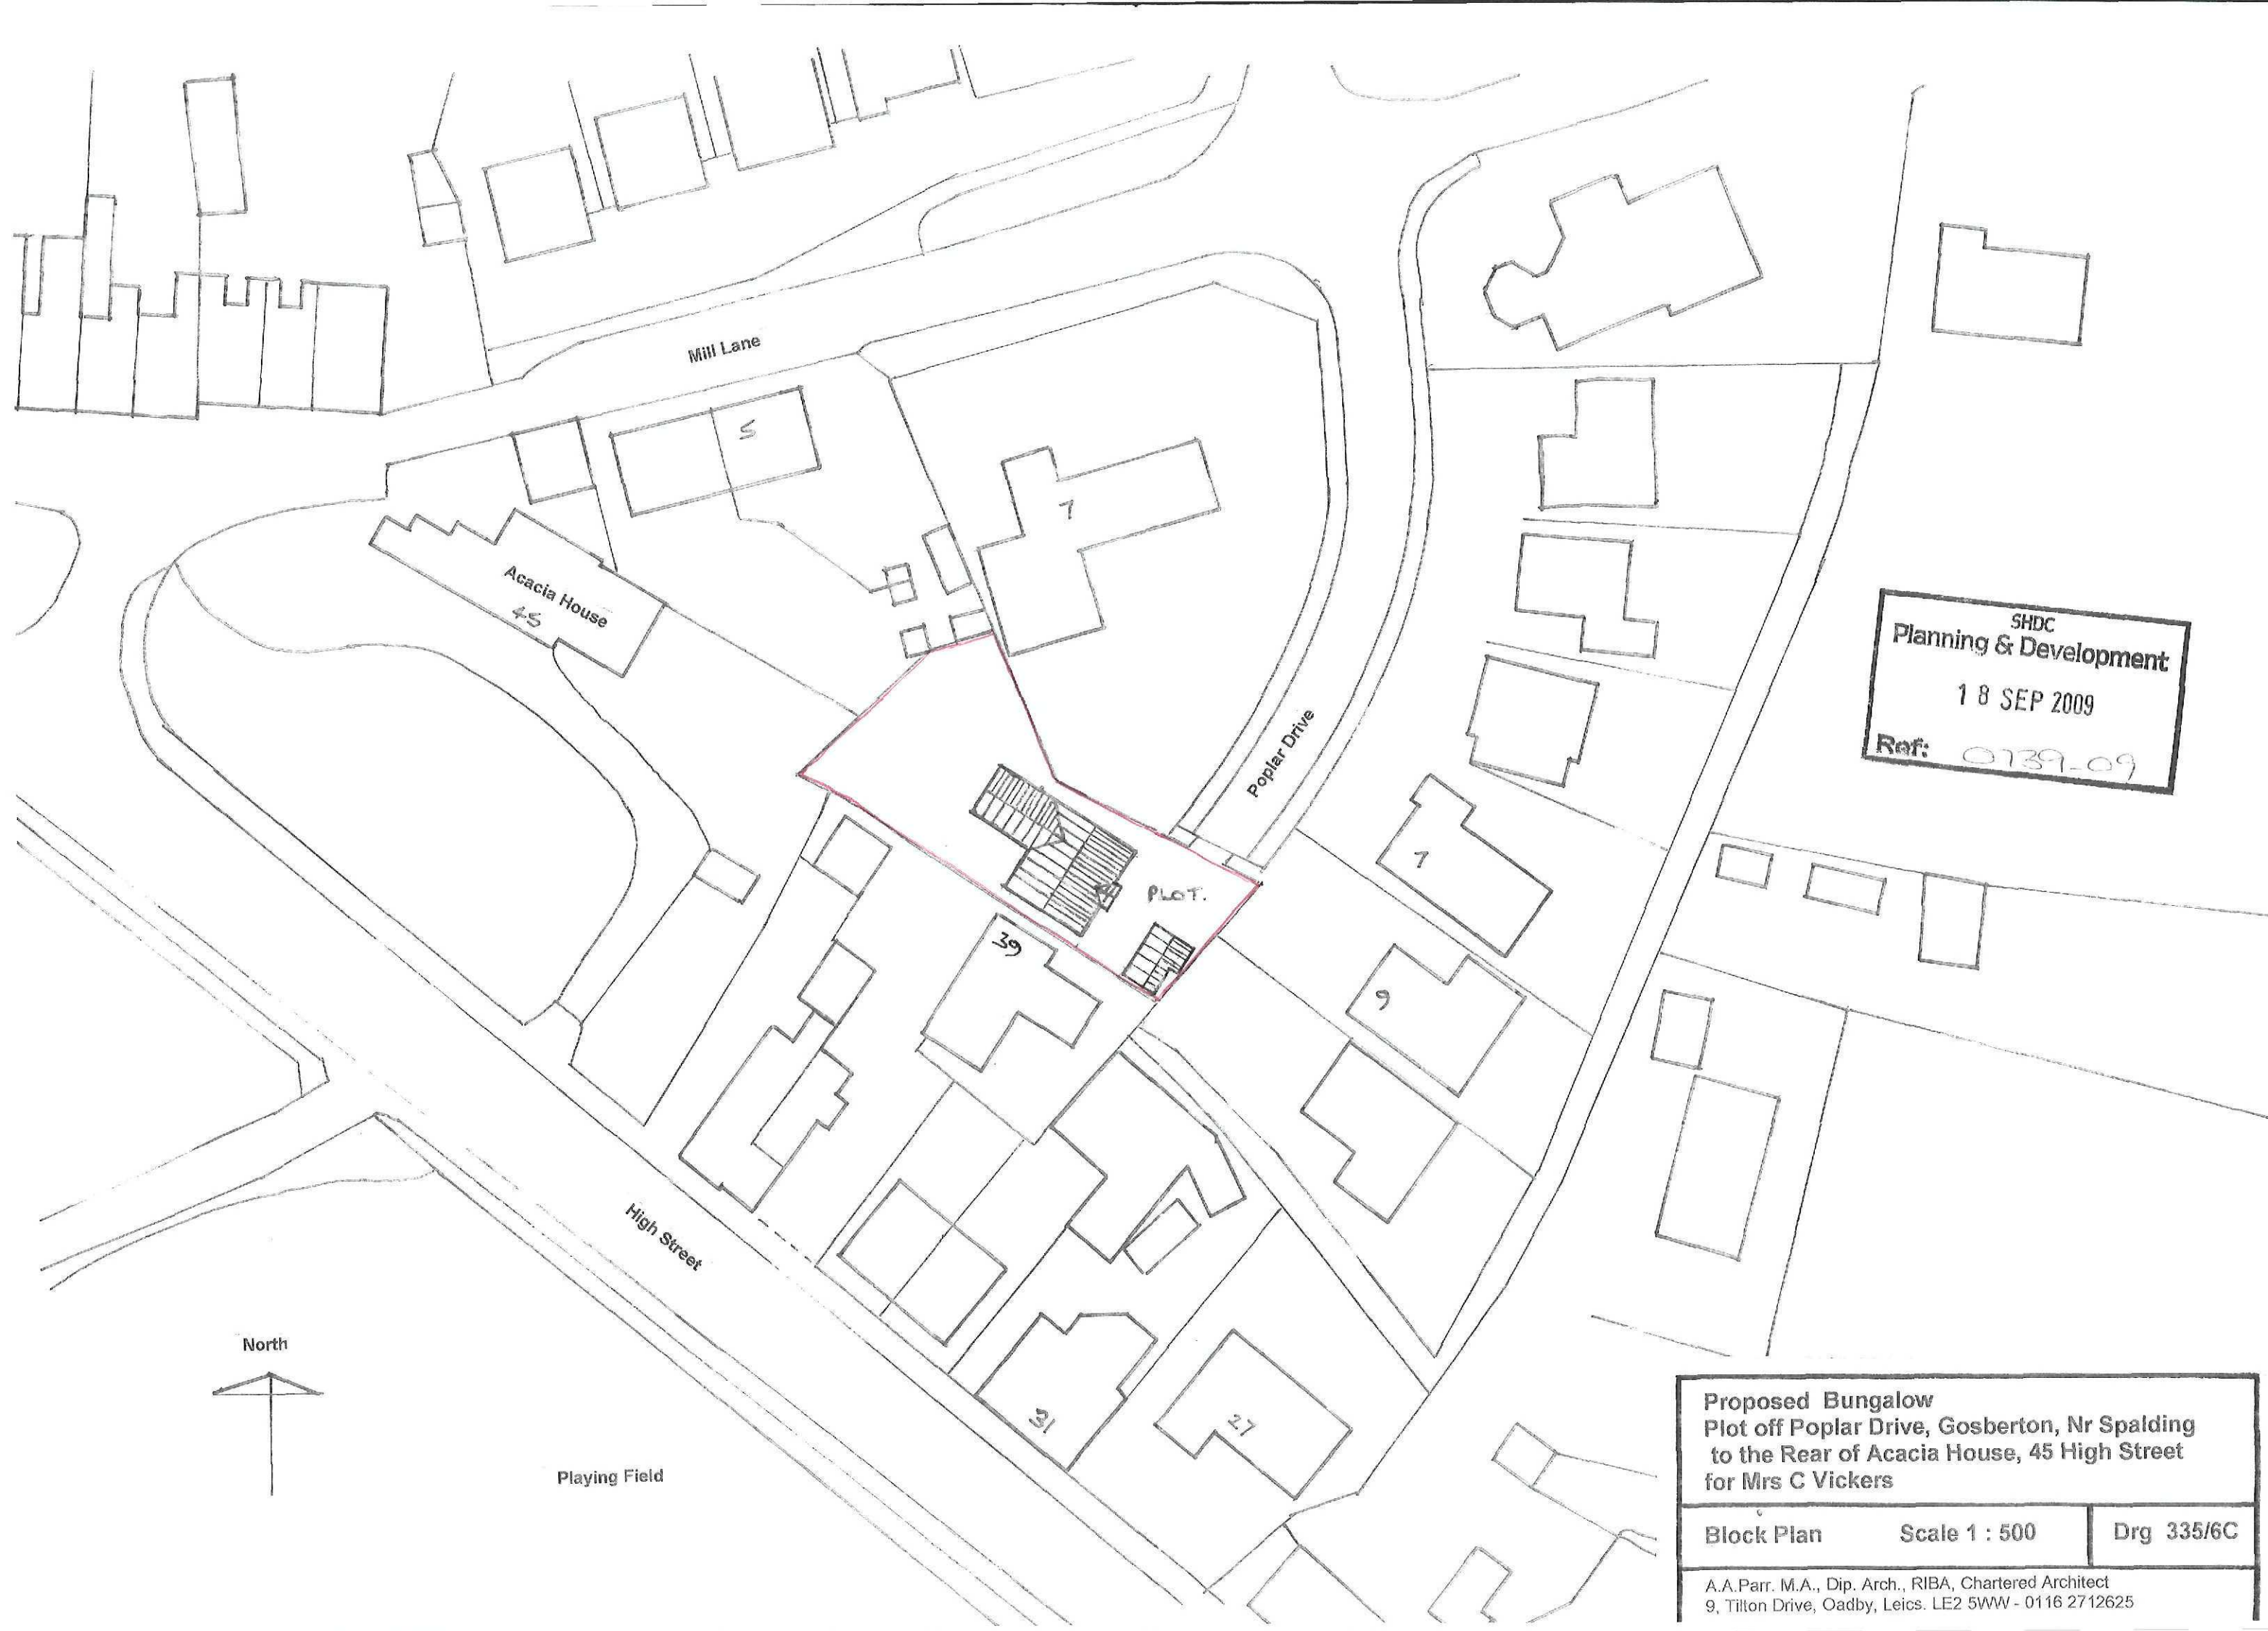


SHDC
Planning & Development
18 SEP 2009
Ref: 0739-09


Proposed Bungalow
Plot off Poplar Drive, Gosberton, Nr Spalding
to the Rear of Acacia House, 45 High Street
for Mrs C Vickers

Block Plan	Scale 1 : 500	Drg 335/6C
------------	---------------	------------


A.A.Parr. M.A., Dip. Arch., RIBA, Chartered Architect
9, Tilton Drive, Oadby, Leics. LE2 5WW - 0116 2712625

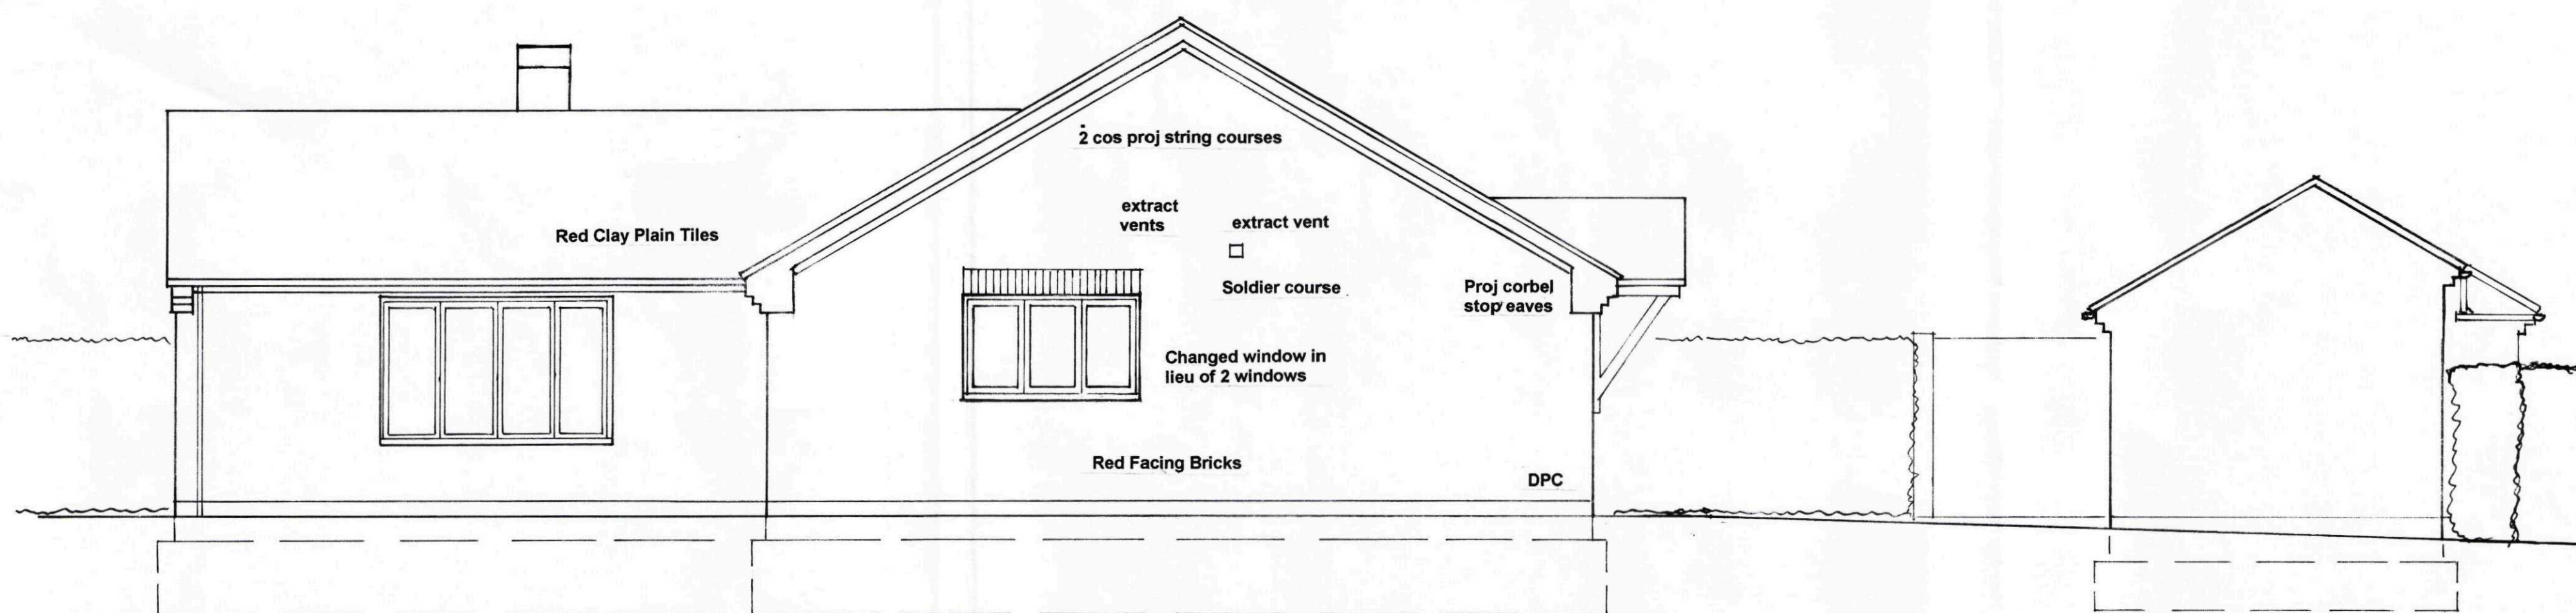


South West Elevation

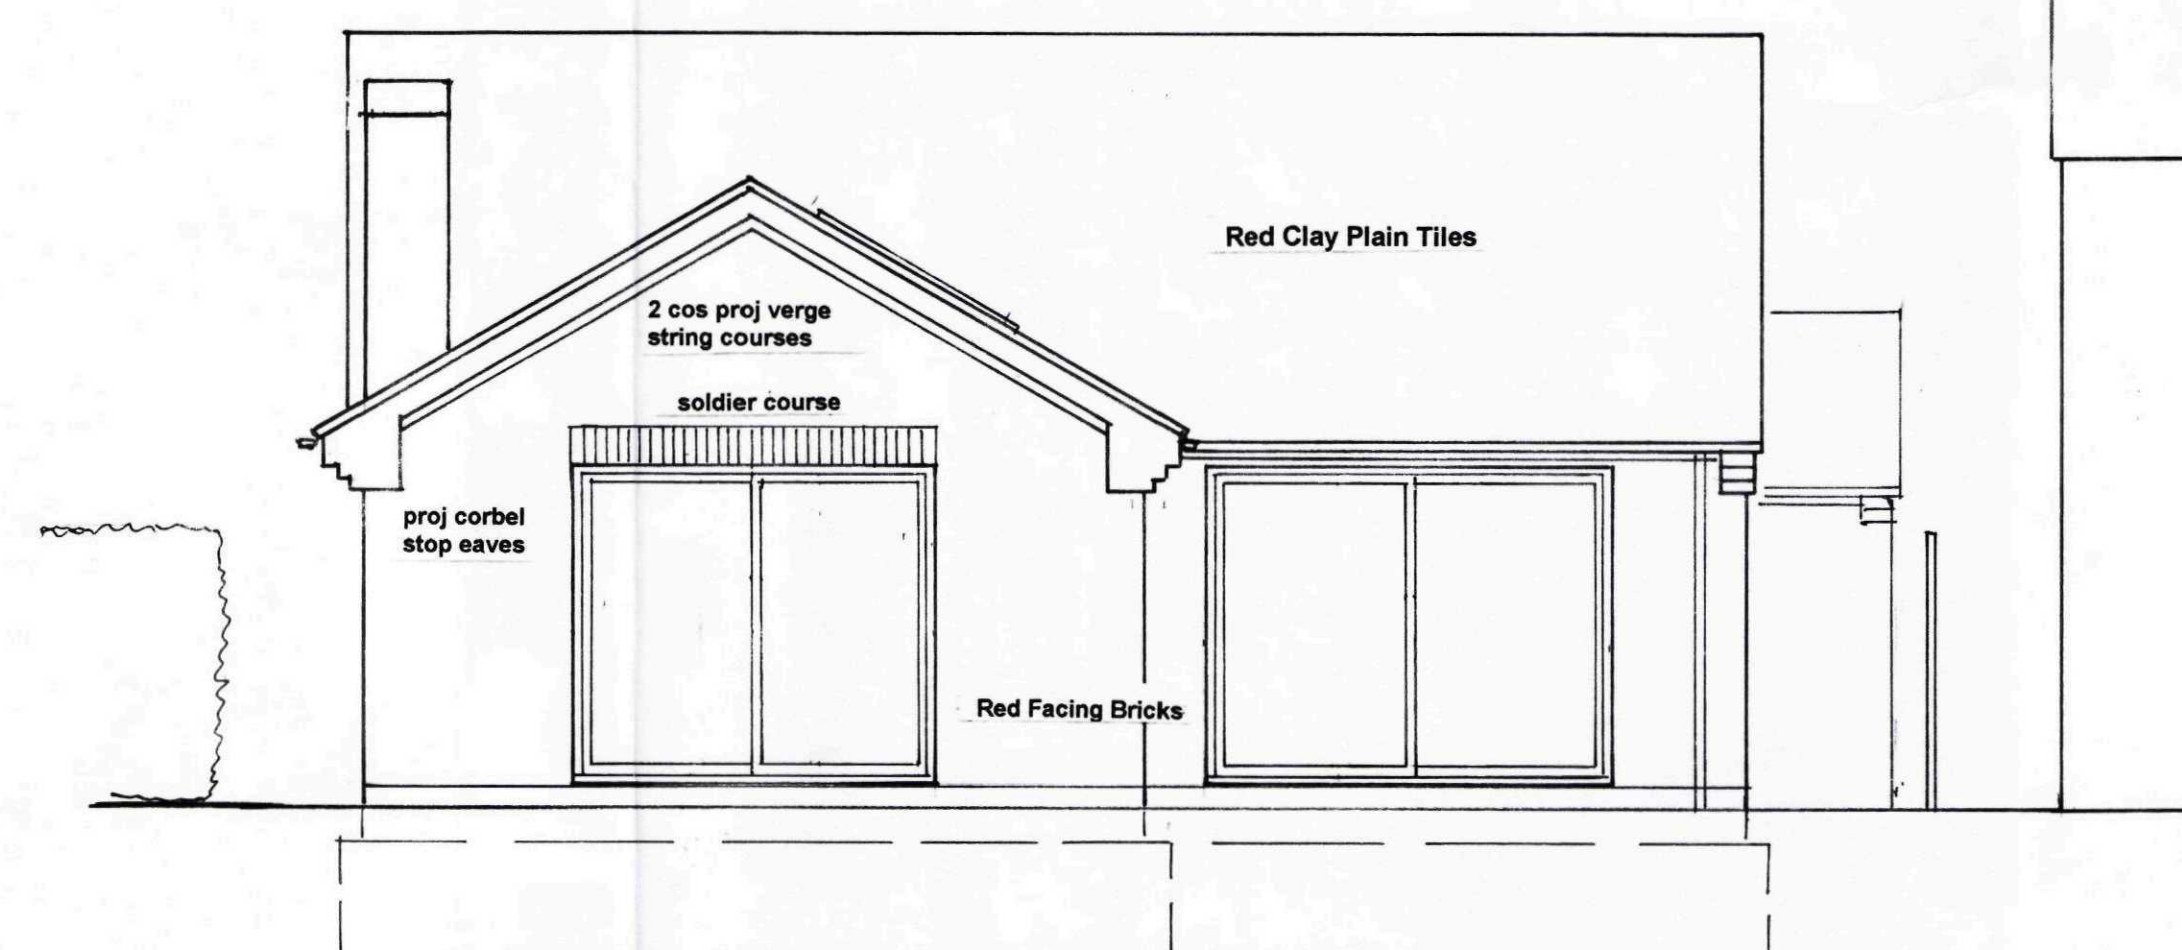


Garden (North West) Elevation

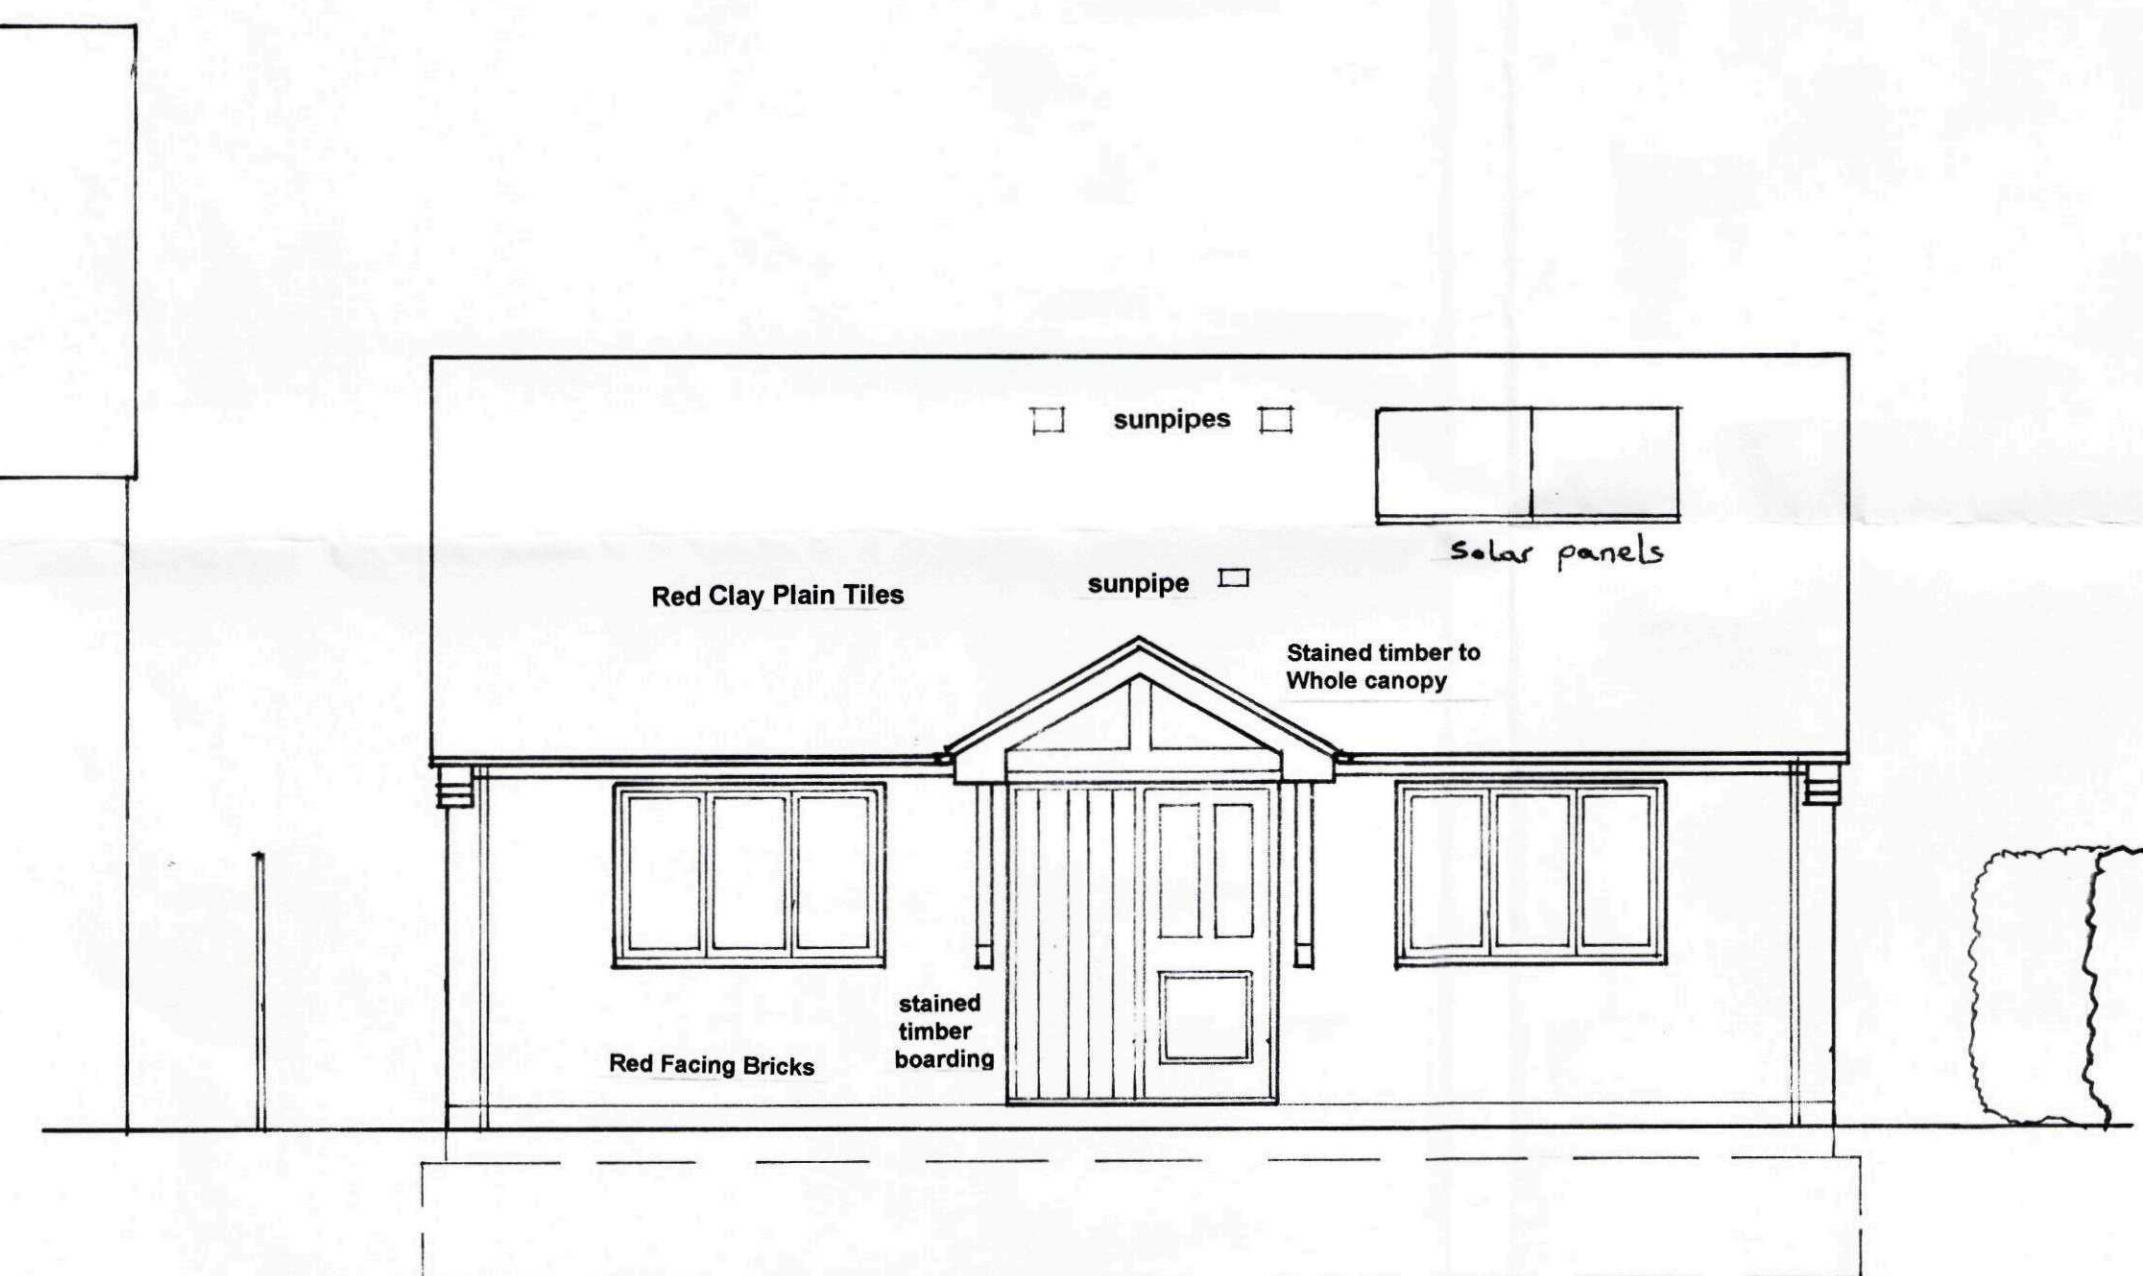


Front (South East) Elevation

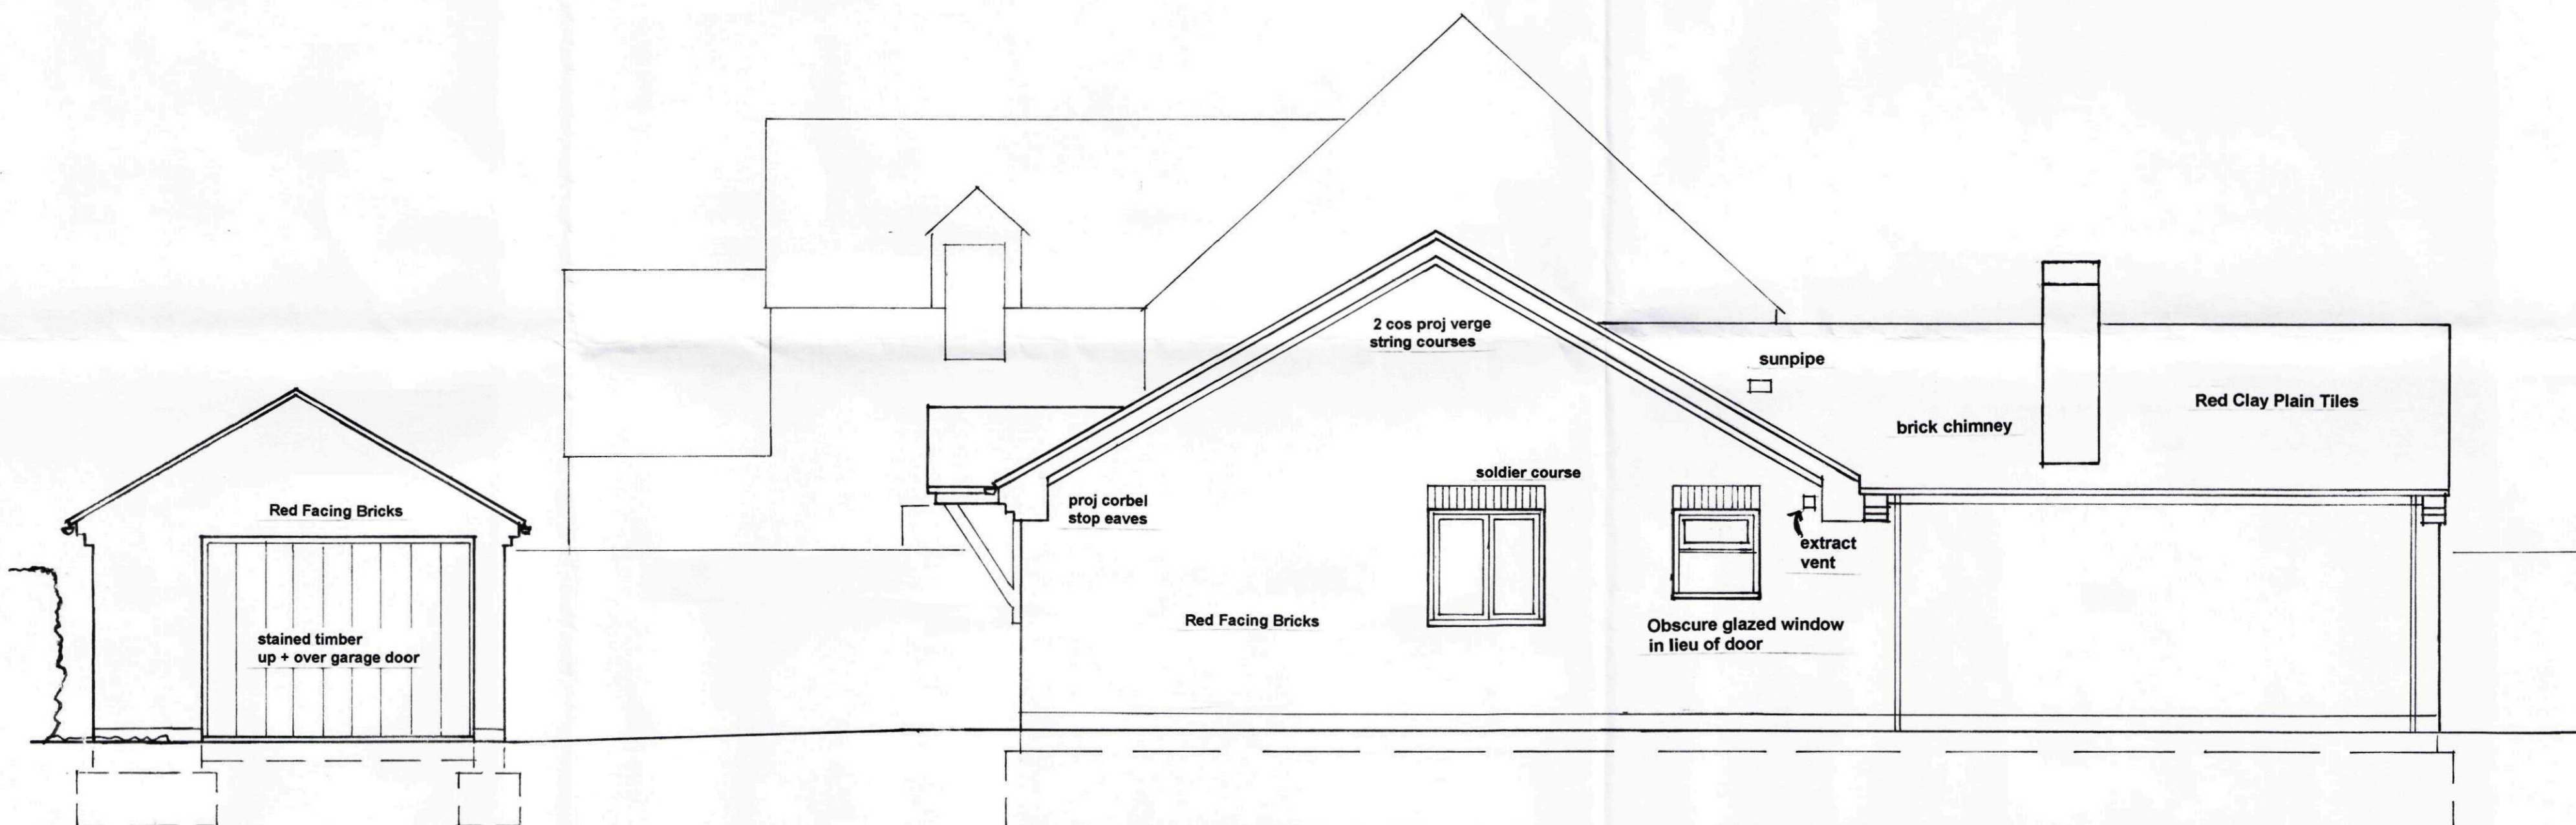


North East Elevation

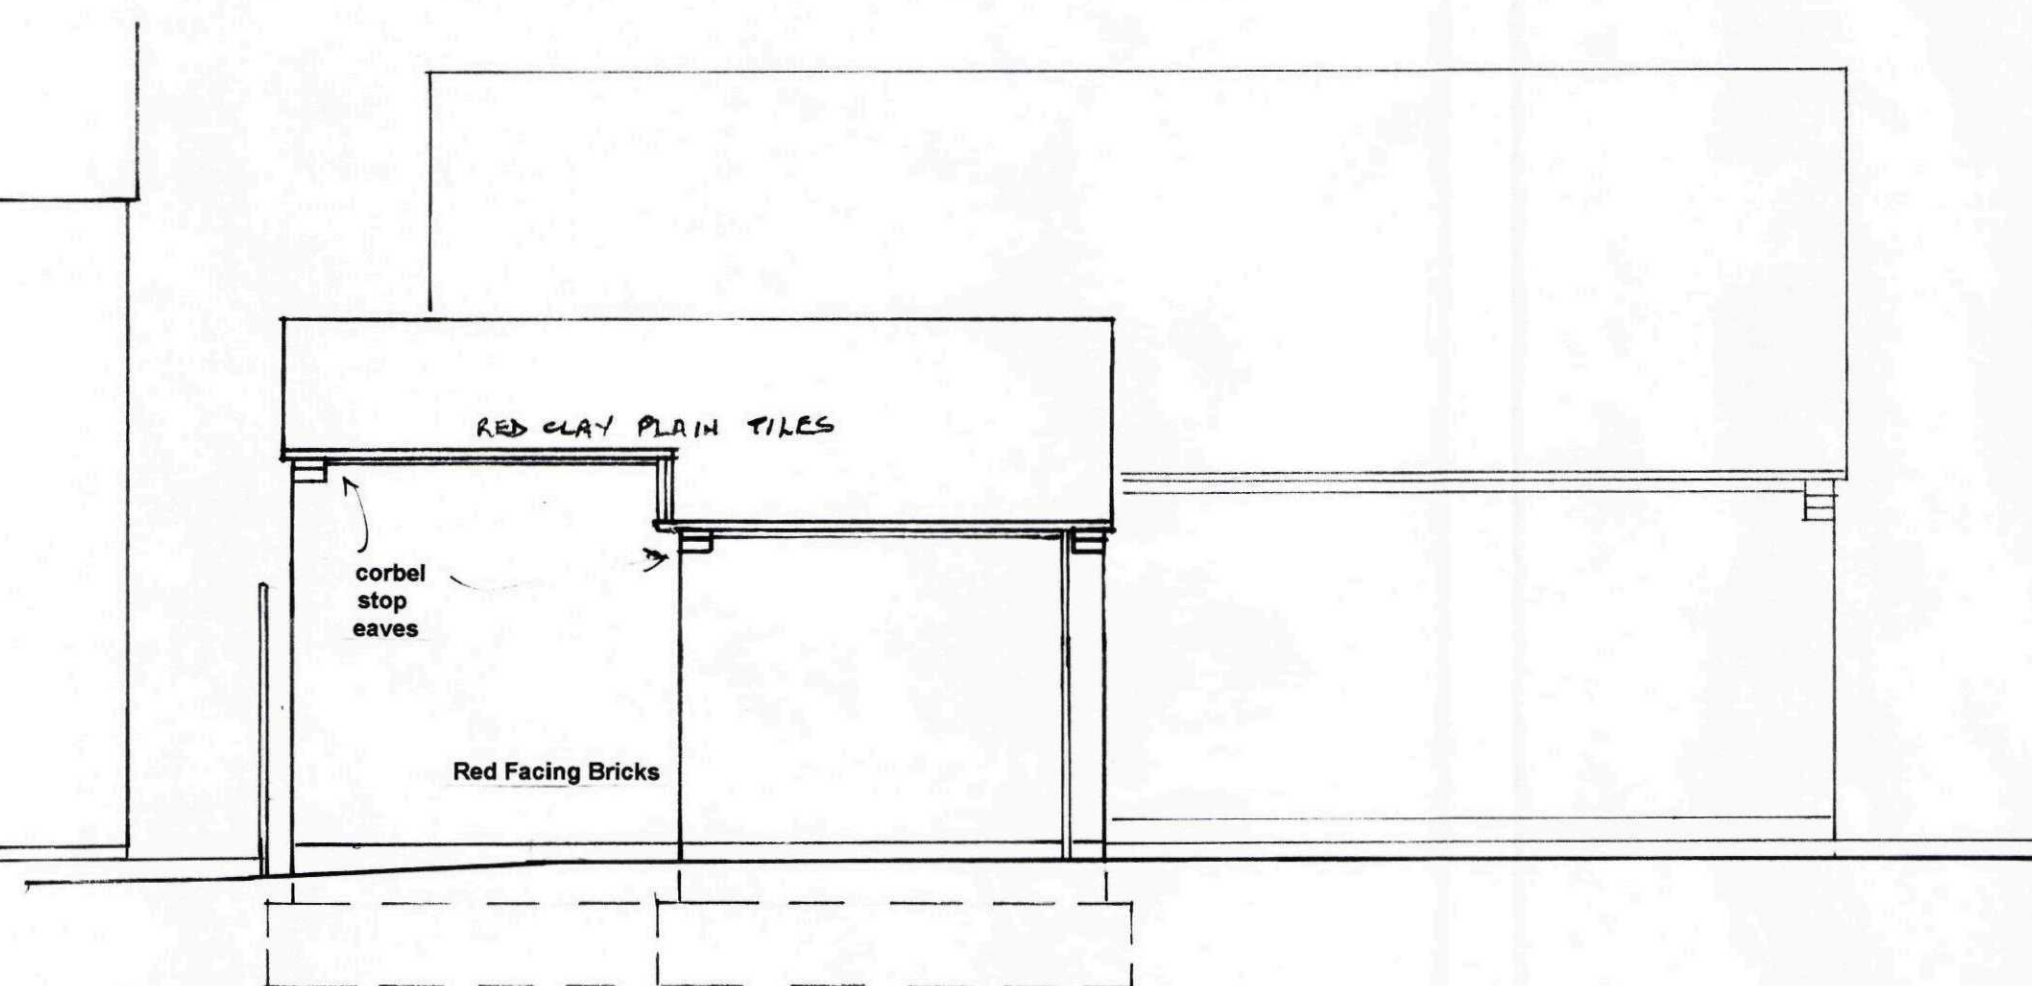

South East Elevation to Boundary

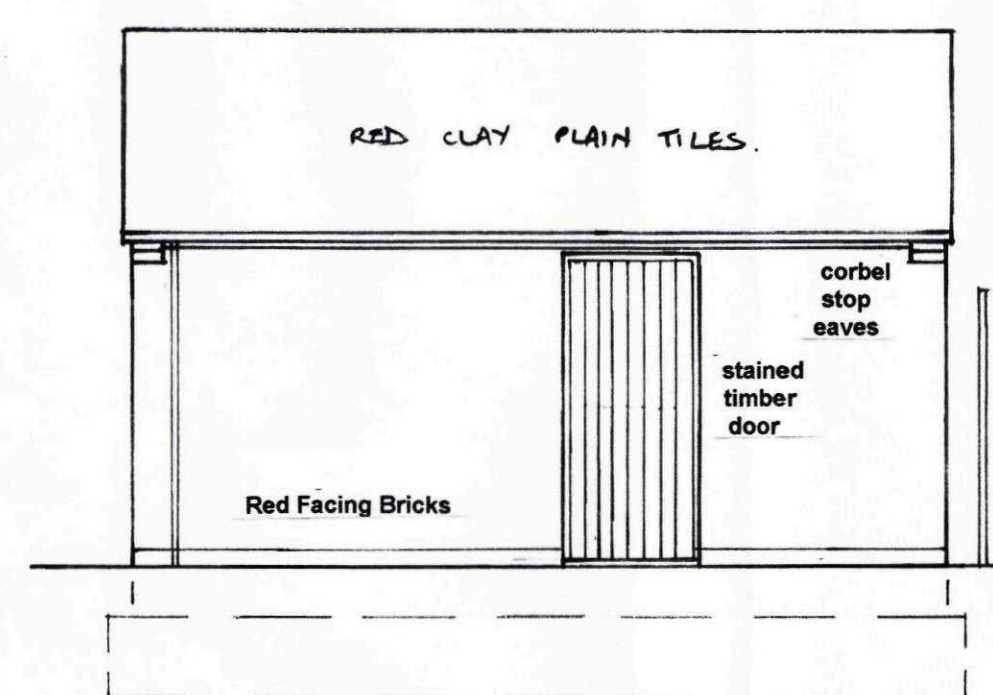

Garage NW Elevation

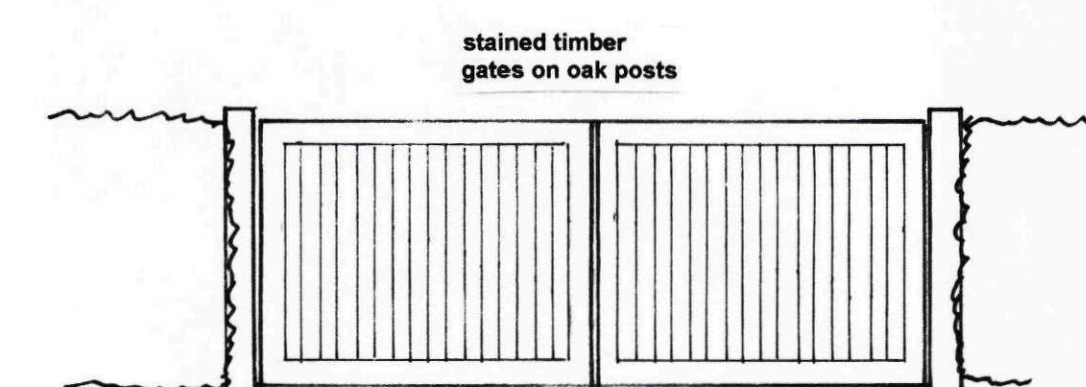

Gates to Poplar Drive

SHDC
Planning & Development
18 SEP 2009
Ref: 0739-09

Materials: To match neighbouring properties
Red facing bricks
Red clay pantiles
White uPVC windows and doors
Black uPVC gutters & RVP's
Stained timber fascias & soffits including porch canopy with gallows brackets

Rev B: Garage roof altered
Rev A: Changes to 2 windows; garage enlarged; roof tiles changed to plain tiles; chimney, sunpipes & solar panels added.

Proposed Bungalow
Plot off Poplar Drive, Gosberton, Nr Spalding
to the Rear of Acacia House, 45 High Street
For Mrs C Vickers

Elevations
Scale : 1 : 50

Drg. 335/10B

A.A.Parr, M.A., Dip. Arch., RIBA, Chartered Architect
9, Tilton Drive, Oadby, Leics. LE2 5WW - 0116 2712625 - tony_a_parr@hotmail.com



SHDC
Planning & Development
18 SEP 2009
Ref: 0739-09

Rev A Internal plan altered, side extension to garage

**Proposed Bungalow
Plot off Poplar Drive, Gosberton, Nr Spalding
to the Rear of Acacia House, 45 High Street
For Mrs C Vickers**

Plan & Sections
Scale : 1 : 50

Drg. 335/9A

A.A.Parr. M.A., Dip. Arch., RIBA, Chartered Architect
9, Tilton Drive, Oadby, Leics. LE2 5WW - 0116 2712625.-tony_a_parr@hotmail.com

