



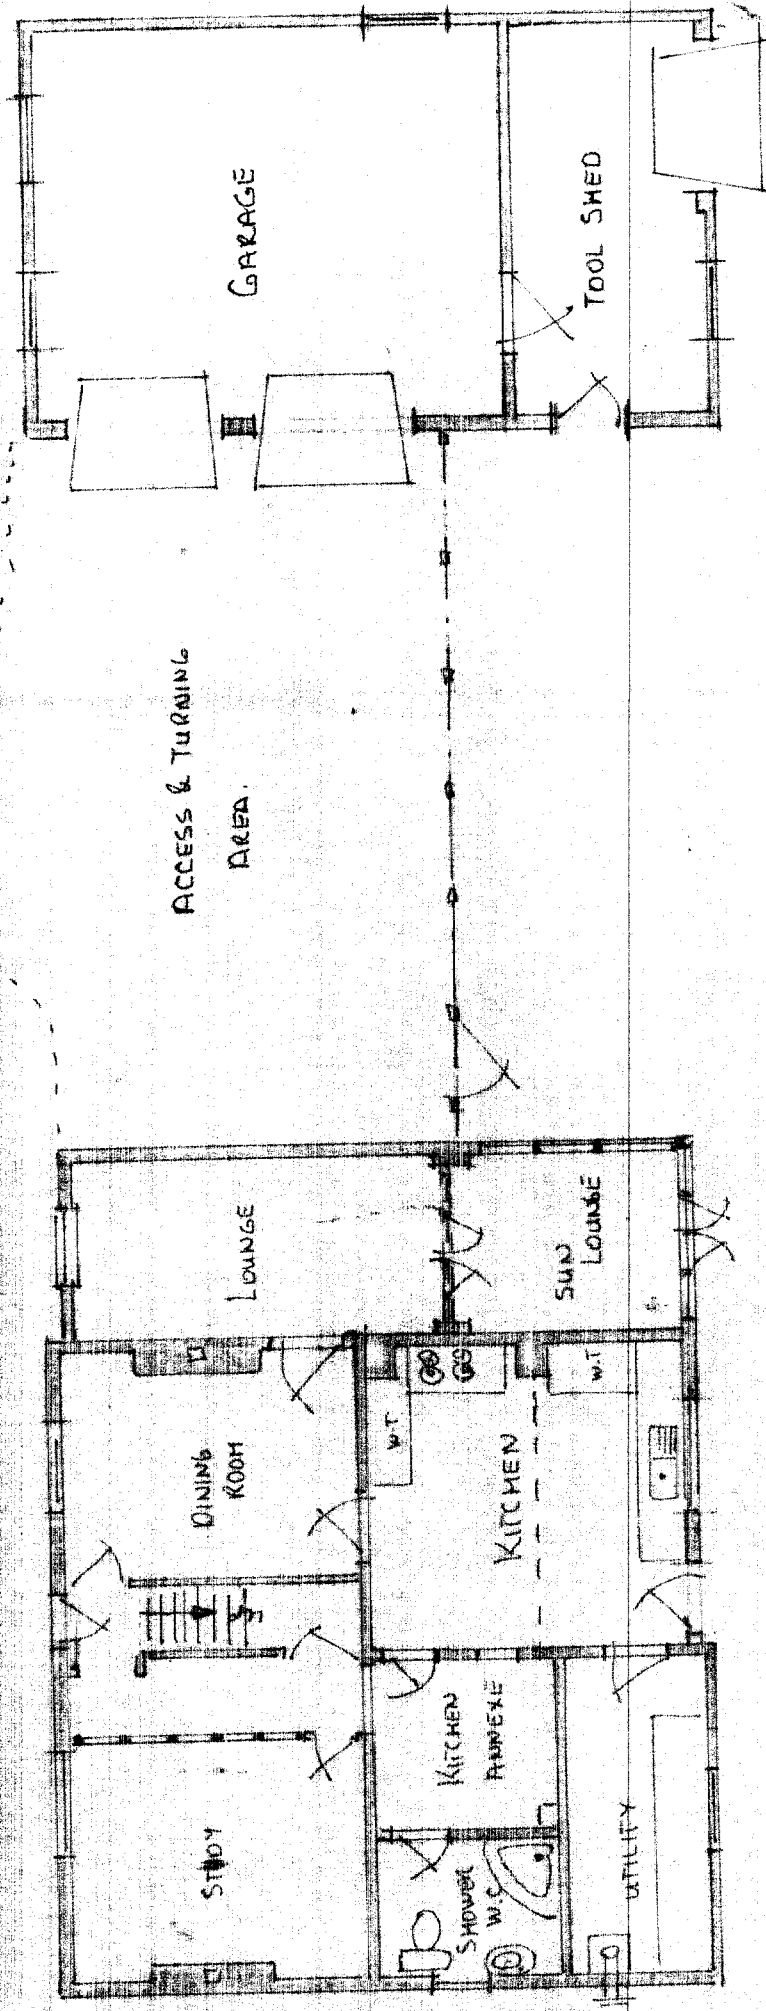

Proposed Ground Floor

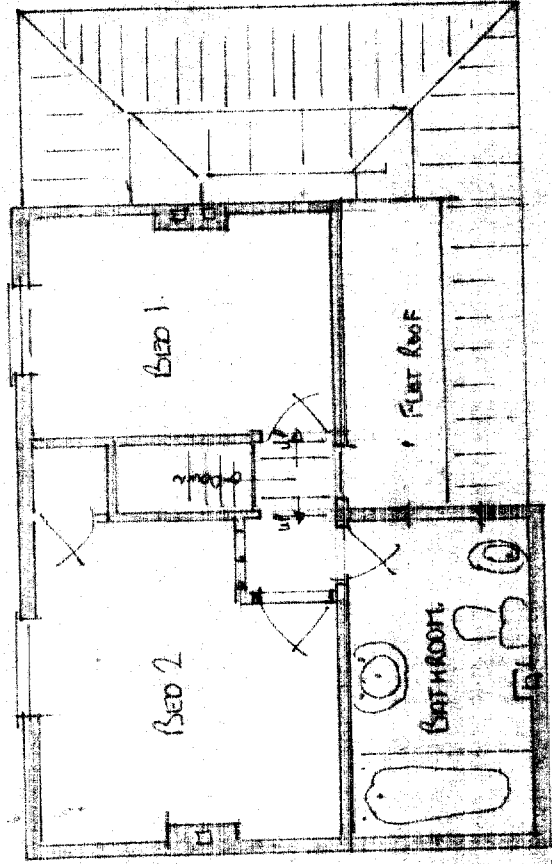

Proposed 1st Floor

Proposed Garage Block

DETERMINED
PLAN



FOR ELEVATIONS, EXISTING LAYOUTS & SITE LOCATIONS
SEE DRG. N°1,

SOUTH HOLLAND DC
PLANNING & DESIGN
02 JUL 1997
Ref: 0740/97

Proposed extension, internal works & detached garage at
Wargate Field Lane Gosberton
for Mr. & Mrs K. Garner

Scale 1:100

Drg. No 1

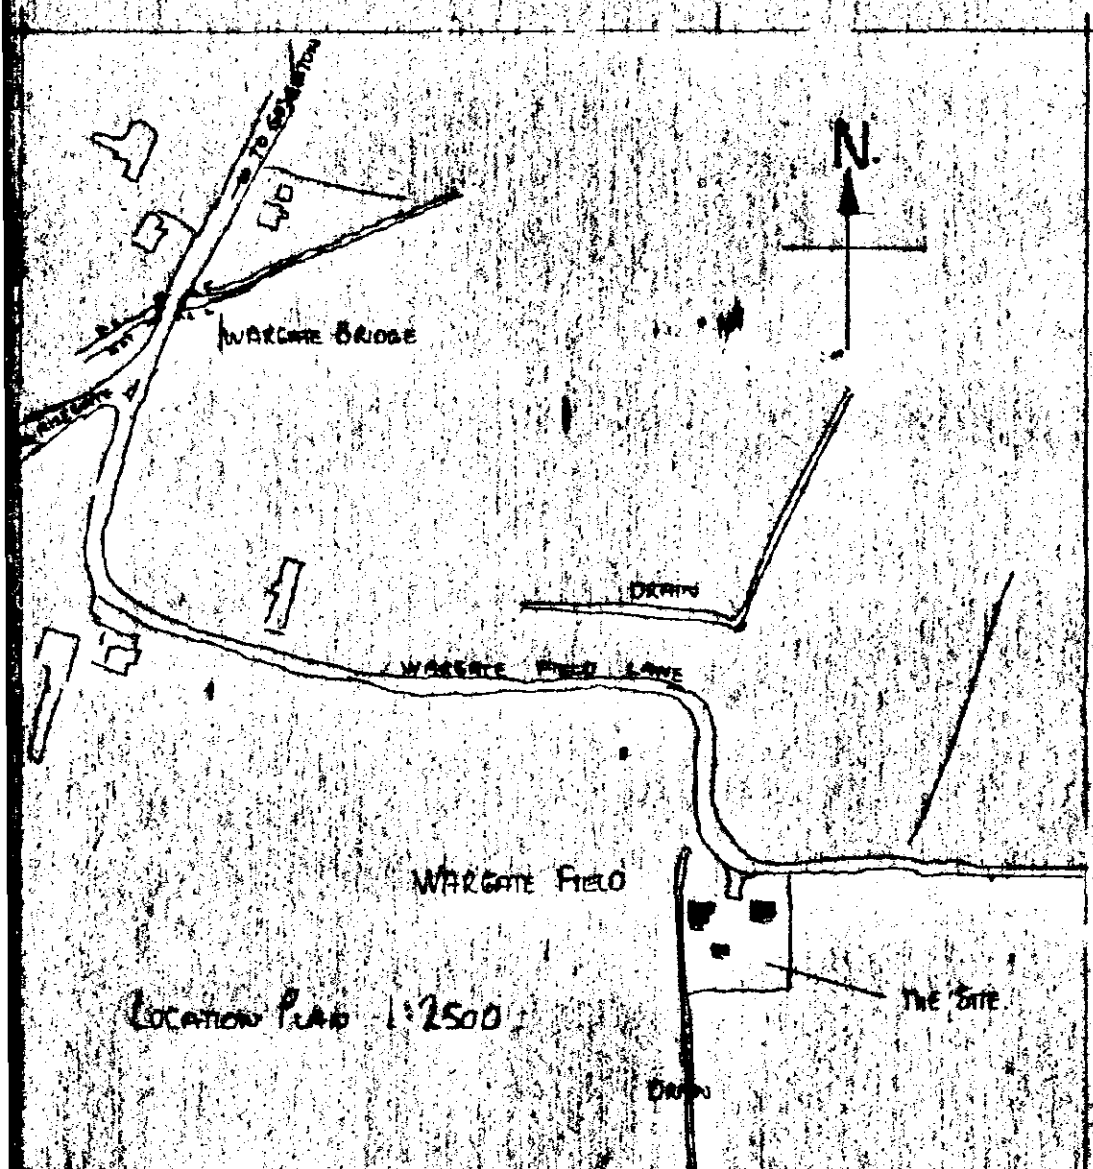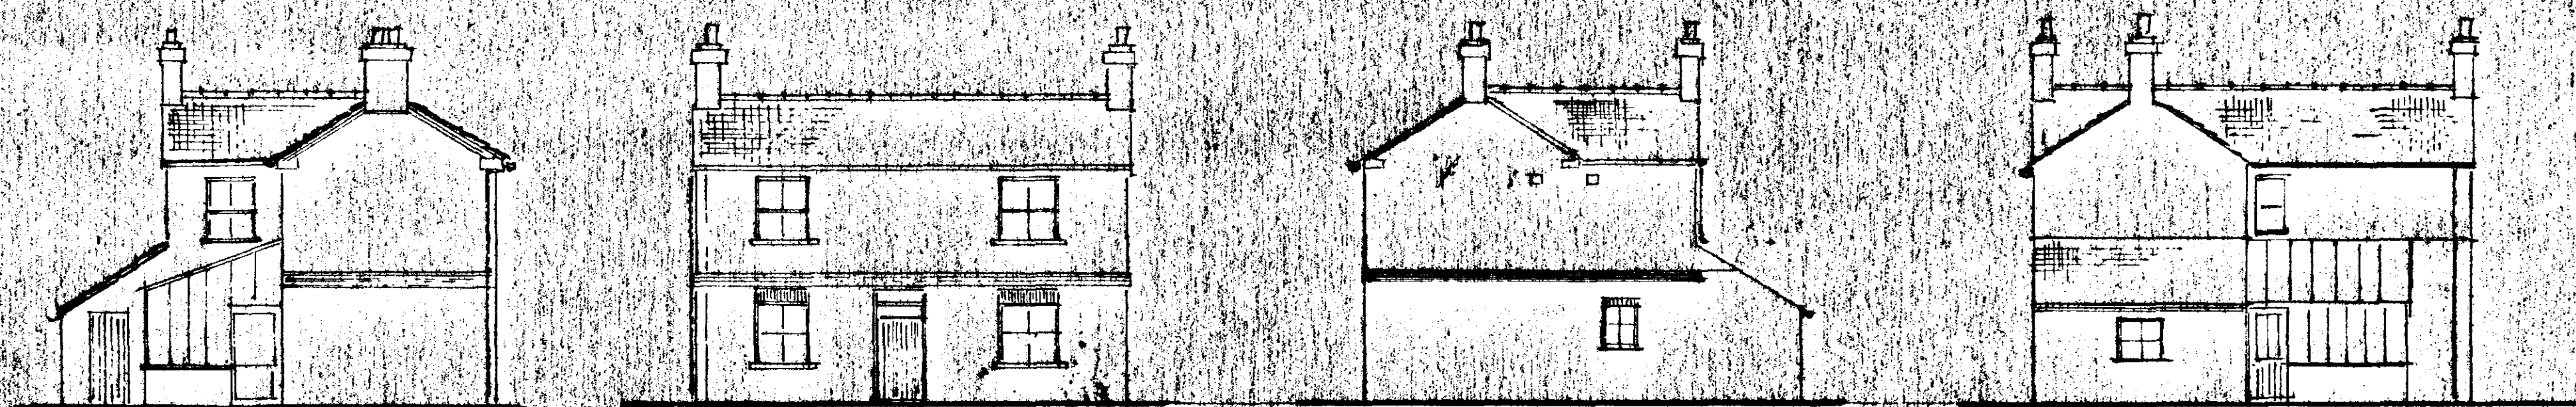


EAST FACING

FRONT NORTH FACING TO WARGATE
FIELD LANE


WEST FACING

REAR & SOUTH FACING


elevations of existing house

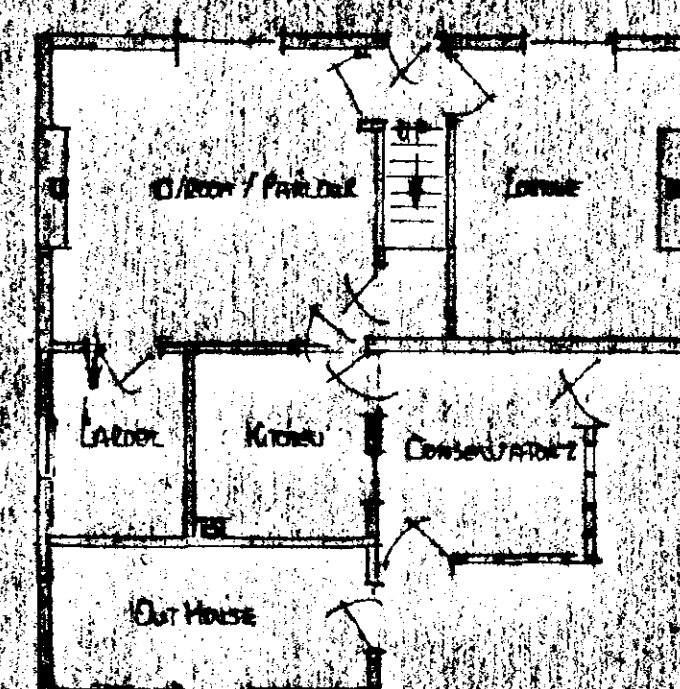

Ground Floor

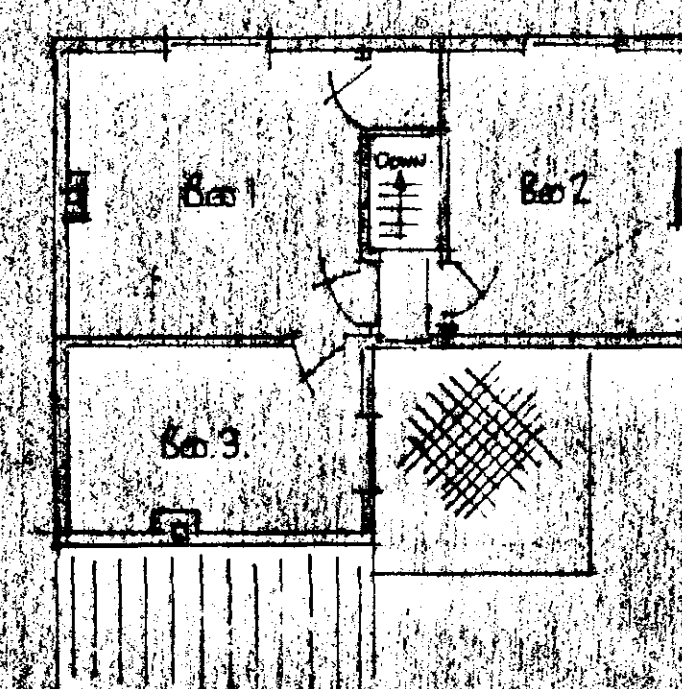



1st Floor

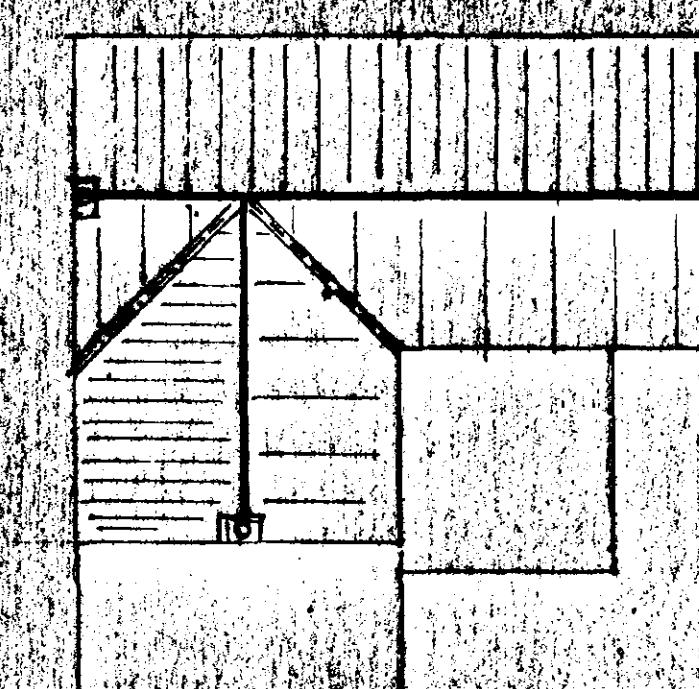


Roof Plan

For proposed floor layouts
see drg. 2.

existing floor plans.

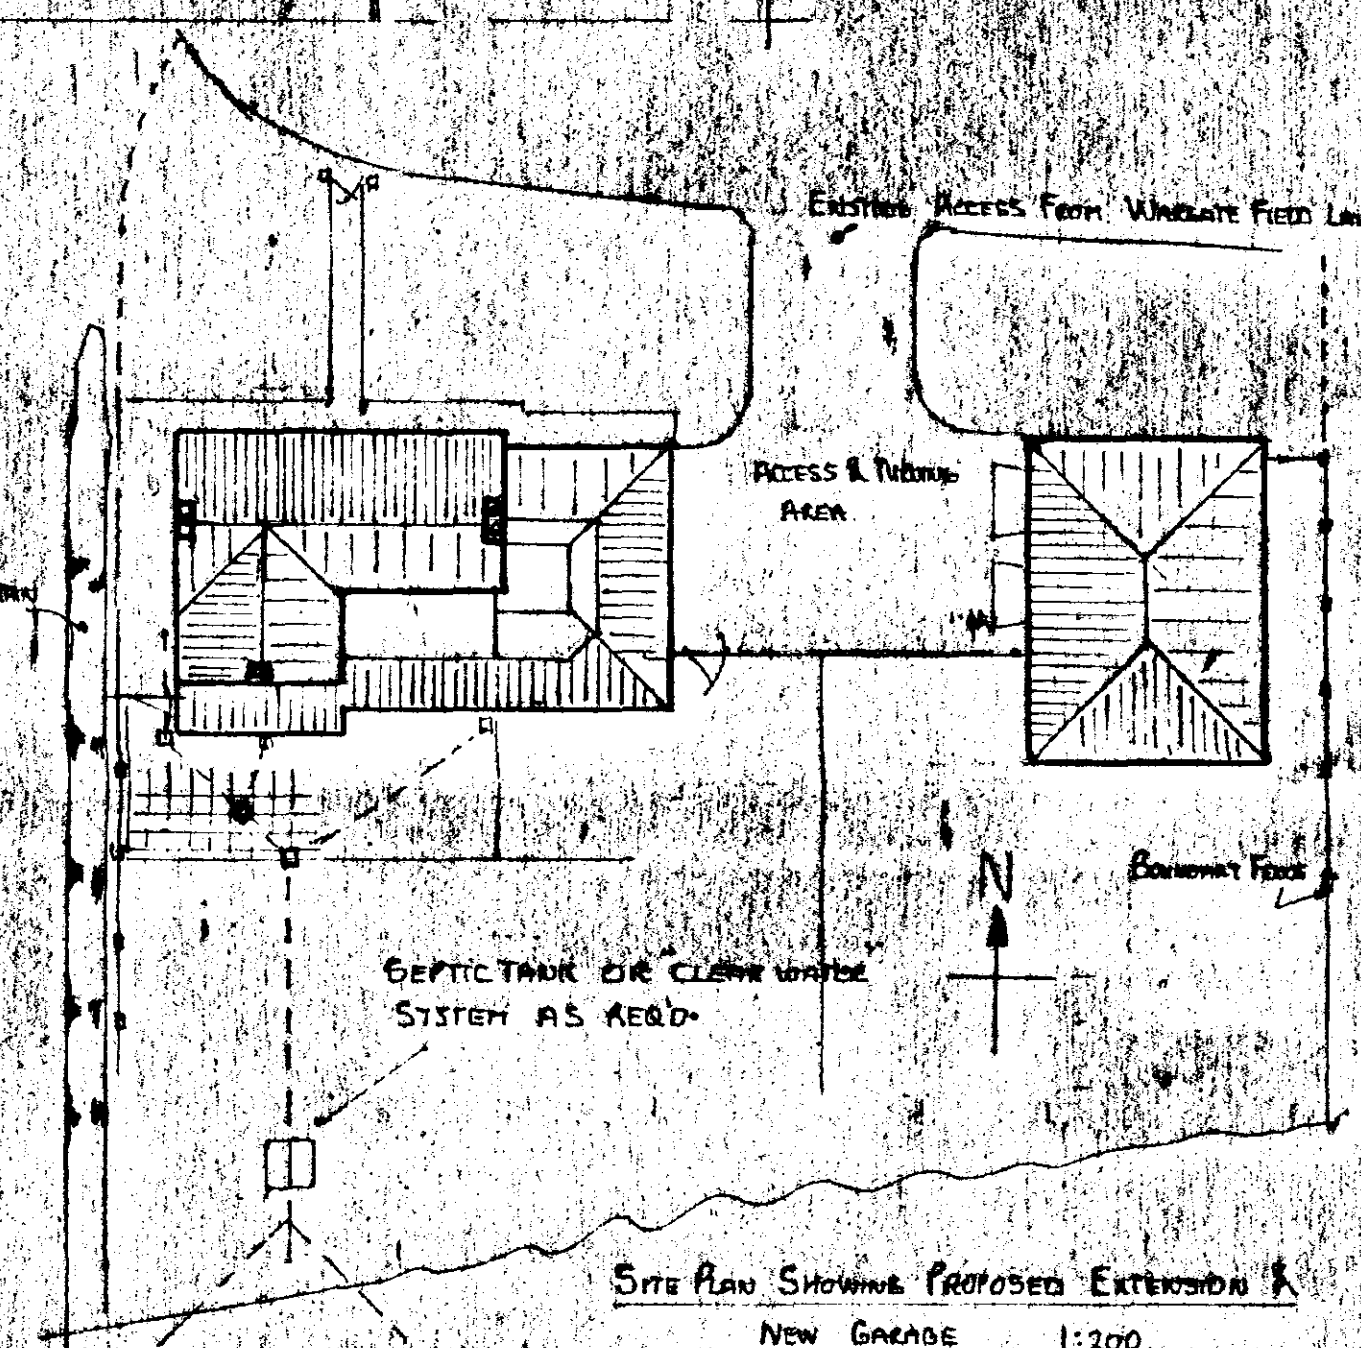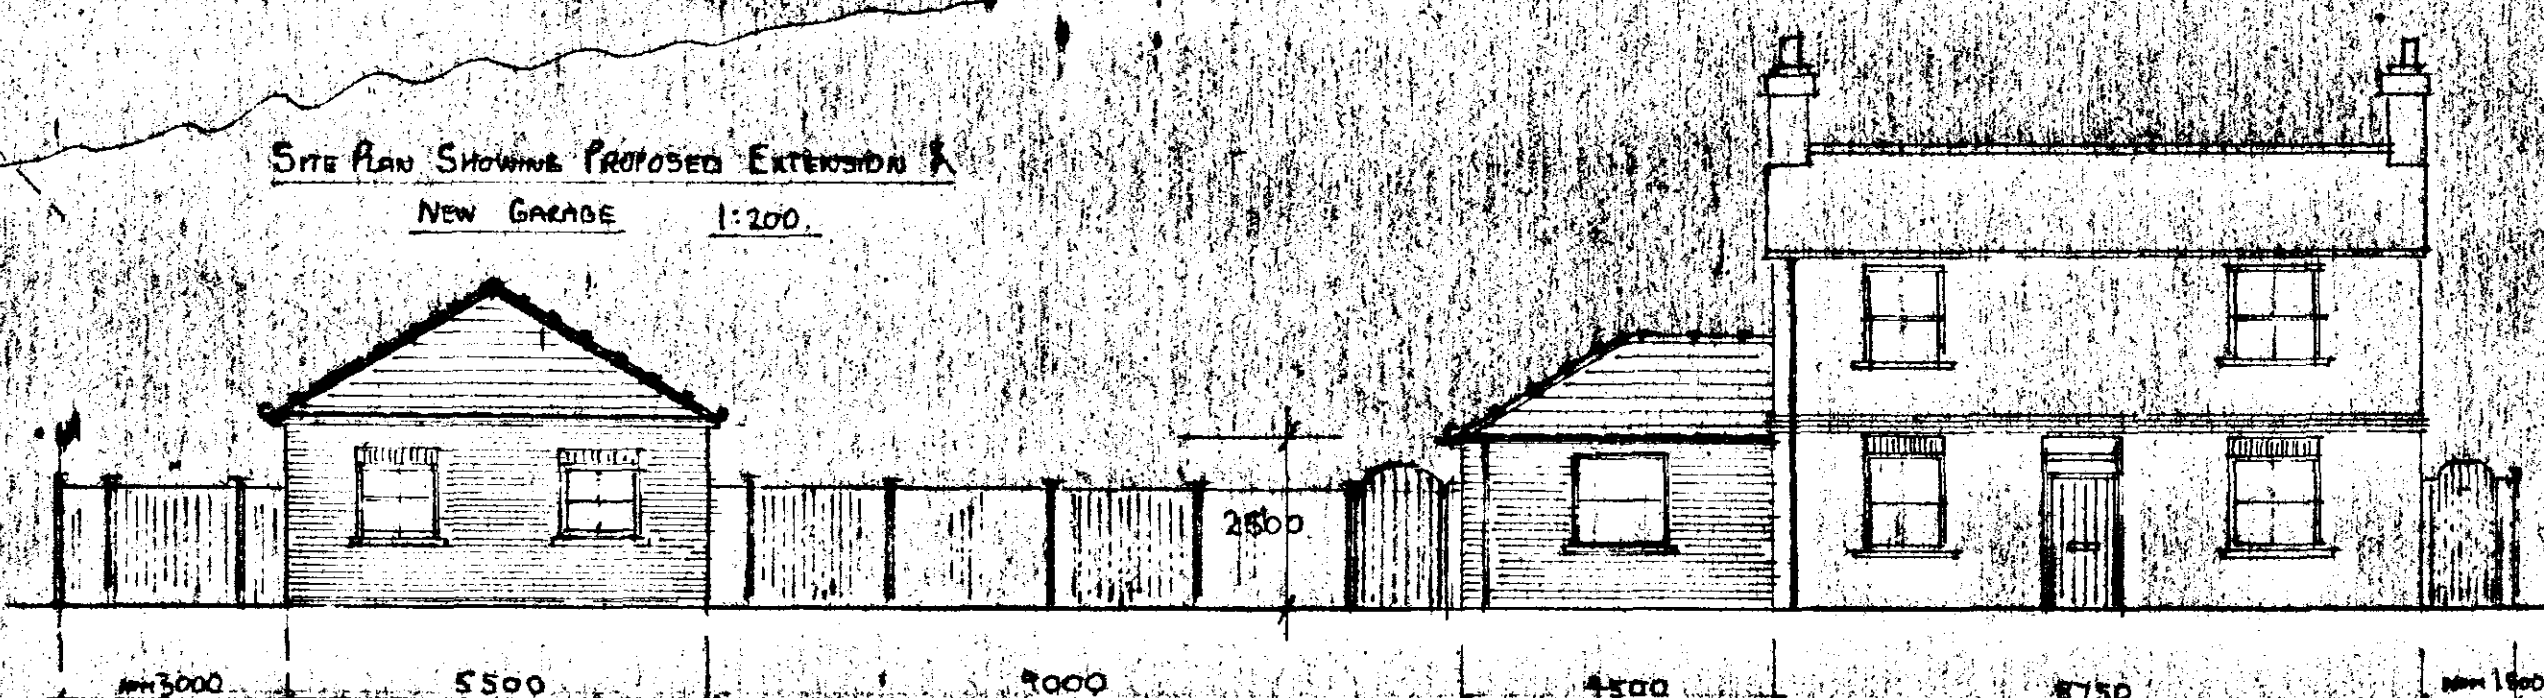

PROPOSED FRONT ELEVATION SHOWING EXTENSION TO HOUSE & NEW GARAGE BLOCK

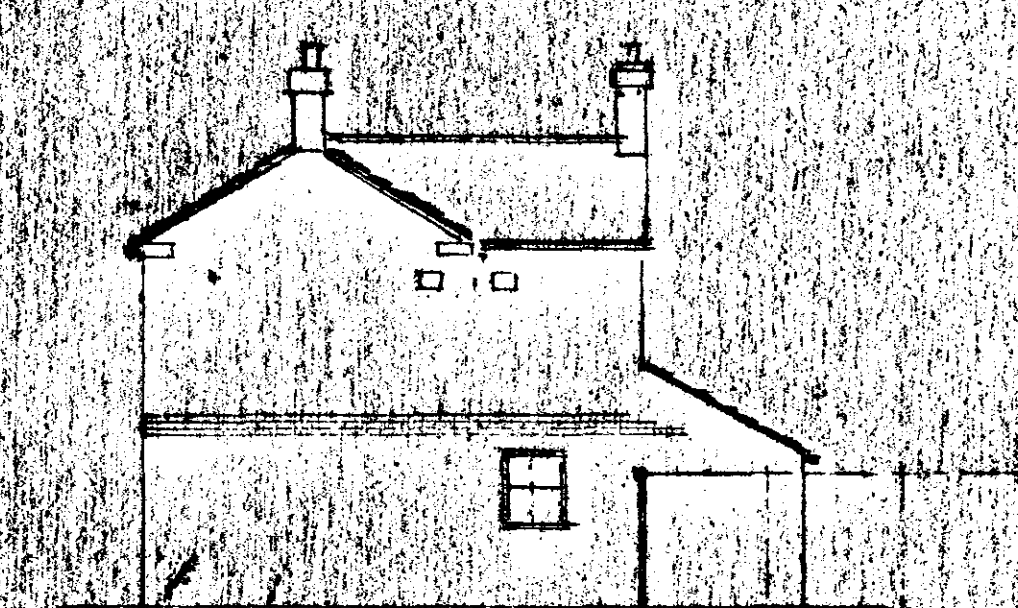


WEST FACING




REAR ELEVATION

EXTENDED SECTION

- Walls ———— E.B.C. "WINDSOR" FLINTON Red FINE GRUBS
- roof ———— SHOTBOLT CALDERDALE SLATE GREY CONG. TILES
- Windows ———— U.P.V.C. UNITS (OLD & NEW) OLD STYLE WITH TWO GLAZED BRICKS

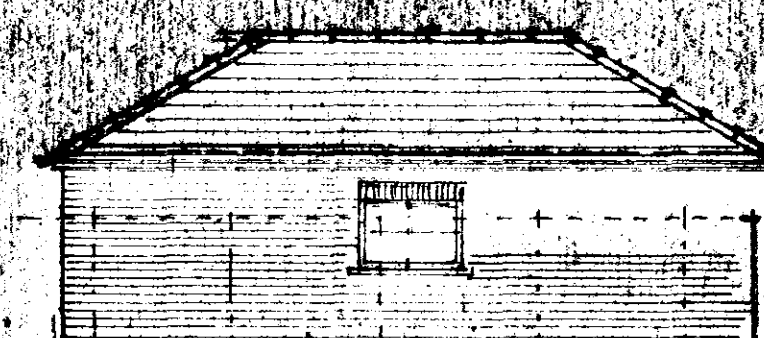


EAST FACING ELEVATION OF GARAGE

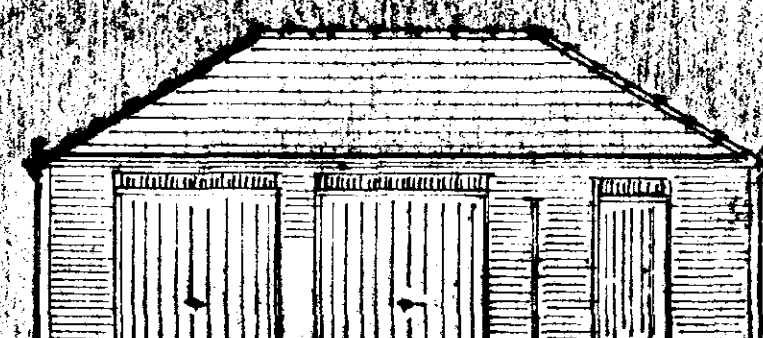

DOUBLE GARAGE

ELEVATION OF GARAGE FACING HOUSE

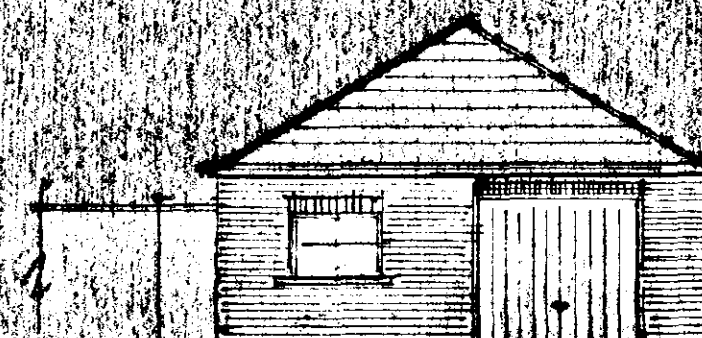

ELEVATION OF TOOL SHED

FRONT INTO GARDEN



8540

EXTENSION

SOUTH HOLLAND DC
HOUSING & PLANNING
02 JUL 1997
Ref: 014017

DETERMINED
PLAN