



Affordable

2 bedroom semi-detached

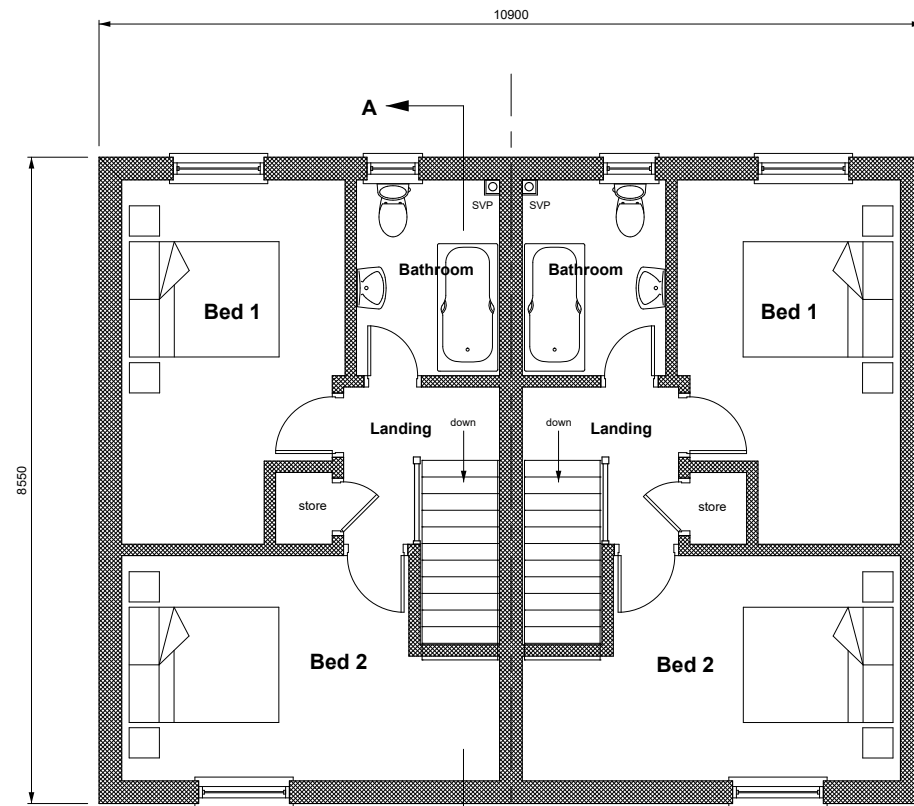


First Floor Plan

Total Floor Area = 79.4 sqM

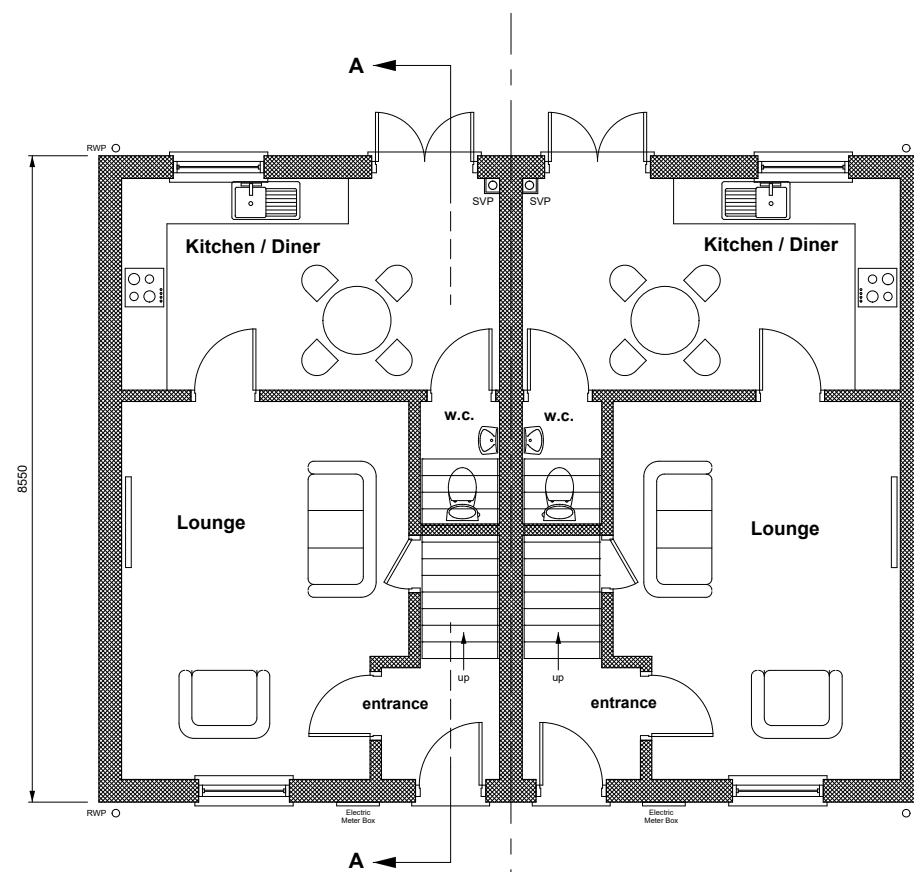


Ground Floor Plan

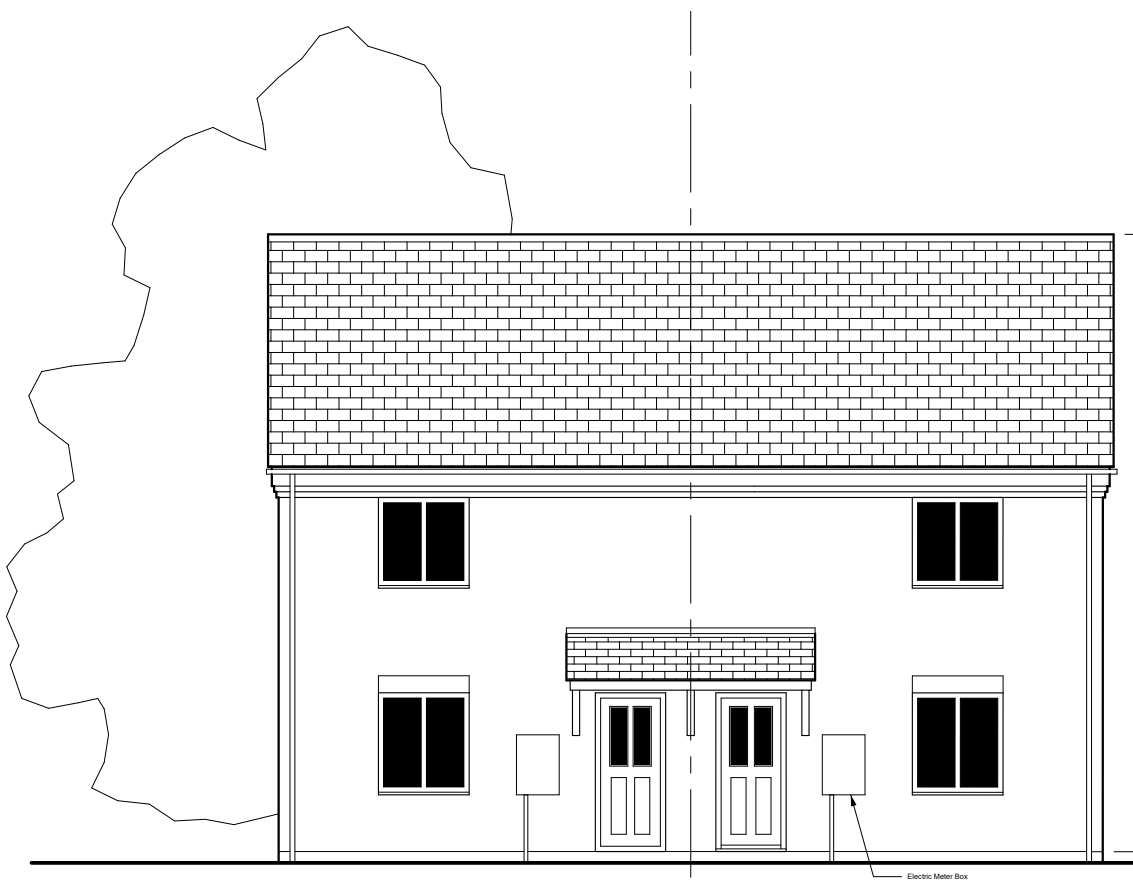

Front Elevation


Corbelled brickwork to be as shown and made-up of 3no. course stretcher bond with 25mm to 50mm projection

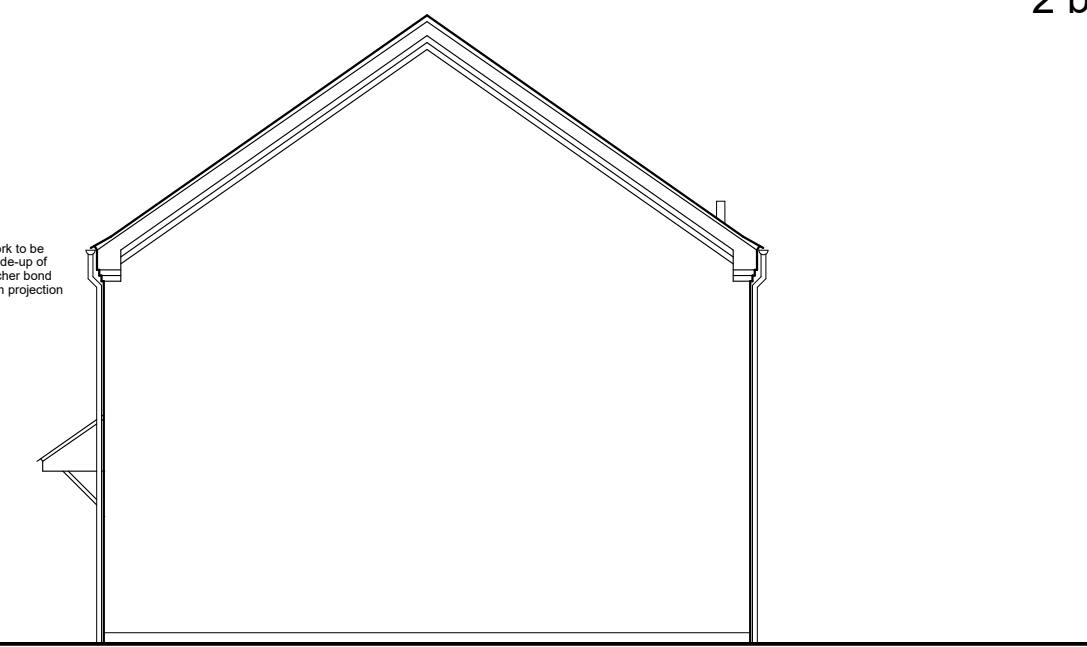


Side Elevation



Rear Elevation

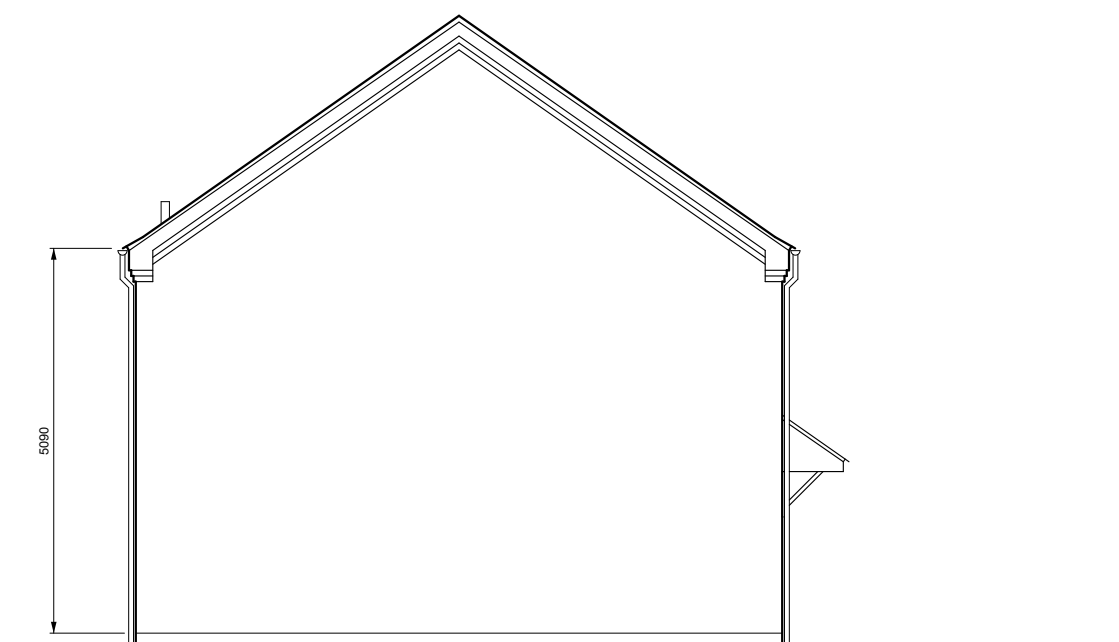

Side Elevation

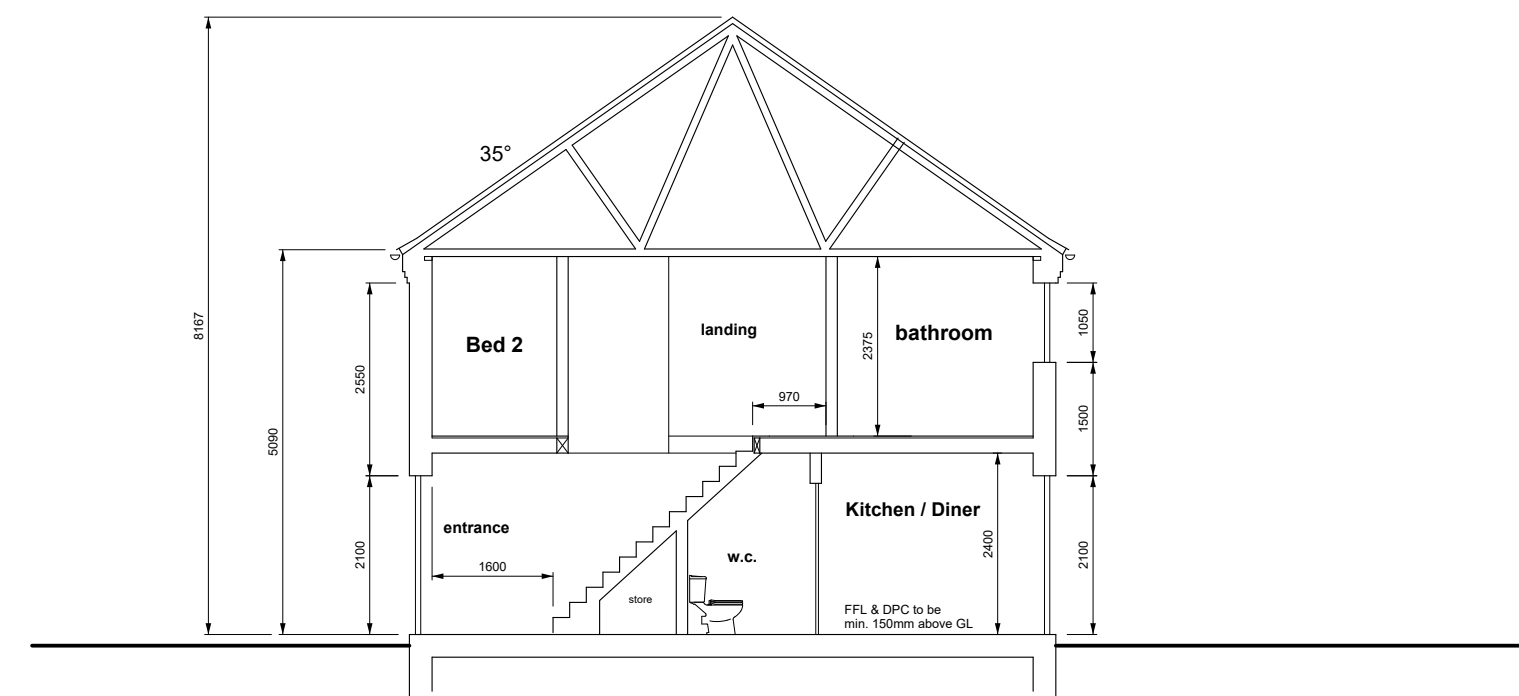

Section A-A



L-WOO-074-HT2A
Woodgate Developments Ltd
Land off High St & Boston Rd, Gosberton
Proposed Residential Development
Affordable House Type - 2A (2 bed semi)

ISO A2 sheet @ Scale 1:100

Drawn by: PAW

Date: 17-06-2021

Revision

1

This drawing is for Planning purposes ONLY. It should only be used for the project specified and by the clients who commissioned the work. The drawing is not intended as a working drawing for construction. All dimensions should be treated as approximate. The contractor is responsible for all setting-out and construction work carried out on site. © Copyright reserved JH Walter LLP.