



Affordable

3 bedroom semi detached

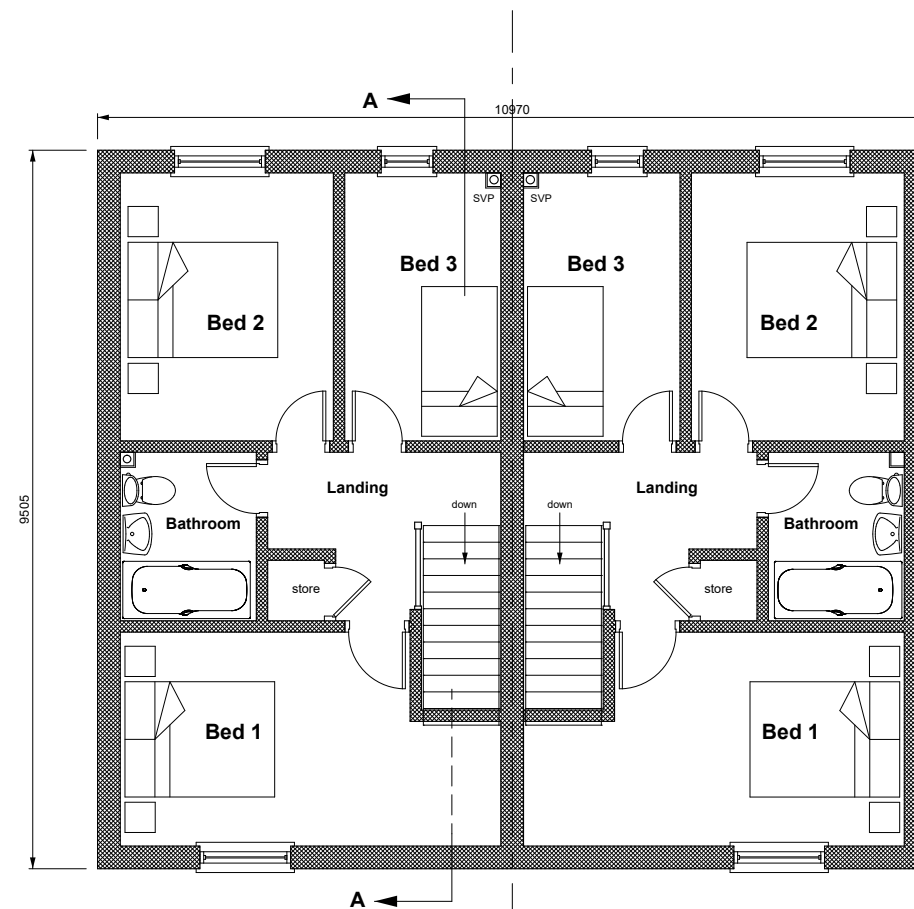


First Floor Plan

Total Floor Area = 89.64 sqM

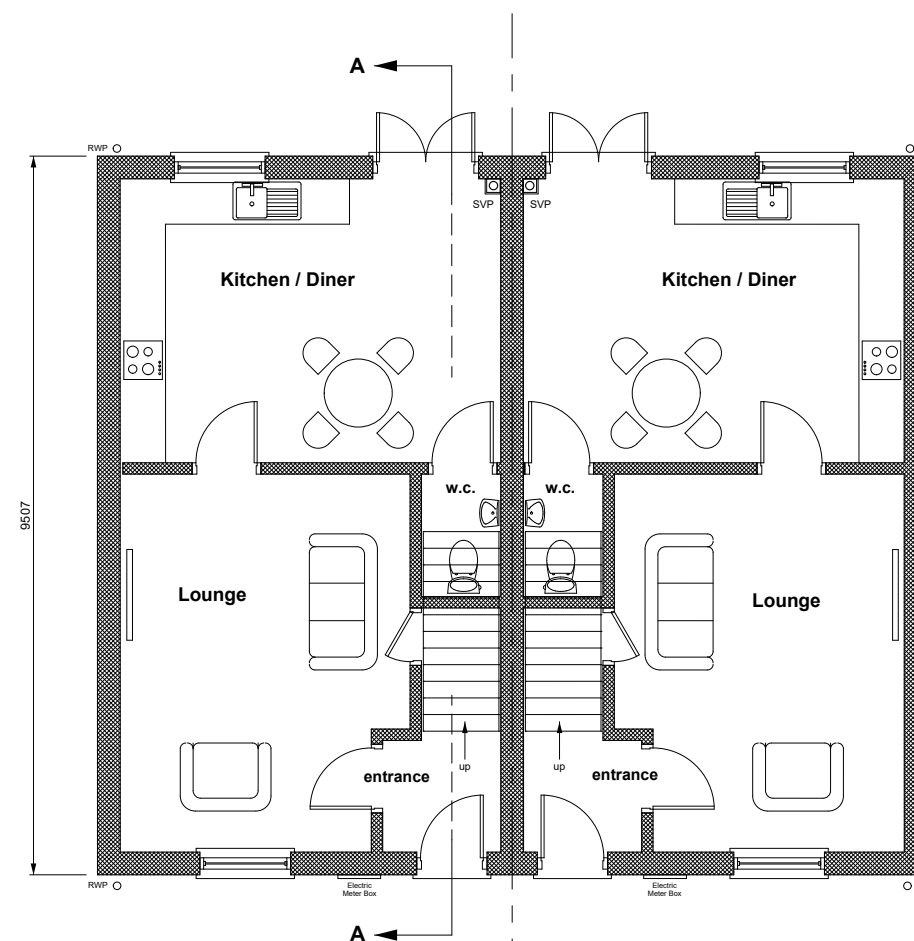


Ground Floor Plan

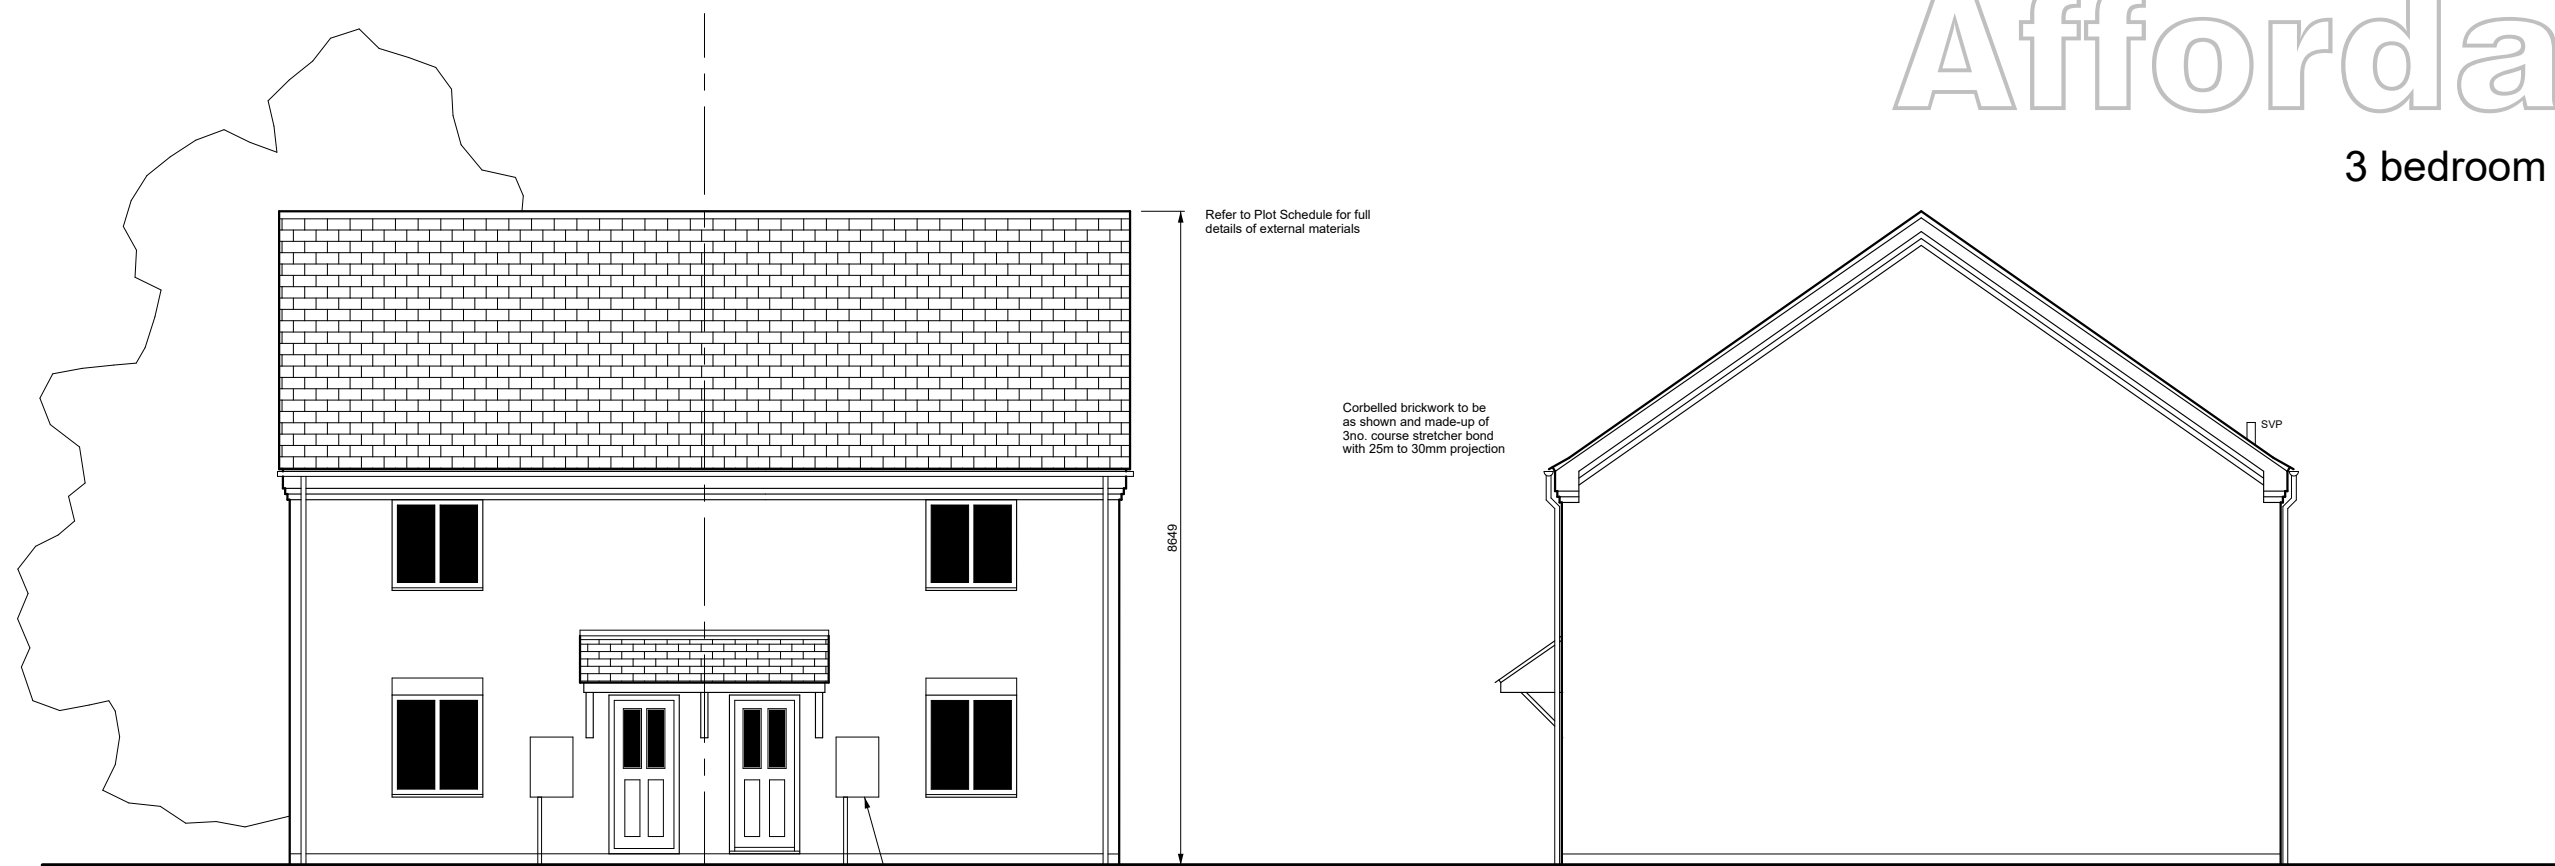


Front Elevation

Side Elevation

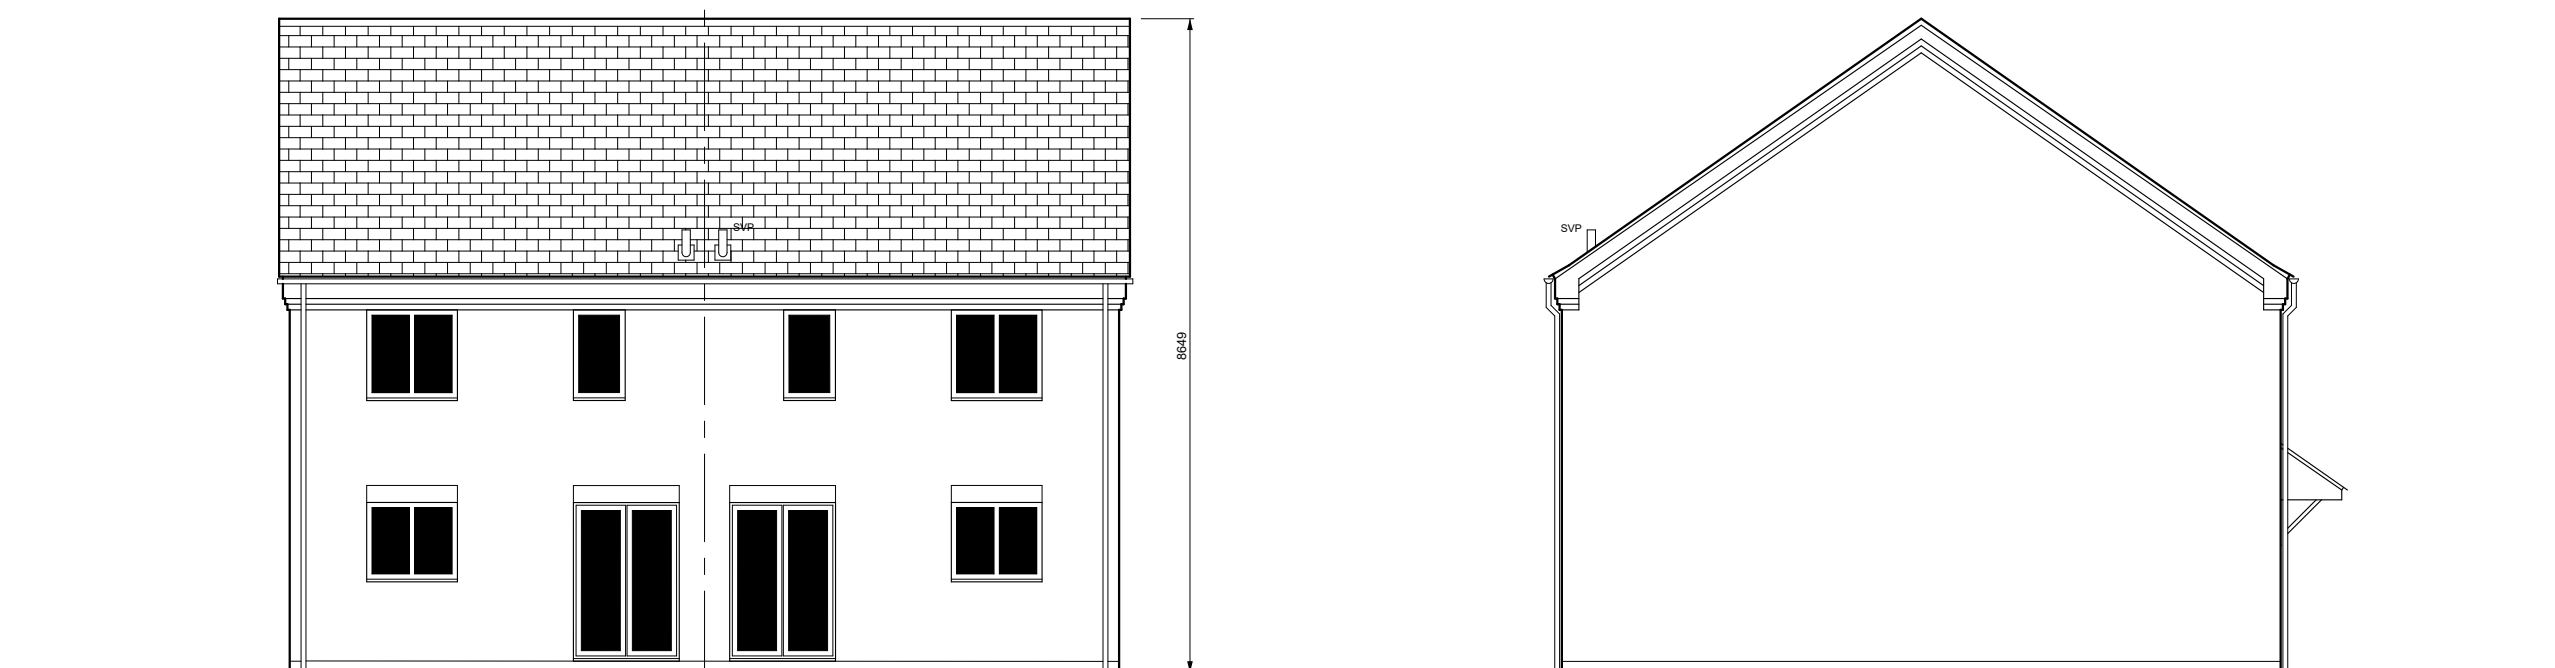

Rear Elevation

Side Elevation

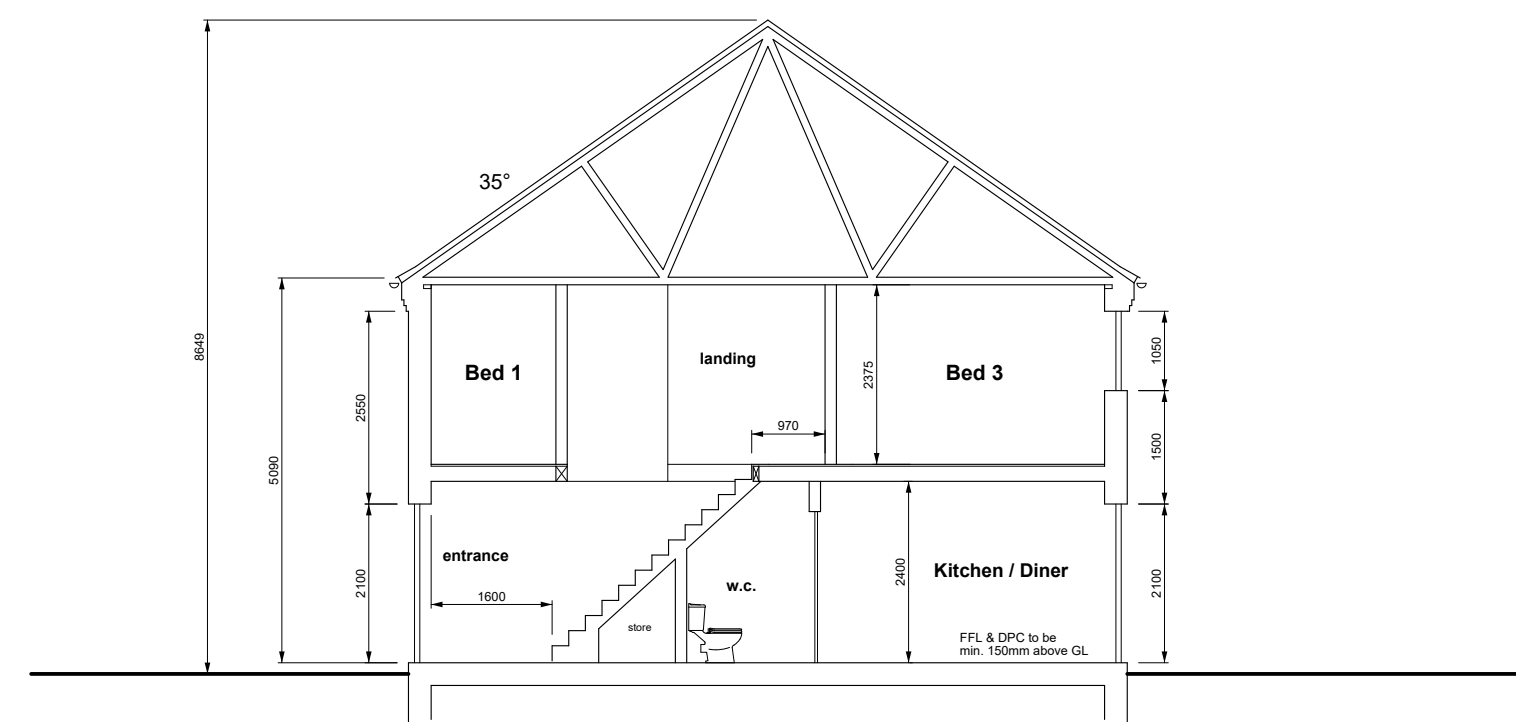

Section A-A



L-WOO-074-HT3A

Woodgate Developments Ltd
Land off High St & Boston Rd, Gosberton

Proposed Residential Development
Affordable House Type - 3A (3 bed semi)

JH Walter

ISO A2 sheet @ Scale 1:100

Drawn by: PAW

Date: 17-06-2021

Revision

1

This drawing is for Planning purposes ONLY. It should only be used for the project specified and by the clients who commissioned the work. The drawing is not intended as a working drawing for construction. All dimensions should be treated as approximate. The contractor is responsible for all setting-out and construction work carried out on site. © Copyright reserved JH Walter LLP.