



Type A

2 bedroom semi-detached

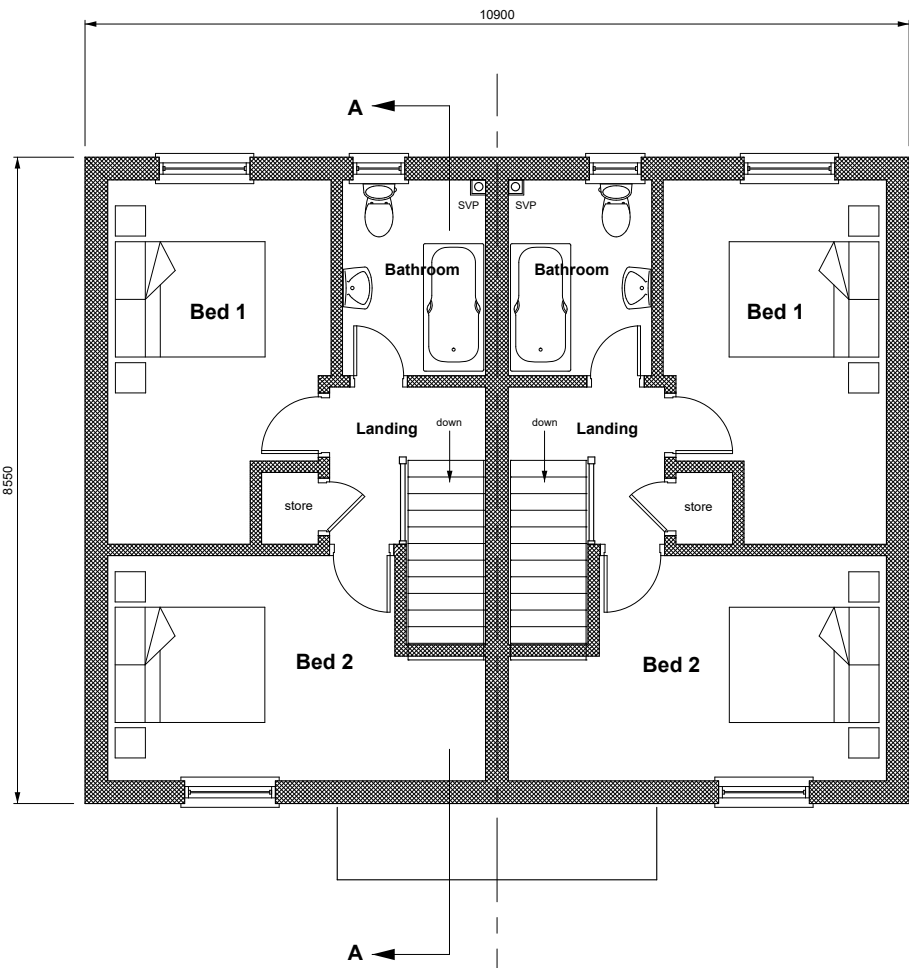


First Floor Plan

Total Floor Area = 79.4 sqM

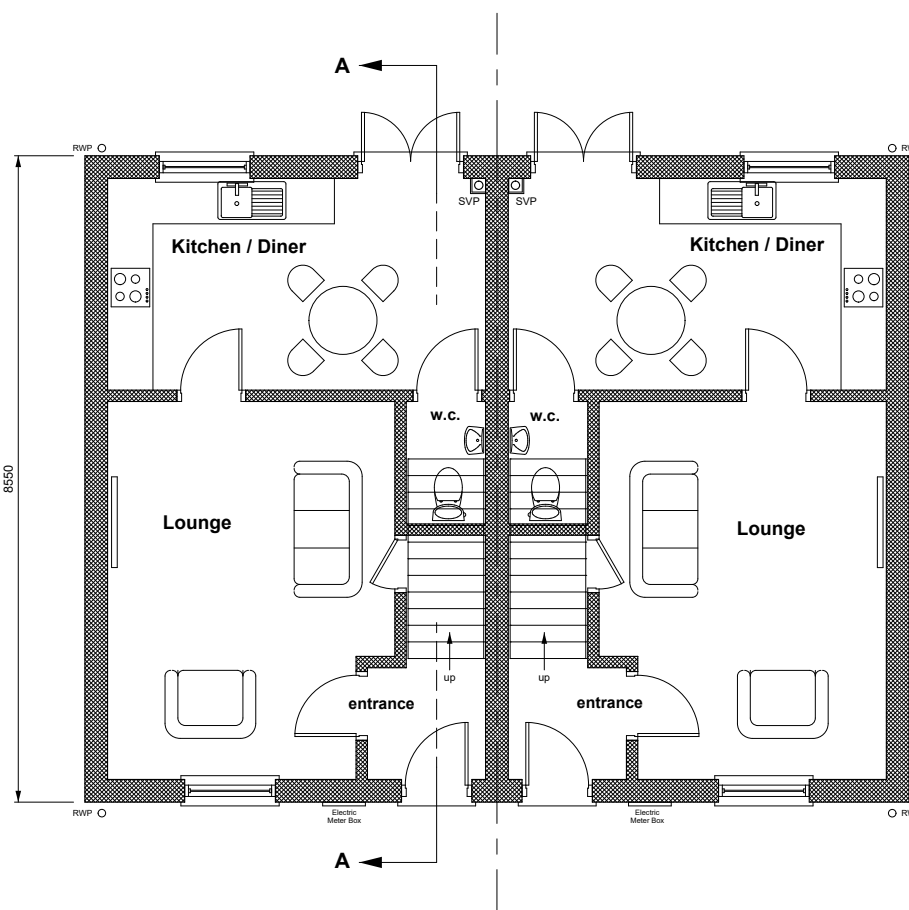


Ground Floor Plan

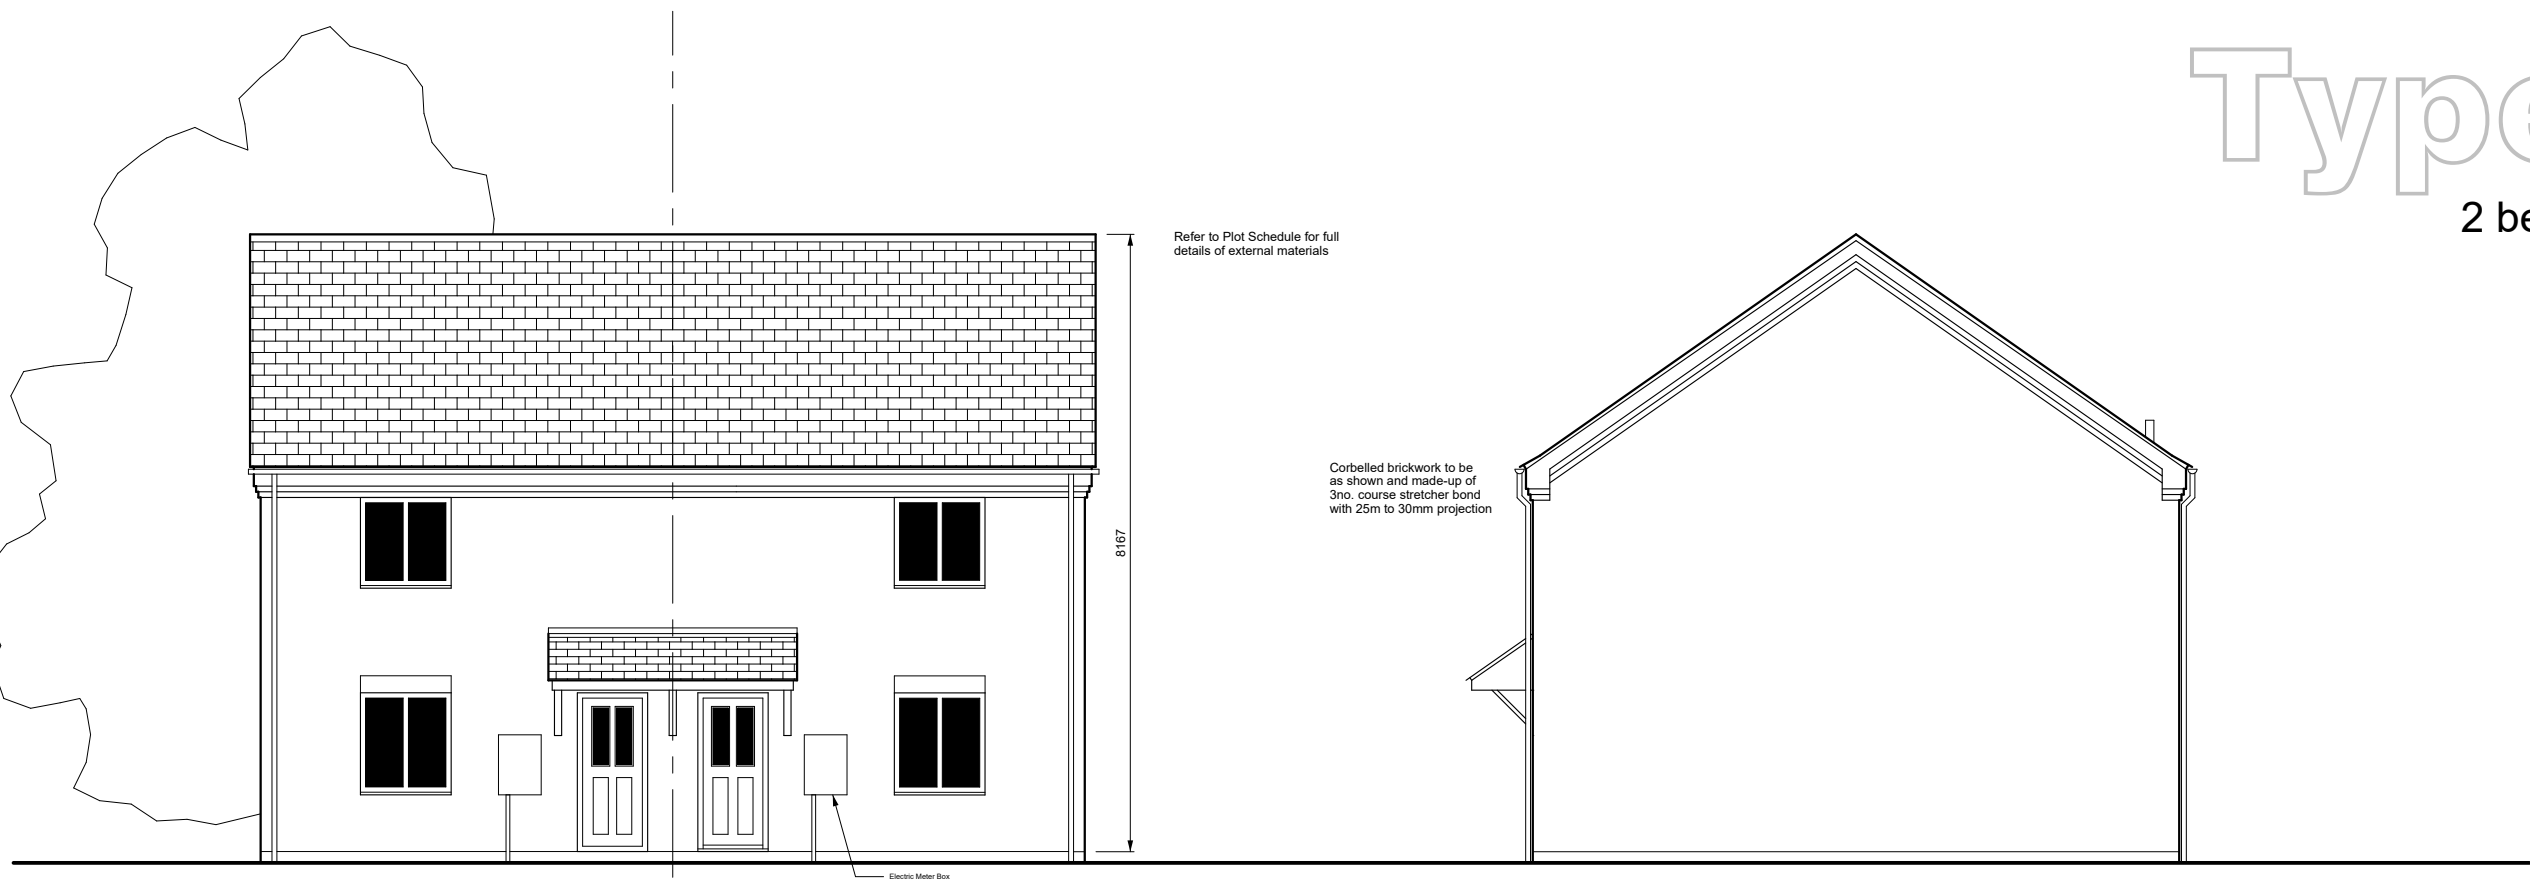


Front Elevation

Side Elevation

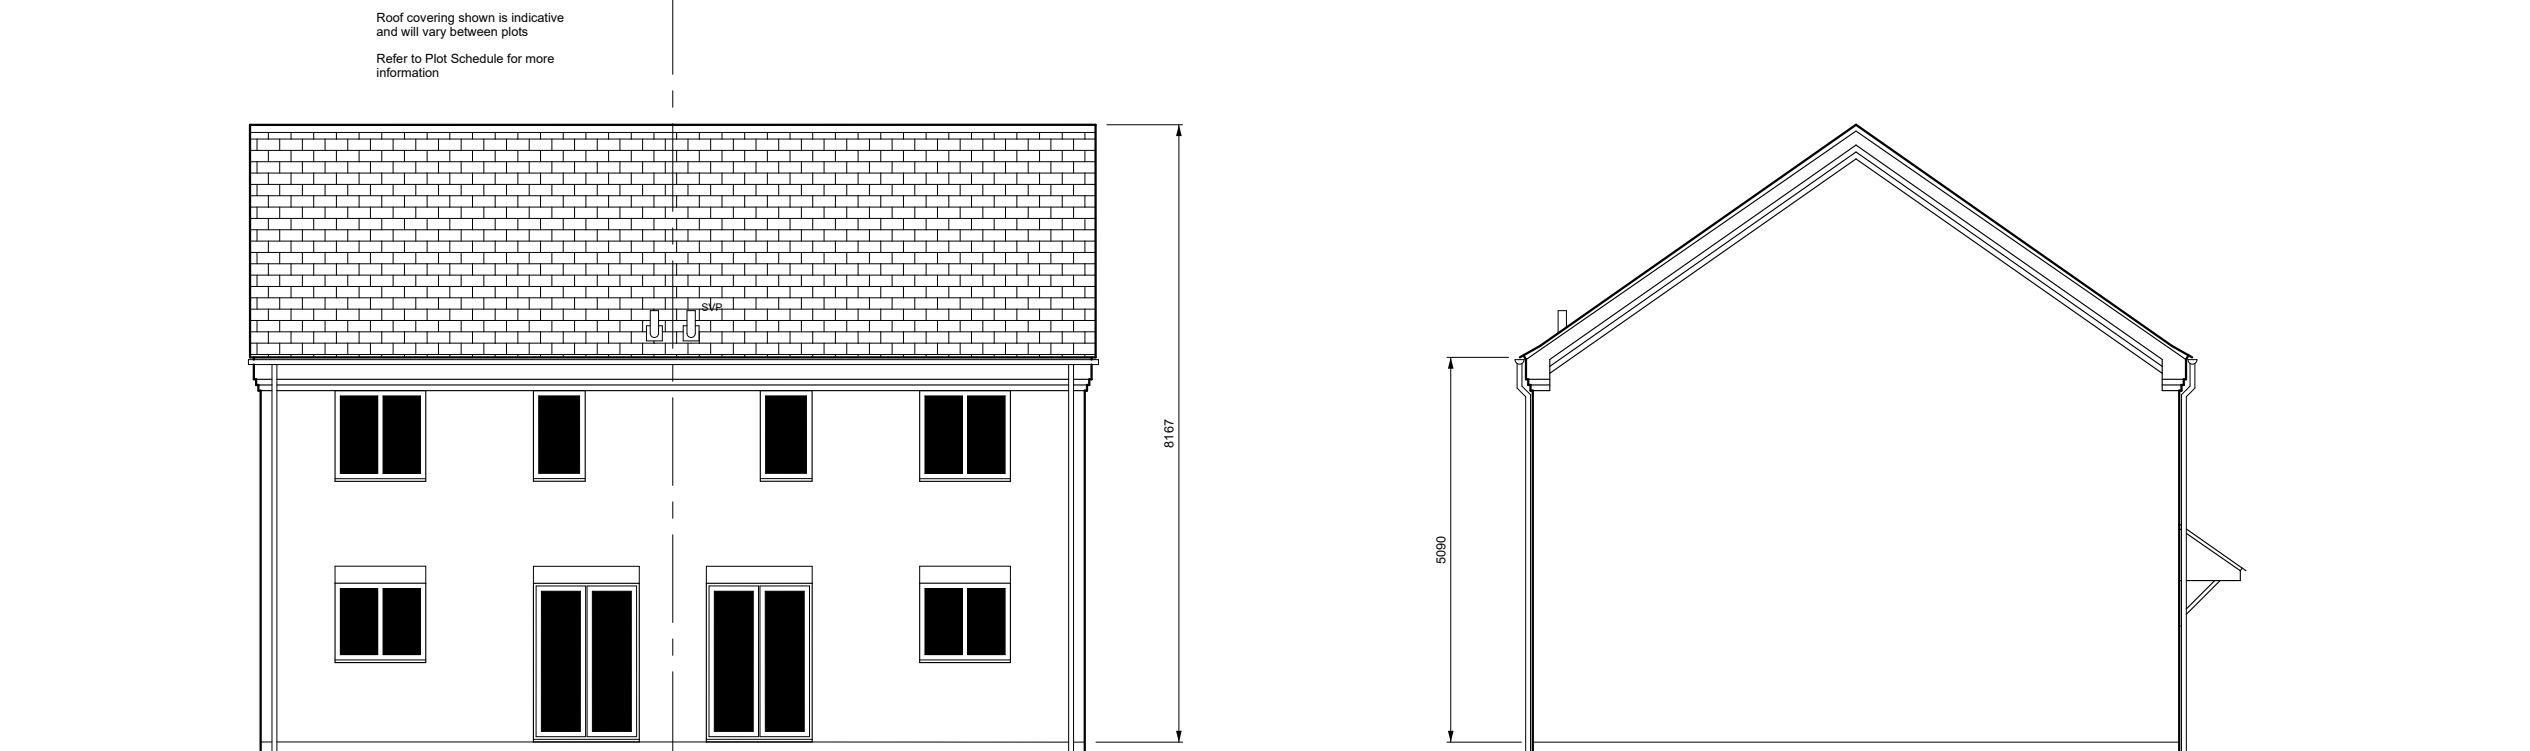


Rear Elevation

Side Elevation

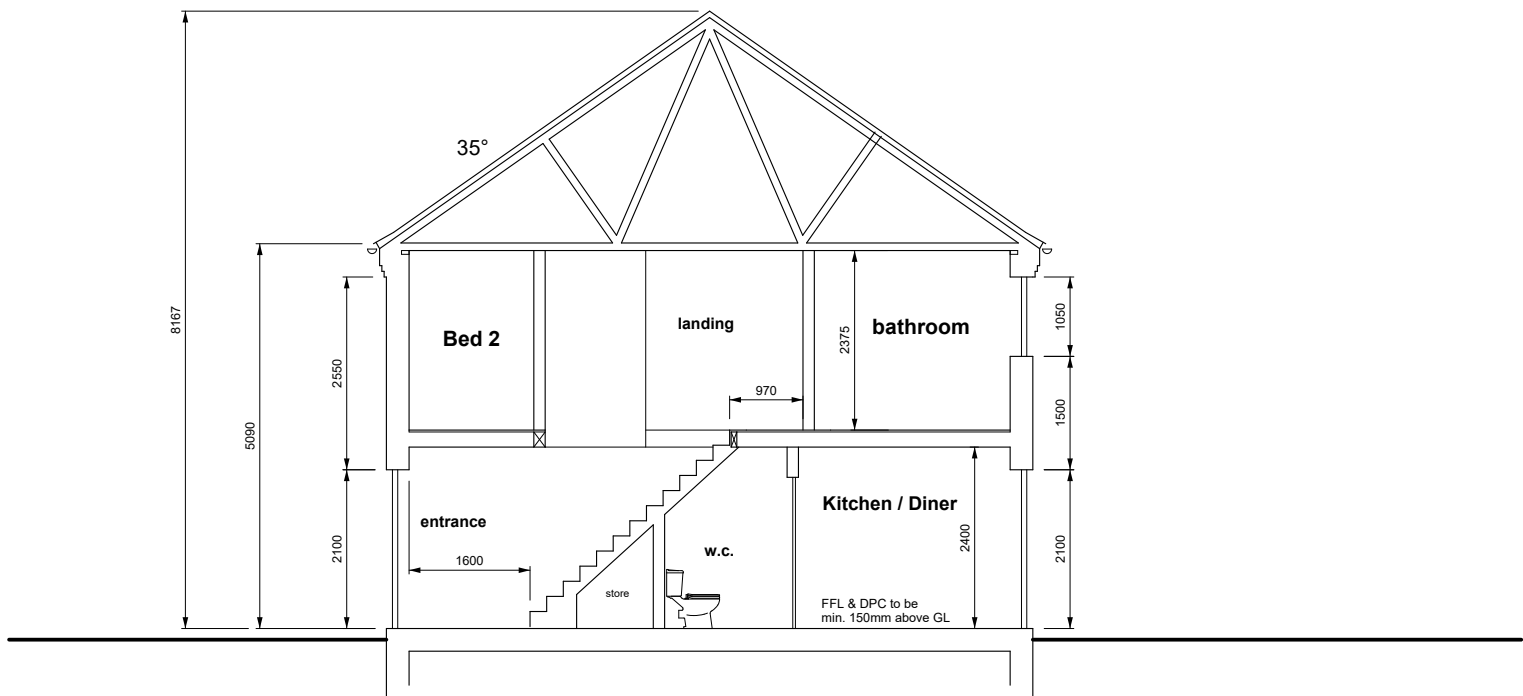

Section A-A

 

L-WOO-074-HTA
Woodgate Developments Ltd
Land off High St & Boston Rd, Gosberton
Proposed Residential Development
House Type - A (2 bed semi detached)

ISO A2 sheet @ Scale 1:100
Drawn by: PAW
Date: 17-06-2021

Revision
1

This drawing is for Planning purposes ONLY. It should only be used for the project specified and by the clients who commissioned the work. The drawing is not intended as a working drawing for construction. All dimensions should be treated as approximate. The contractor is responsible for all setting-out and construction work carried out on site. © Copyright reserved JHWalter LLP.