




Type B
3 bedroom detached

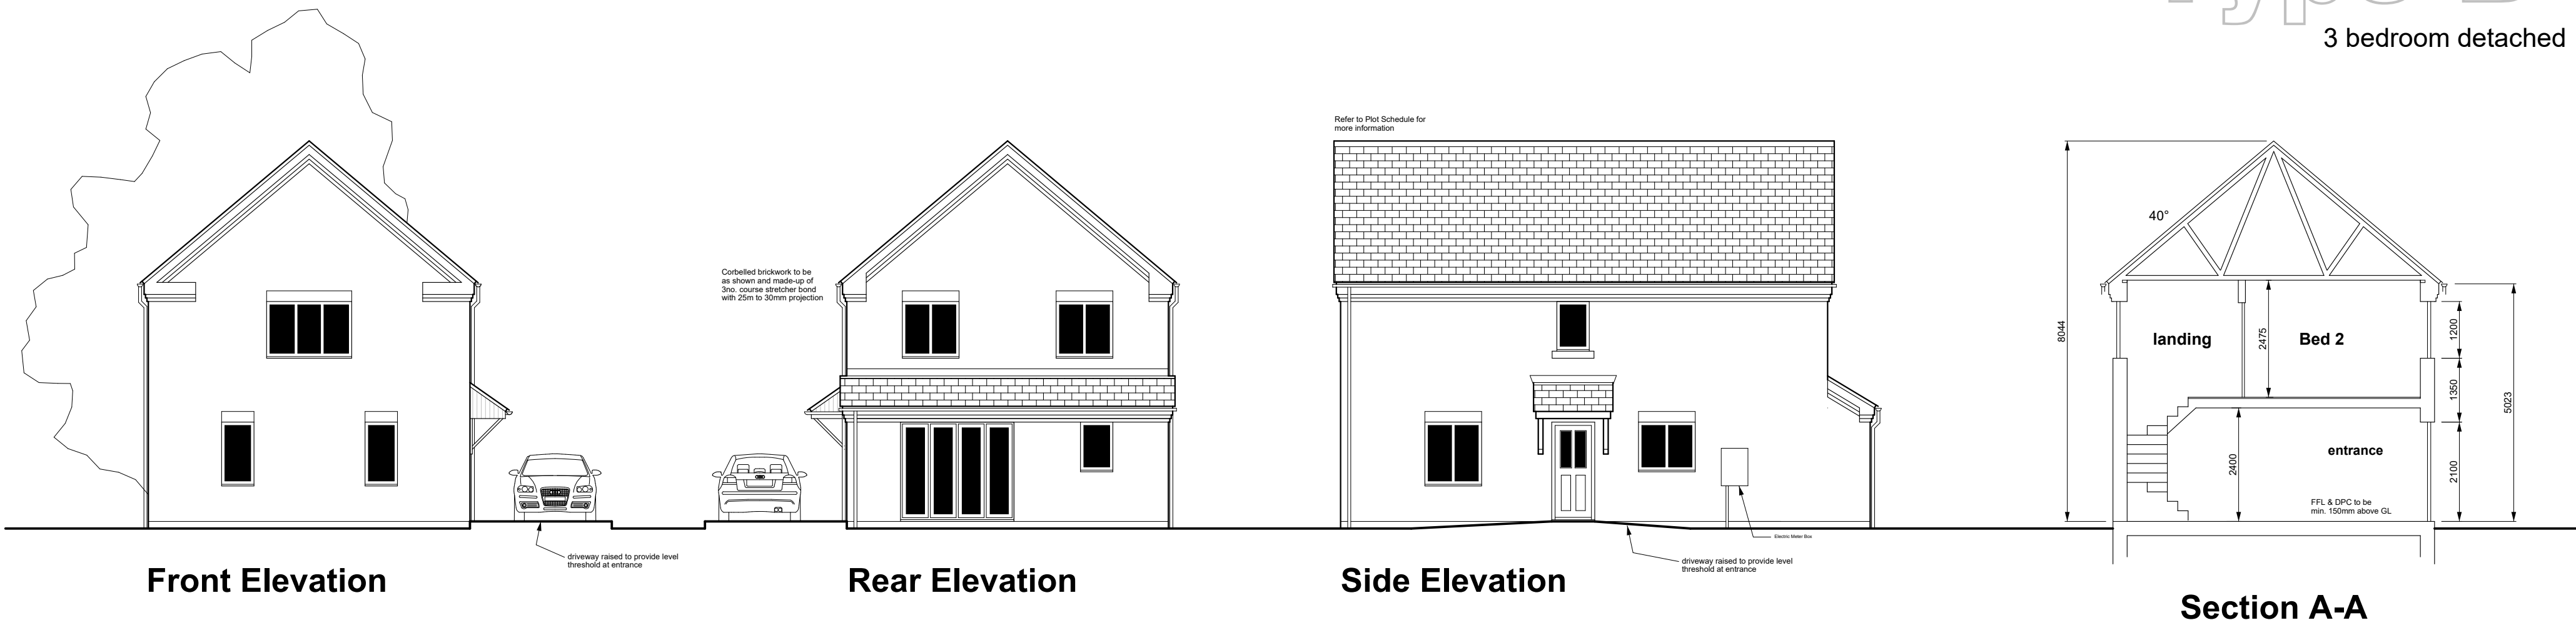


Total Floor Area = 137.0 sqM

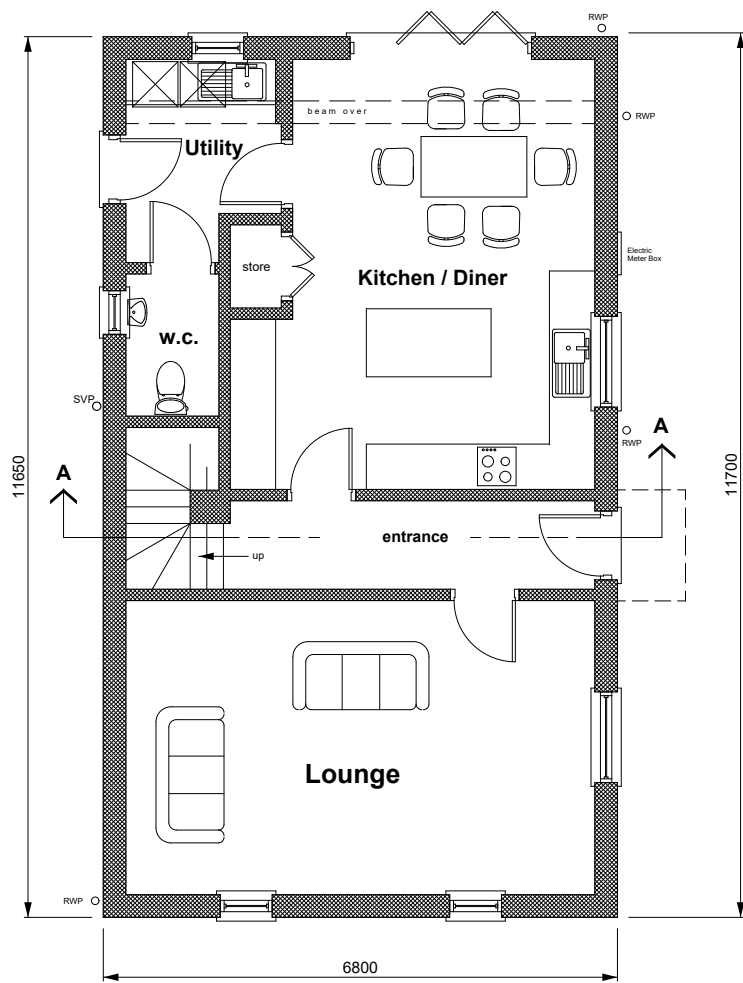


Ground Floor Plan

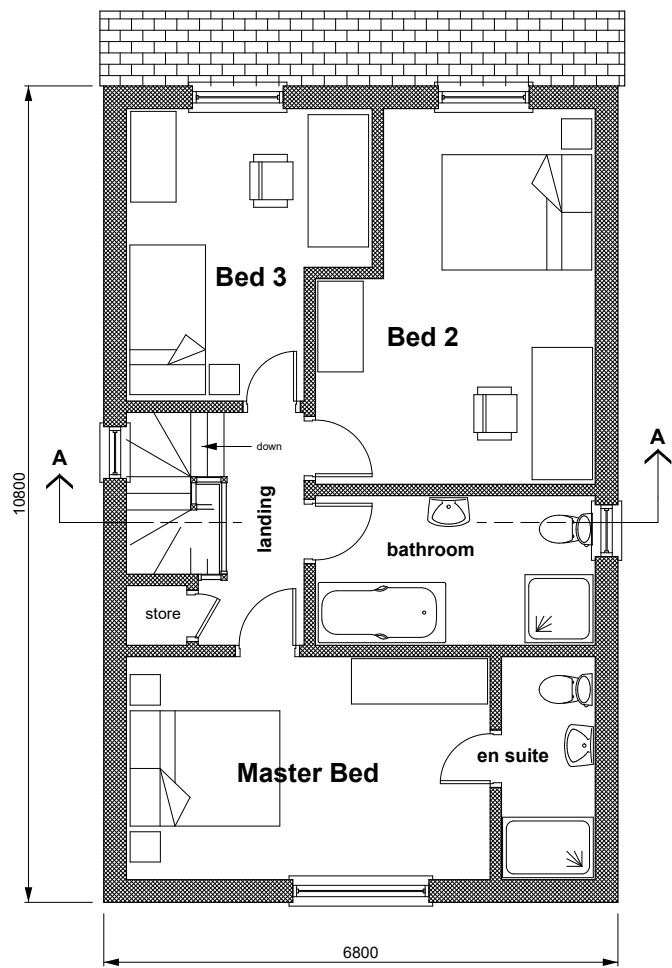

First Floor Plan

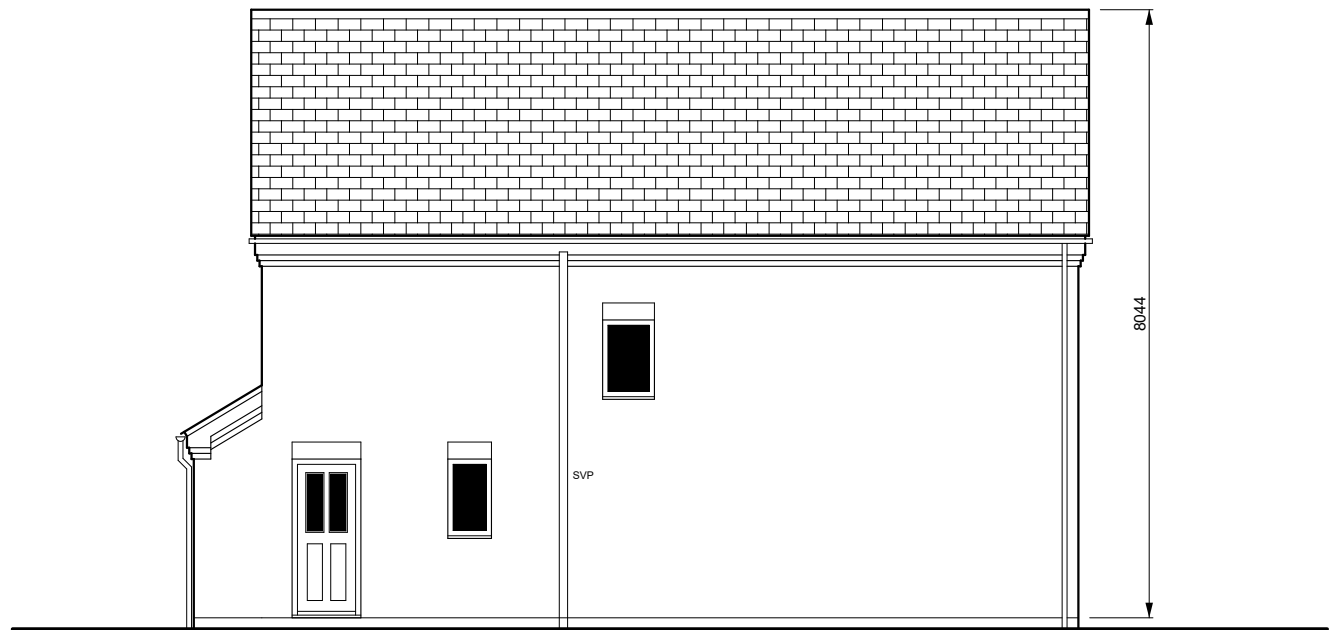

Side Elevation

 

L-WOO-074-HTB
Woodgate Developments Ltd
Land off High St & Boston Rod, Gosberton
Proposed Residential Development
House Type - B (3 Bed detached)



This drawing is for Planning purposes ONLY. It should only be used for the project specified and by the clients who commissioned the work. The drawing is not intended as a working drawing for construction. All dimensions should be treated as approximate. The contractor is responsible for all setting-out and construction work carried out on site. © Copyright reserved JH Walter LLP.

ISO A2 sheet @ Scale 1:100

Drawn by: PAW

Date: 07-07-2021

Revision

C