

 


Type B
3 bedroom detached

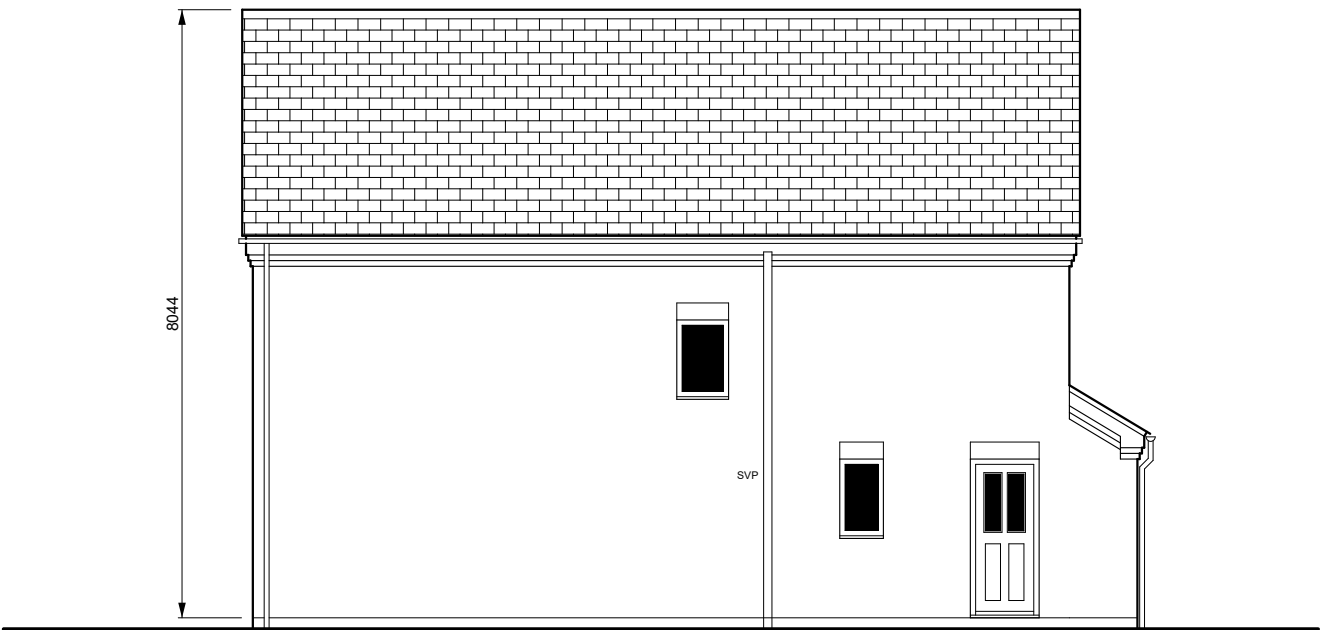

Total Floor Area = 137.0 sqM

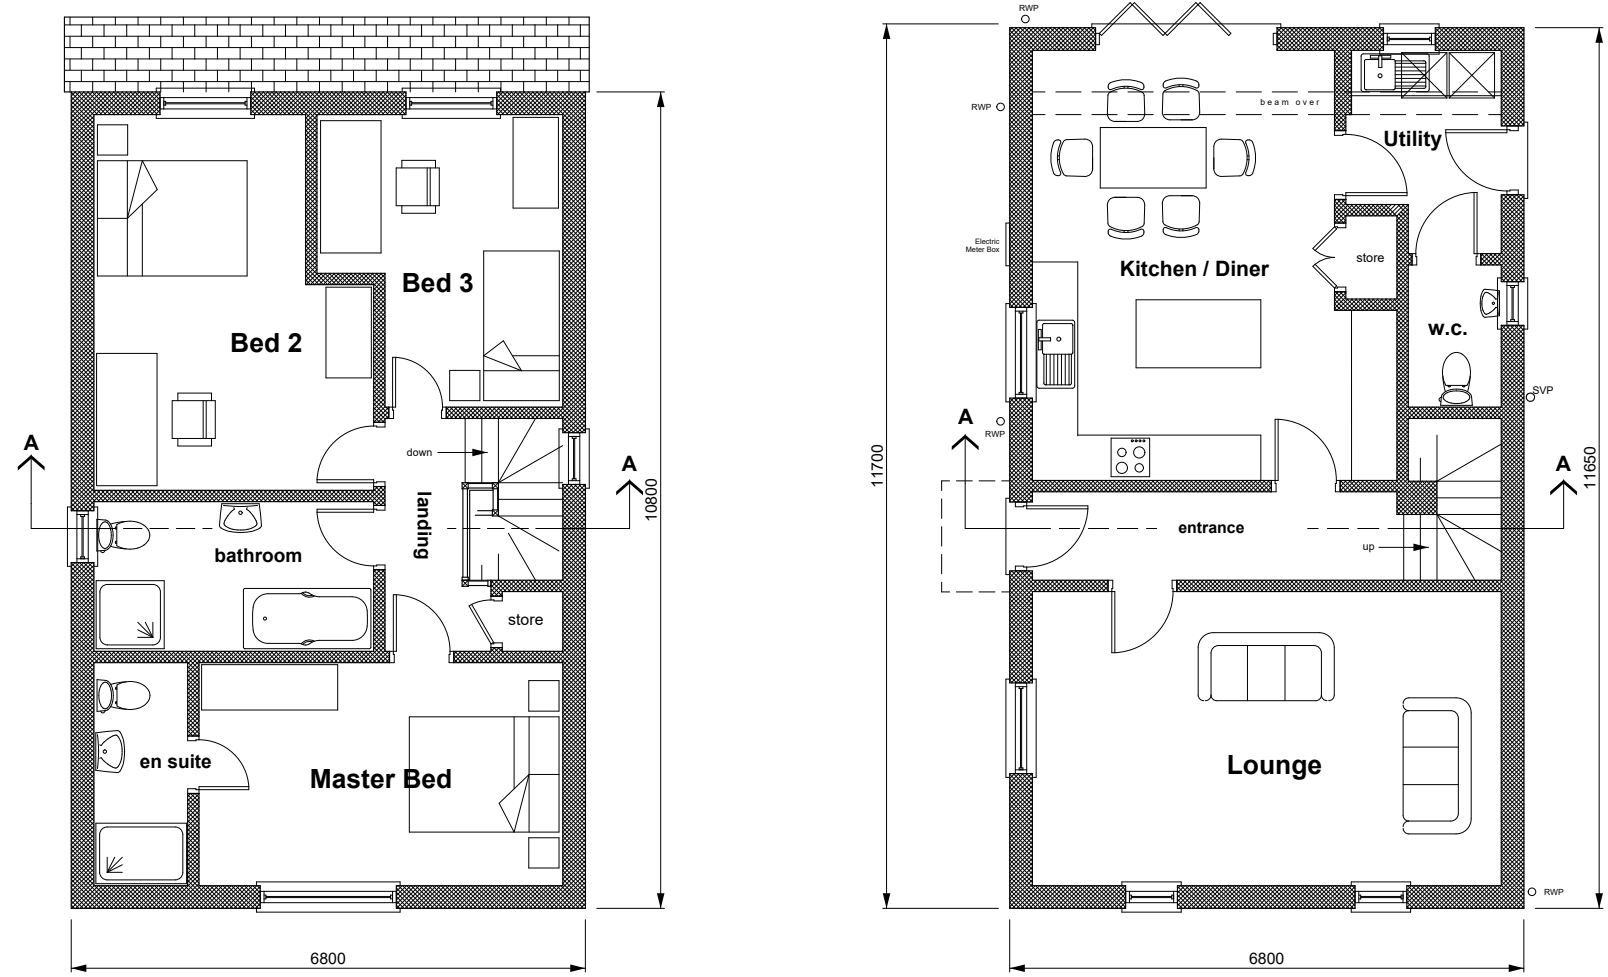

First Floor Plan

Ground Floor Plan

Side Elevation

L-WOO-074-HTB-H
Woodgate Developments Ltd
Land off High St & Boston Rod, Gosberton
Proposed Residential Development
House Type - B (HANDED)



This drawing is for Planning purposes ONLY. It should only be used for the project specified and by the clients who commissioned the work. The drawing is not intended as a working drawing for construction. All dimensions should be treated as approximate. The contractor is responsible for all setting-out and construction work carried out on site. © Copyright reserved JH Walter LLP.

ISO A2 sheet @ Scale 1:100

Drawn by: PAW

Date: 07-07-2021

Revision

C