


Type C

3 bedroom link detached




Front Elevation

Rear Elevation

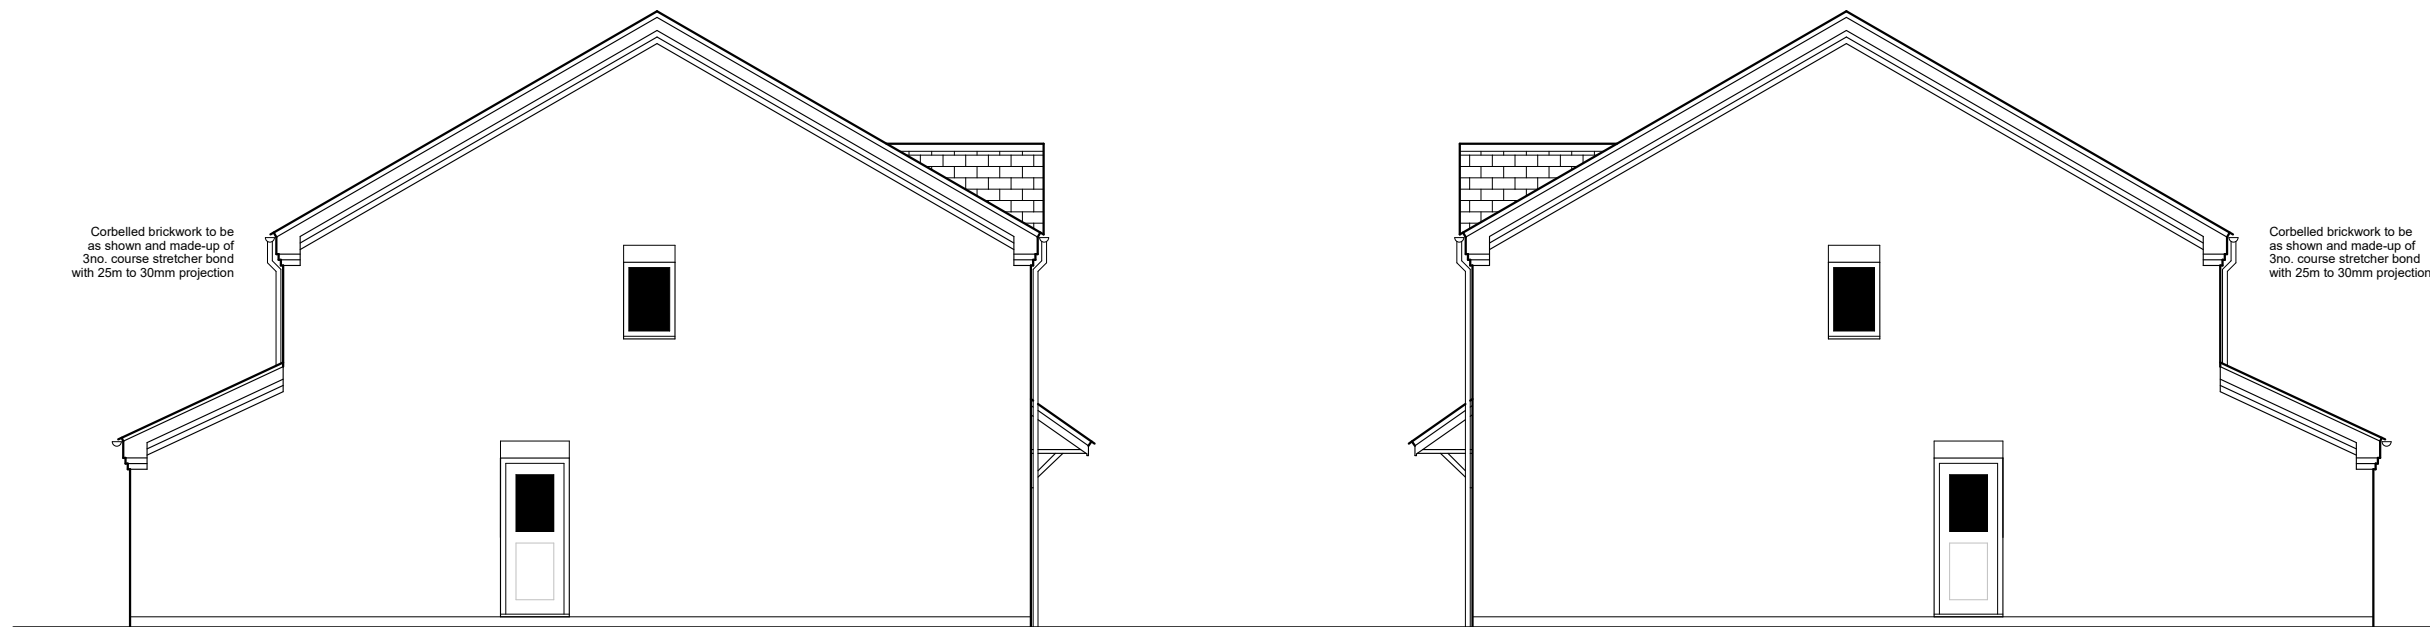

End Elevation


End Elevation

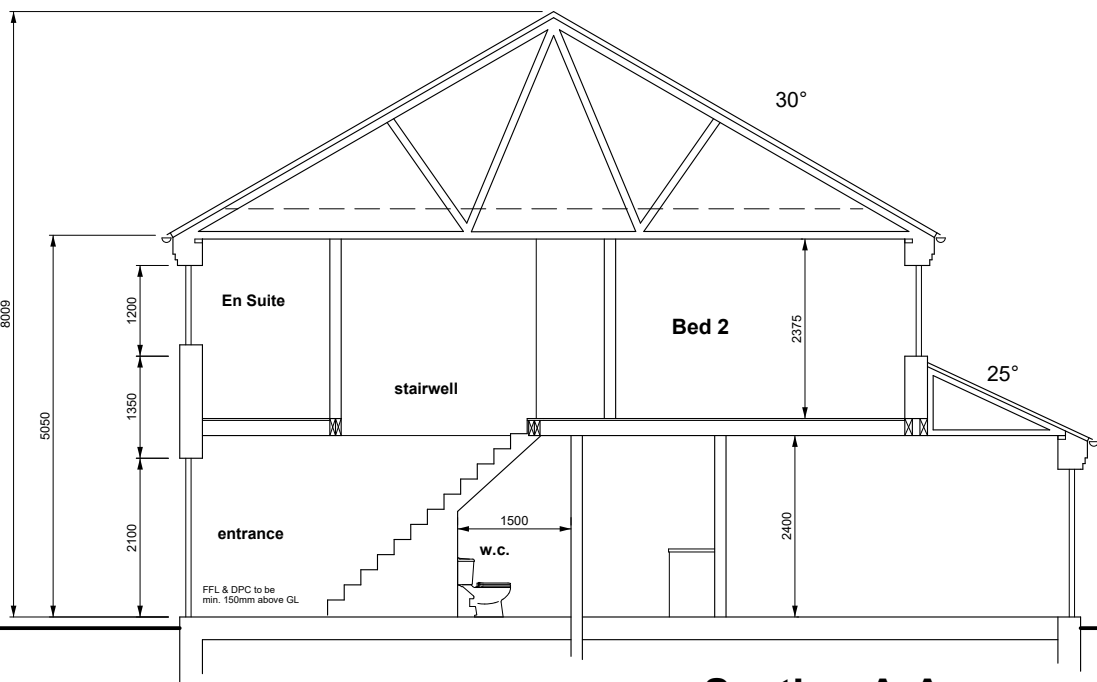

Section A-A



First Floor Plan

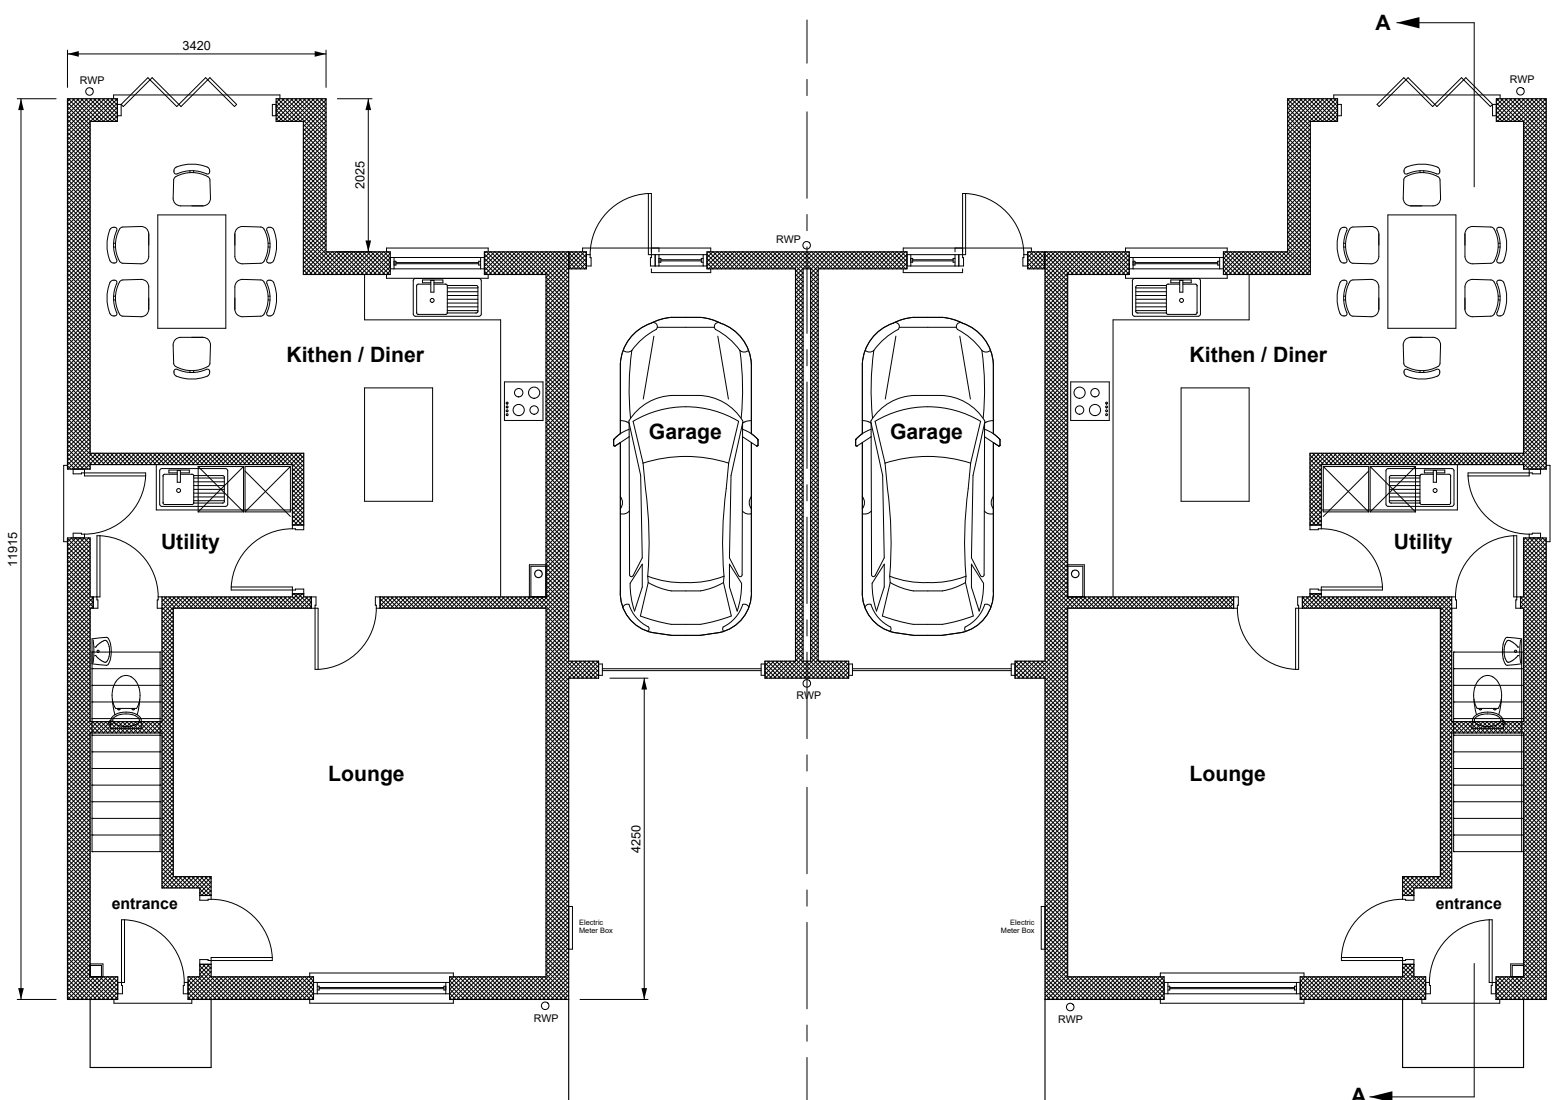

Ground Floor Plan

Total Floor Area = 117.7sqM

0 5 10
Scale 1:100

L-WOO-074-HTC
Woodgate Developments Ltd
Land off High St & Boston Rd, Gosberton
Proposed Residential Development
3 Bed Linked Detached

JHWalter

This drawing is for Planning purposes ONLY. It should only be used for the project specified and by the clients who commissioned the work. The drawing is not intended as a working drawing for construction. All dimensions should be treated as approximate. The contractor is responsible for all setting-out and construction work carried out on site. © Copyright reserved JHWalter LLP

ISO A2 sheet @ Scale 1:100

Drawn by: PAW

Date: 09-07-2021

Revision

A