


Type C

3 bedroom link detached



Front Elevation


Rear Elevation

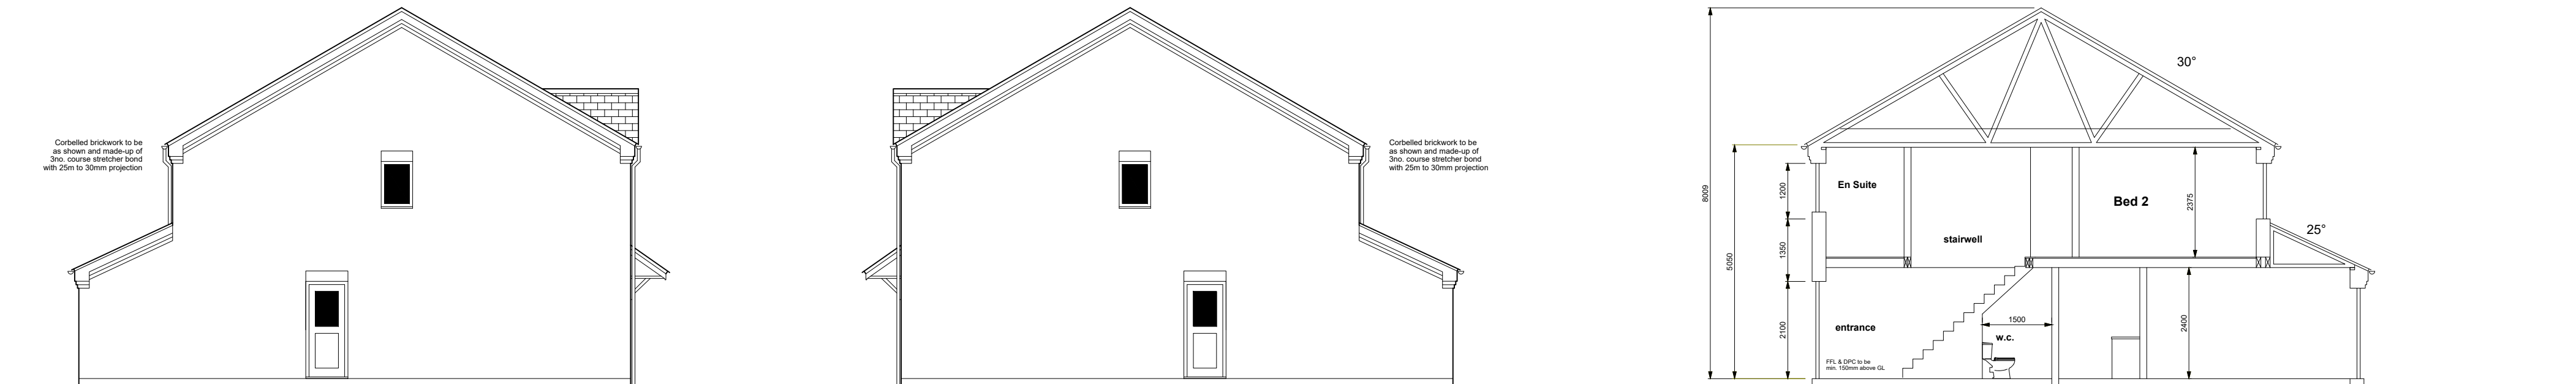


End Elevation

End Elevation

Section A-A

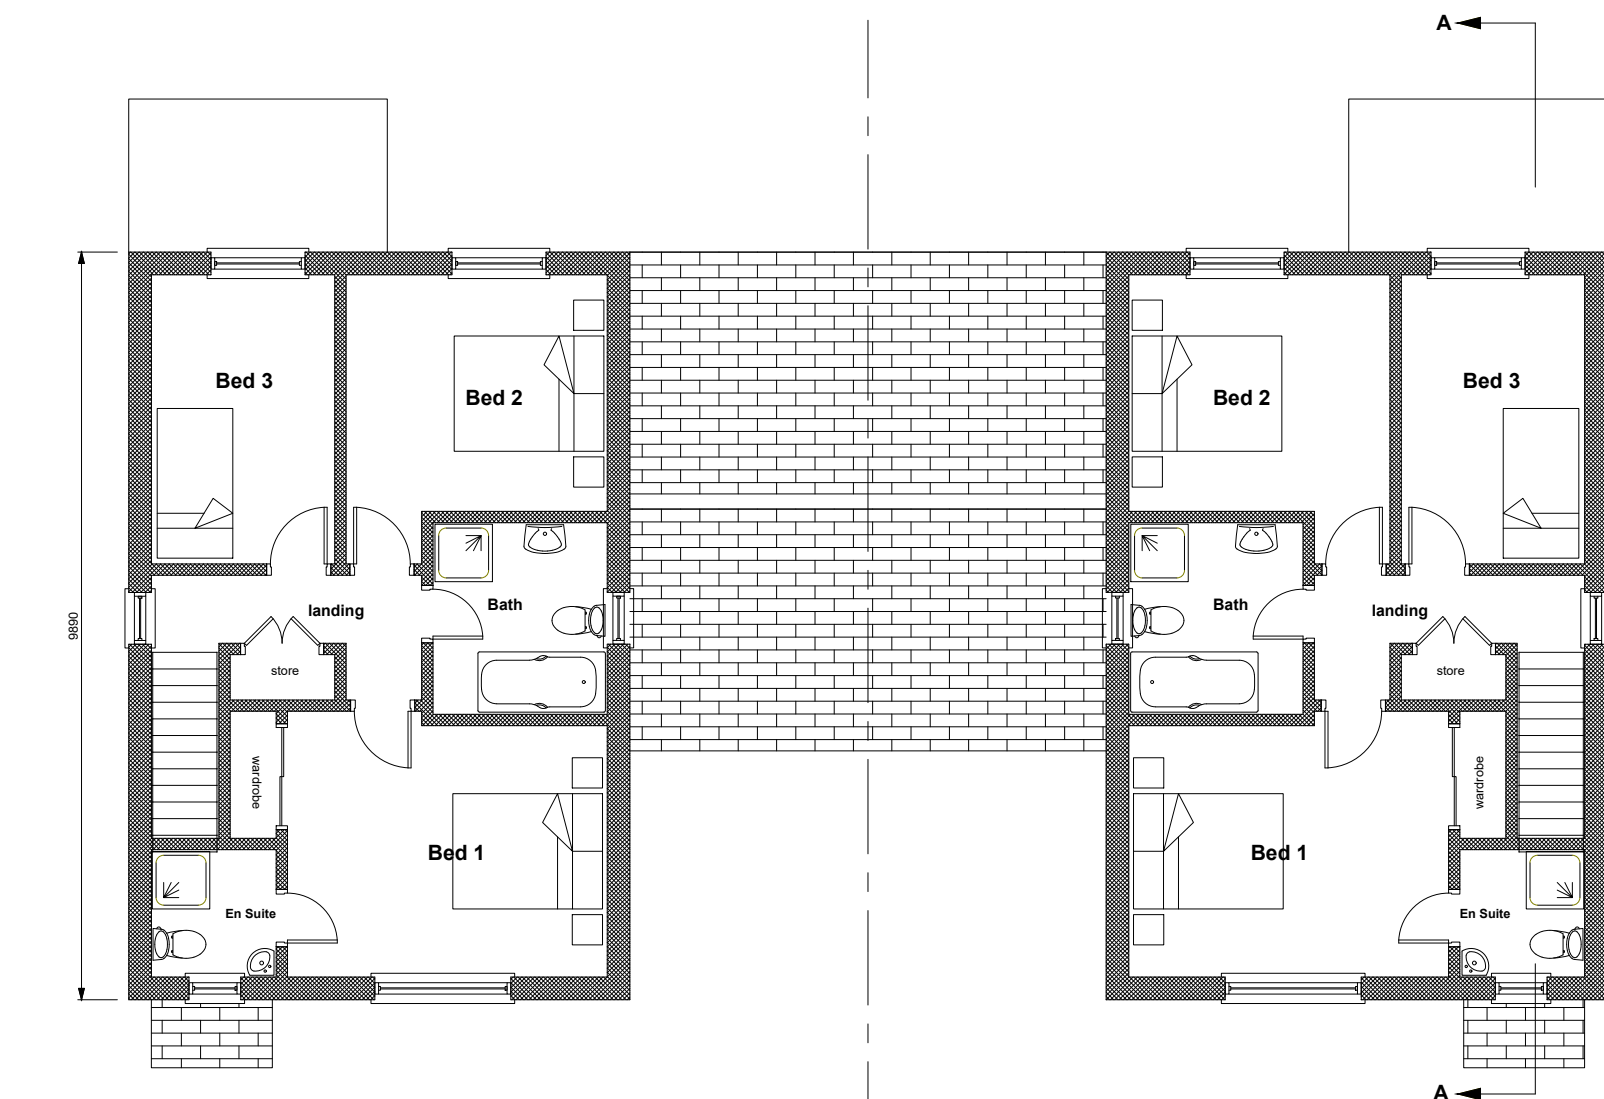

First Floor Plan

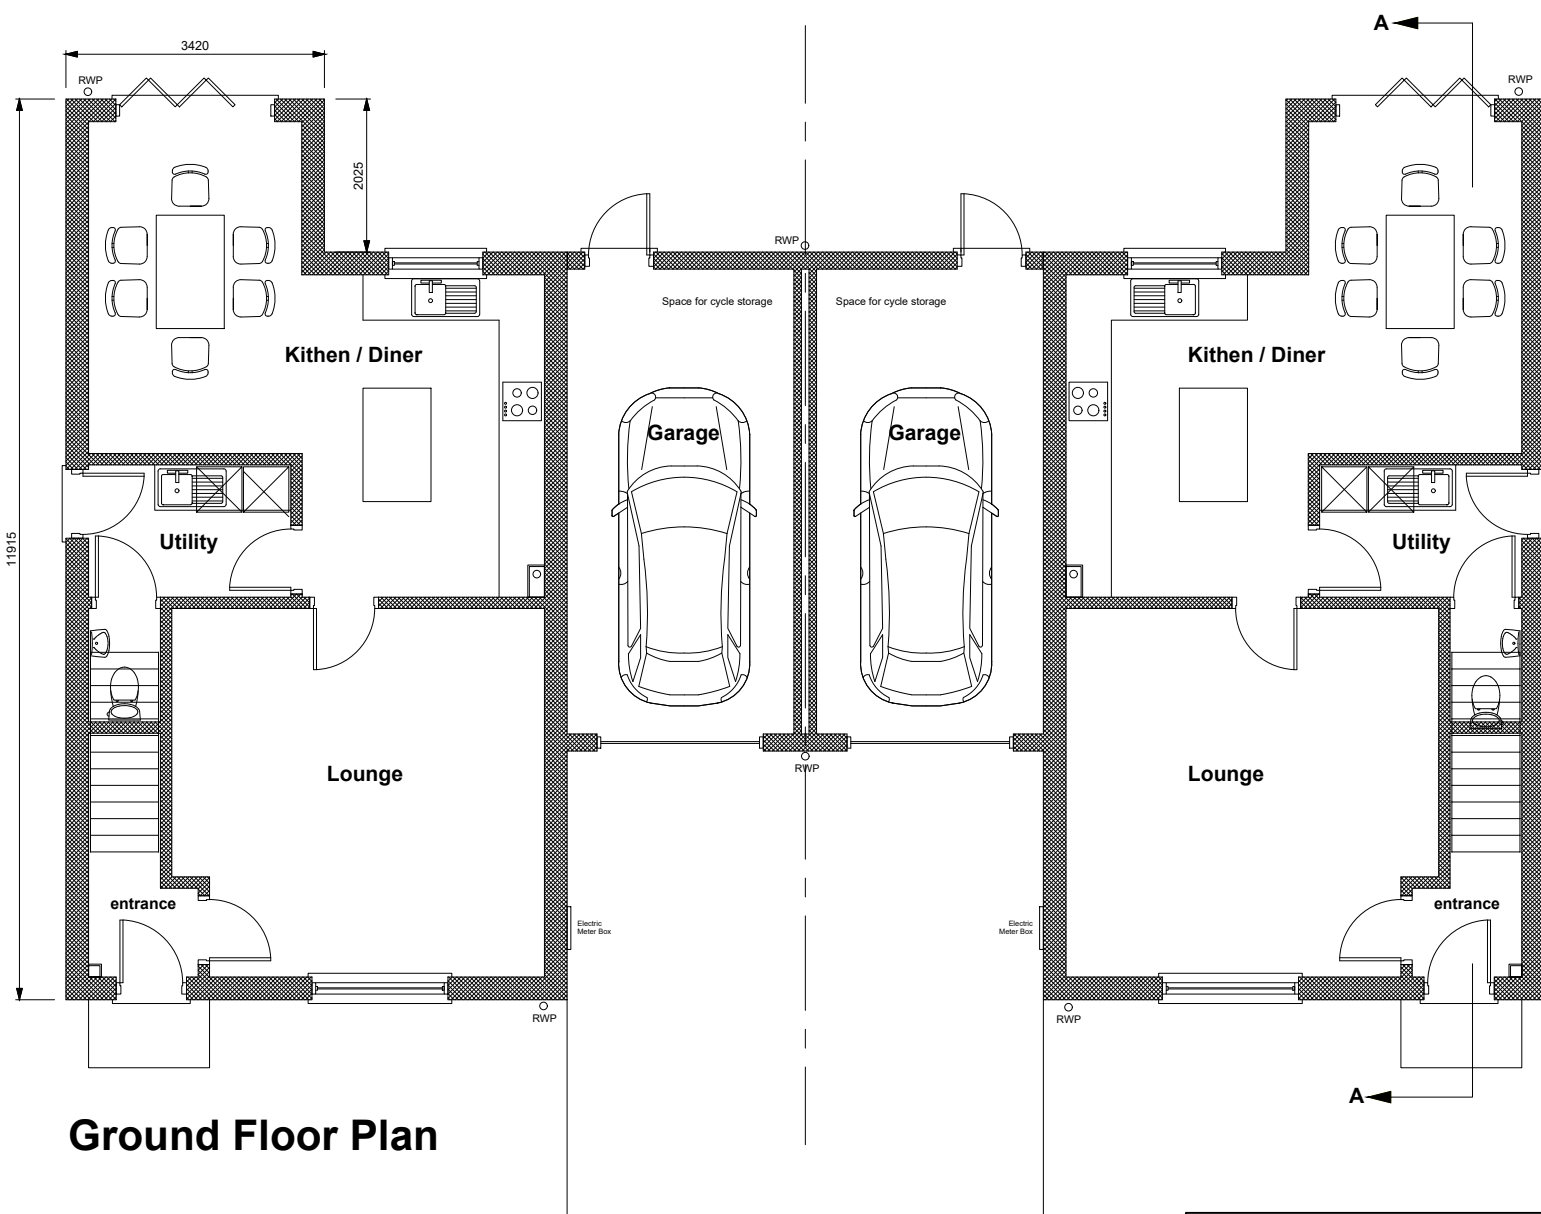

Ground Floor Plan

Total Floor Area = 117.7sqM

0 5 10
Scale 1:100

L-WOO-074-HTC
Woodgate Developments Ltd
Land off High St & Boston Rd, Gosberton
Proposed Residential Development
3 Bed Linked Detached

ISO A2 sheet @ Scale 1:100
Drawn by: PAW
Date: 22-10-2021

Revision

C

This drawing is for Planning purposes ONLY. It should only be used for the project specified and by the client who commissioned the work. The drawing is not intended as a working drawing for construction. All dimensions should be treated as approximate. The contractor is responsible for all setting-out and construction work carried out on site. © Copyright reserved JHWalter LLP.