



Type D

4 bedroom detached

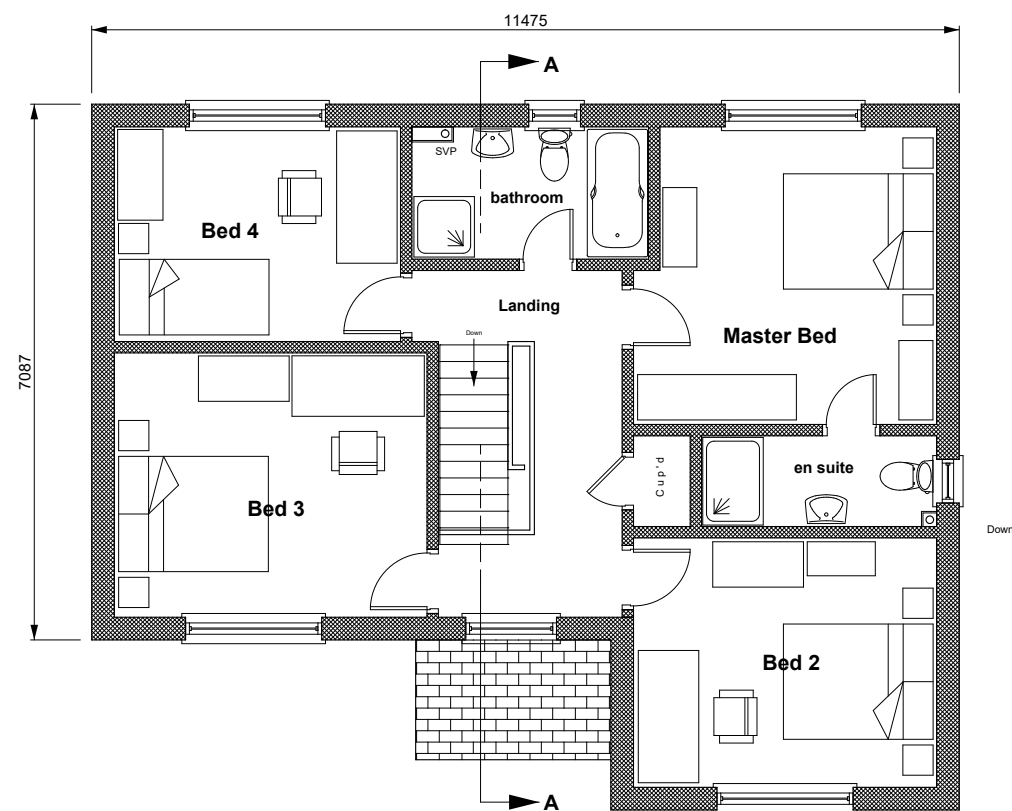

First Floor Plan


Total Floor Area = 163.2 sqM

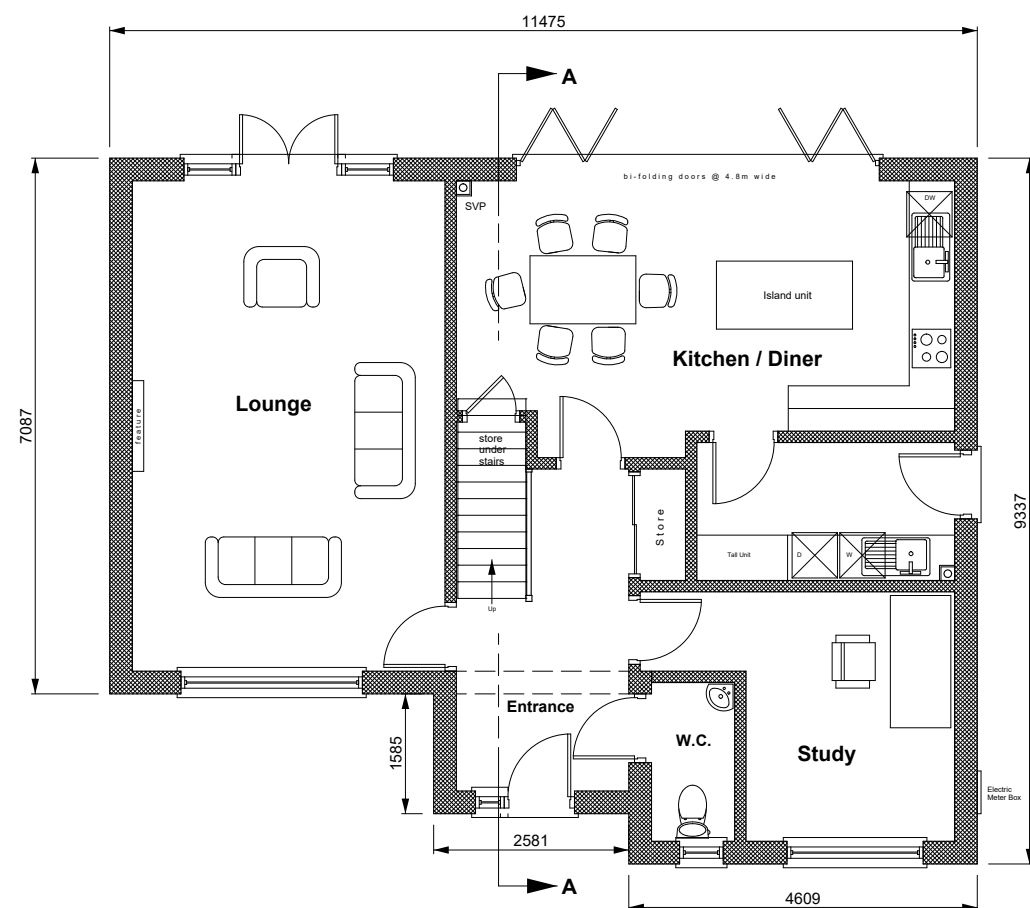


Ground Floor Plan




Front Elevation

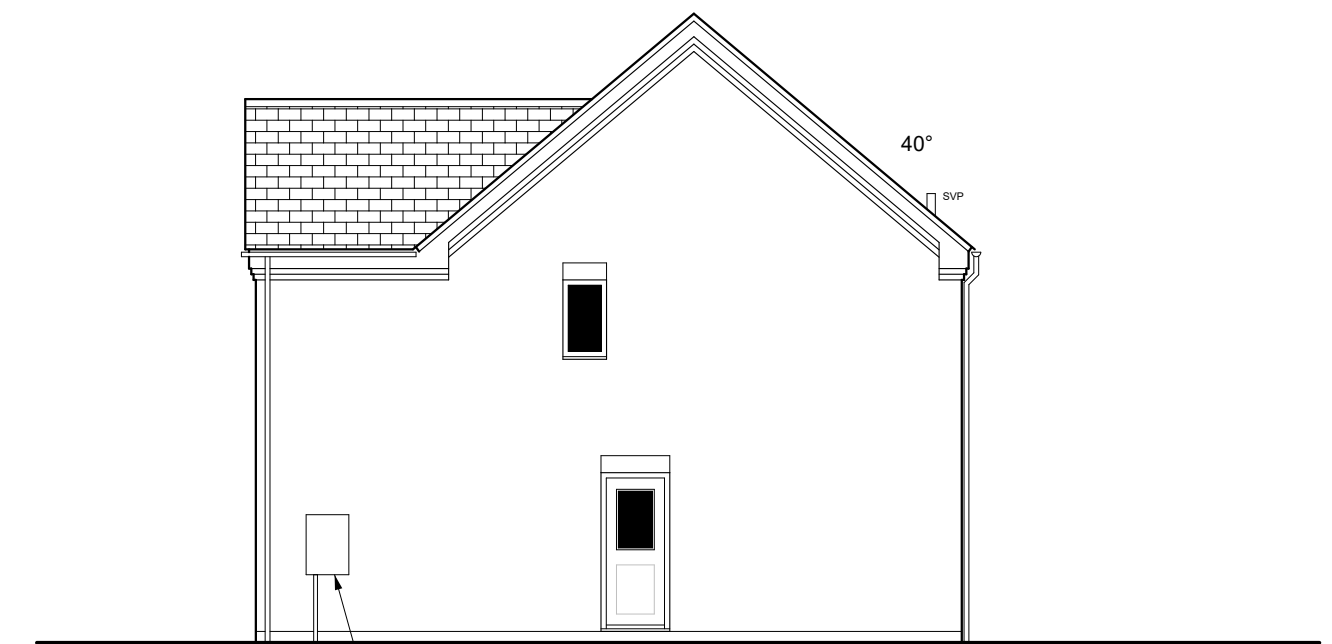


Side Elevation

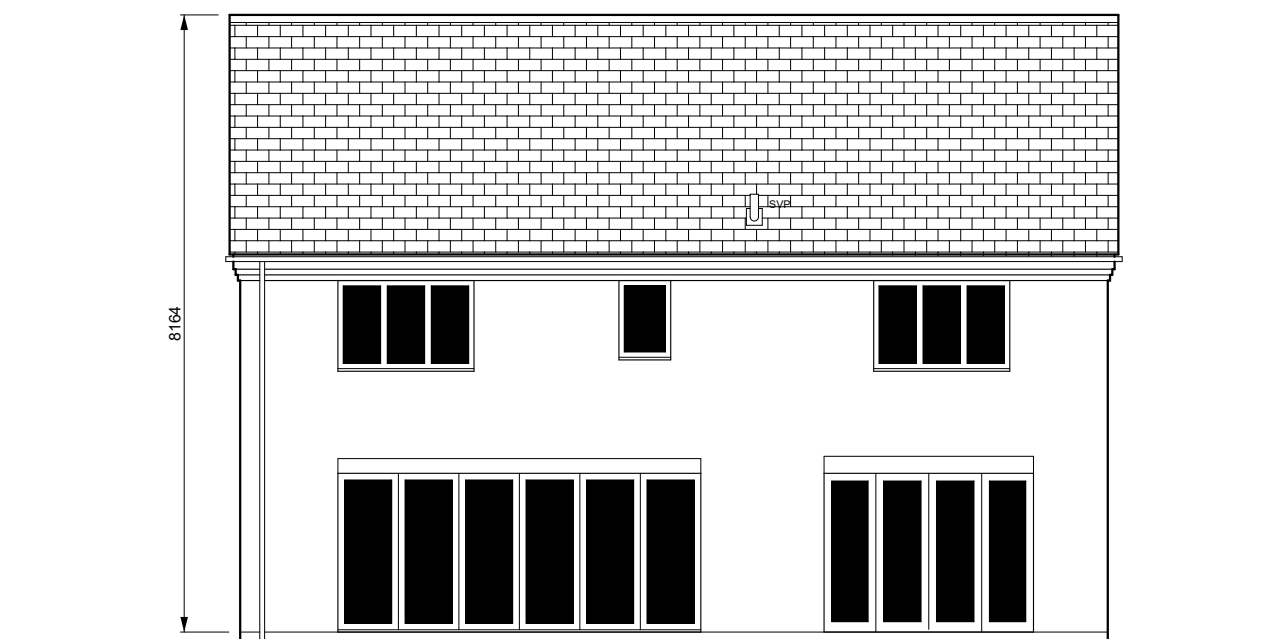


Rear Elevation

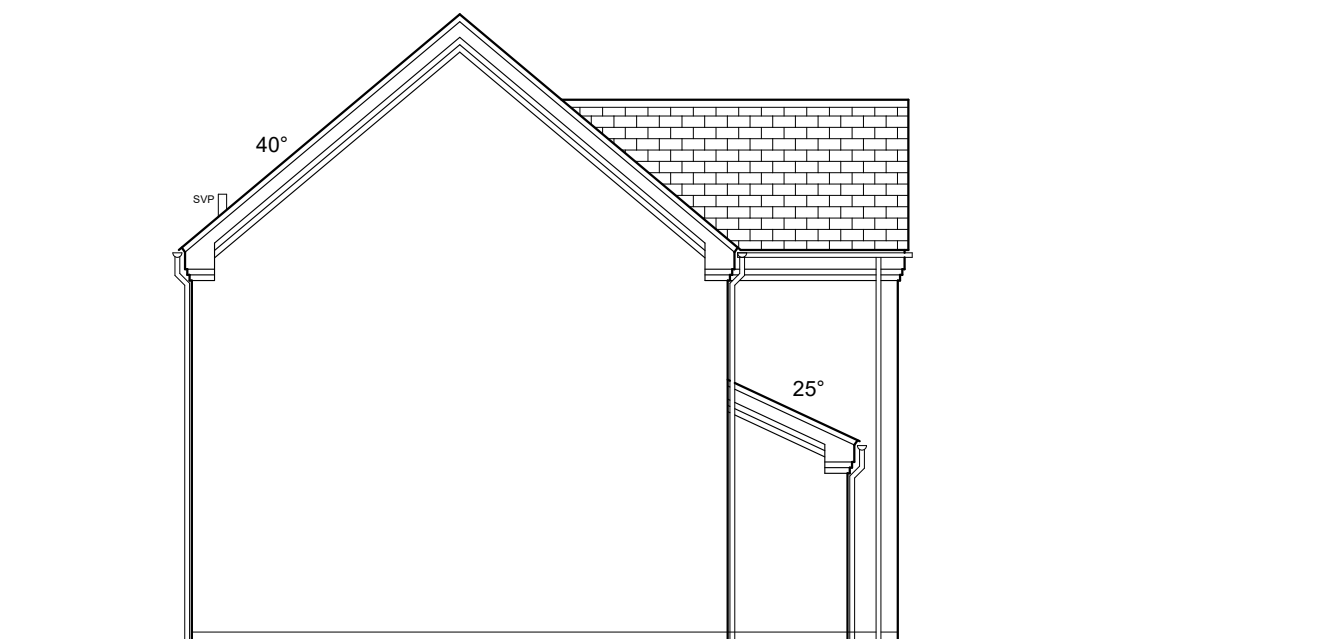

Side Elevation

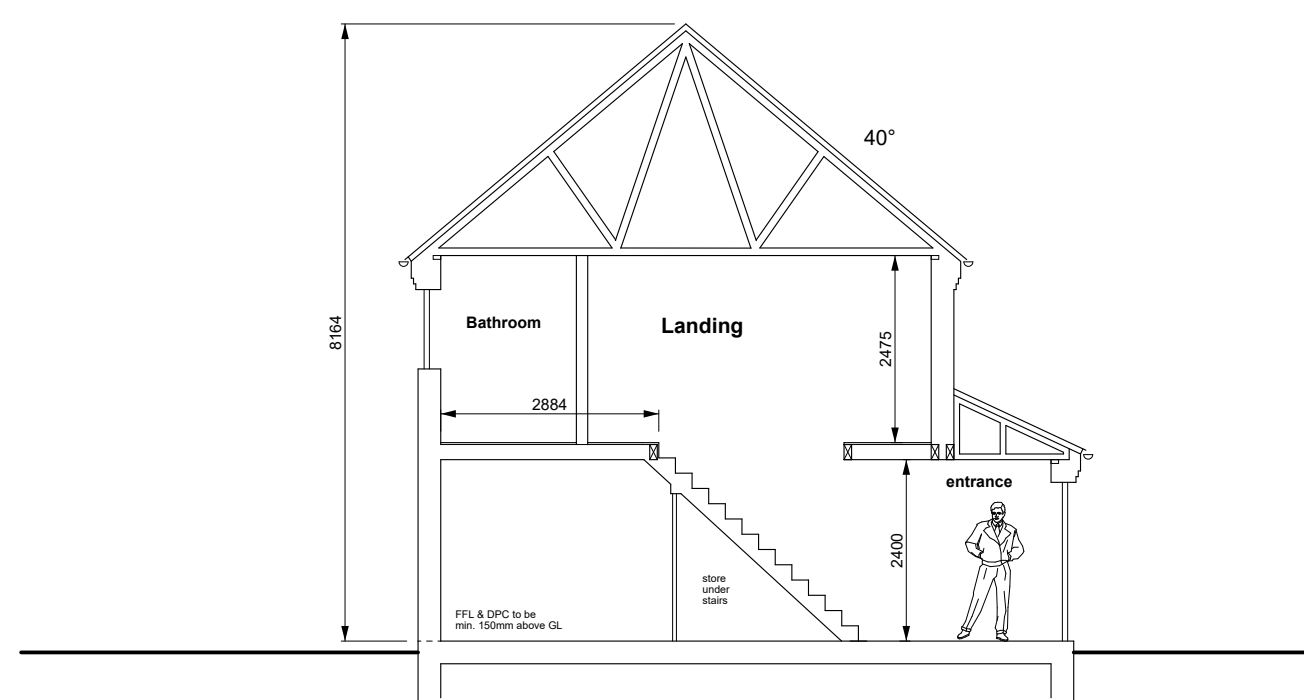

Section A-A

 

This drawing is for Planning purposes ONLY. It should only be used for the project specified and by the clients who commissioned the work. The drawing is not intended as a working drawing for construction. All dimensions should be treated as approximate. The contractor is responsible for all setting-out and construction work carried out on site. © Copyright reserved JHWalter LLP.

L-WOO-074-HTD
Woodgate Developments Ltd
Land off High St & Boston Rd, Gosberton
Proposed Residential Development
House Type - D (4 Bed detached)

ISO A2 sheet @ Scale 1:100

Drawn by: PAW

Date: 07-07-2021

Revision

A