



Type F

3 bedroom semi-detached

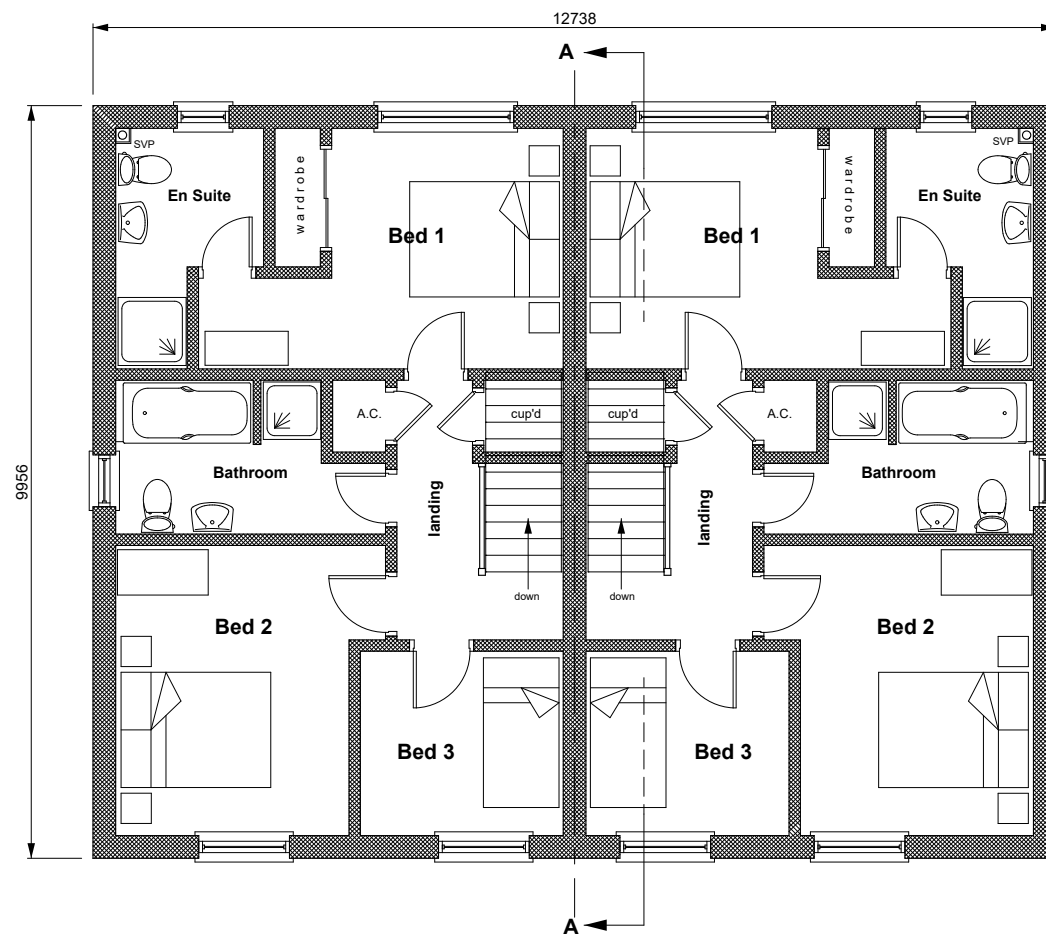

First Floor Plan

Total Floor Area = 110.8sqM

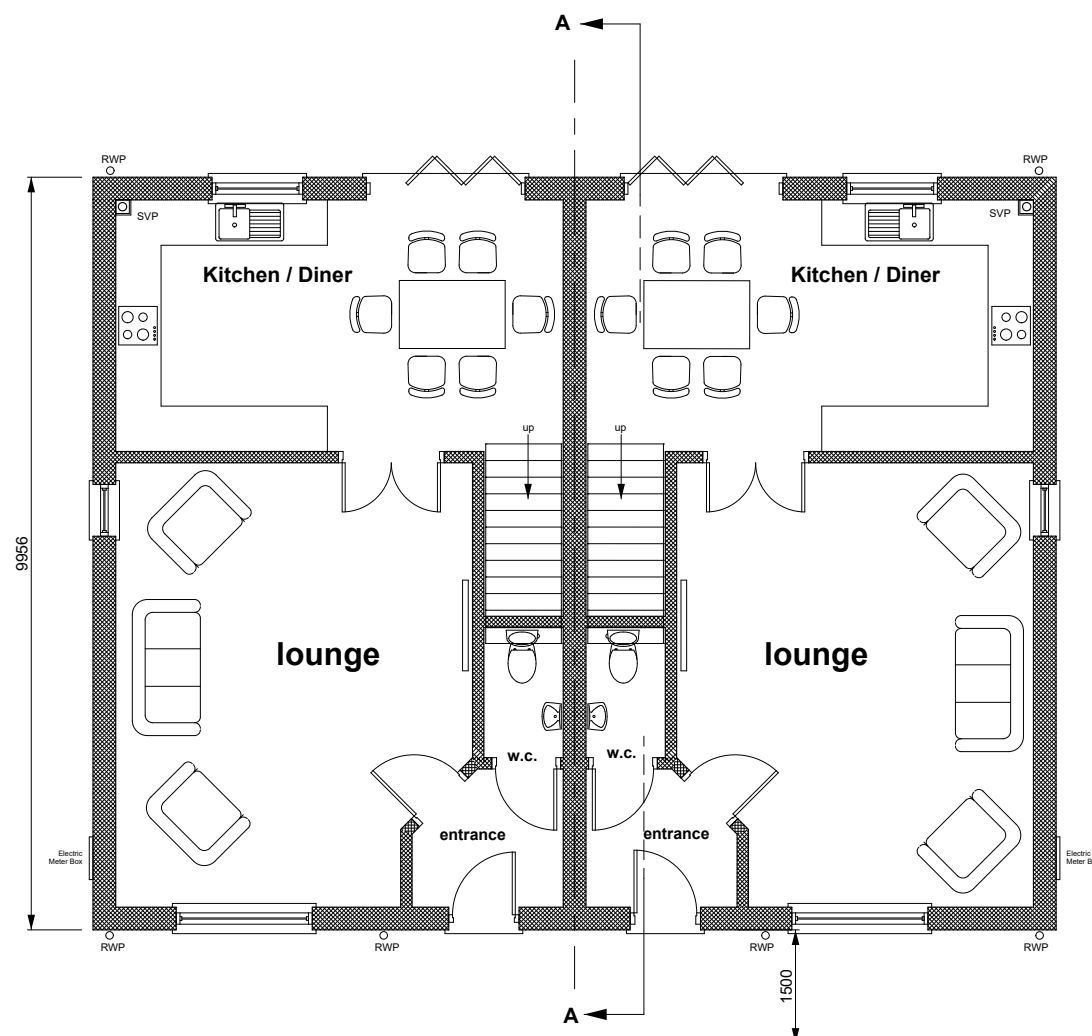


Ground Floor Plan




Front Elevation

End Elevation

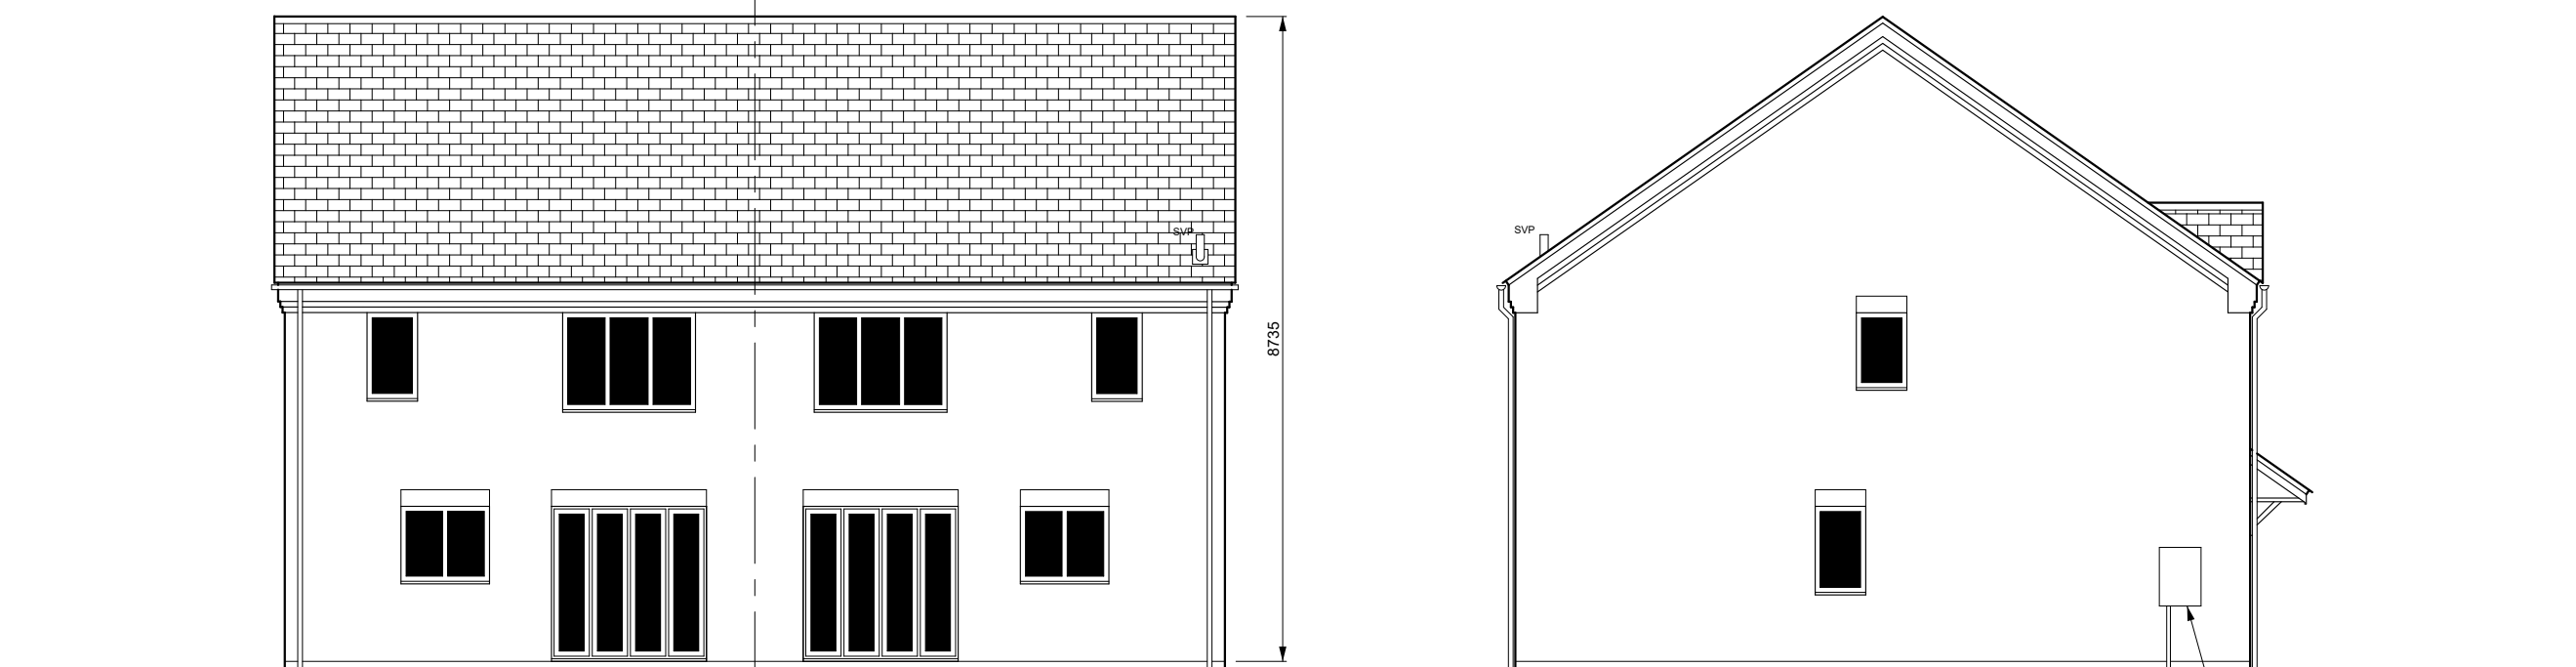


Rear Elevation

End Elevation

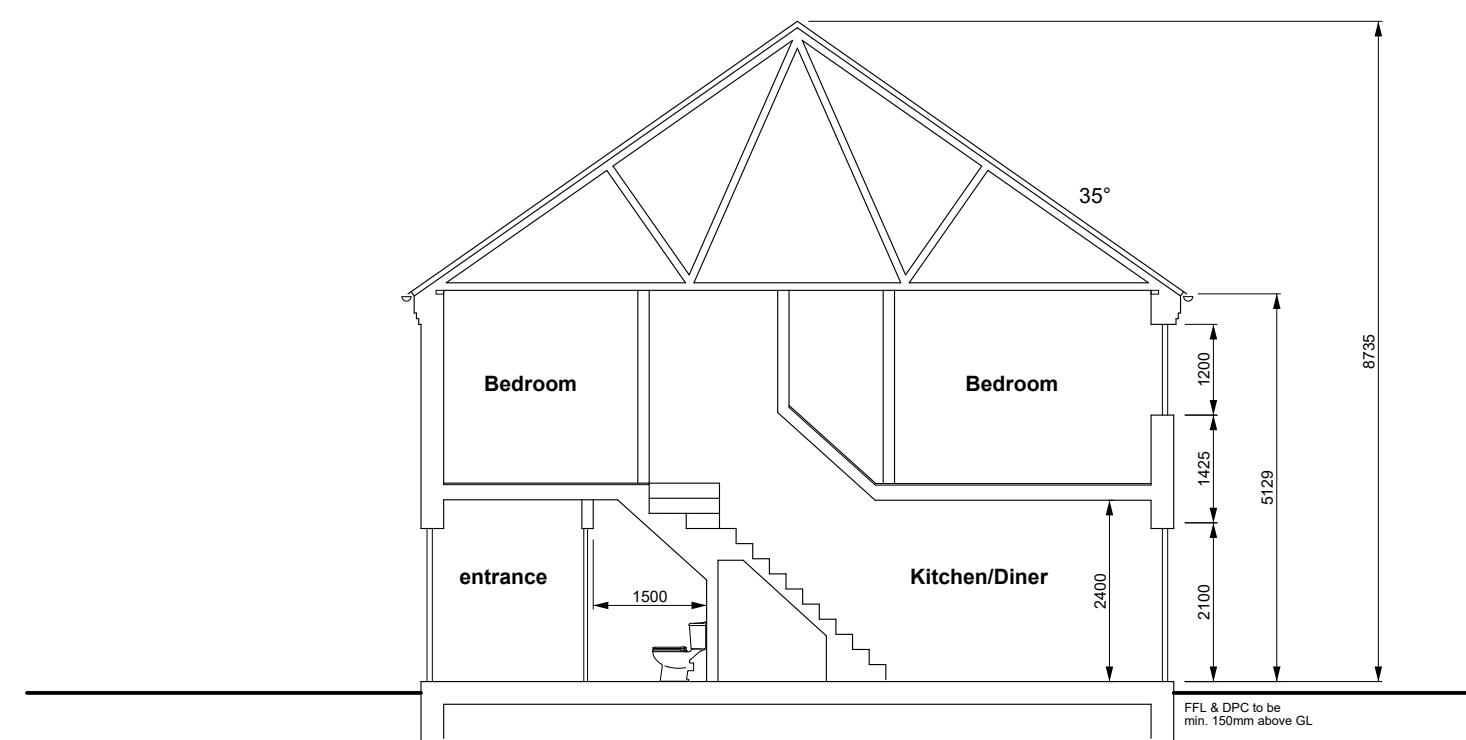

Section A-A

 

This drawing is for Planning purposes ONLY. It should only be used for the project specified and by the client who commissioned the work. The drawing is not intended as a working drawing for construction. All dimensions should be treated as approximate. The contractor is responsible for all setting-out and construction work carried out on site. © Copyright reserved JHWalter LLP.

L-WOO-074-HTF
Woodgate Developments Ltd
Land off High St & Boston Rd, Gosberton
Proposed Residential Development
House Type - F (3 Bed semi detached)

JHWalter

ISO A2 sheet @ Scale 1:100

Drawn by: PAW

Date: 09-07-2021

Revision

B