

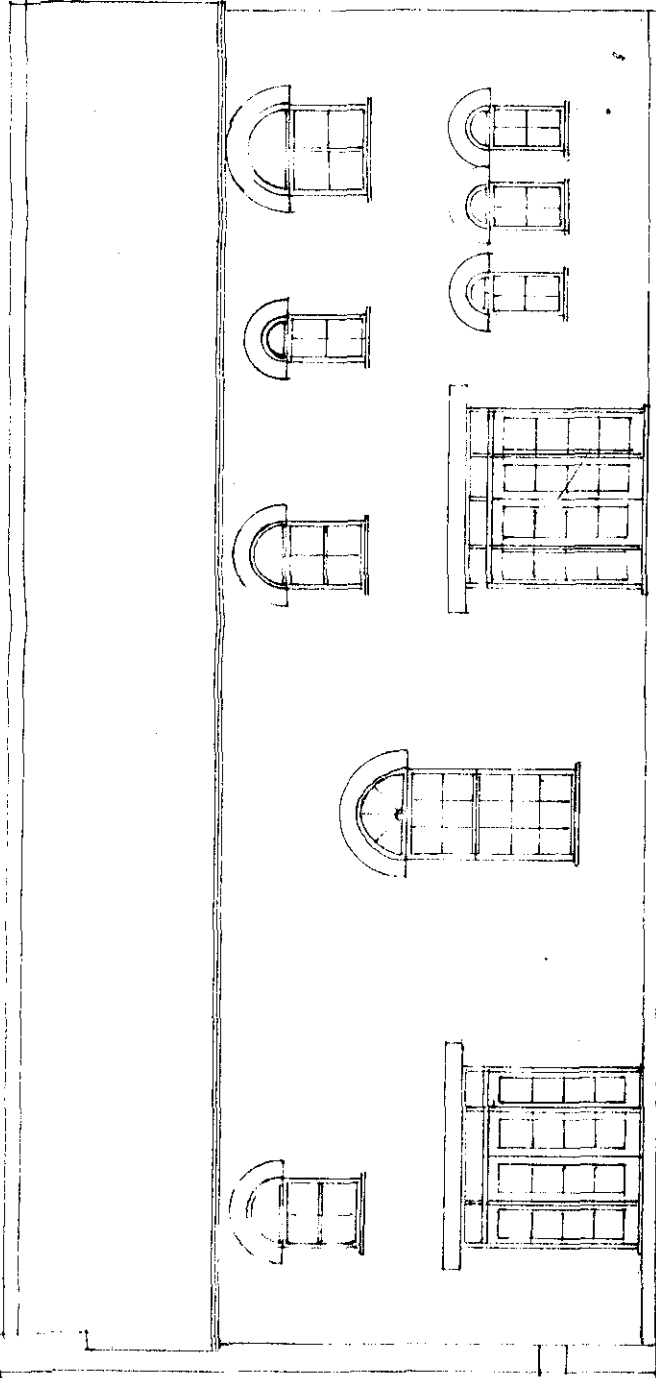


~~Plot 2~~

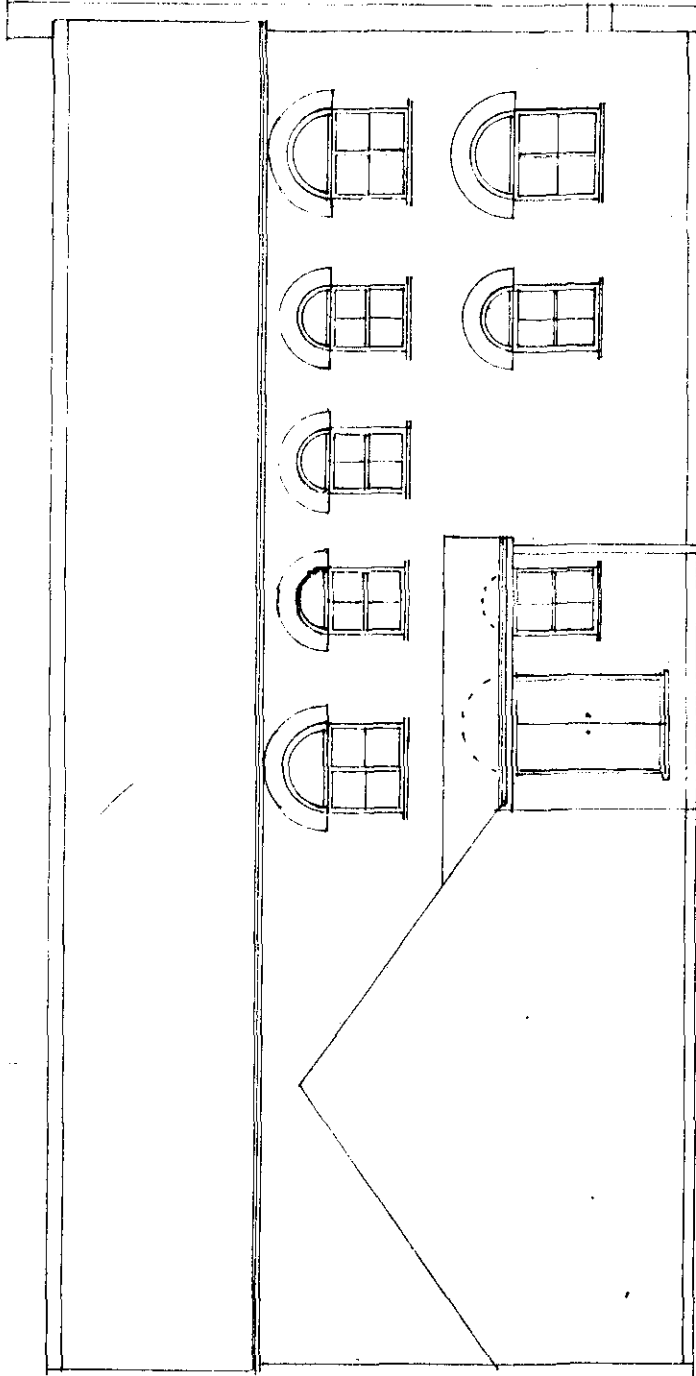

South



East

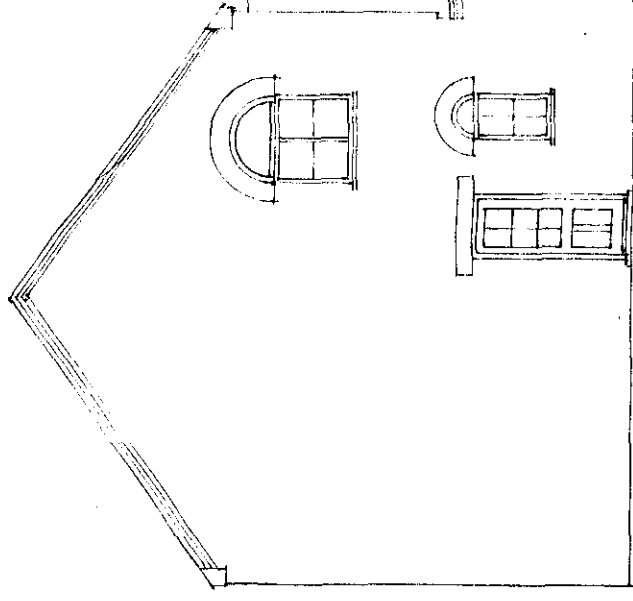

North

West

- Fairy plot -

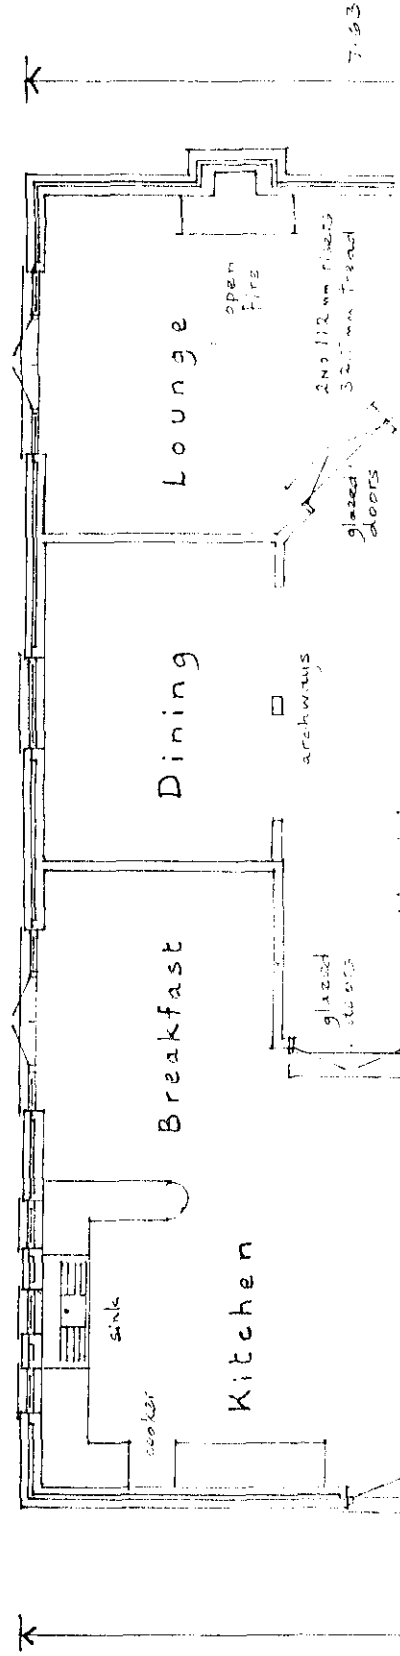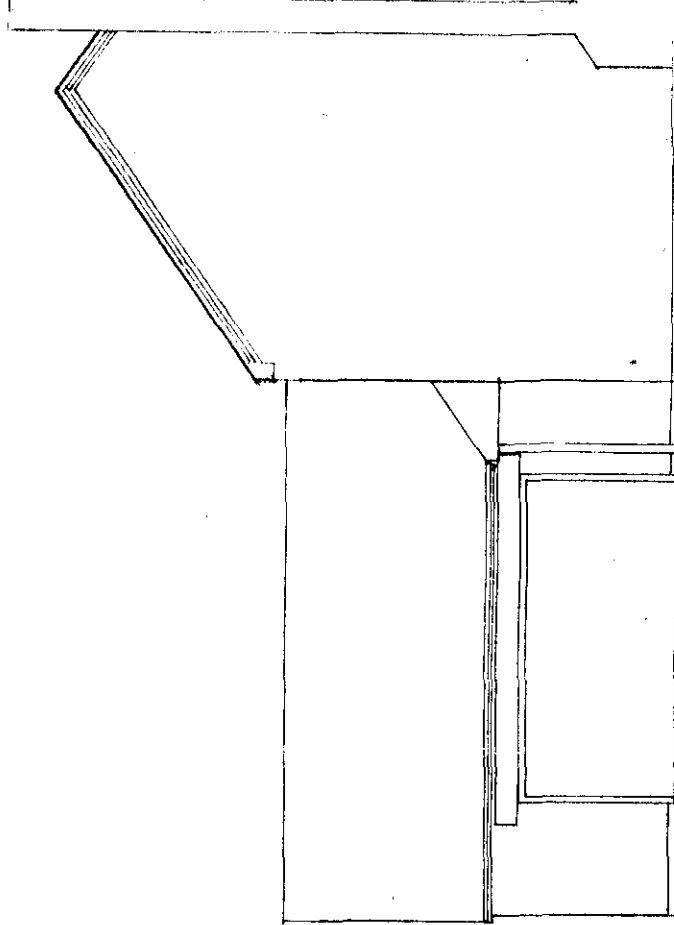

3.62 1.70 2.70

Bedroom 2

Lounge

Dining

Breakfast

Kitchen

open fire

2 No 112mm pipes 327mm front

archways

glazed doors

3.62


7.63



WOOD
WORKS

Building Systems and Services
14, Knight Street,
PINCHBECK, PE11 3EB
Spalding Tel: 01775 768372

Development of Site
off Belchmire Lane,
GOSBERTON.

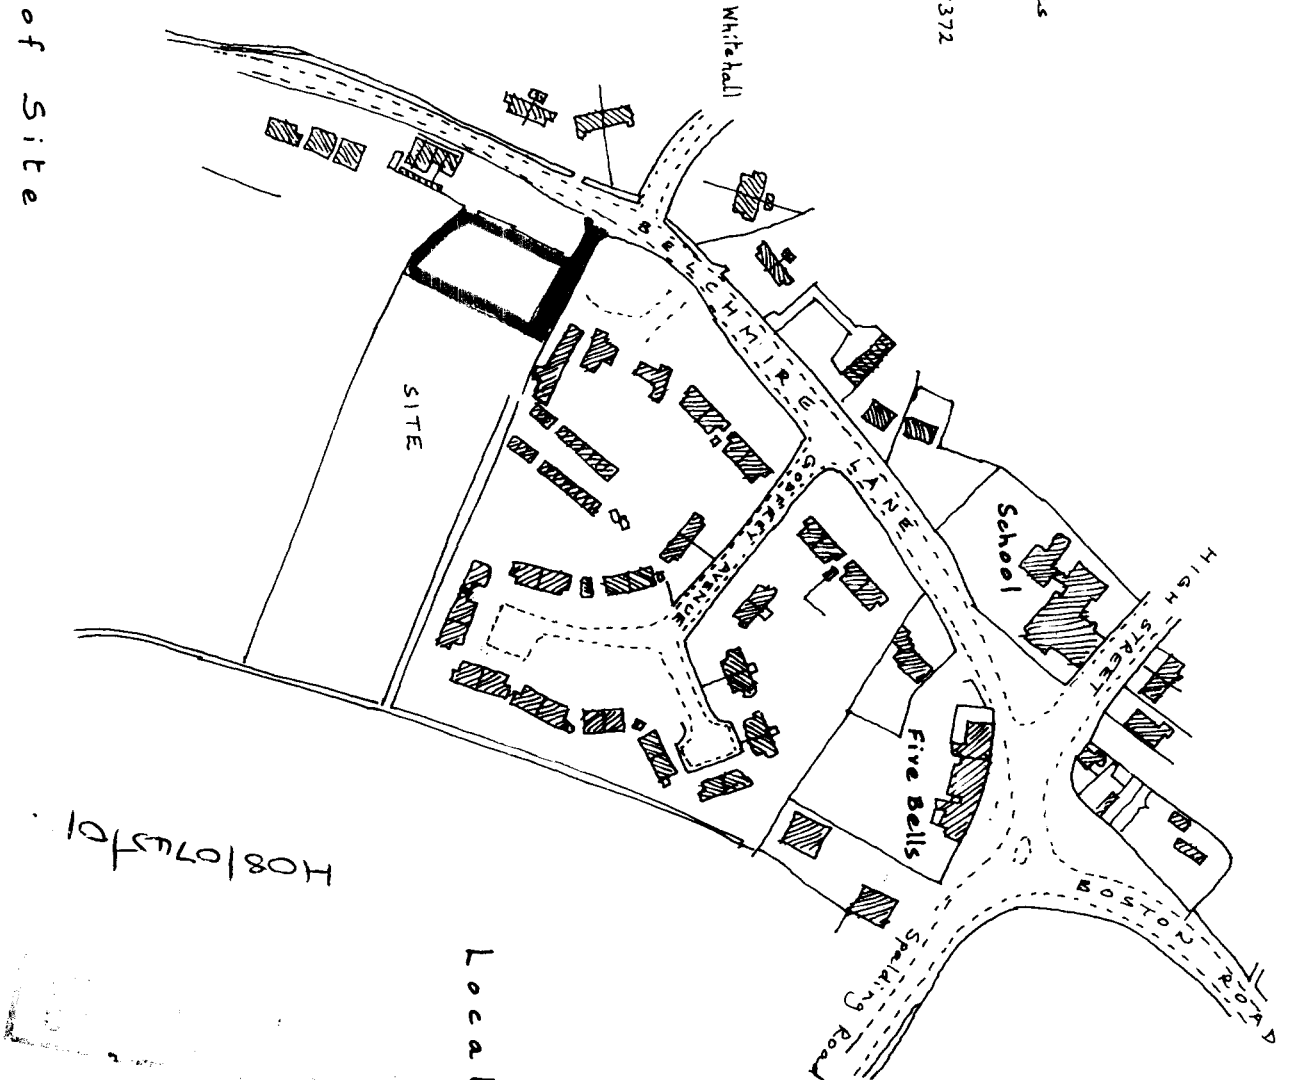


Location Plan

Scale 1:2500

O.S. Map ref TF 2431

BUILDING DESIGN and PLANS

ALWYN ROFFE,
1, Green Lane,
SPALDING, Lincs. PE11 2YB
tel: 01775 - 723 000

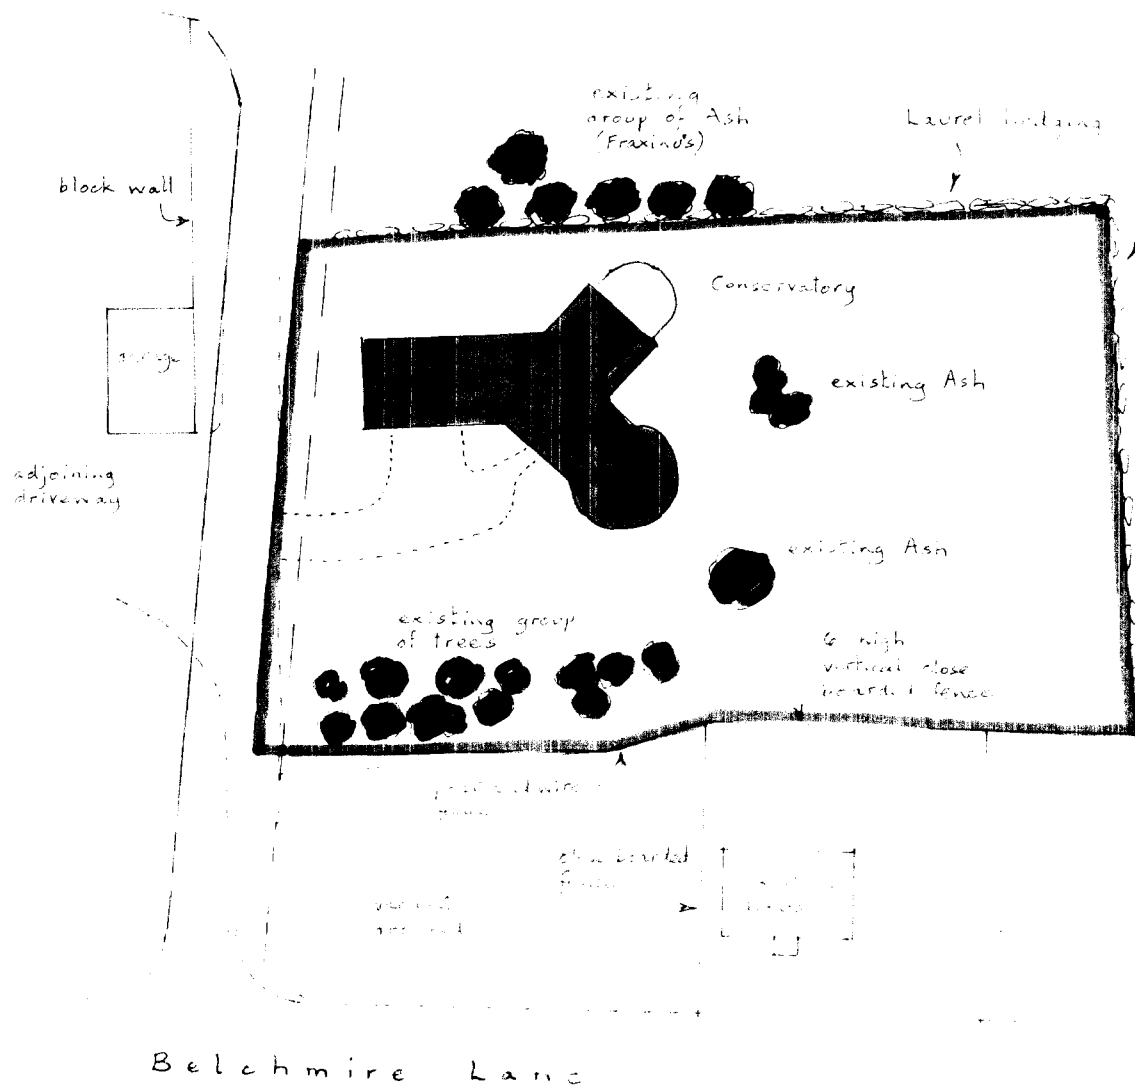

GOVERNMENT OF IRELAND
PLANNING DEPARTMENT

18 JUN

0745/01

House for D. Hewes
Plot 1
Development off Belmire Lane,
GOSBERTON

Site Plan

Scale 1:500


Drawing no 210611B

BUILDING DESIGN AND PLANNING

ALWYN ROFFE
Landscape
SPACING 1:1000
1/1000




South

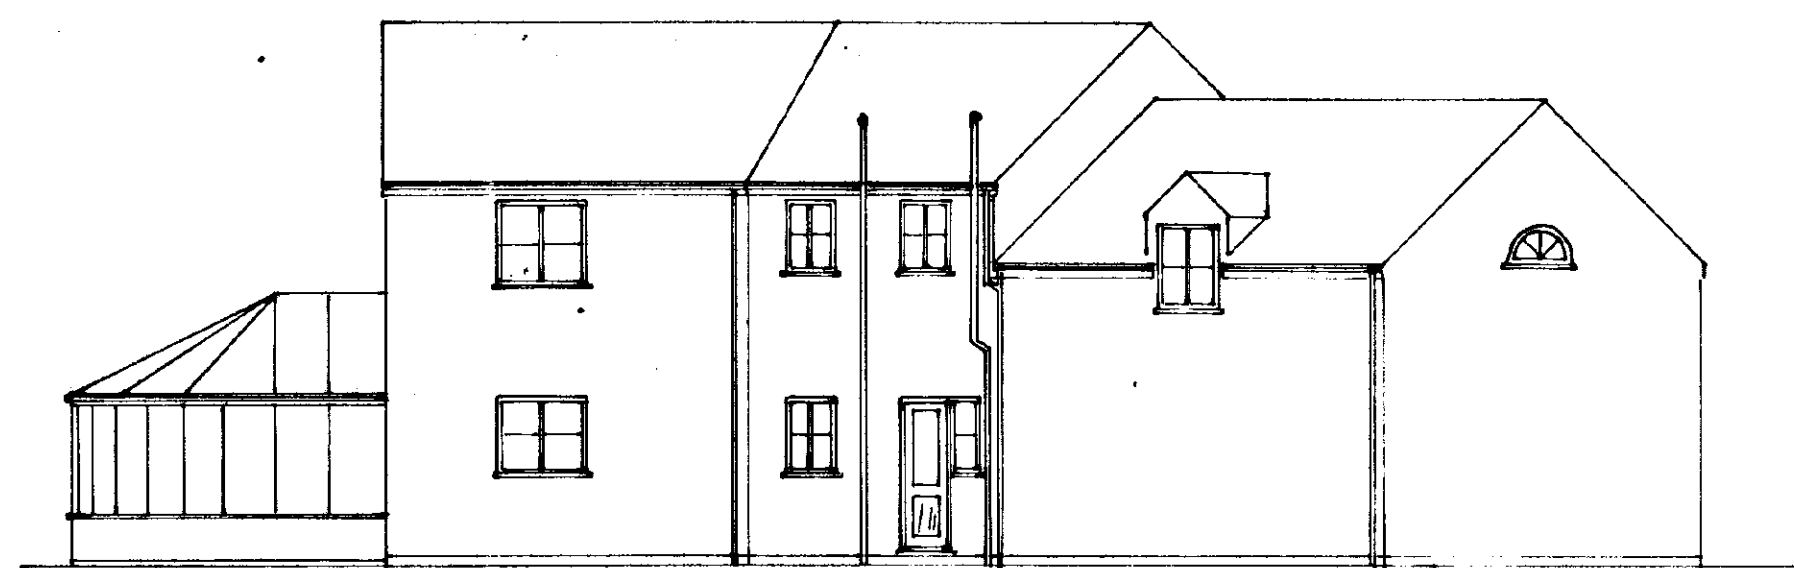


East




North

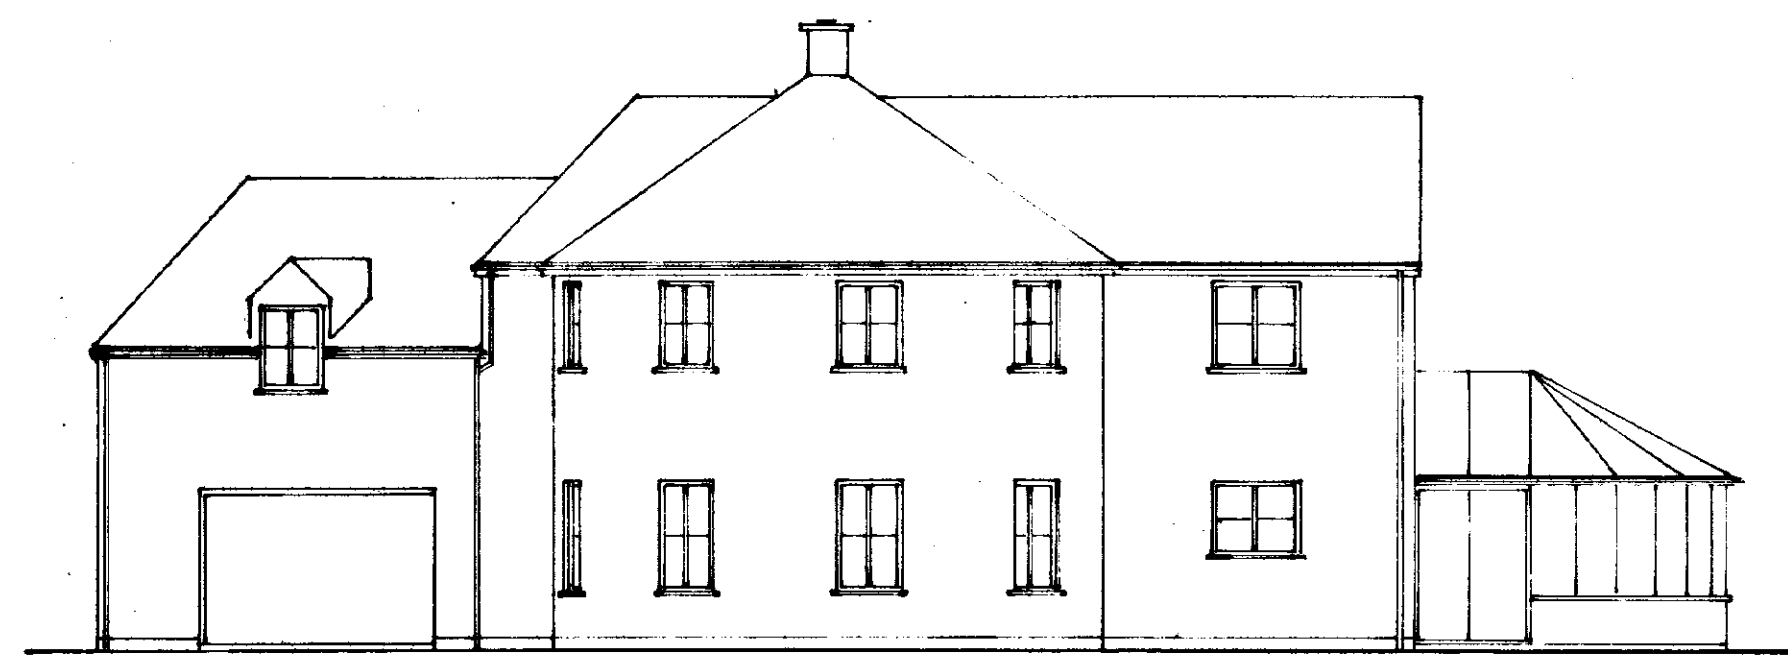

West

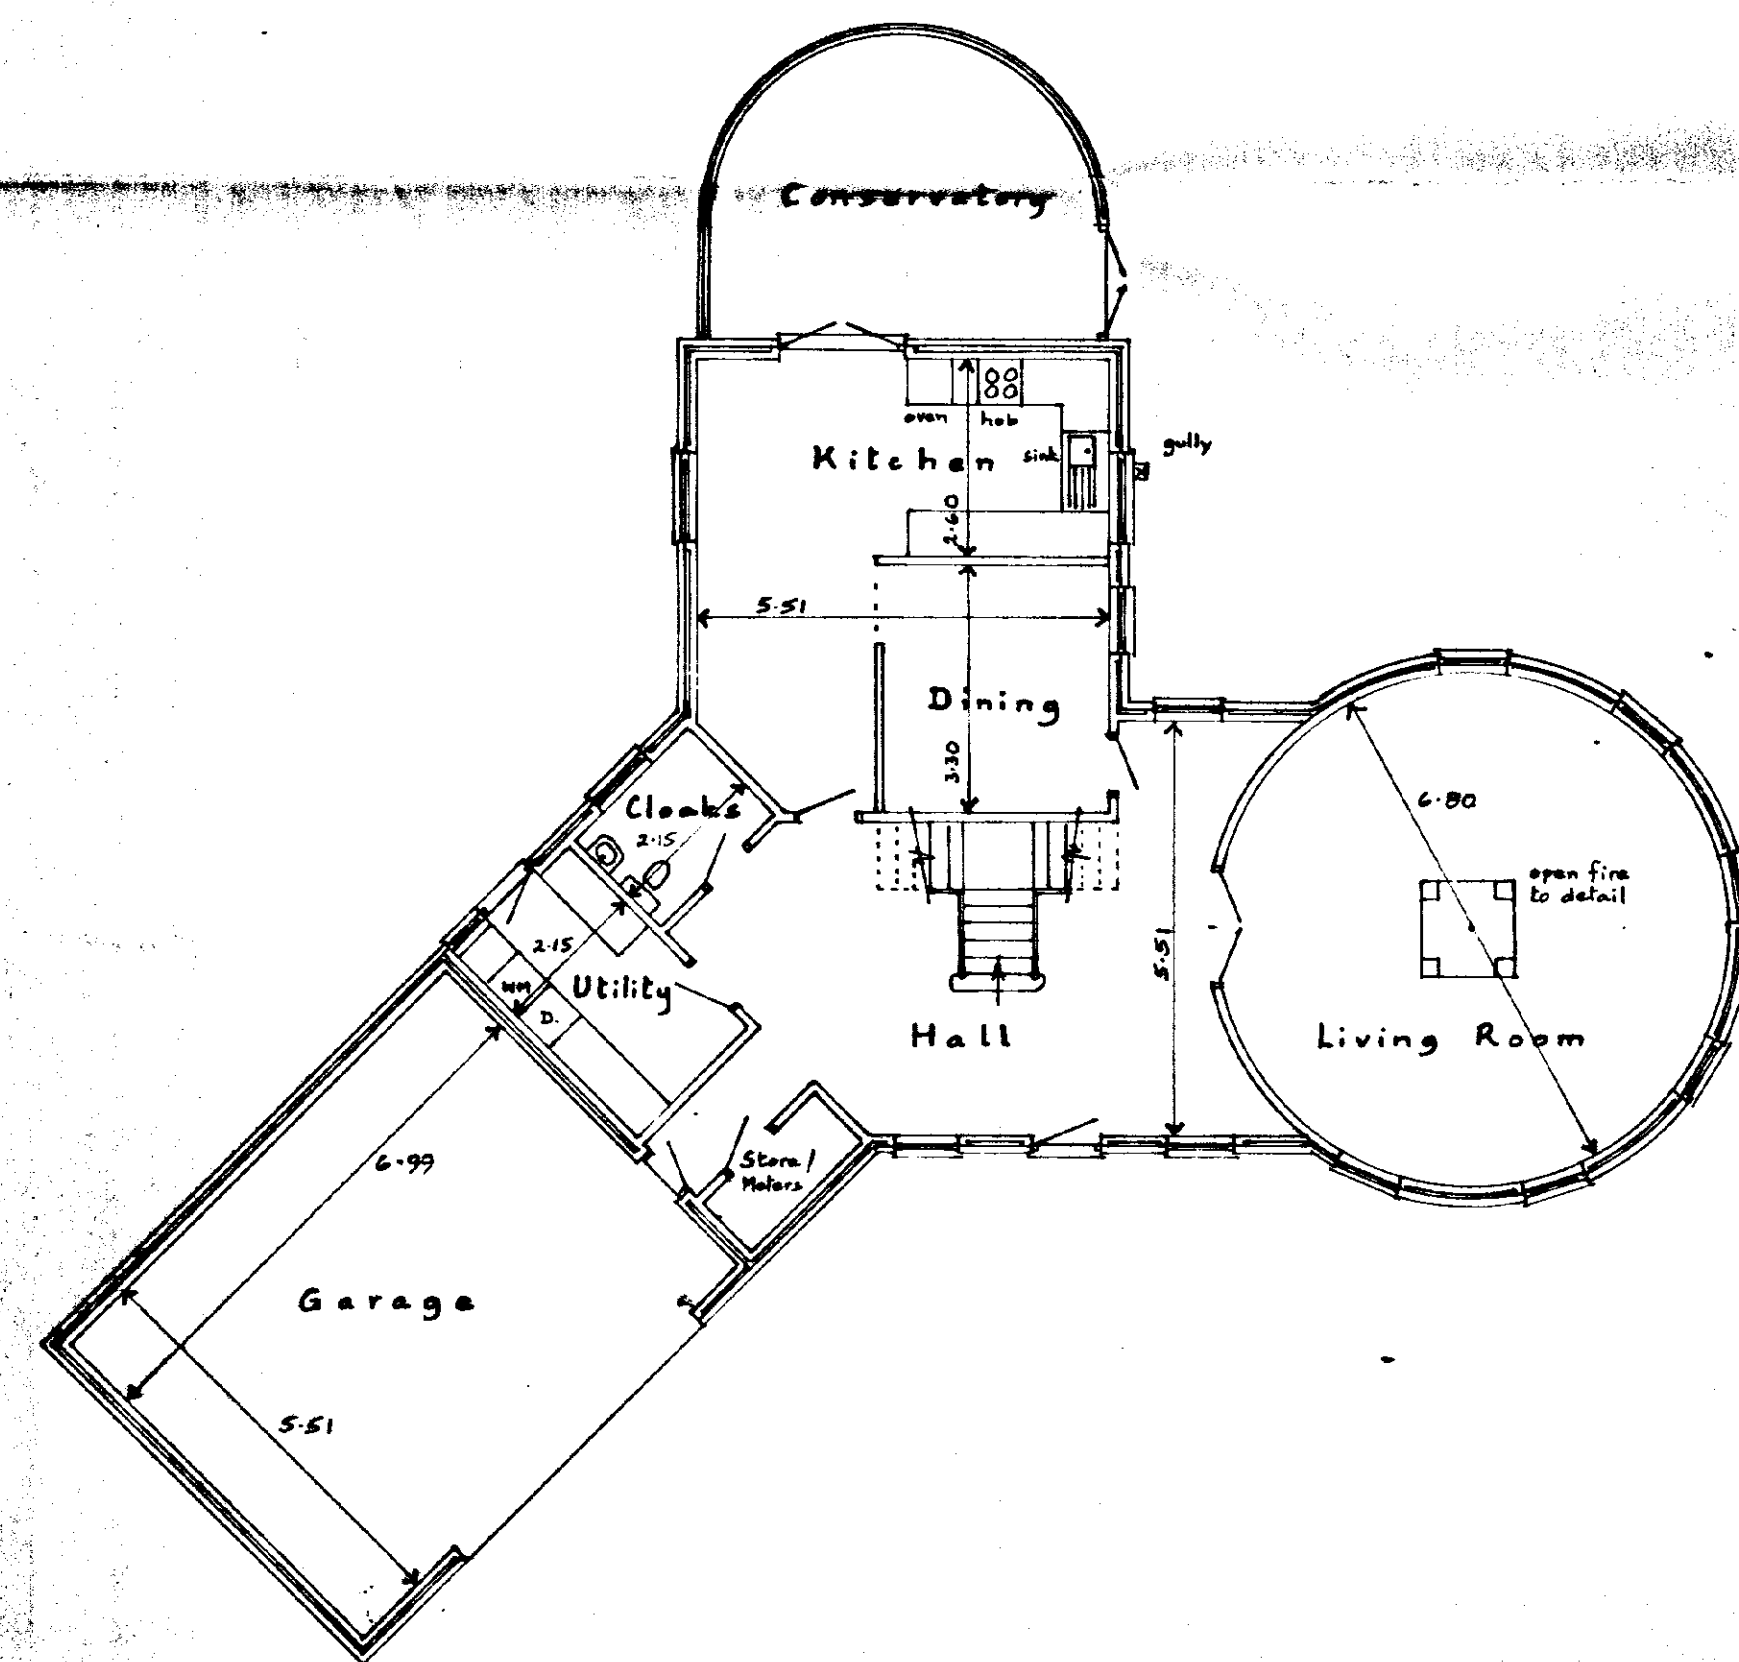

Ground Floor

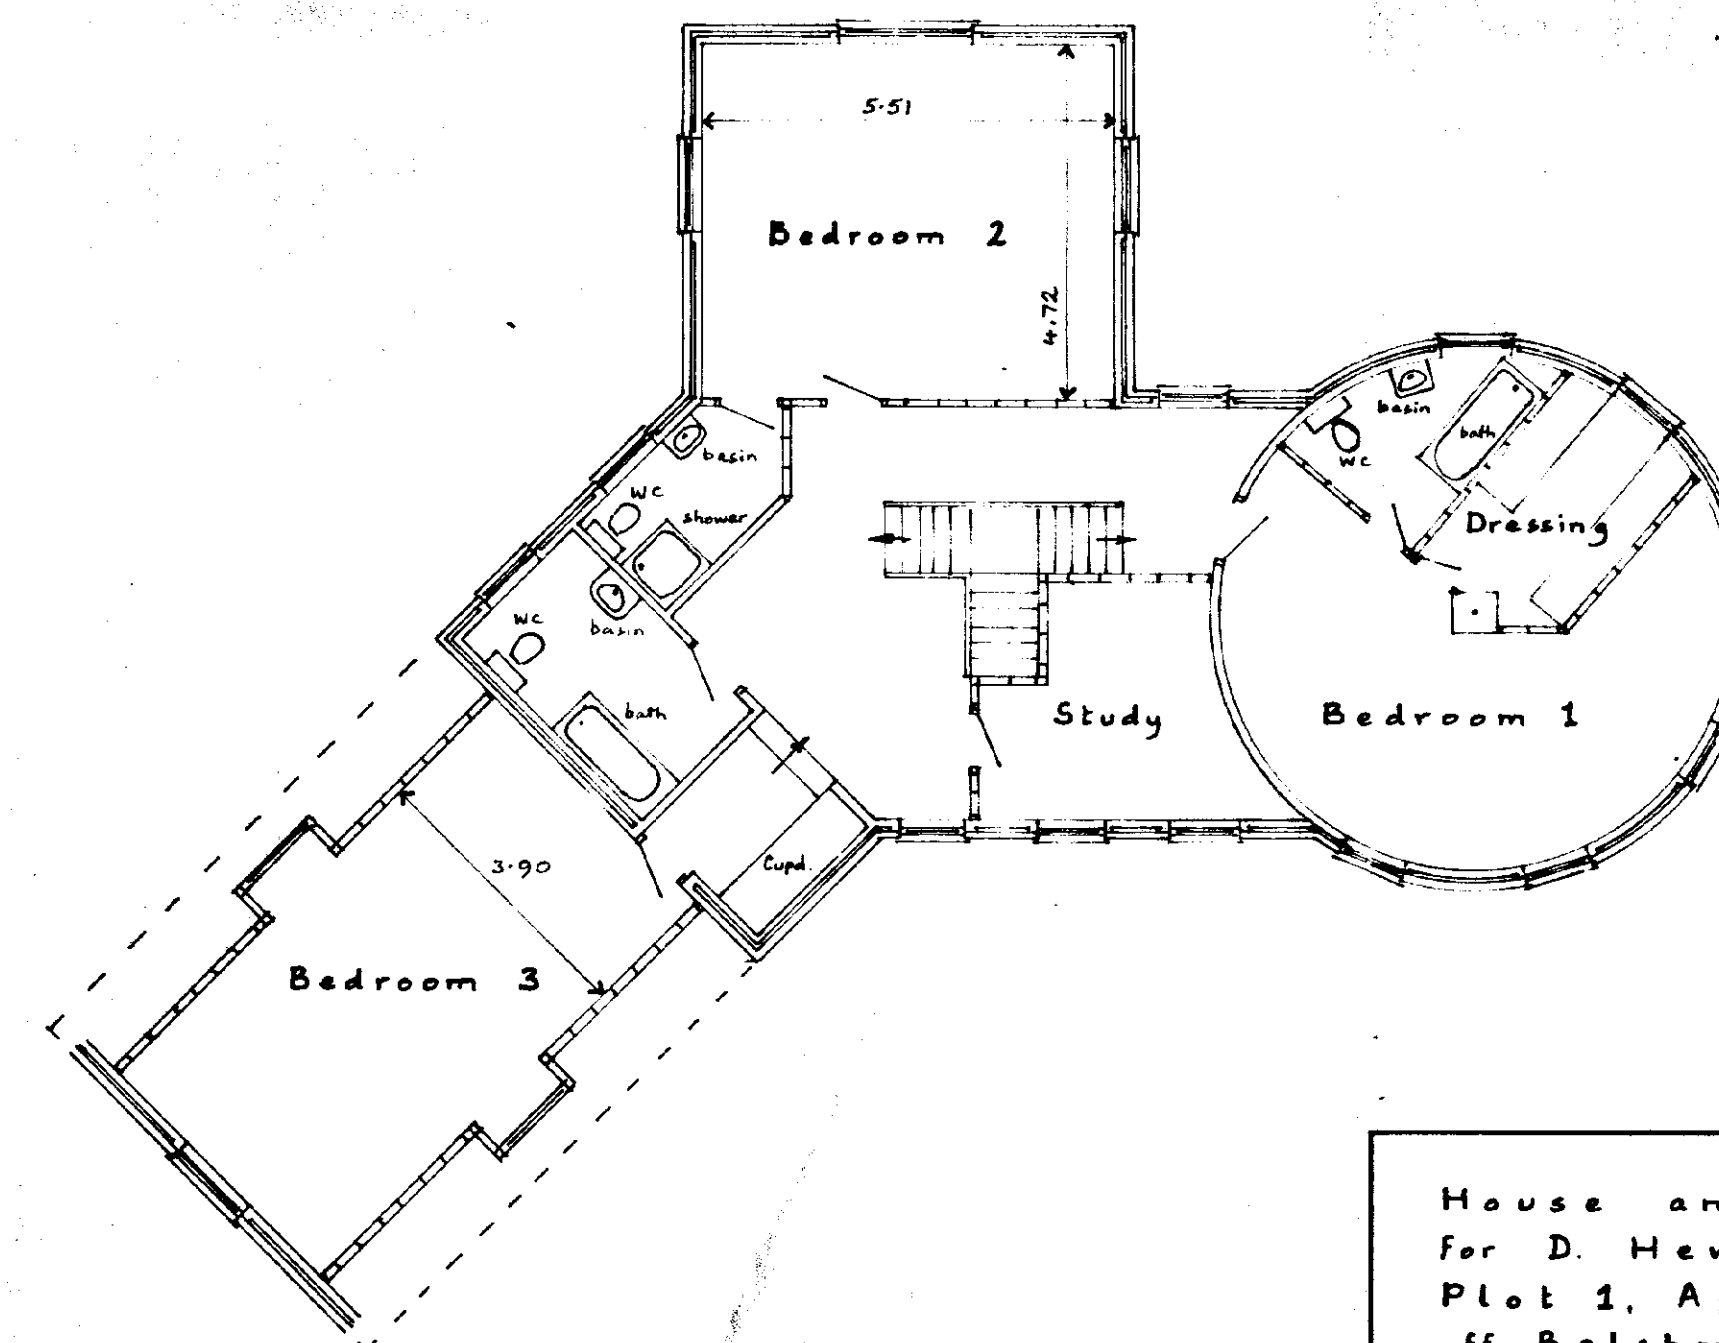

First Floor

House and Garage
for D. Hewes,
Plot 1, Apple Crumble Court,
off Belchmire Lane, GOSBERTON

Written dimensions to be used
in preference to scaled, and all
measurements to be verified
by checking on site.

Scale
1:100

Drawing No.
210418

Date
April 2001

A. ROFFE
BUILDING DESIGN & PLANS
1, Green Lane,
SPALDING, Lincs. PE11 2YB
Tel: 01775-723 680 ©

DETERMINED
PLAN

SOUTH LINDLAND DC
HOUSING & PLANNING
18 JUN 2001
Ref: H081005101