



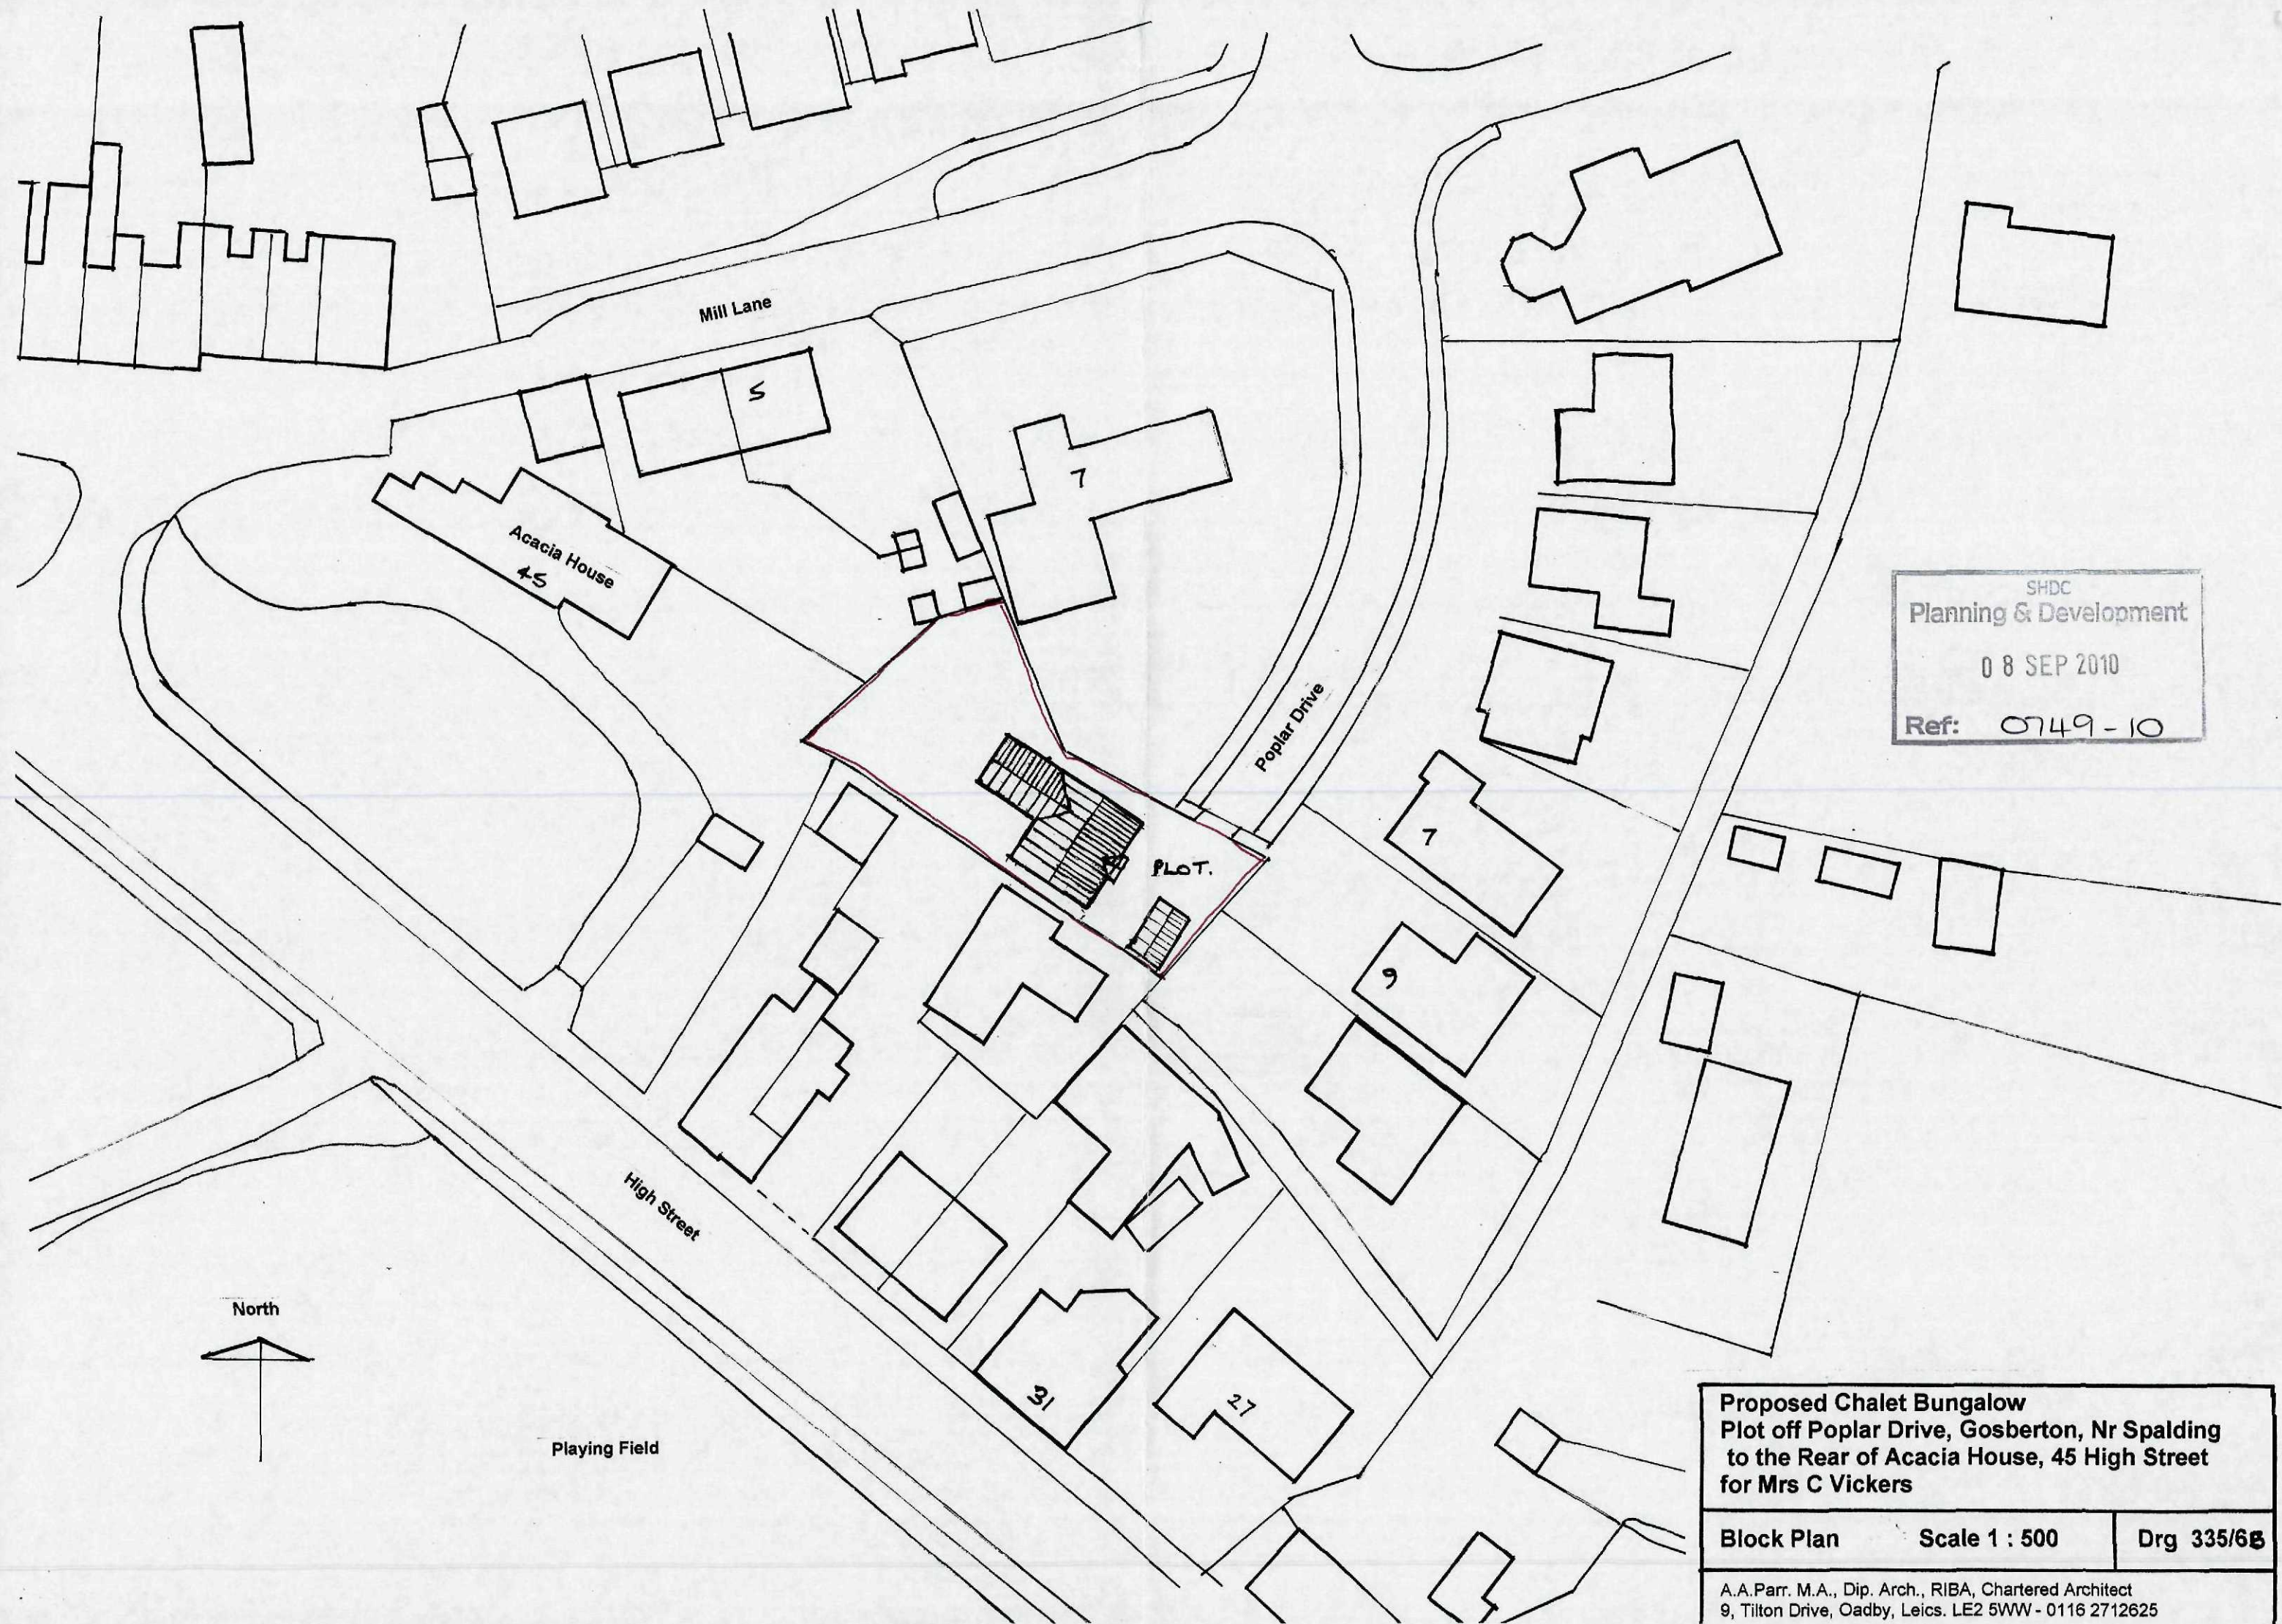


SHDC
Planning & Development
08 SEP 2010
Ref: 0749-10


Proposed Chalet Bungalow Plot off Poplar Drive, Gosberton, Nr Spalding to the Rear of Acacia House, 45 High Street for Mrs C Vickers		
Block Plan	Scale 1 : 500	Drg 335/68
A.A.Parr. M.A., Dip. Arch., RIBA, Chartered Architect 9, Tilton Drive, Oadby, Leics. LE2 5WW - 0116 2712625		

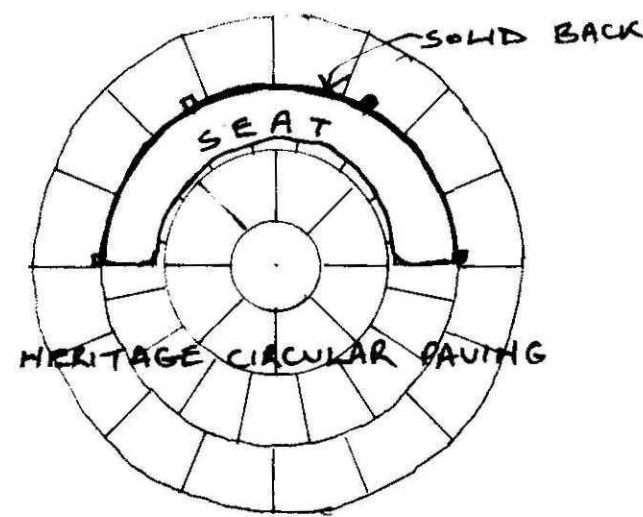


PLAN

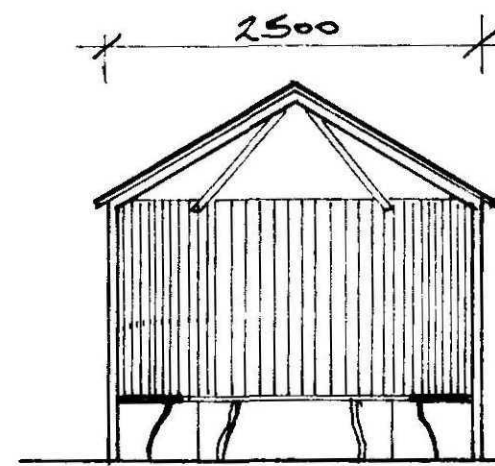


SOUTH ELEV.

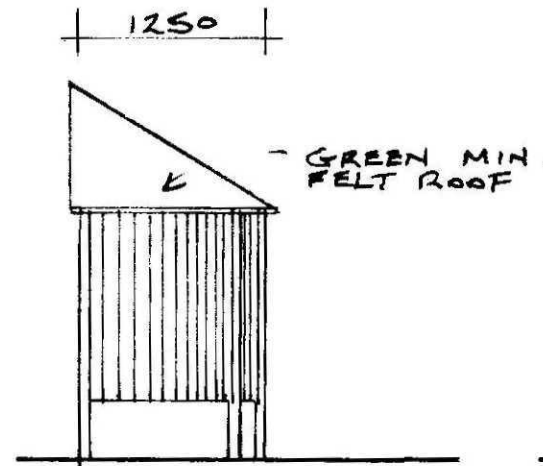

E(+W) ELEV.

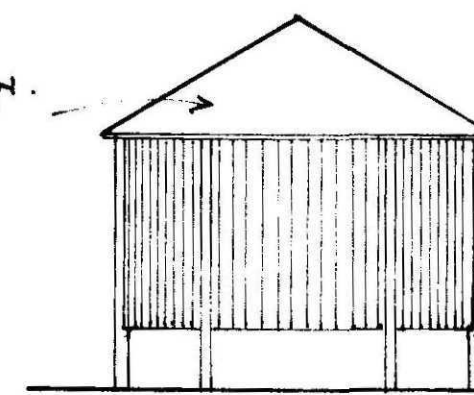


NORTH ELEV.

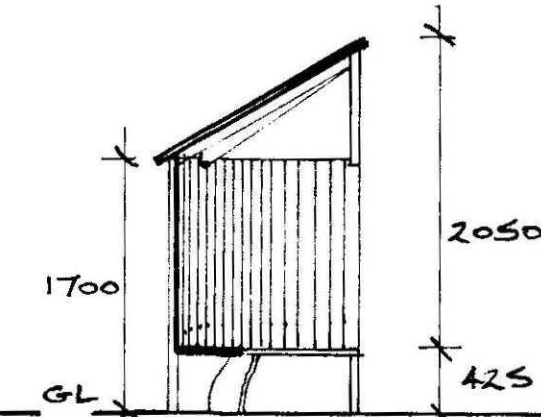


SECTION

MINERAL GREEN FELT ROOFING ON TIMBER BOARDING ON RAKED RAFTERS. BACK OF GAZEBO ENCLOSED WITH T+G BOARDING. SEMI-CIRCULAR SEAT WITH FRAMING SUPPORTS INCL. BACK. ALL TIMBERS TREATED.


SEMI CIRCULAR SEAT + GAZEBO

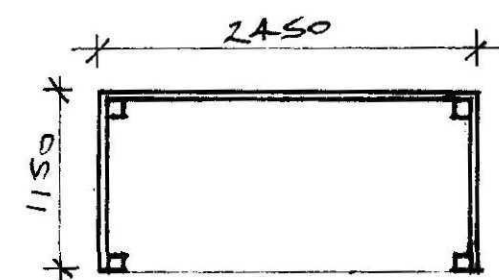


PLAN

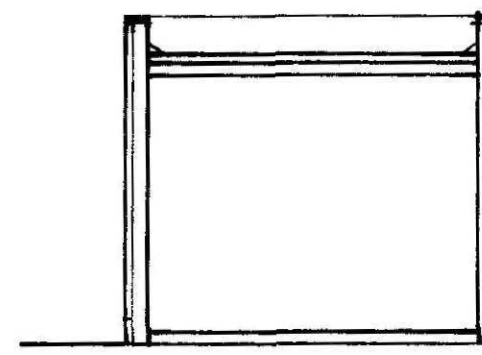


SOUTH ELEV.

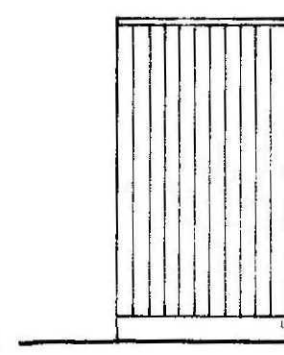


WEST ELEV.

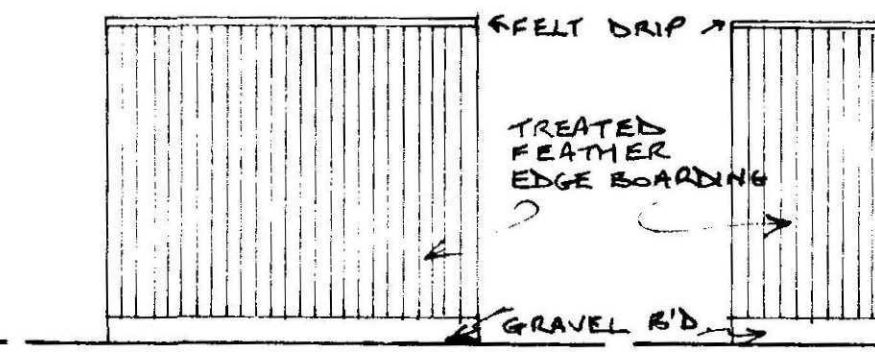

NORTH ELEV.

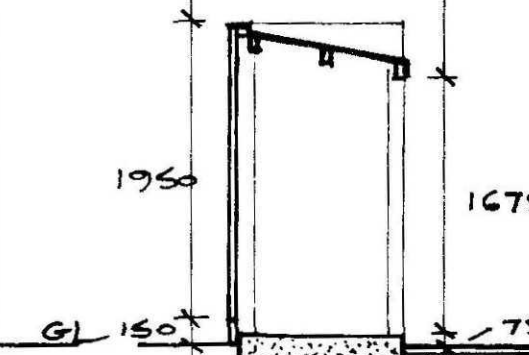


EAST ELEV.

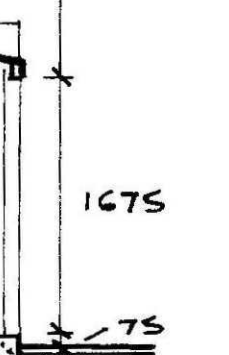


SECTION.

MINERAL GREEN FELT ROOFING ON EXT. QUAL PLY + S/W BEARERS. FELT DRESSED OVER VERTICAL BOARDING WITH FELT Drip. TREATED FEATHER EDGE BOARDING AS FENCING ON FRAMING WITH POSTS CONCRETE INTO GROUND. 150mm GRAVEL BEDS. 150mm FLOAT FINISHED CONC. SLAB SET 75mm ABOVE G.L.

LOG STORE

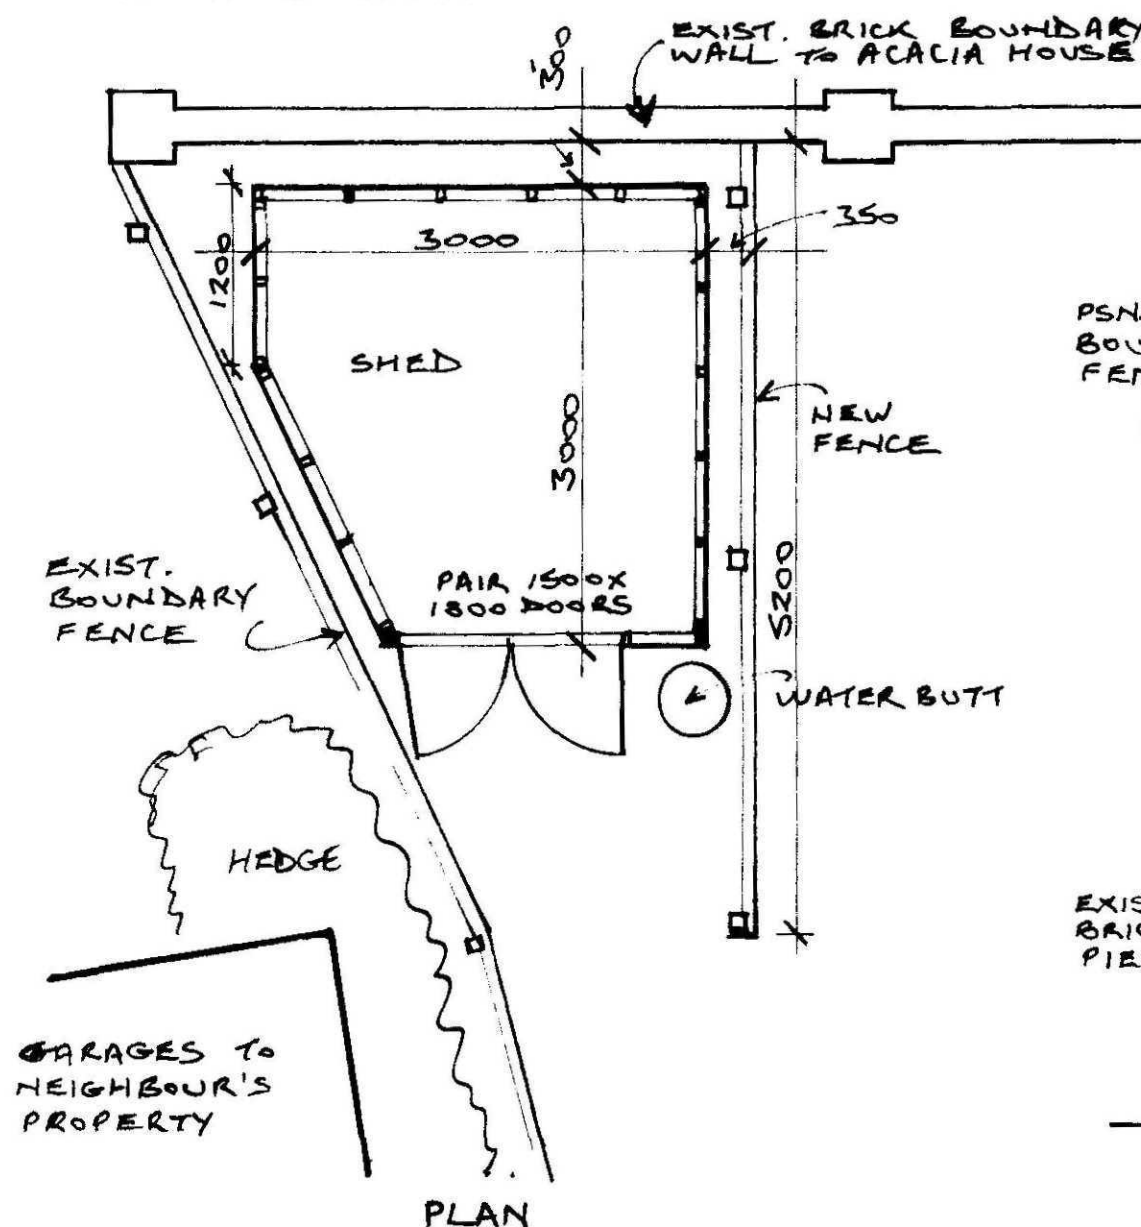


PLAN

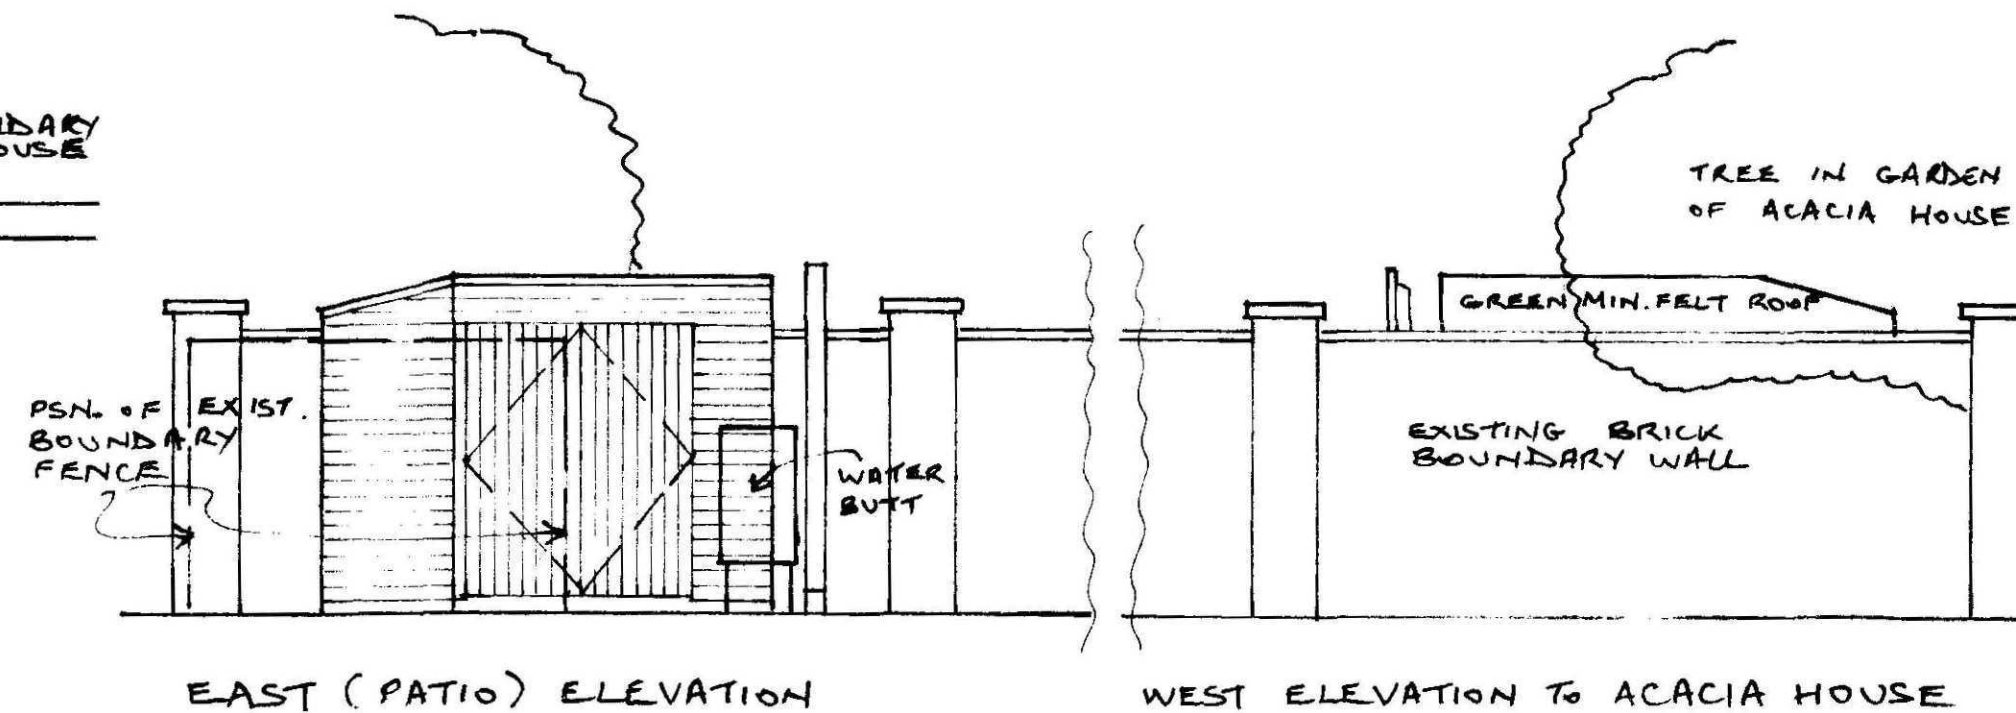


EAST (PATIO) ELEVATION

WEST ELEVATION TO ACACIA HOUSE

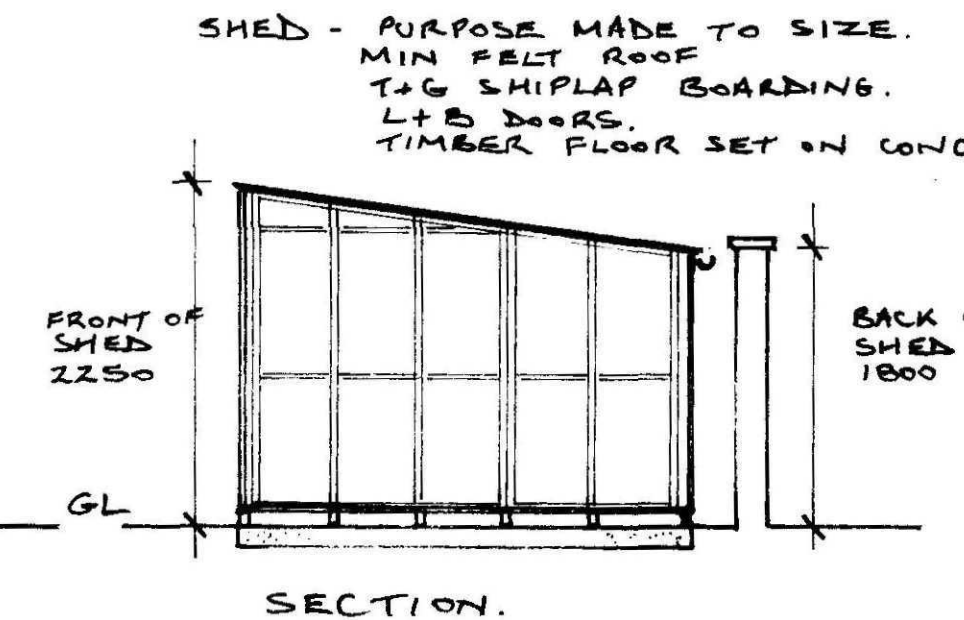


SECTION.

SHED - PURPOSE MADE TO SIZE. MIN FELT ROOF. T+G SHIPLAP BOARDING. L+B DOORS. TIMBER FLOOR SET ON CONC.

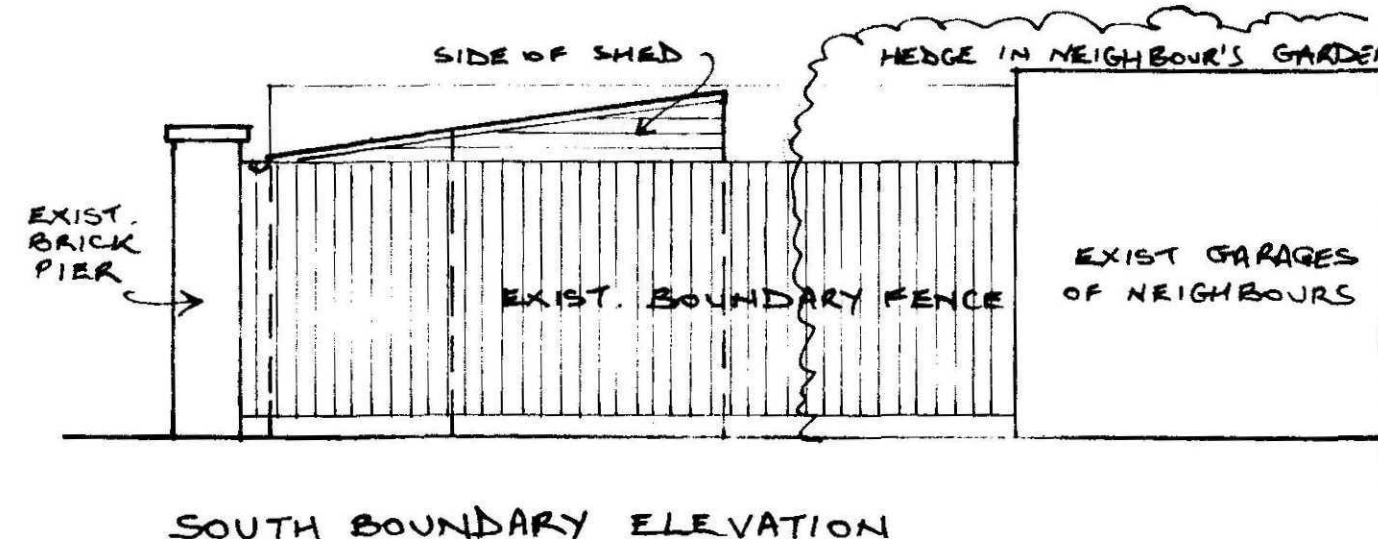


SOUTH BOUNDARY ELEVATION

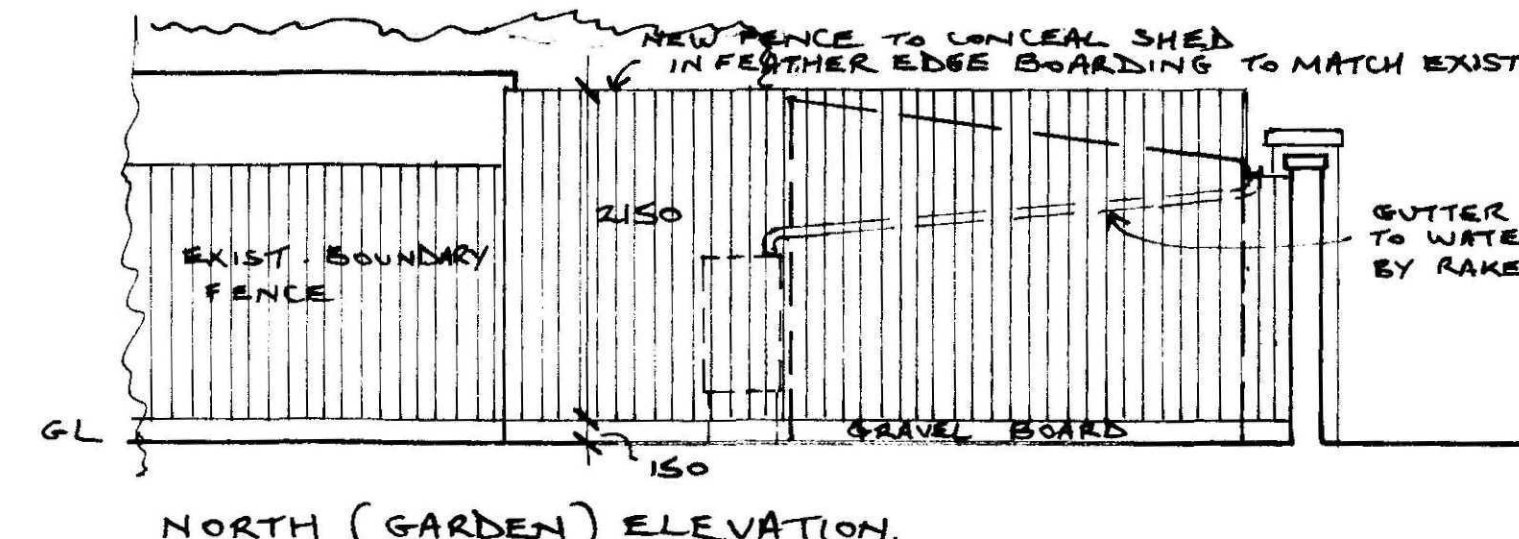


NORTH (GARDEN) ELEVATION.

SHED

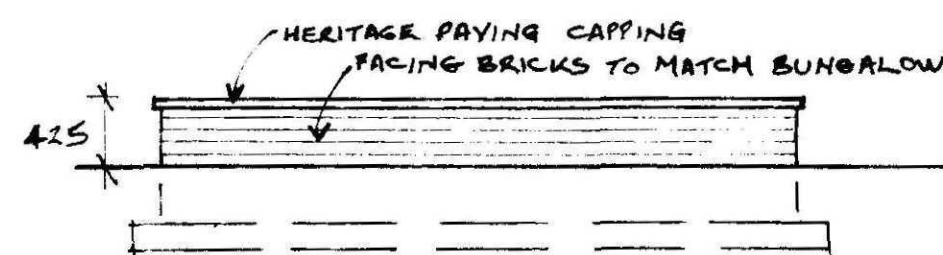

ELEVATION. 4.2m CIRCULAR WALL

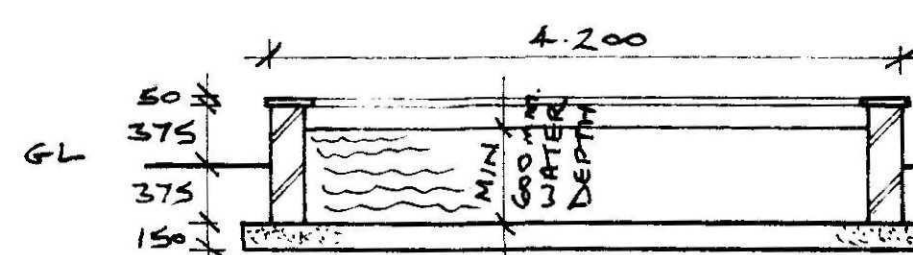

SECTION.

HERITAGE PAVING CAPPING 215mm FACING BRICK CIRCULAR WALL. EXT. DIAM 4.200. FACING BRICKS TO MATCH BUNGALOW. POND LINER INTERNALLY 150mm CONC. SLAB BASE.

POND

Proposed Bungalow, Plot on Poplar Drive
Off Mill Lane, Gosberton, Nr Spalding
For Mrs C Vickers

Garden Structures
Scale: 1:50

Drg.


A.A.Parr. M.A., Dip. Arch., RIBA, Chartered Architect
9, Tilton Drive, Oadby, Leics. LE2 5WW - 0116 2712625 - tony_a_parr@

05149-10

SEE DAG 335/32 FOR DETAILS OF STRUCTURE

BRICK EDGINGS IN HARD REDS AS BUNGALOW
 SPLASH COURSES LAID ON CONC BASE FACE 21
 GRAVEL + STEPPING STONES / OCCASIONAL SLABS
 ON GEOTEXTILE SHEETING

FLEXIBLE GREEN UPVC EDGINGS BETWEEN GR
 + PLANTING AREAS

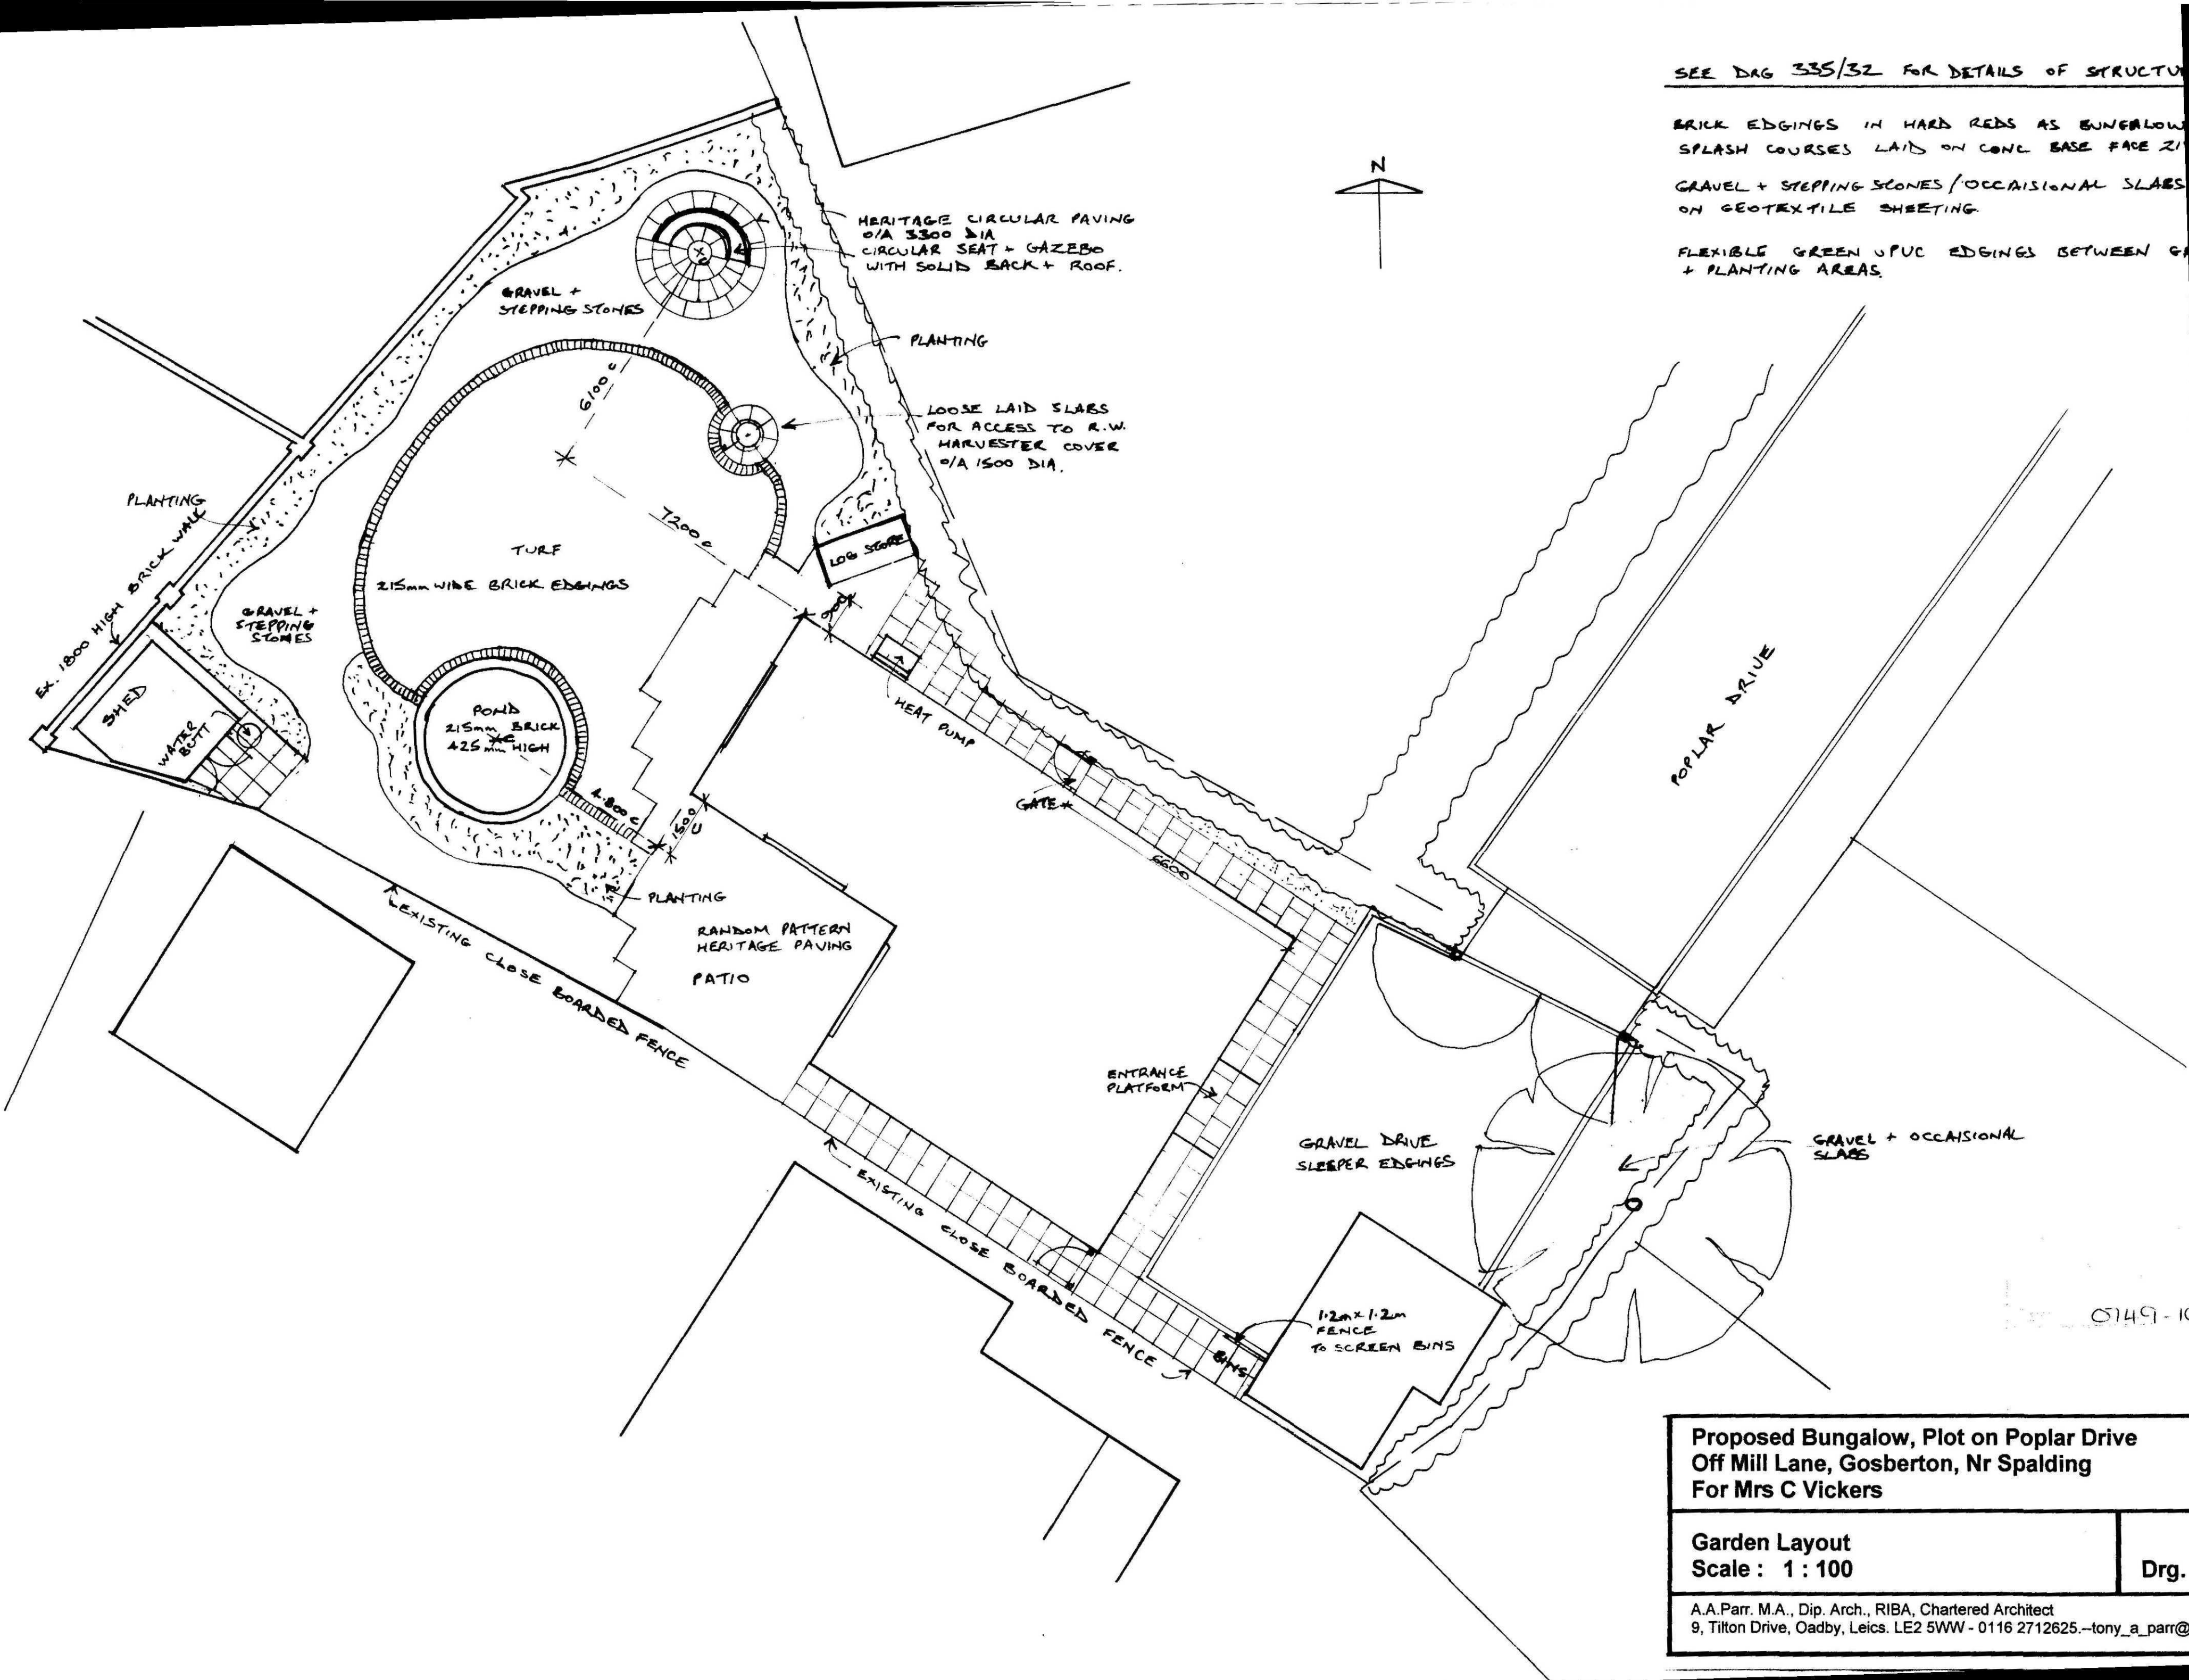

Proposed Bungalow, Plot on Poplar Drive
 Off Mill Lane, Gosberton, Nr Spalding
 For Mrs C Vickers

Garden Layout
 Scale: 1:100

Drg. 3

A.A.Parr. M.A., Dip. Arch., RIBA, Chartered Architect
 9, Tilton Drive, Oadby, Leics. LE2 5WW - 0116 2712625 - tony_a_parr@h