




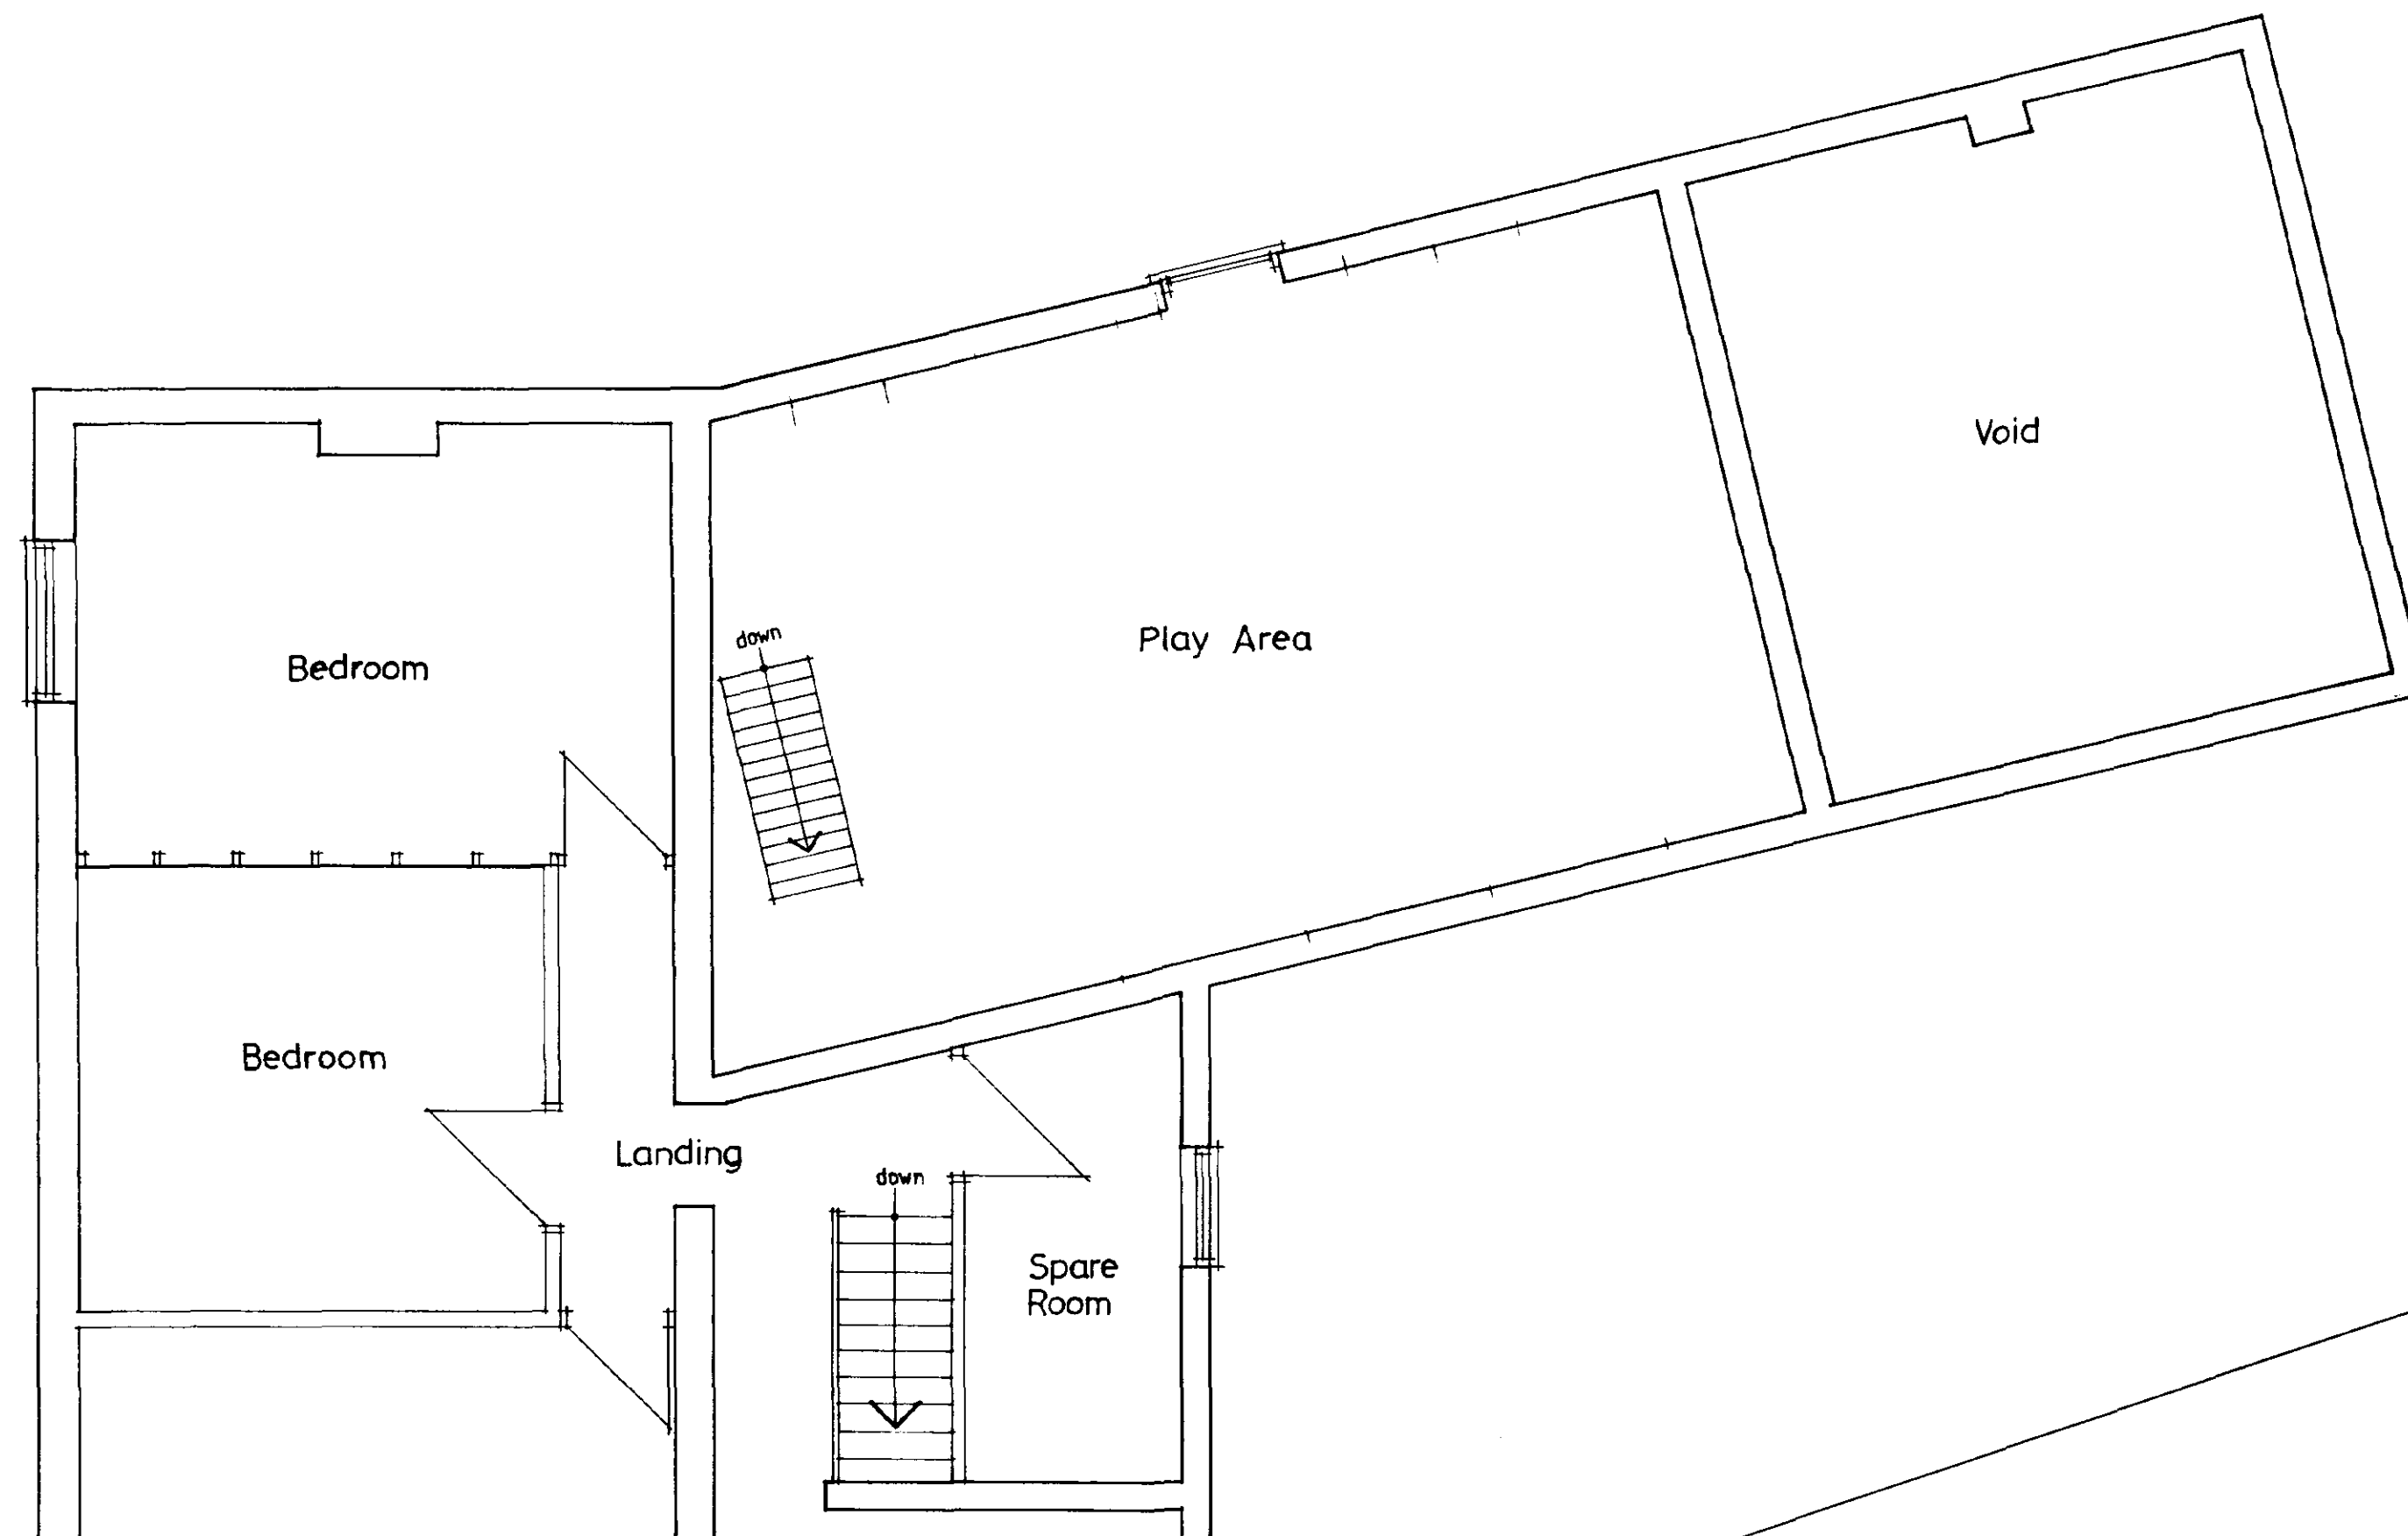

F i r s t F l o o r P l a n

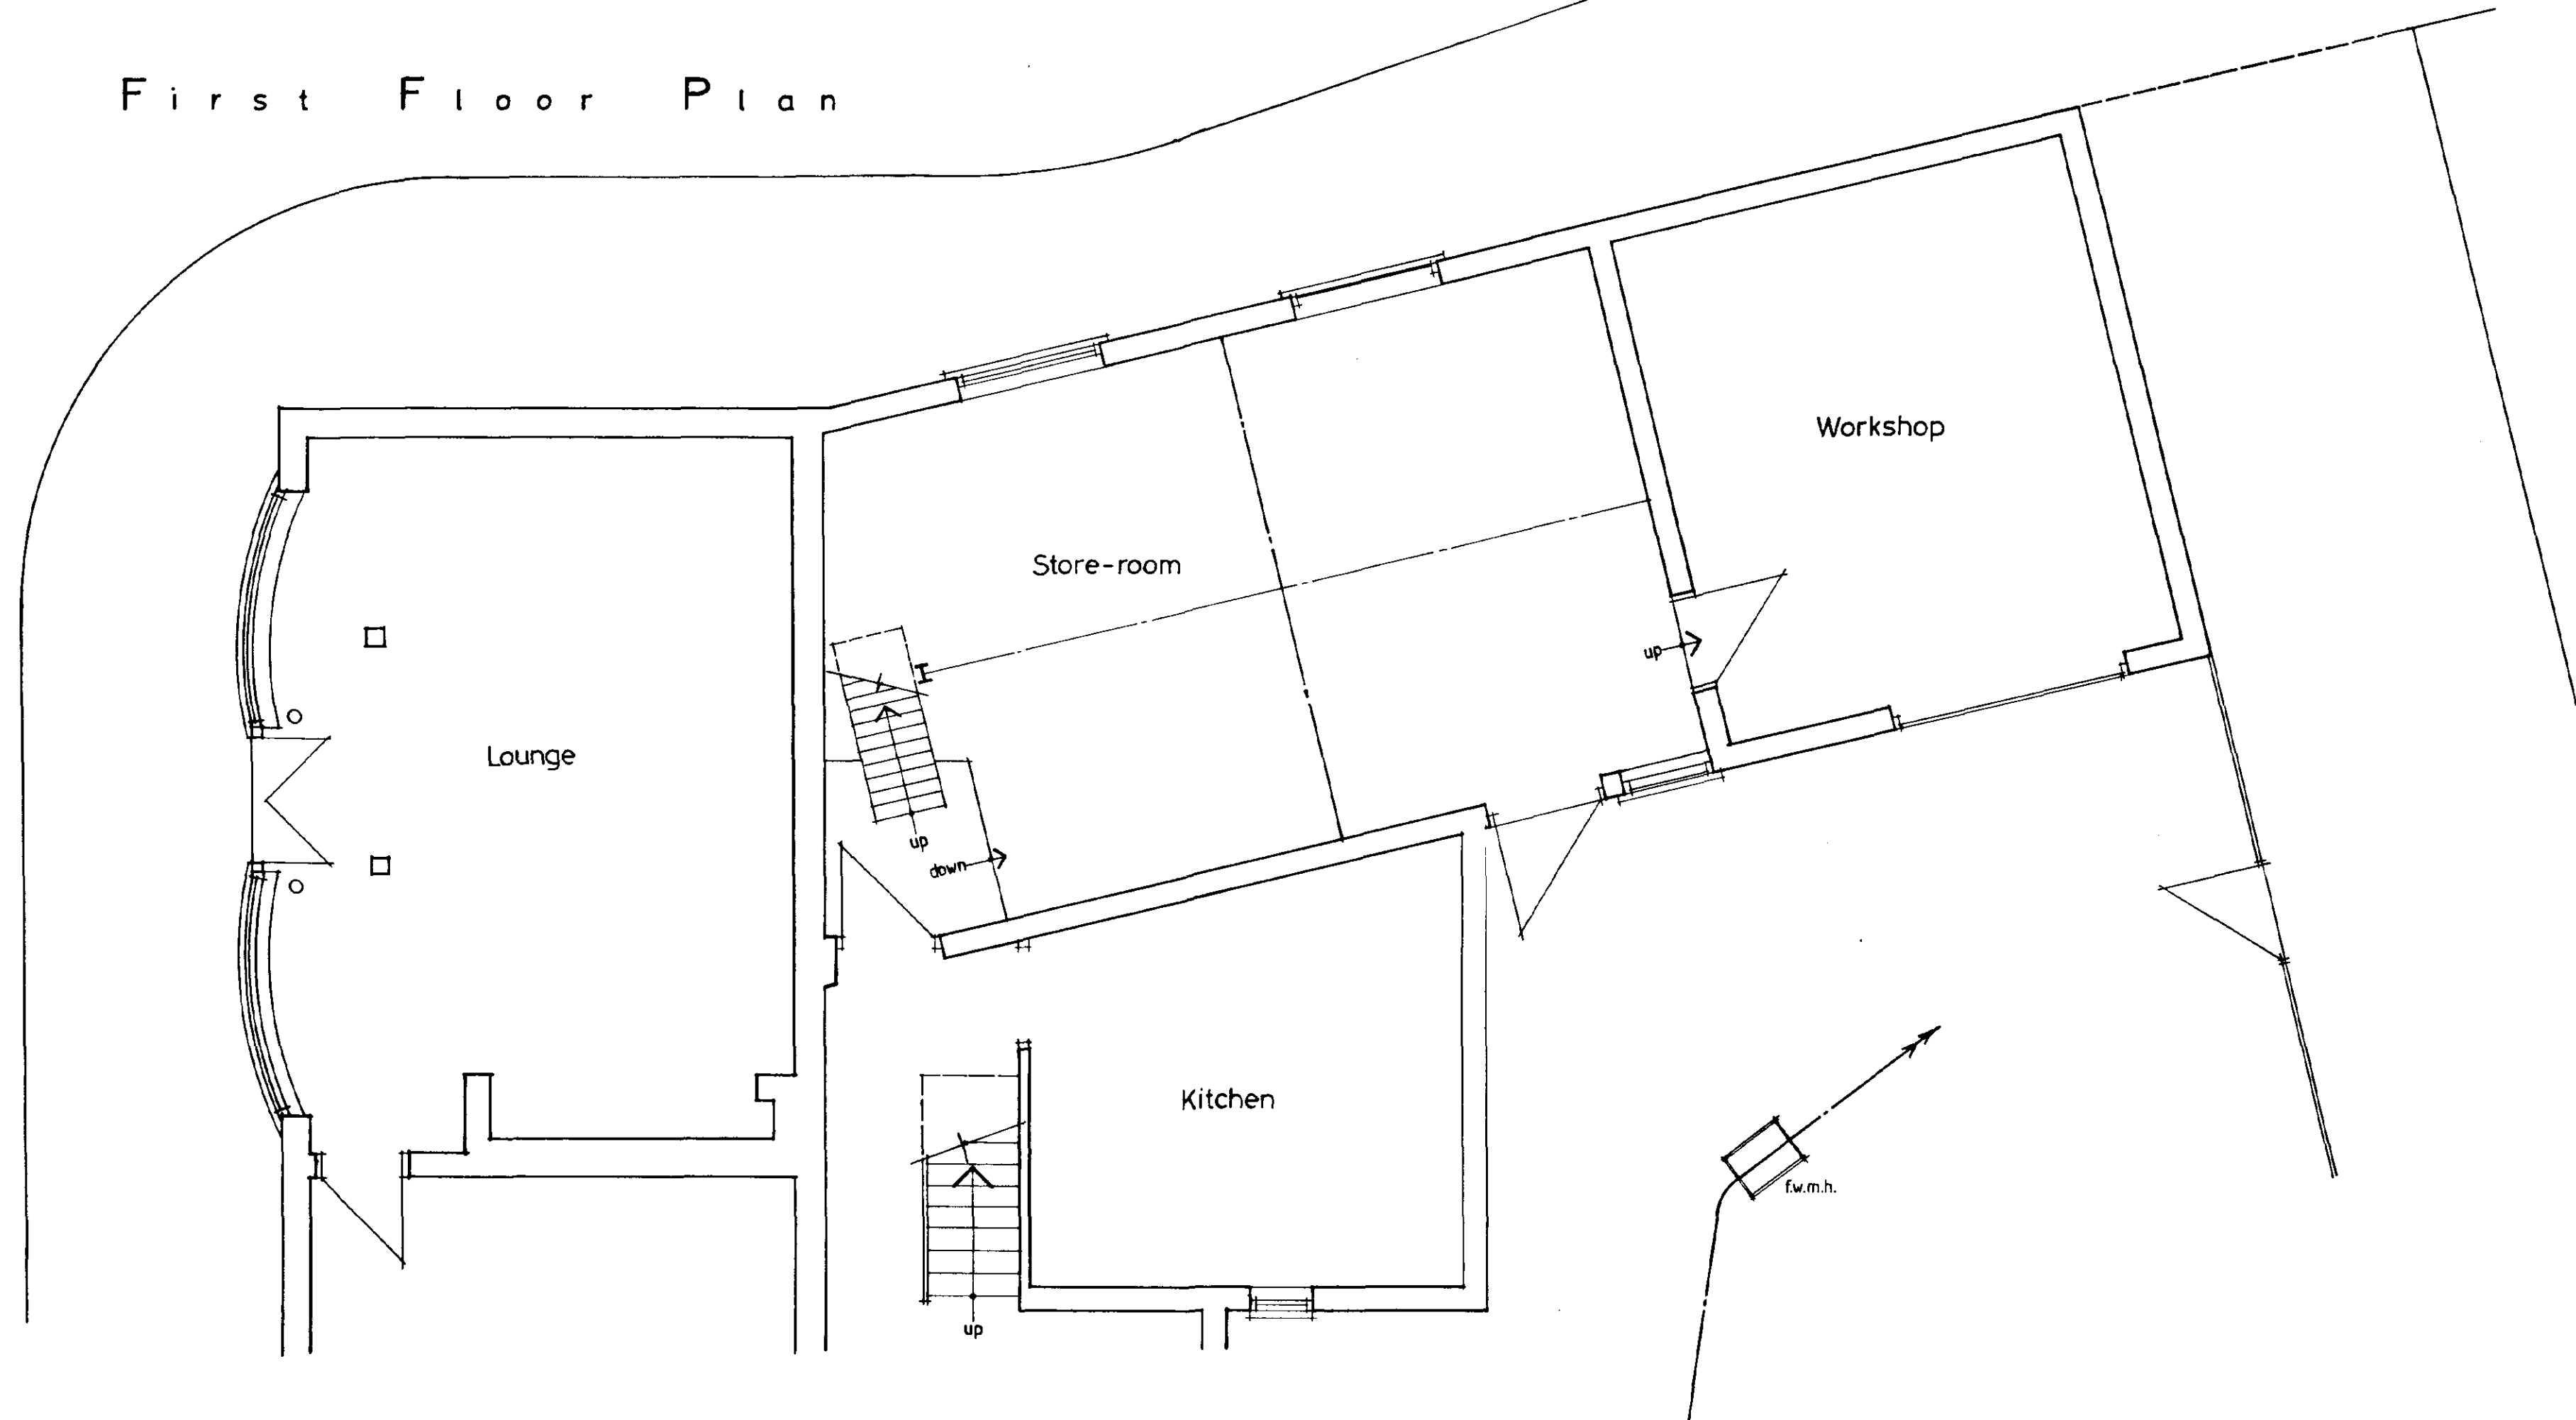

G r o u n d F l o o r P l a n

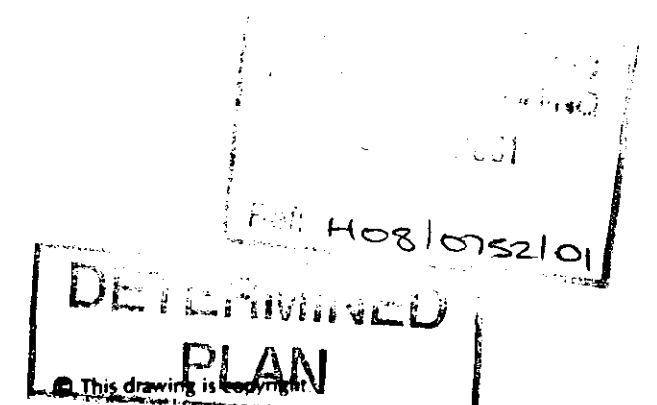


Contractors must check all dimensions on site. Only figured dimensions are to be worked from. Any foundation depths indicated are indicative only and must be in accordance with the consulting engineers design and/or agreed on site with the local authority during excavations. Any discrepancies in the information contained herein must be reported to the Architect before work proceeds.


Project Proposed Alterations 2 Wargate Way, Gosberton, Spalding, Lincs.			
Drwg.	EXISTING FLOOR PLANS		
Scale	1:50	Date	Oct. 2000
Drwg. no.	01030:01	Rev.	

architects · designers · planning consultants
Old School House · 36 Boston Road · Sleaford
Lincolnshire · NG34 7EZ · Tel: 01529 414141
Fax: 01529 415757




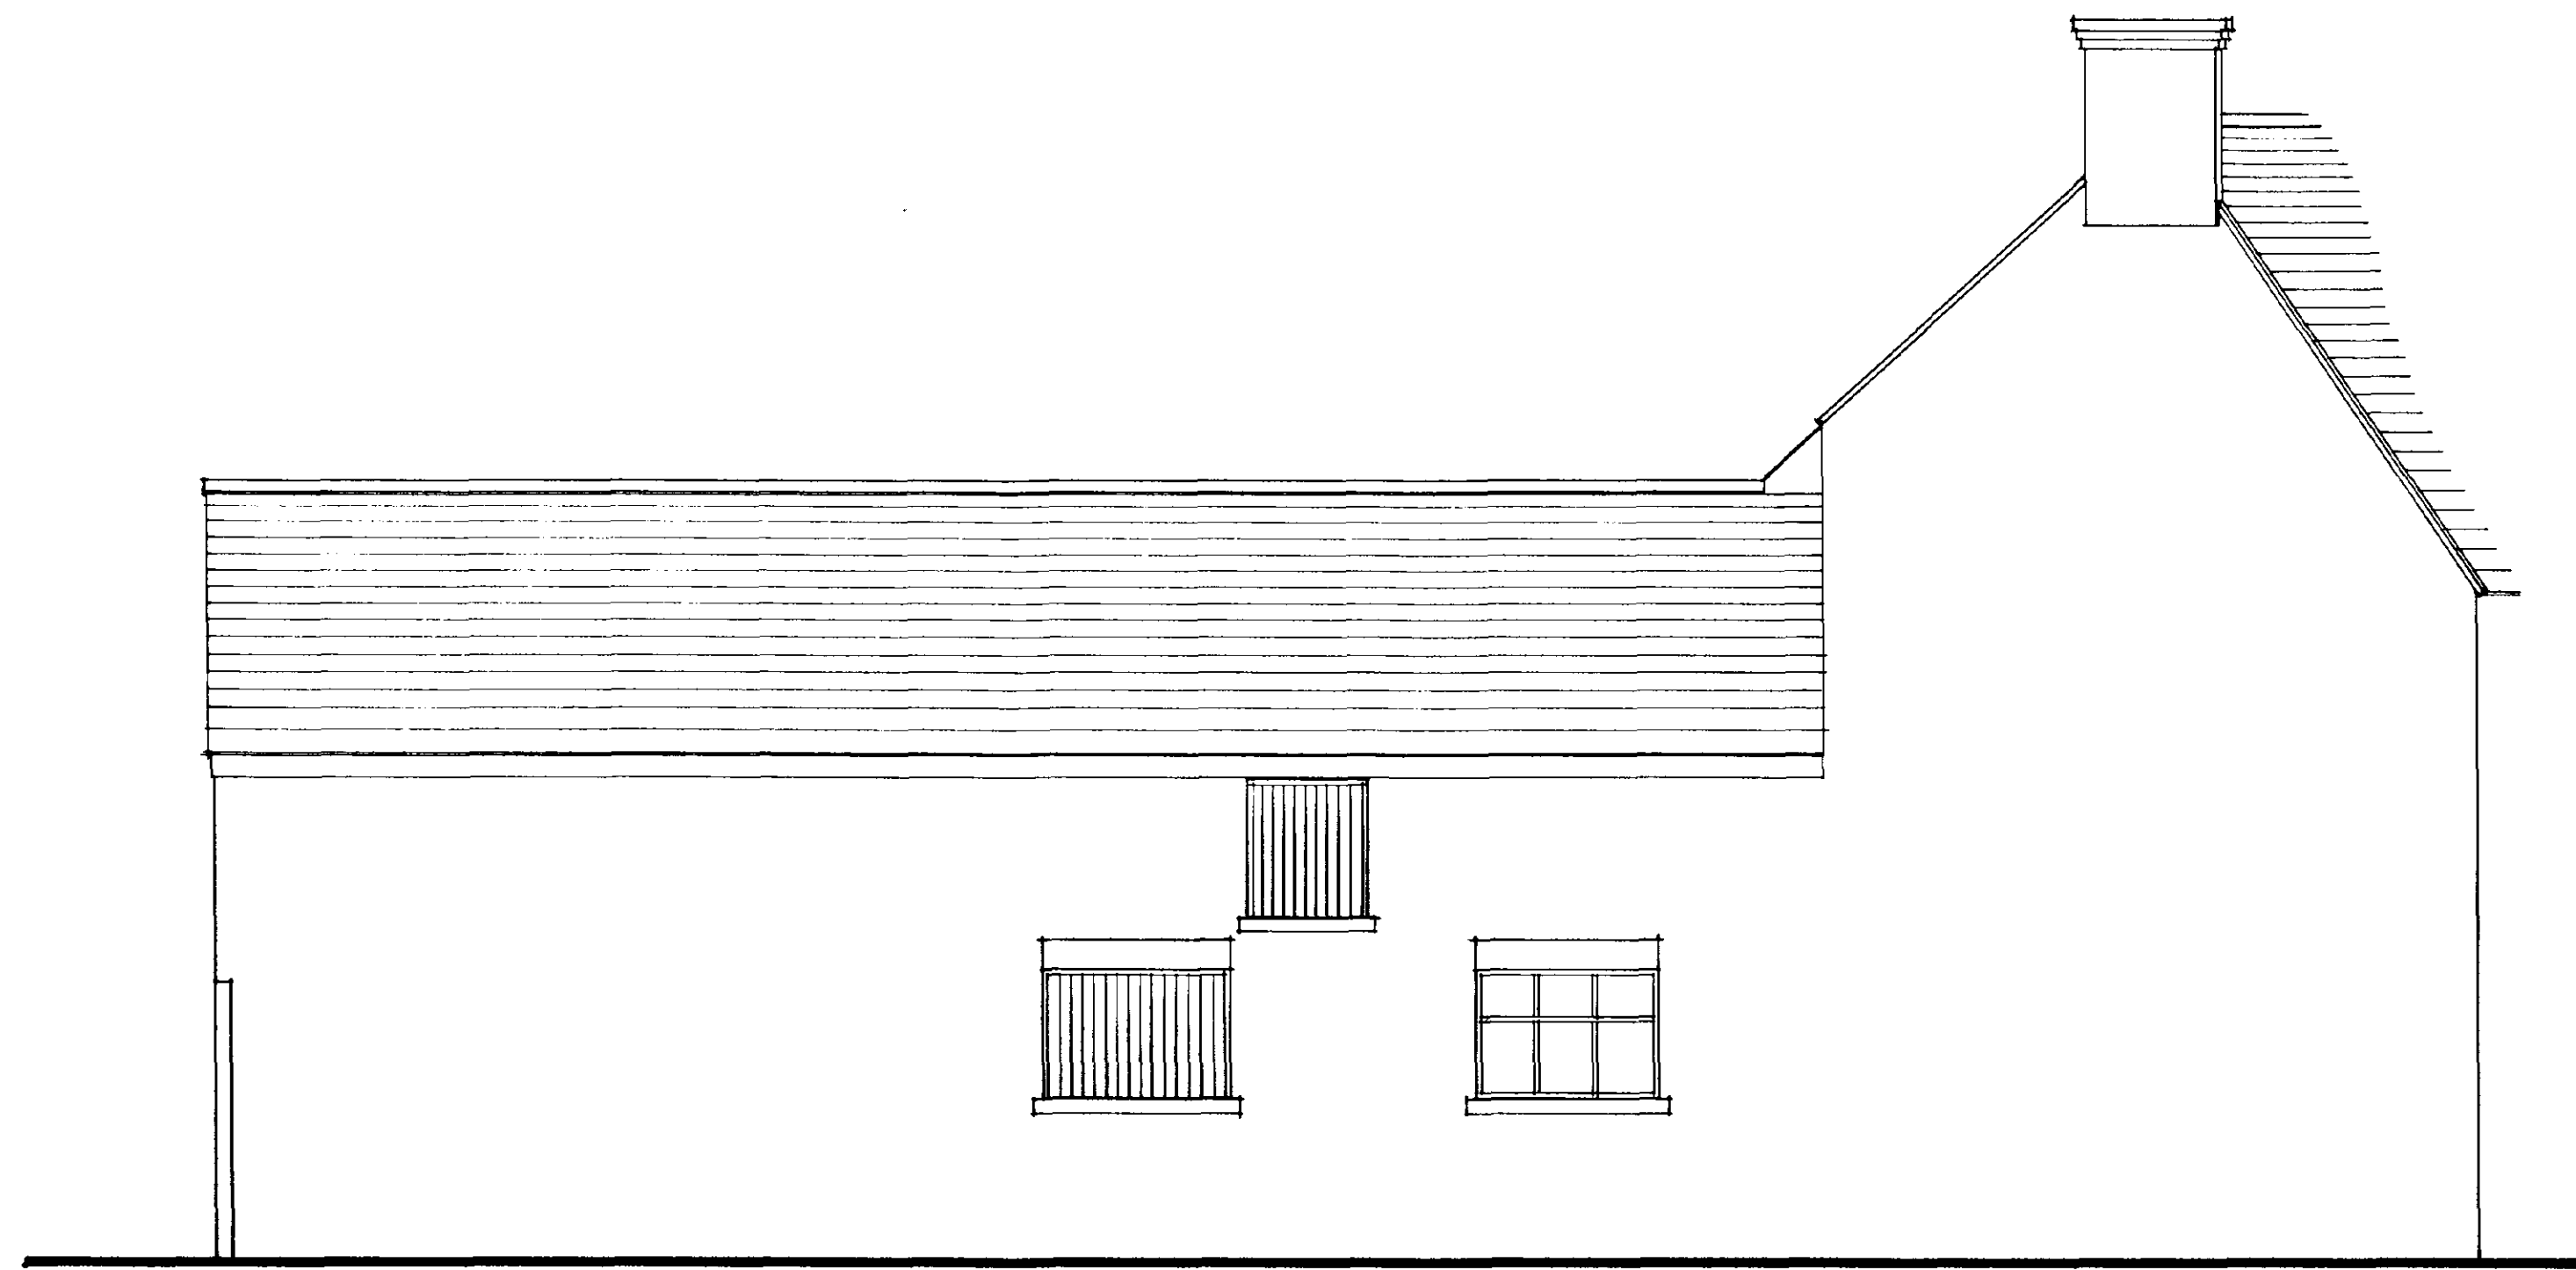

F r o n t

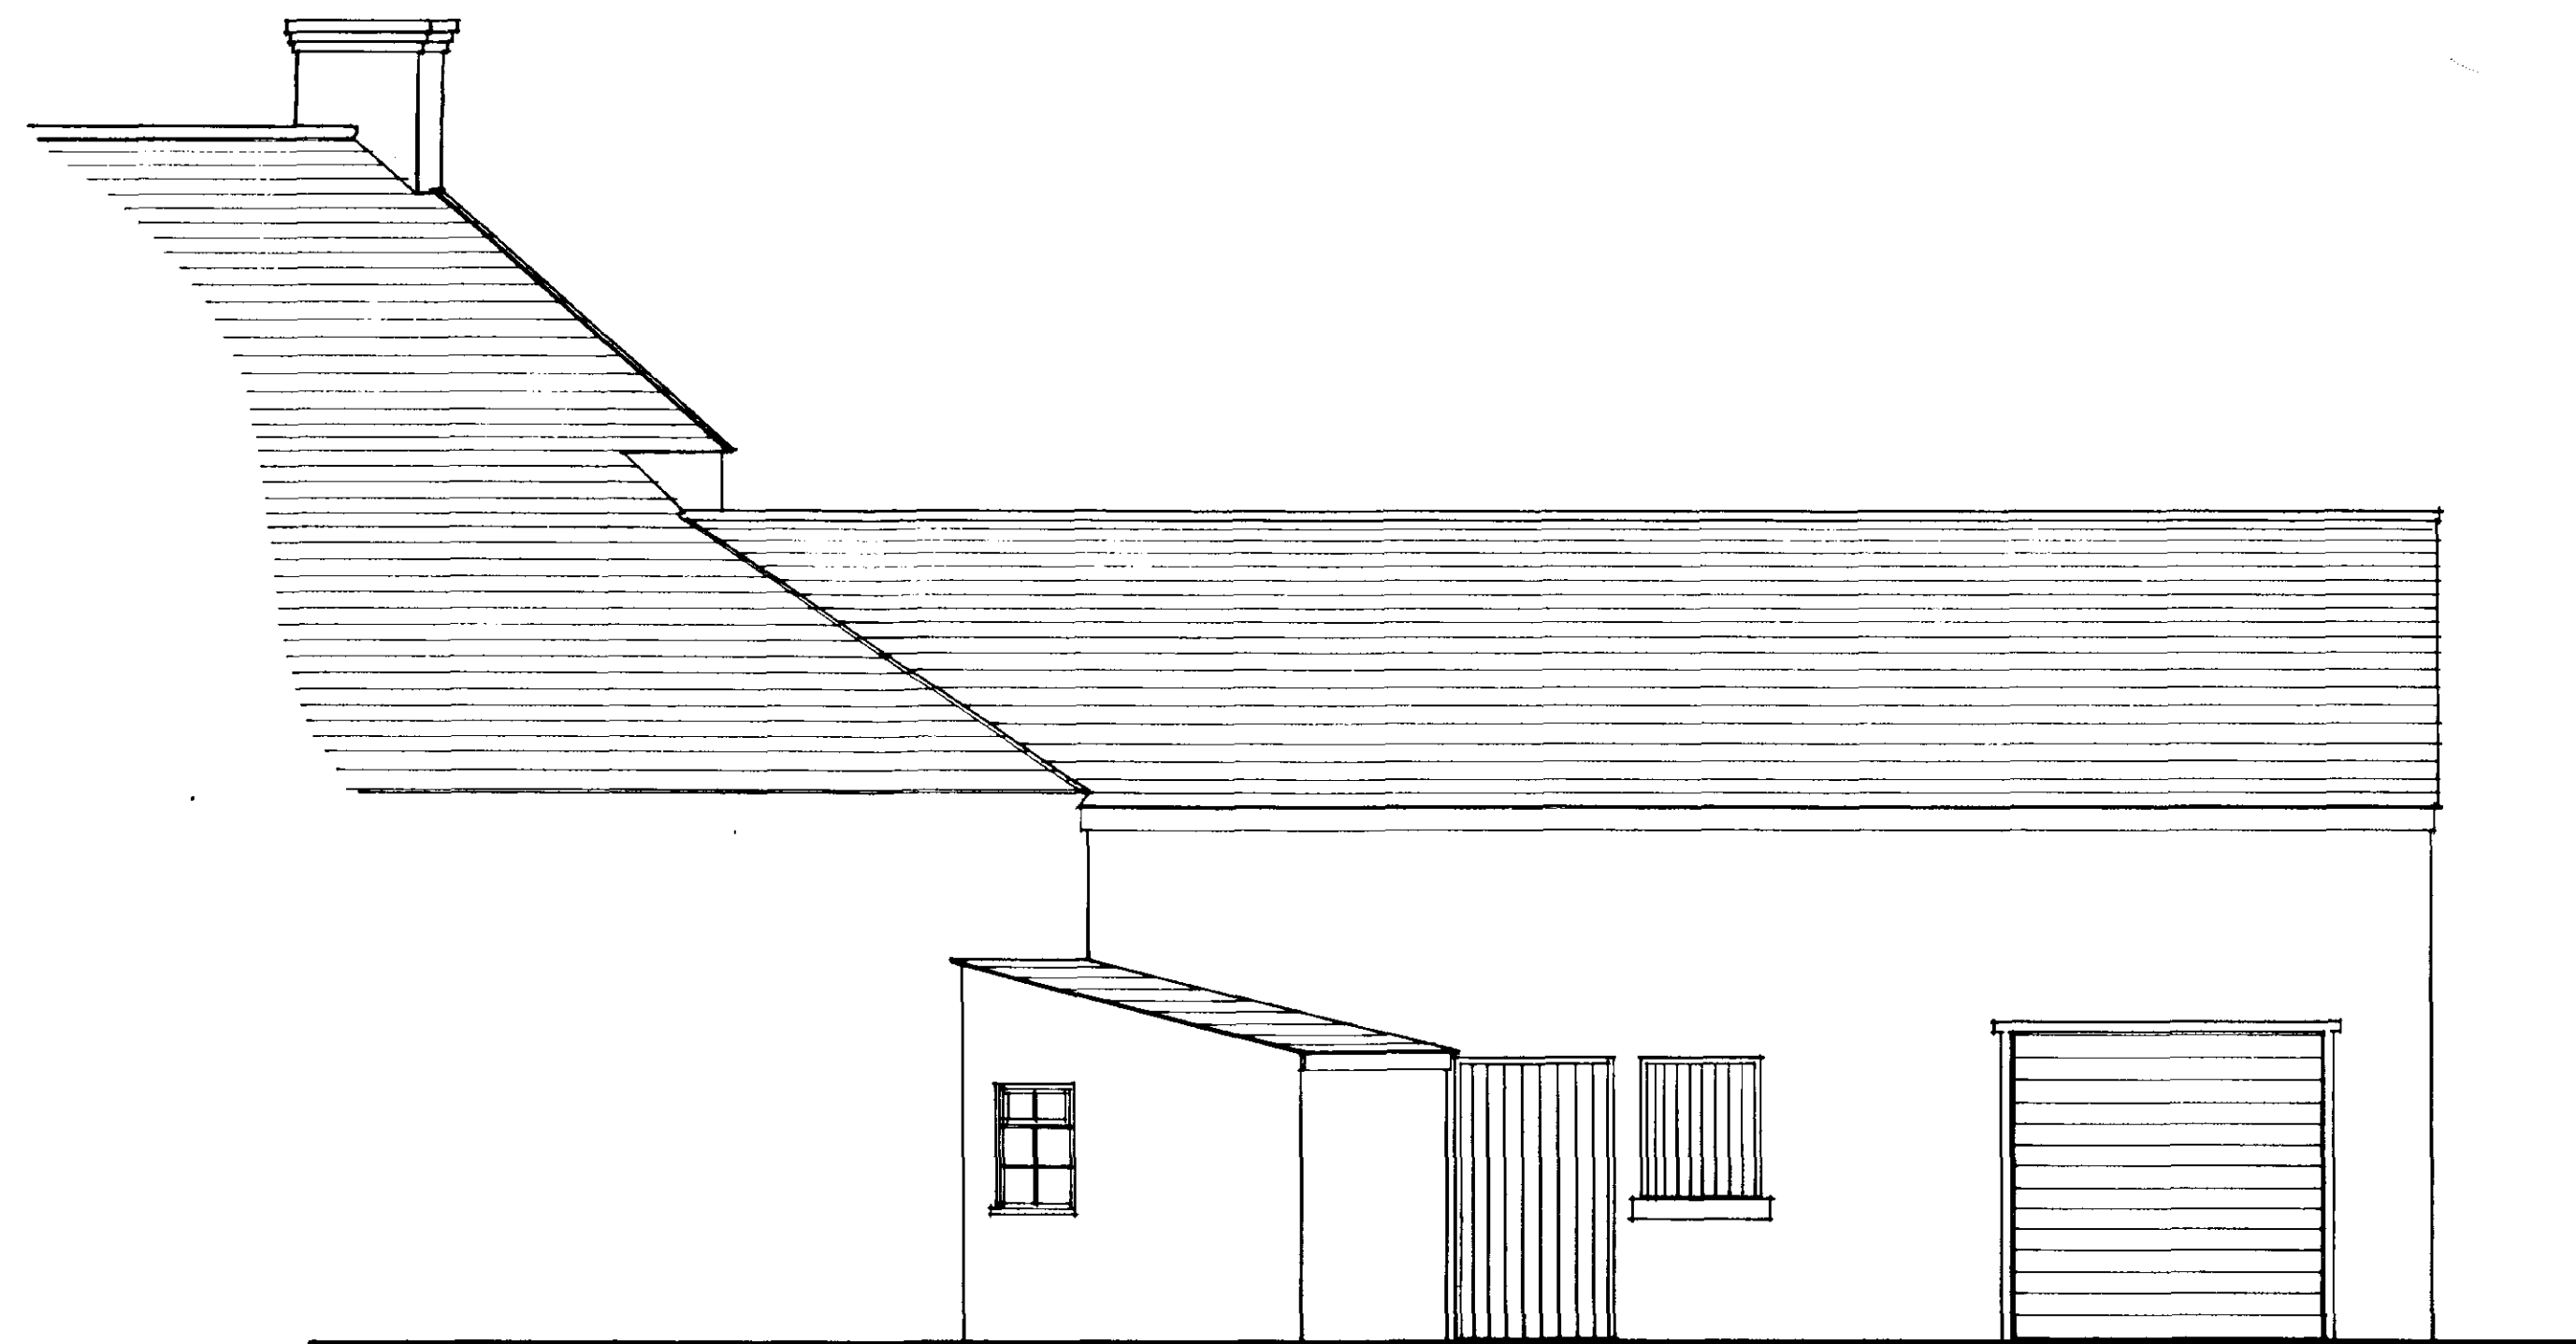

R e a r

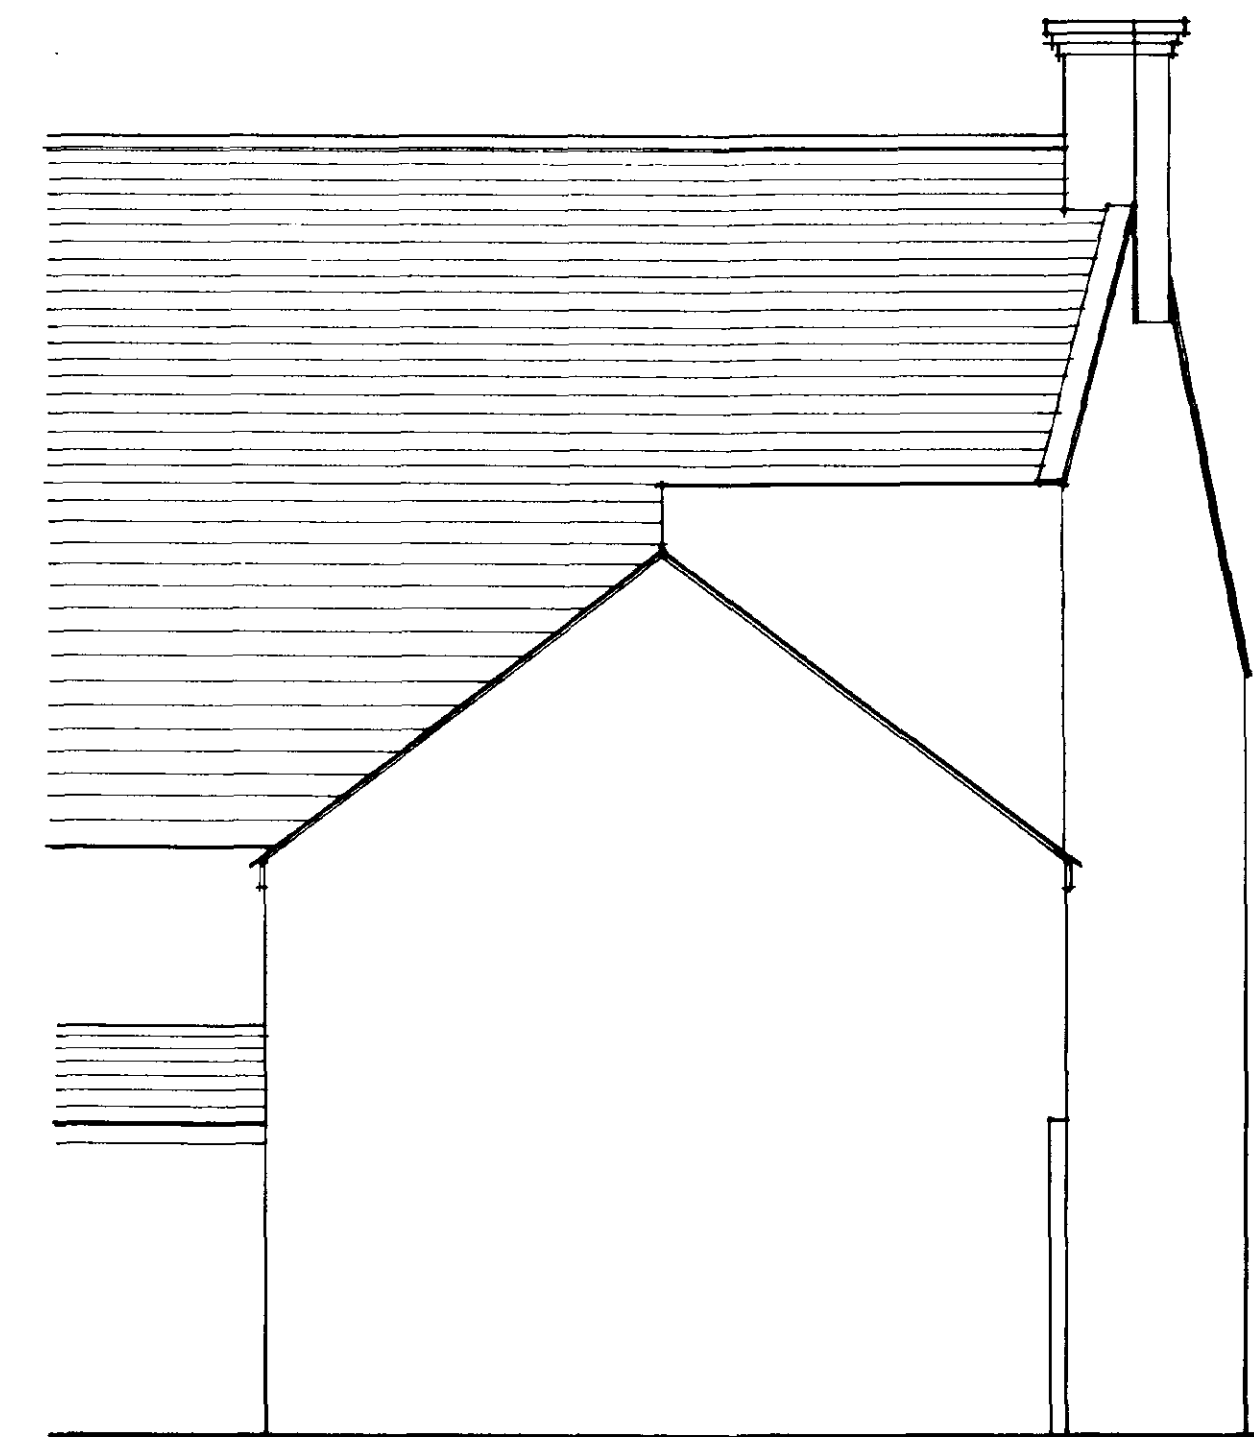


S i d e

Ref: H081052101


© This drawing is copyright.
Contractors must check all dimensions on Site. Only figured dimensions are to be worked from. Any found differences indicated are indicative only and must be in accordance with the consulting engineers design and/or agreed on Site with the local authority during excavations. Any discrepancies in the information contained herein must be reported to the Architect before work proceeds.

Project Proposed Alterations 2 Wargate Way, Gosberton, Spalding, Lincs.			
Drwg EXISTING ELEVATIONS and SECTION			
Scale	1:50	Date	Oct 2000
Drwg. no.	01030:02	Rev.	
architects · designers · planning consultants Old School House · 36 Boston Road · Sleaford Lincolnshire · NG34 7EZ. Tel: 01529 414141 Fax: 01529 415757			




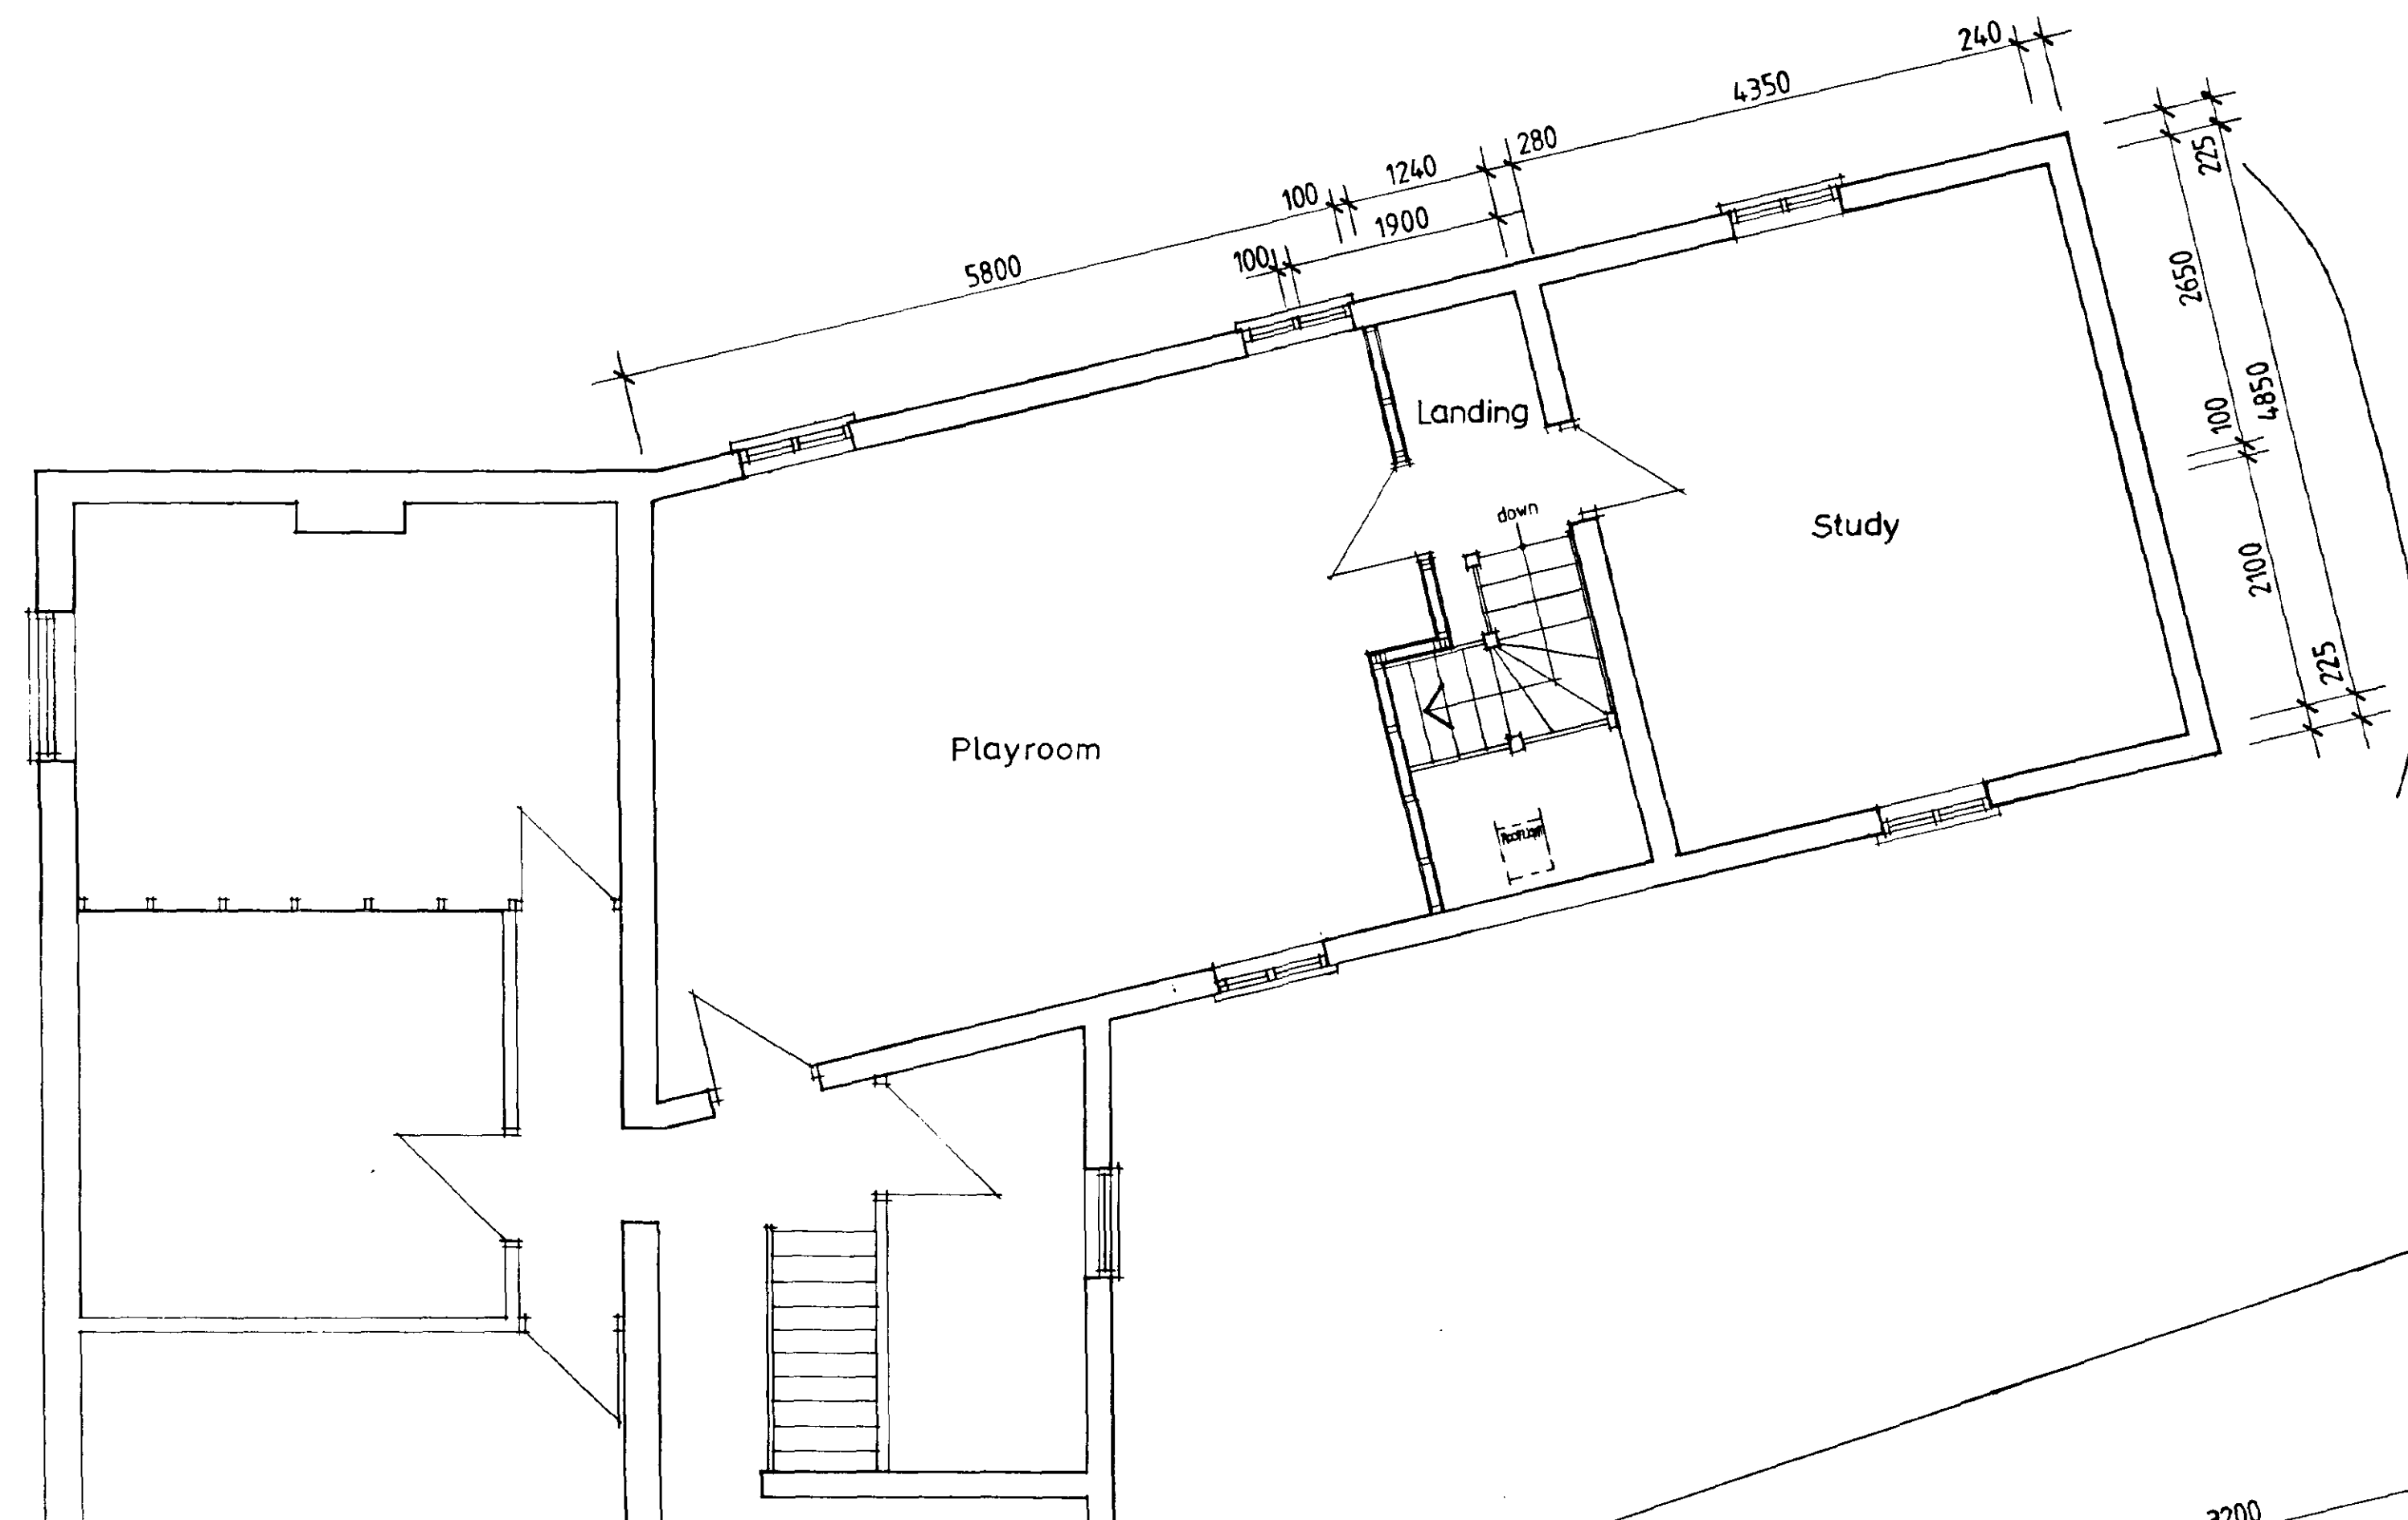


First Floor Plan

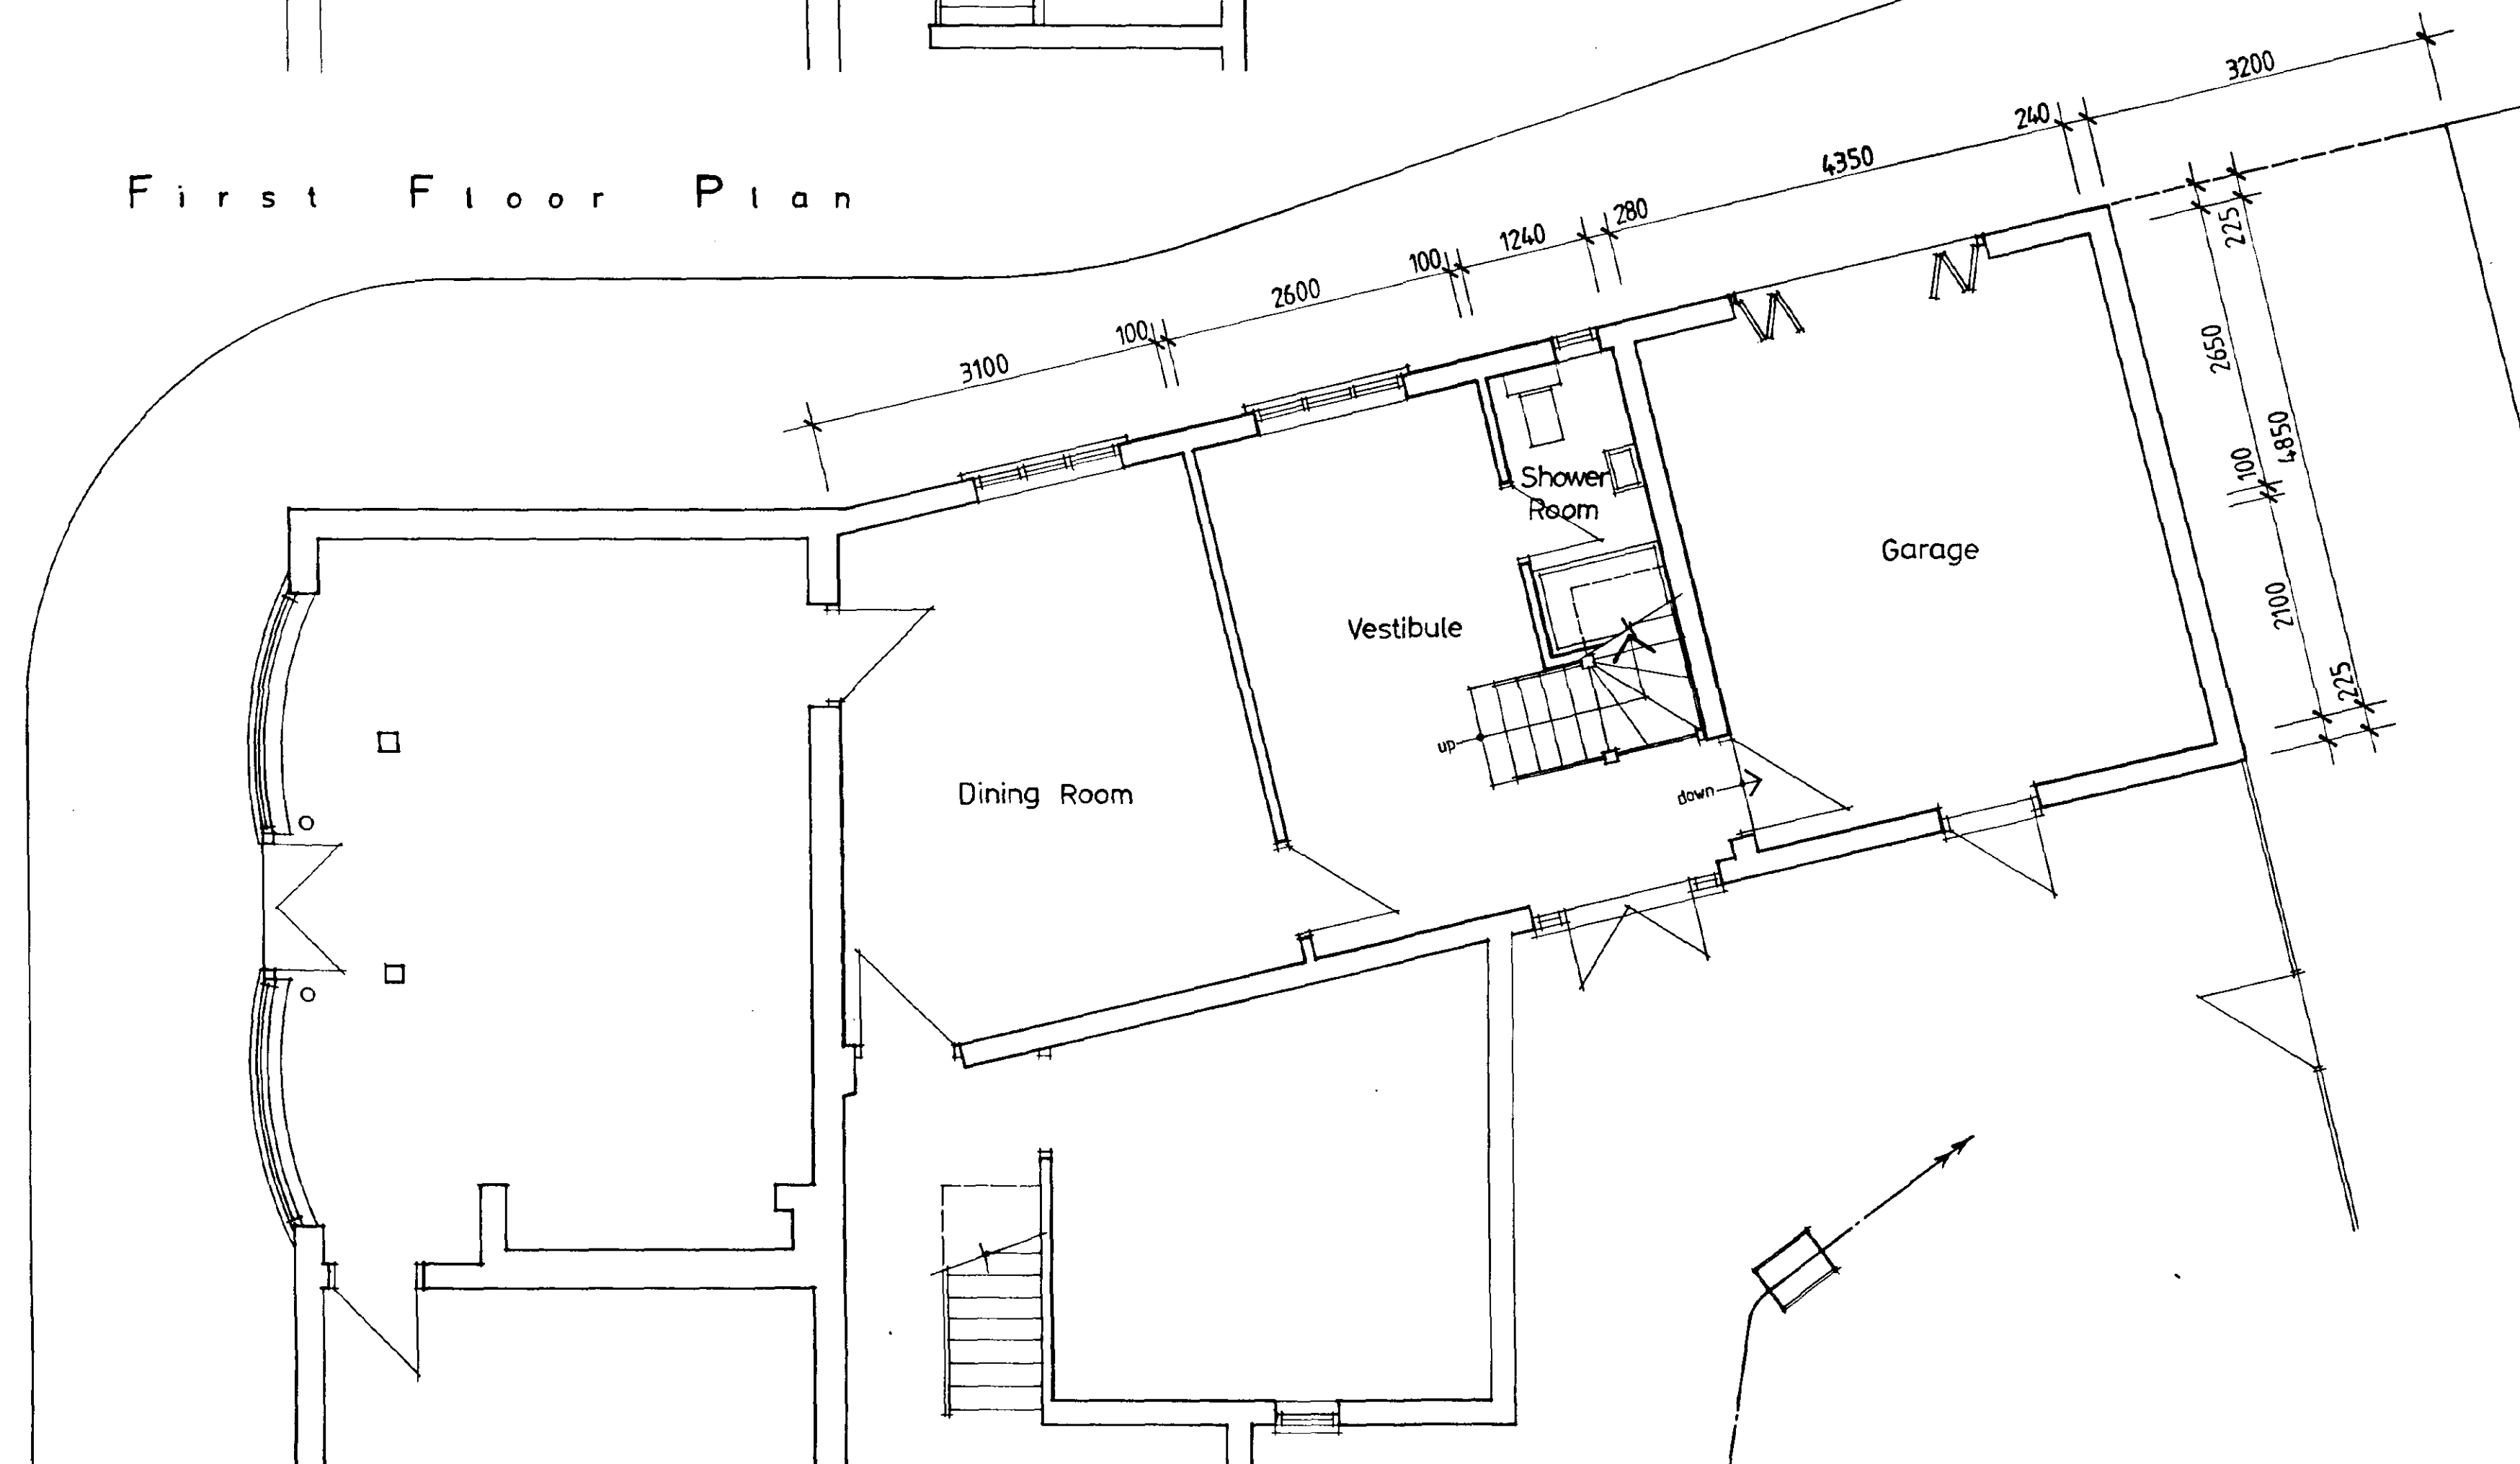

Ground Floor Plan

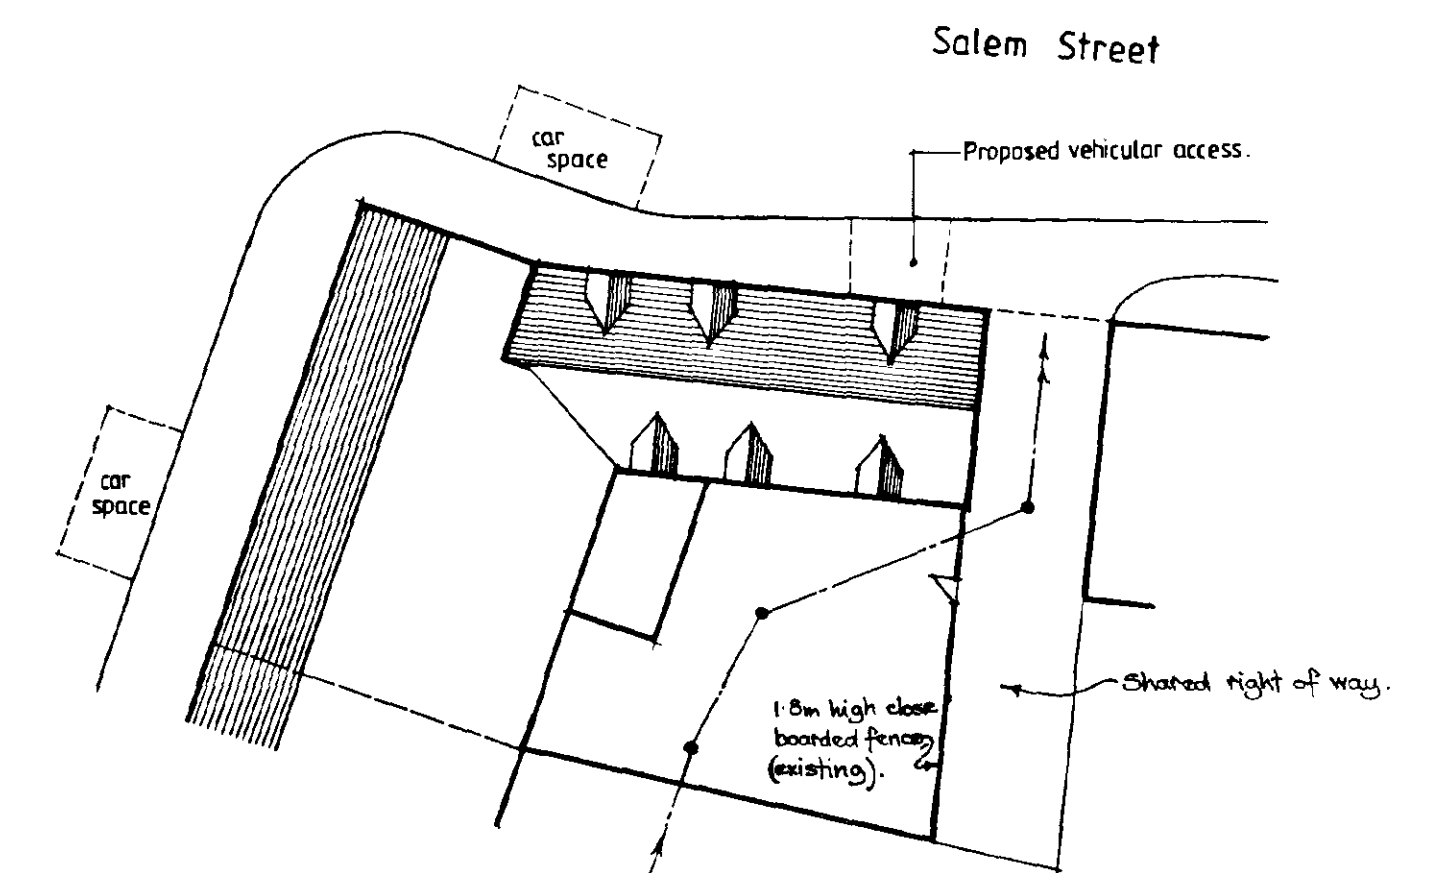

Site Plan
Scale 1:200

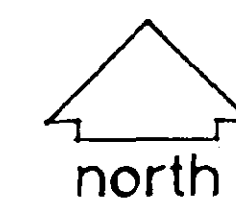

140810752/01
PLAN

Rev A: Amend First Floor window positions. Chit closer to rear landing + lights with rooflight. Date: 01/03/01

© This drawing is copyright.
Contractors must check all dimensions on site. Only figured dimensions are to be worked from. Any foundation depths indicated are indicative only and must be in accordance with the consulting engineers design and/or agreed on site with the local authority during excavations. Any discrepancies in the information contained herein must be reported to the Architect before work proceeds.

Project Proposed Alterations 2 Wargate Way, Gosberton, Spalding, Lincs.			
Drawn: PROPOSED FLOOR PLANS			
Scale	1:50	Date	March 2001
Drawn no	01030:03	Rev	A

architects · designers · planning consultants
Old School House · 36 Boston Road · Sleaford
Lincolnshire · NG34 7EZ · Tel: 01529 414141
Fax: 01529 415757






Front



Rear

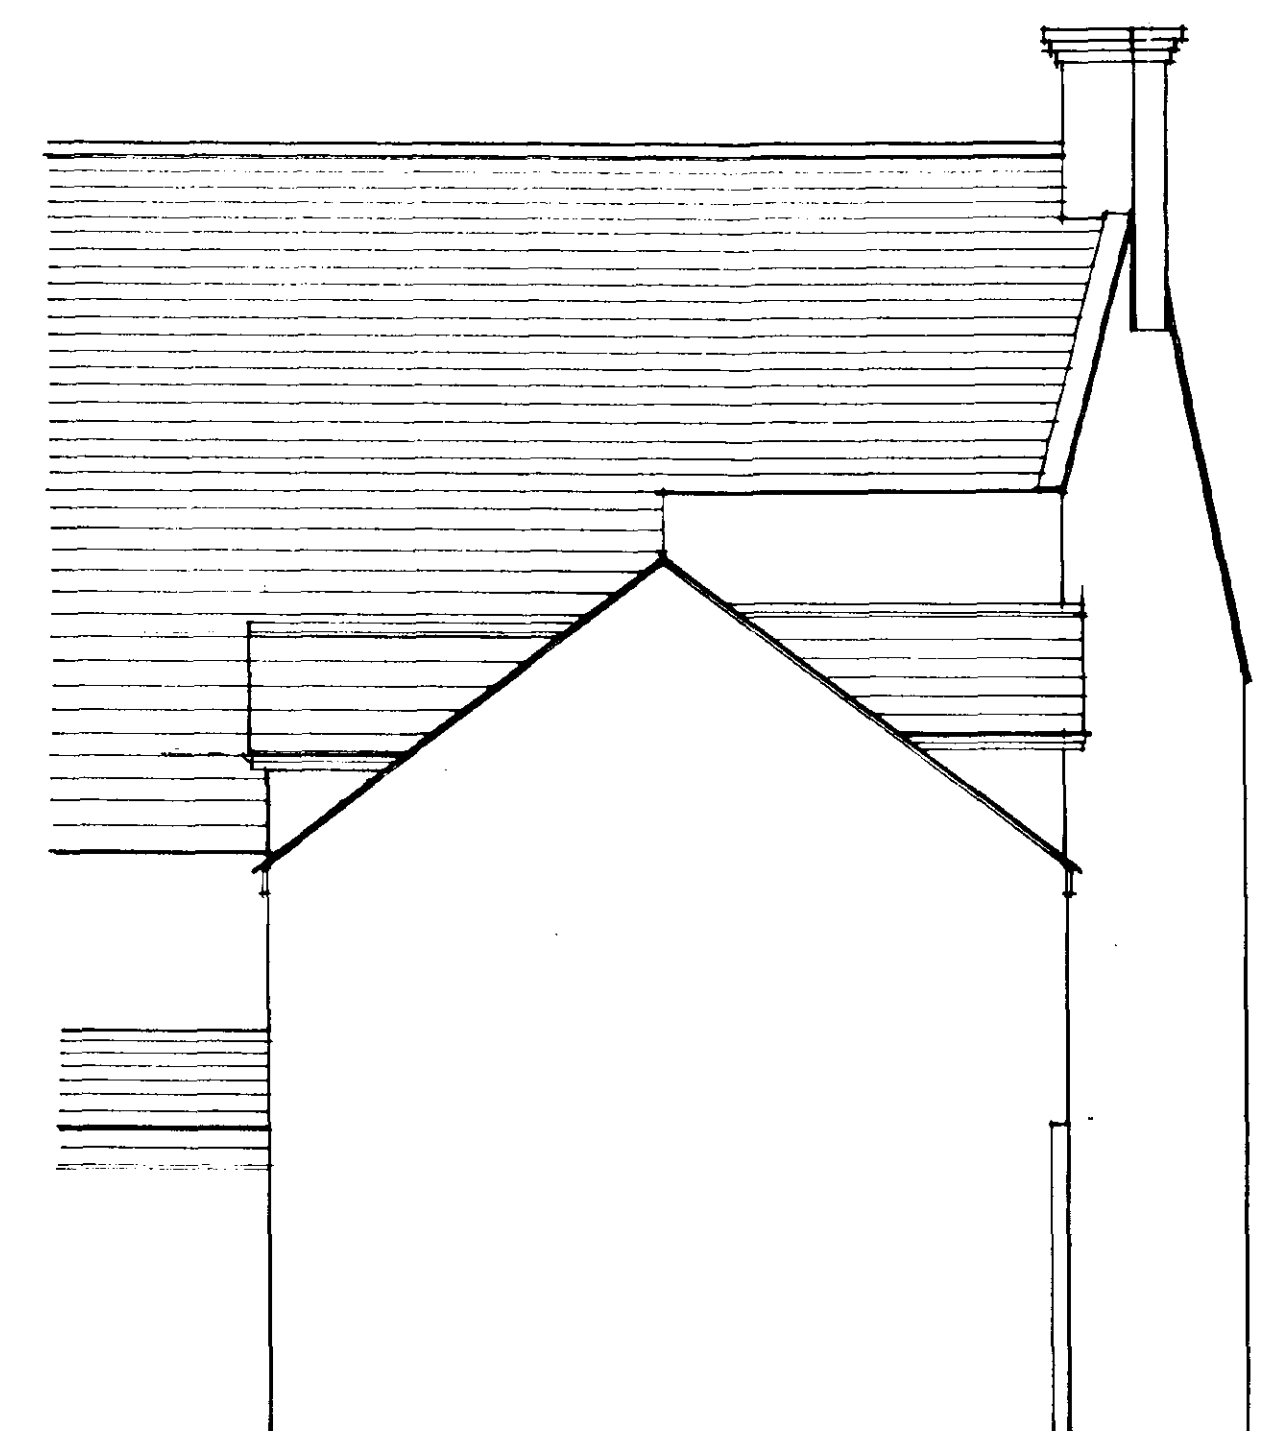


Side



Location Plan

Scale 1:1250

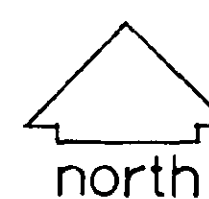

DETERMINED
PLAN

Ref: H08/0752/01

Rev A: Amend changes to front & rear elevations. Only changes to front & rear elevations. Revoked: replaced with additional notes.

Contractors must check all dimensions on site. Only figured dimensions are to be worked from. Any foundation depths indicated are indicative only and must be in accordance with the consulting engineers design and/or agreed on site with the local authority during excavations. Any discrepancies in the information contained herein must be reported to the Architect before work proceeds.

Project Proposed Alterations 2 Wargate Way, Gosberton, Spalding, Lincs.	
Drawn: PROPOSED ELEVATIONS	
Scale: 1:50	Date: Oct 2000
Drawn no: 01030:04	Rev: 1
architects · designers · planning consultants Old School House · 36 Boston Road · Spalding Lincolnshire · NG34 7EZ · Tel: 01529 414141 Fax: 01529 415757	

