


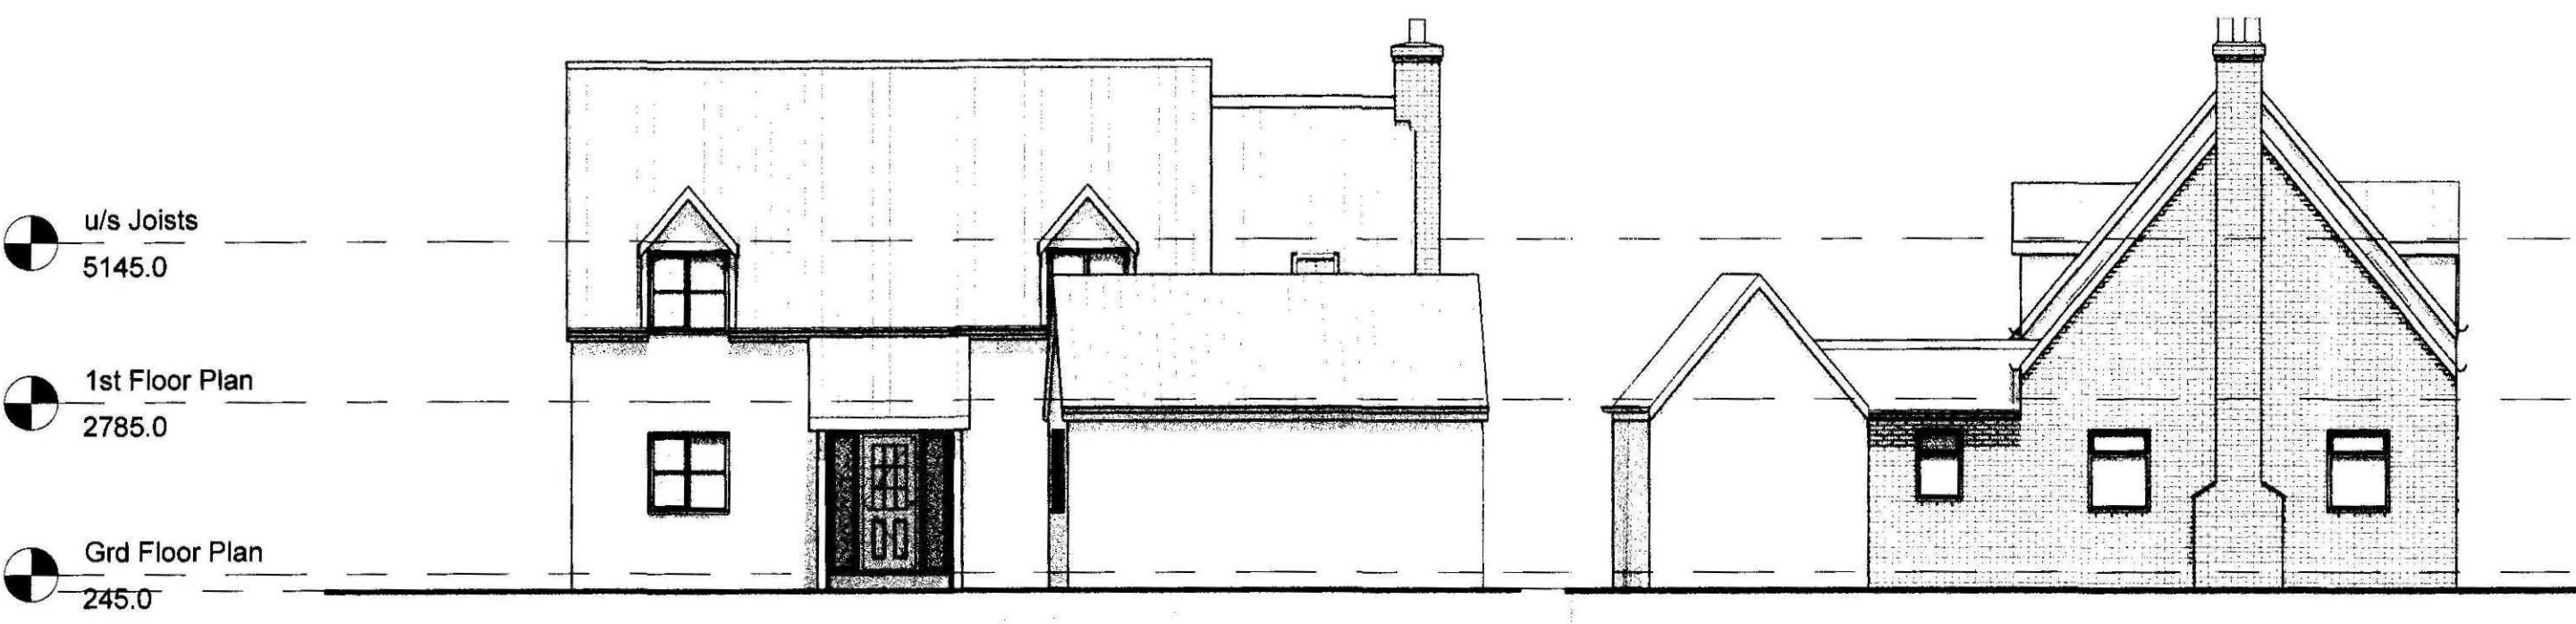


2 Front Elevation  
1 : 100


3 Right Side Elevation  
1 : 100




4 Rear Elevation  
1 : 100

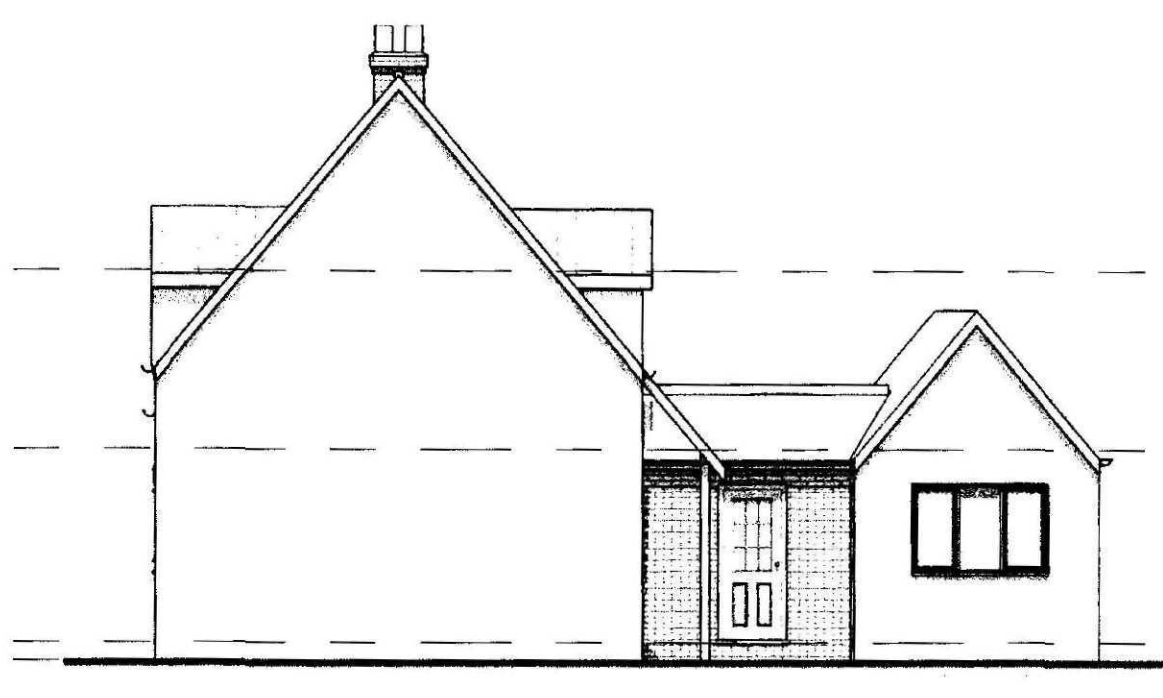

5 Left Side Elevation  
1 : 100

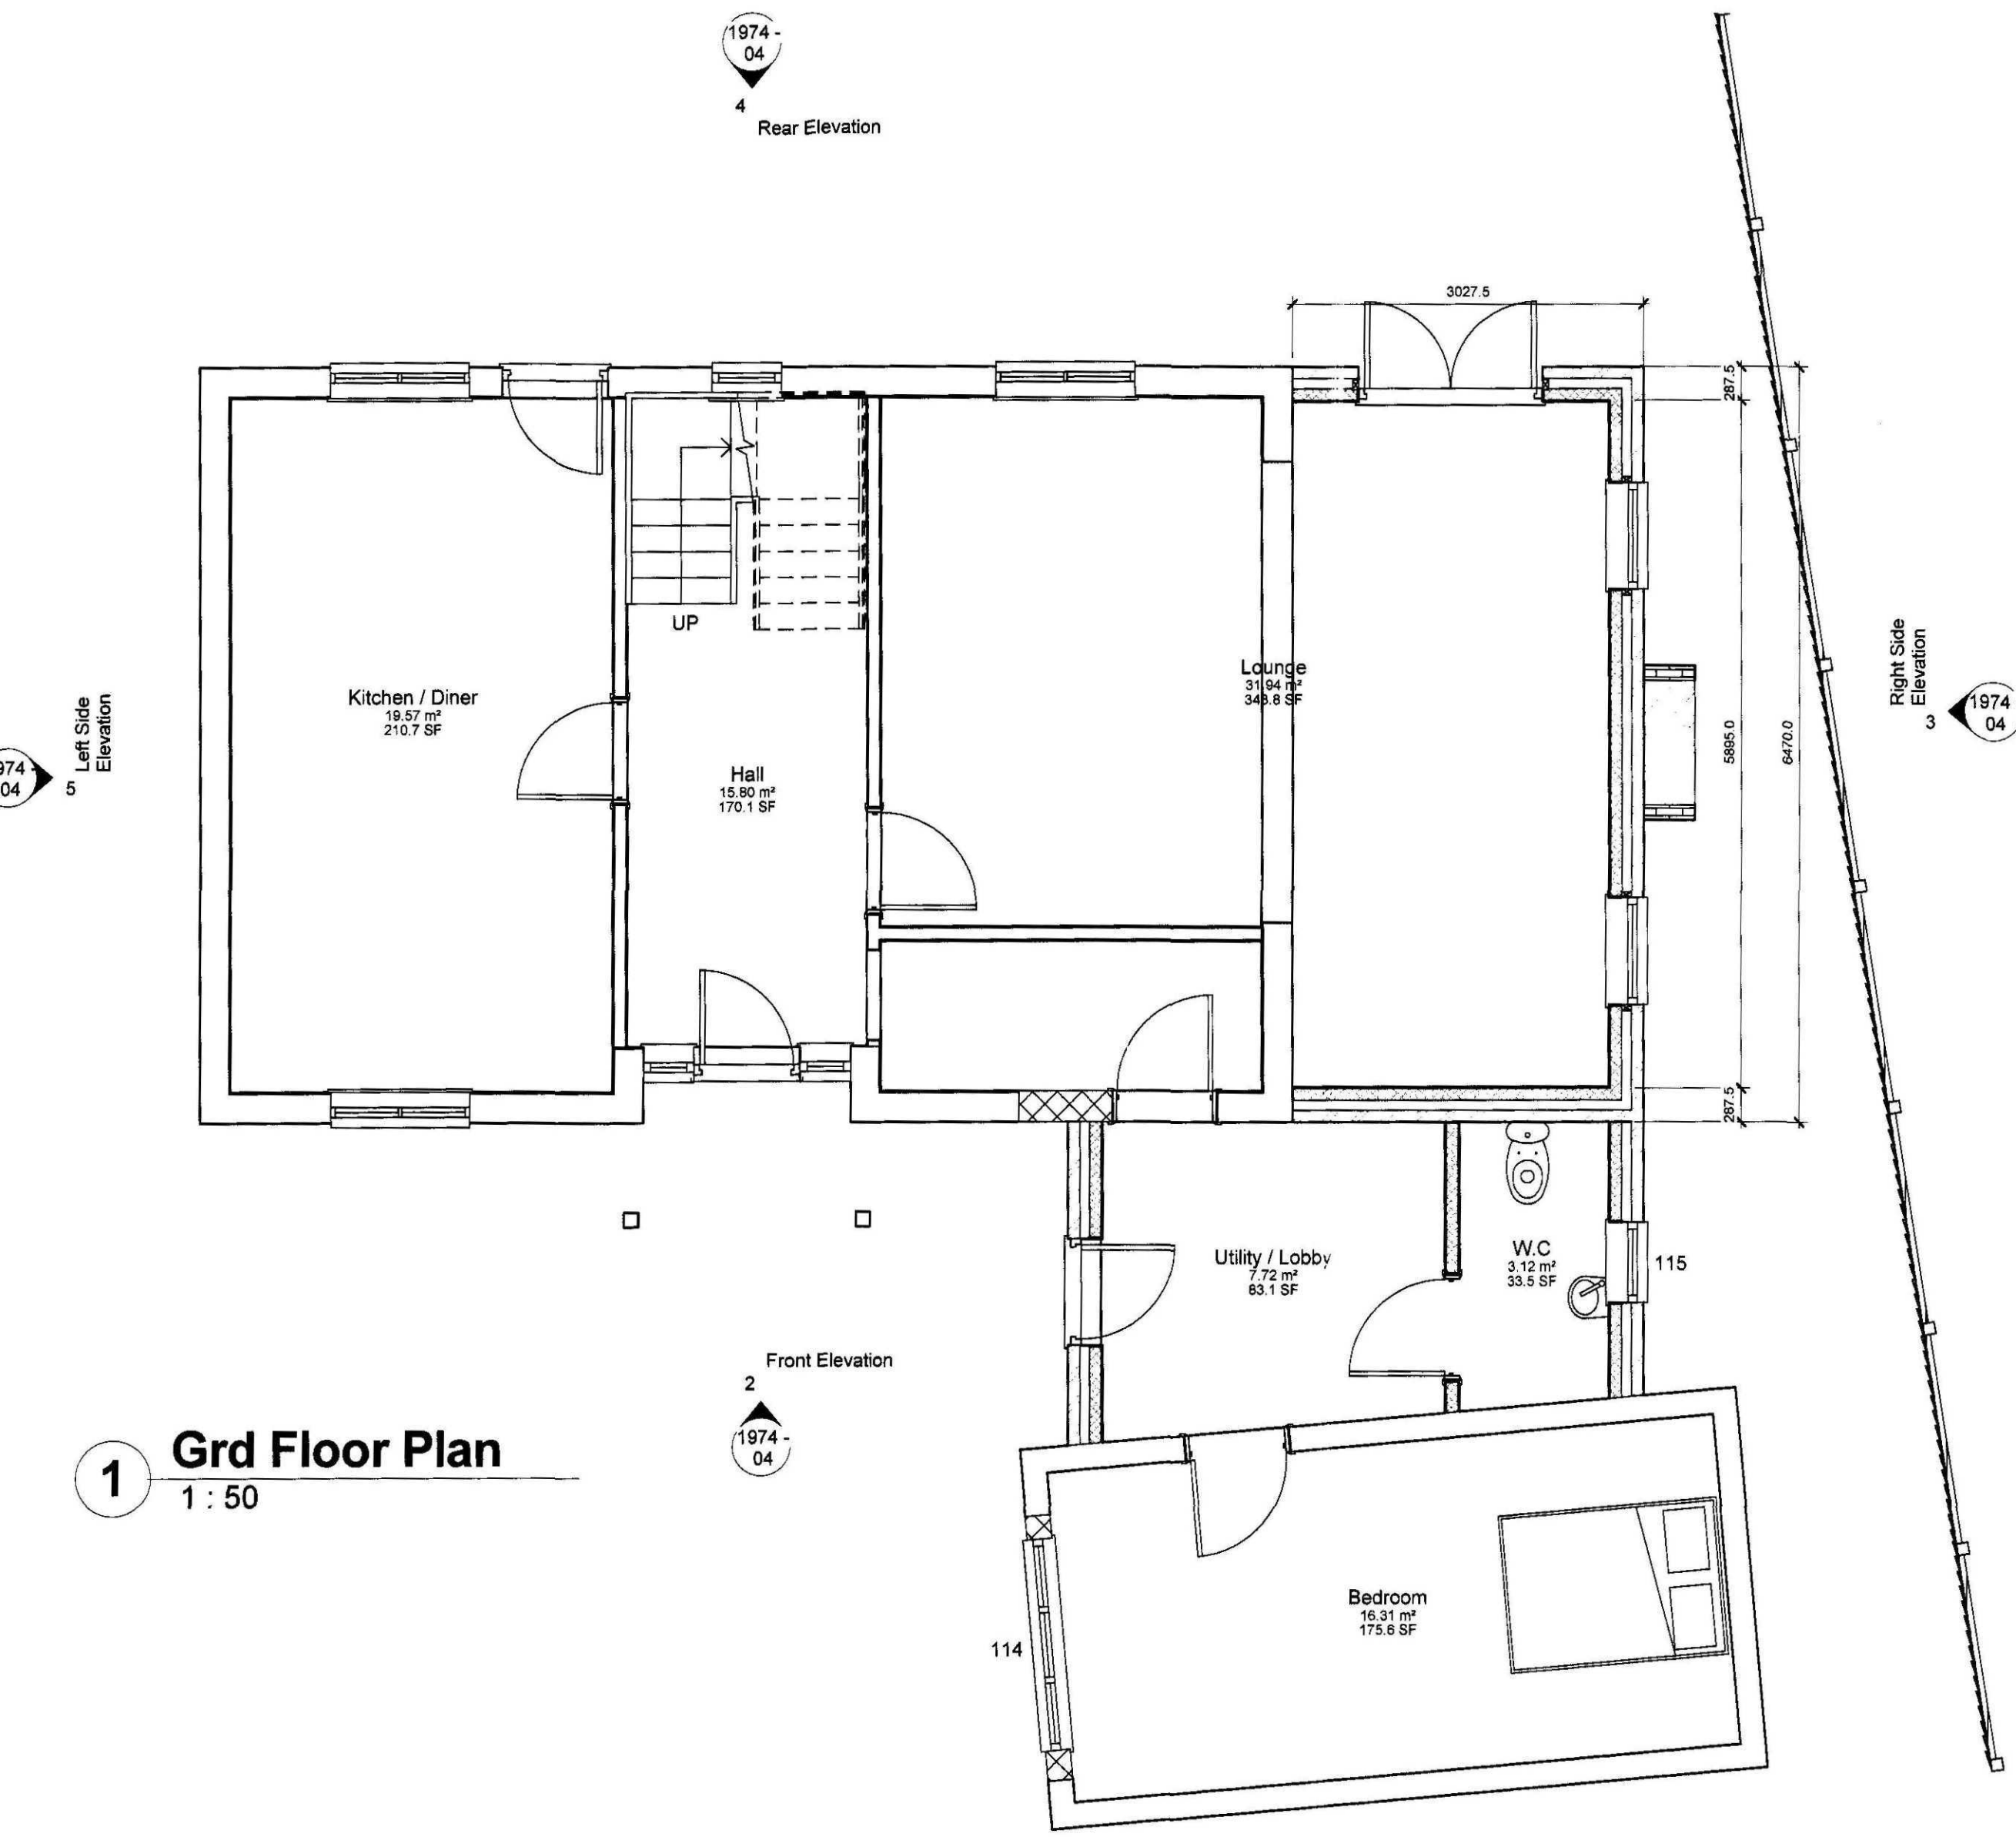

1 Grd Floor Plan  
1 : 50

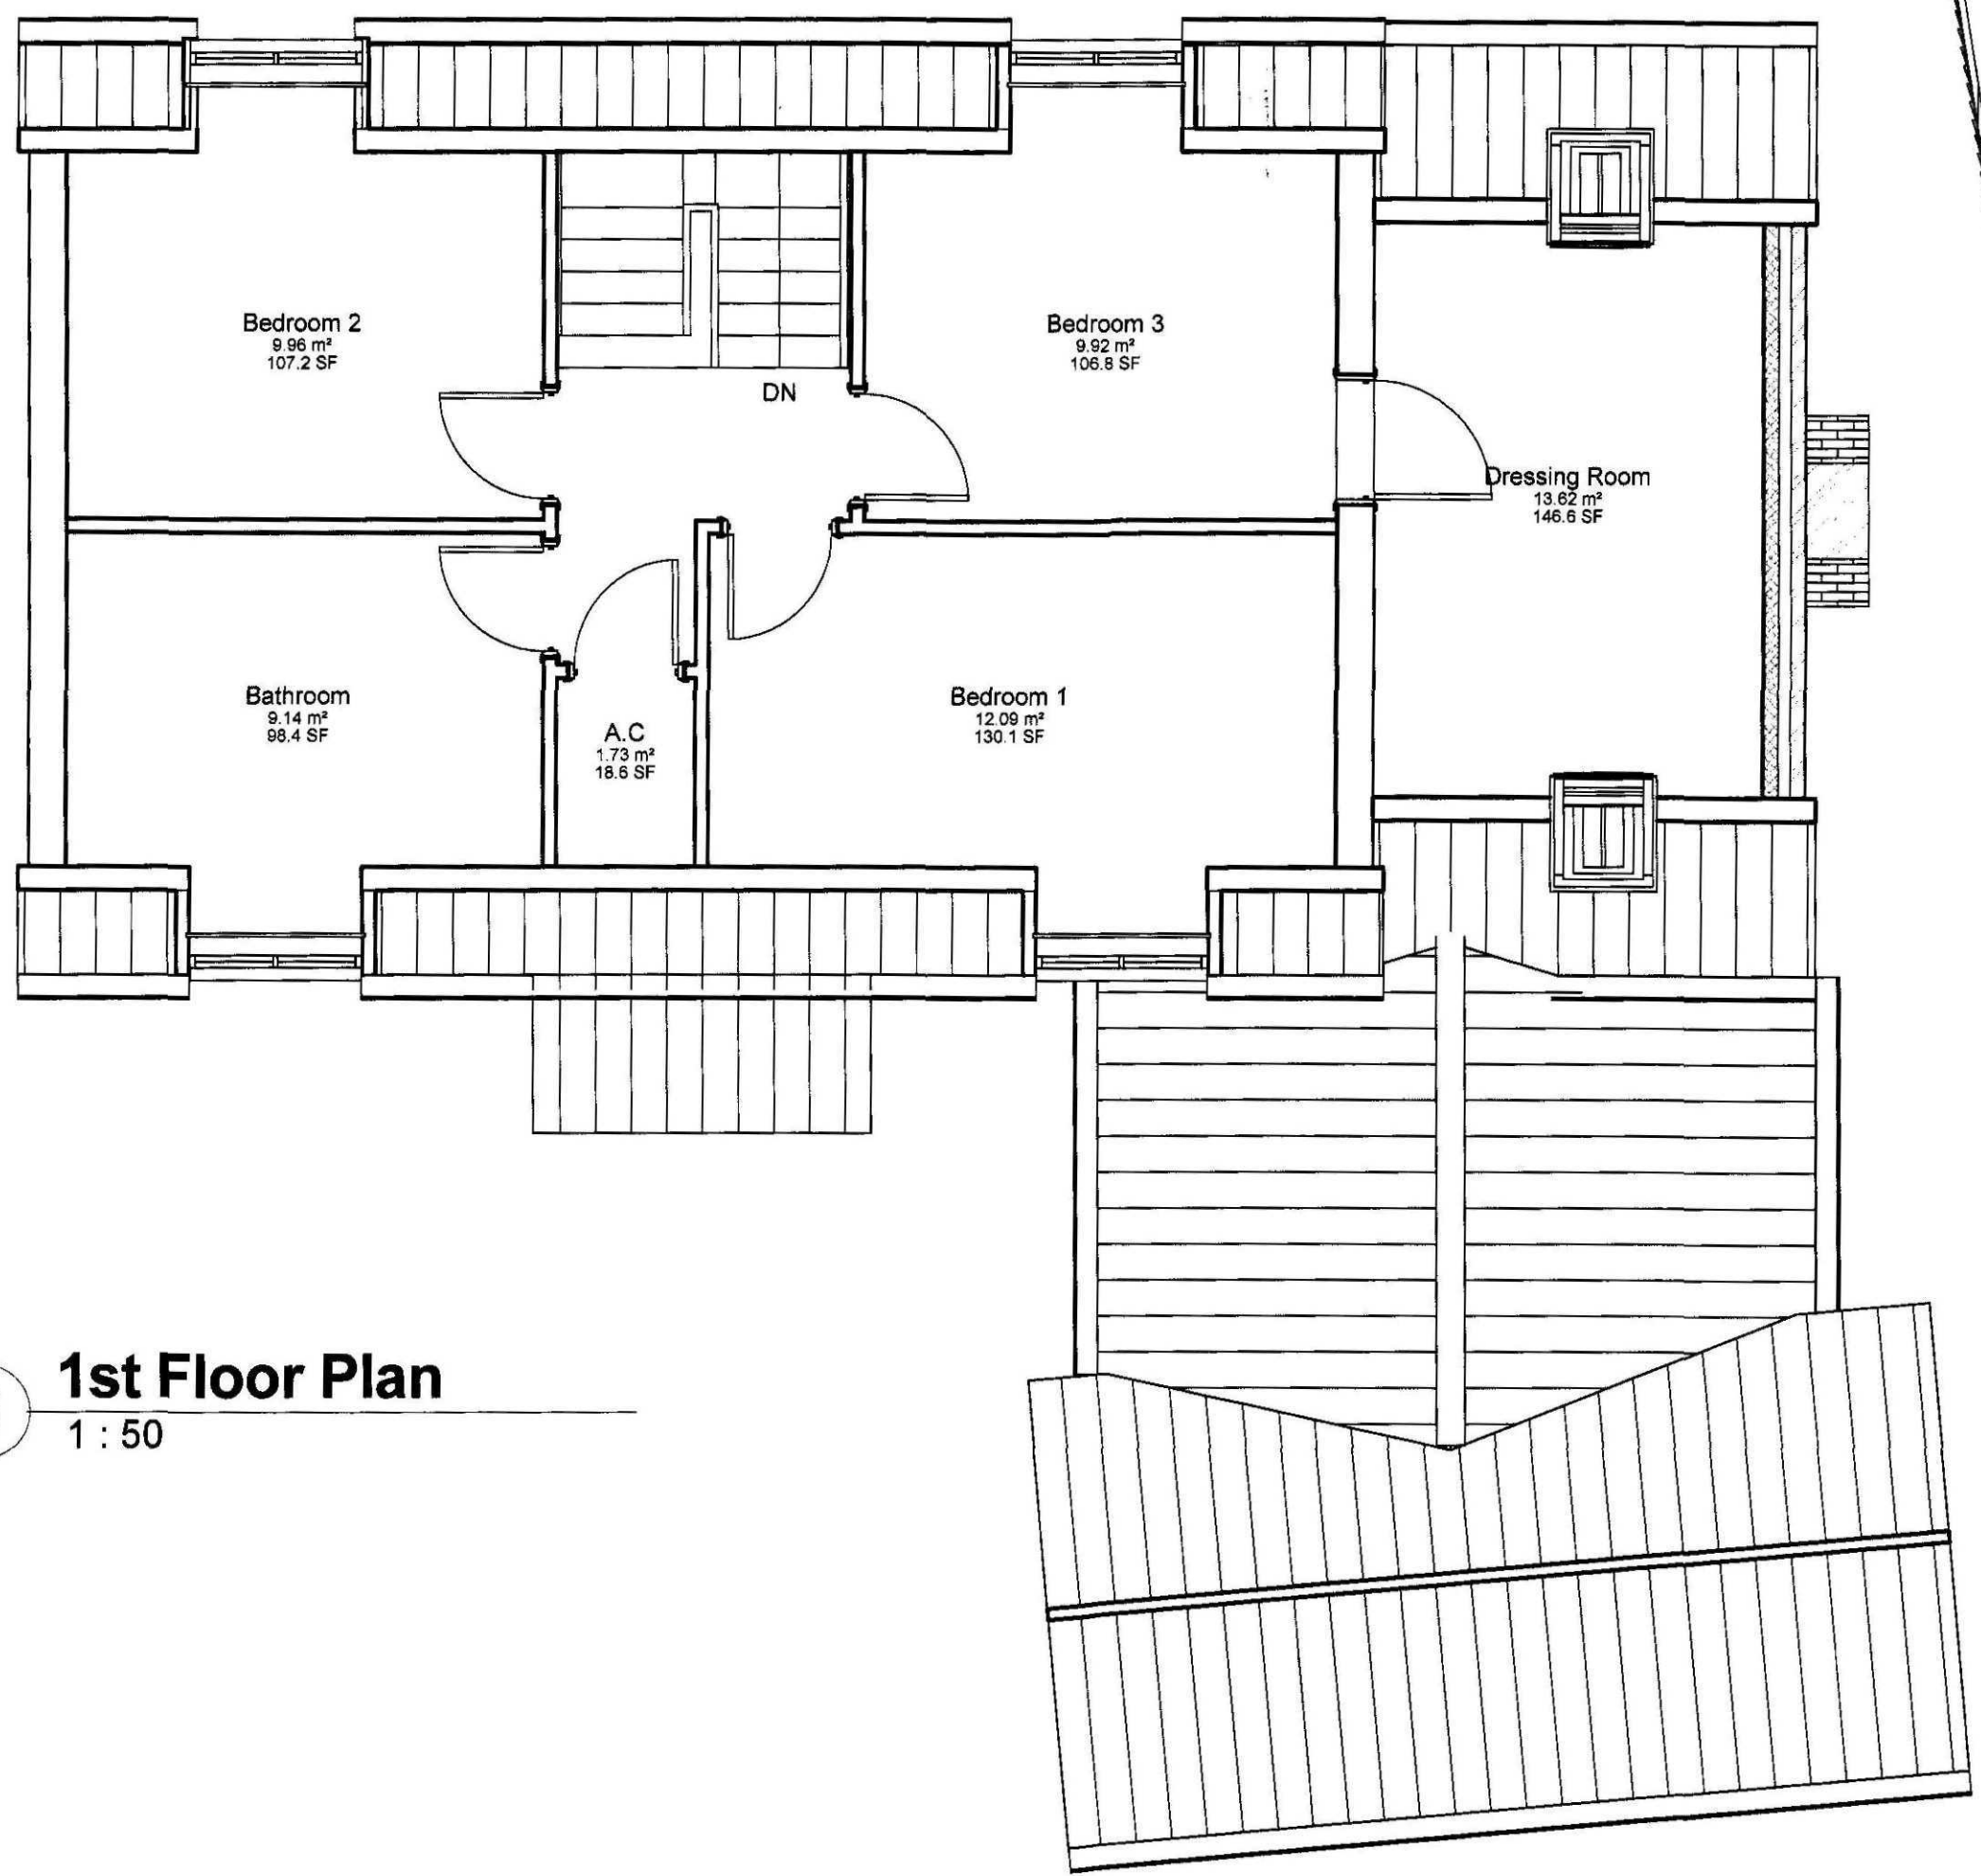

6 1st Floor Plan  
1 : 50

AMENDED PLAN  
Ref: A1

GENERAL CONDITIONS  
Contractors are responsible for checking all dimensions on site when work commences and before ordering any materials. Any discrepancies should be brought to the attention of the Client for remedial action before commencing further work.  
All materials not specified to be of a standard suitable for the work proposed and be fit for purpose. All work to be in accordance with good building practise and all necessary BS codes for Workmanship on Building Sites.

"B" - 19.02.11 - Amended to suit SHDC's comments  
"A" - 11.01.11 - Amended to suit Clients comments

Client: Mr & Mrs S Nichols

Site: Side Extension at The Conkers, Salem Street, Gosberton

Dwg Title: Proposed Plans

remway Design Ltd  
2nd Floor - 5B Sheepmarket  
Spalding  
PE11 1BH  
Tel : 01775 768 921  
e-mail: enquiries@remwaydesign.co.uk

SHDC  
Planning & Development  
21 FEB 2011  
Ref: 0759-10

Dwg Size: a1  
Drawing Number: 1974 - 04  
Revision: B



2 3D Front Left



3 3D Front Right



4 3D Rear Left



5 3D Rear Right

AMENDED PLAN  
Ref: A1

SHDC  
Planning & Development  
21 FEB 2011  
Ref: 0759-10

GENERAL CONDITIONS  
Contractors are responsible for checking all dimensions on site when work commences and before ordering any materials. Any discrepancies should be brought to the attention of the Client for remedial action before commencing further.  
All materials not specified to be of a standard suitable for the work proposed and be fit for purpose. All work to be in accordance with good building practice and all necessary BS codes for Workmanship on Building Sites.

"B" - 19.02.11 - Amended to suit SHDC's comments  
"A" - 11.01.11 - Amended to suit Clients comments

Client: Mr & Mrs S Nichols

Site: Side Extension at The Conkers, Salem Street, Gosberton

Dwg Title: 3D Views



2nd Floor - 58 Sheepmarket  
Spalding  
PE11 1BH  
Tel : 01775 768 921  
e-mail: enquiries@remwaydesign.co.uk

| Dwg Size | Drawing Number | Revision: |
|----------|----------------|-----------|
| a1       | 1974 - 05      | B         |