

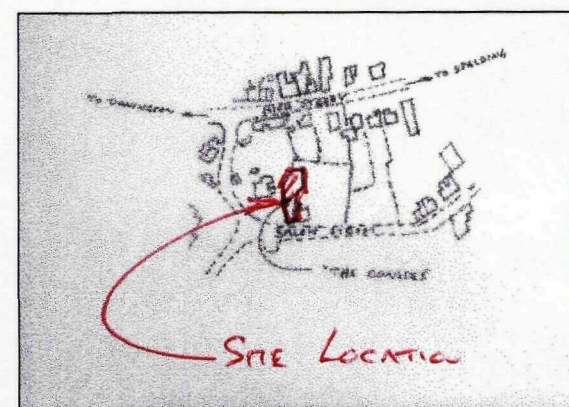


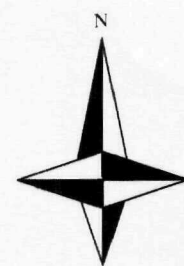


Location Plan:
Scale 1 : 2500

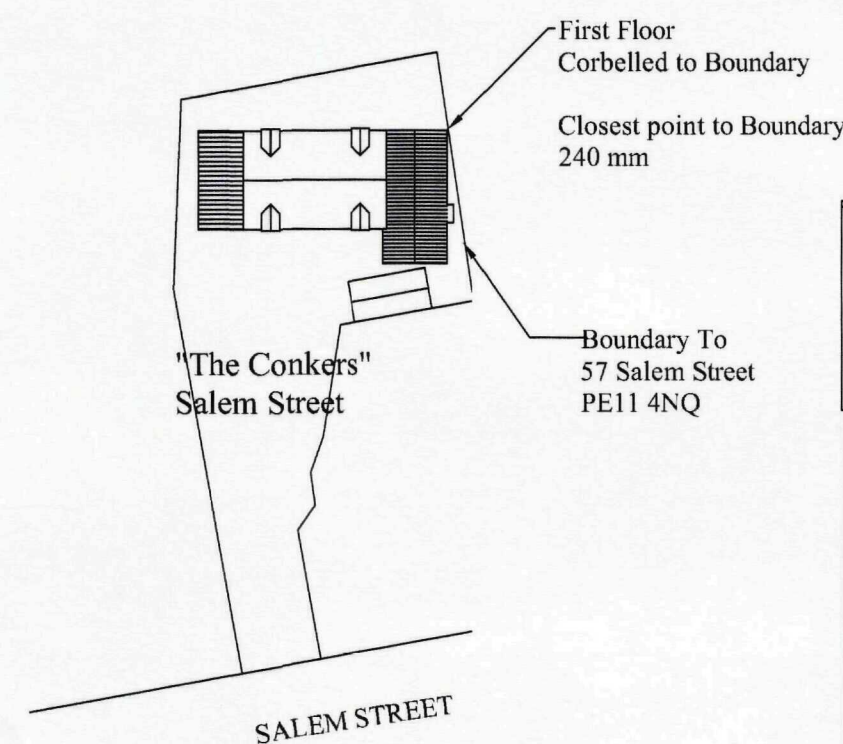


Site Plan:
Scale 1/500

EXISTING ELEVATIONS SCALE 1:100

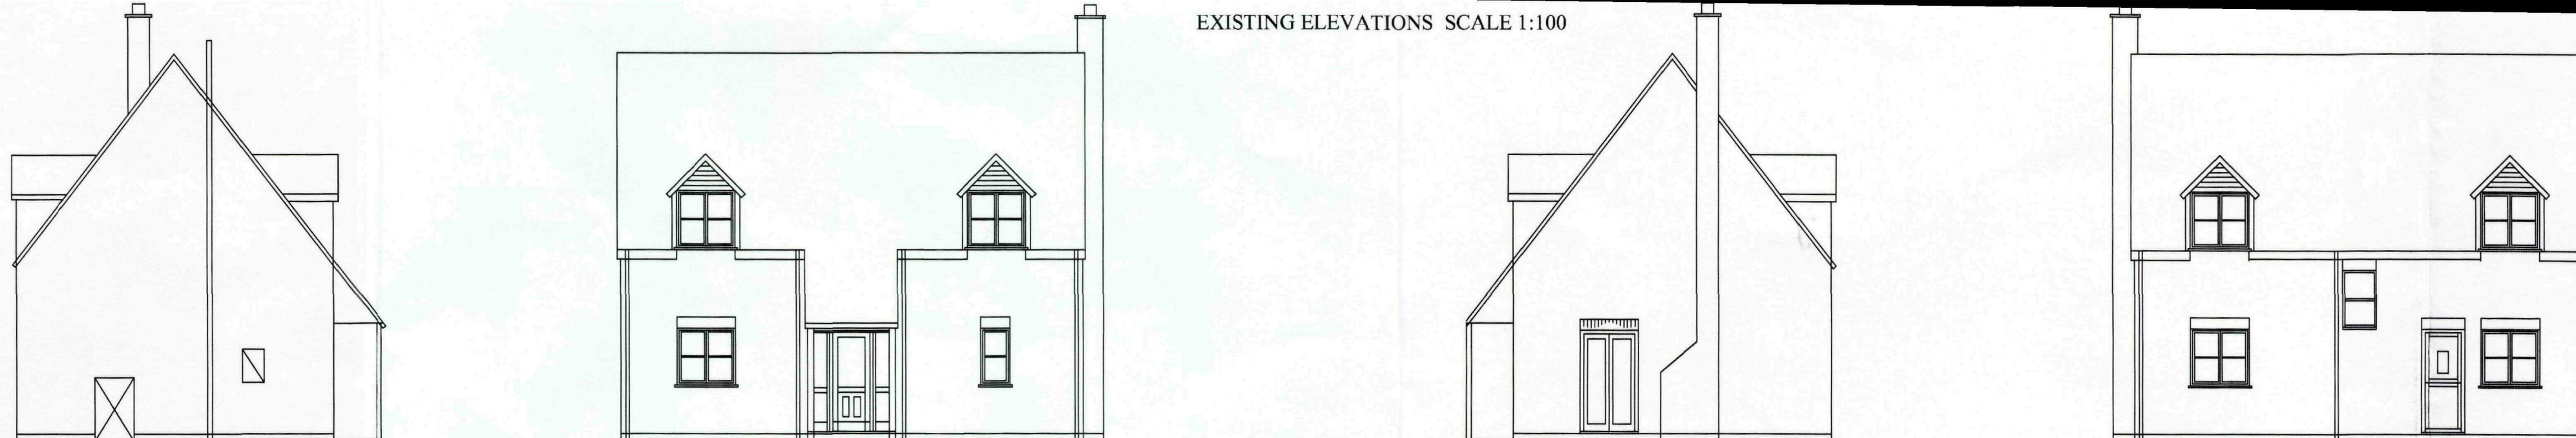

PROPOSED ELEVATIONS SCALE 1:100

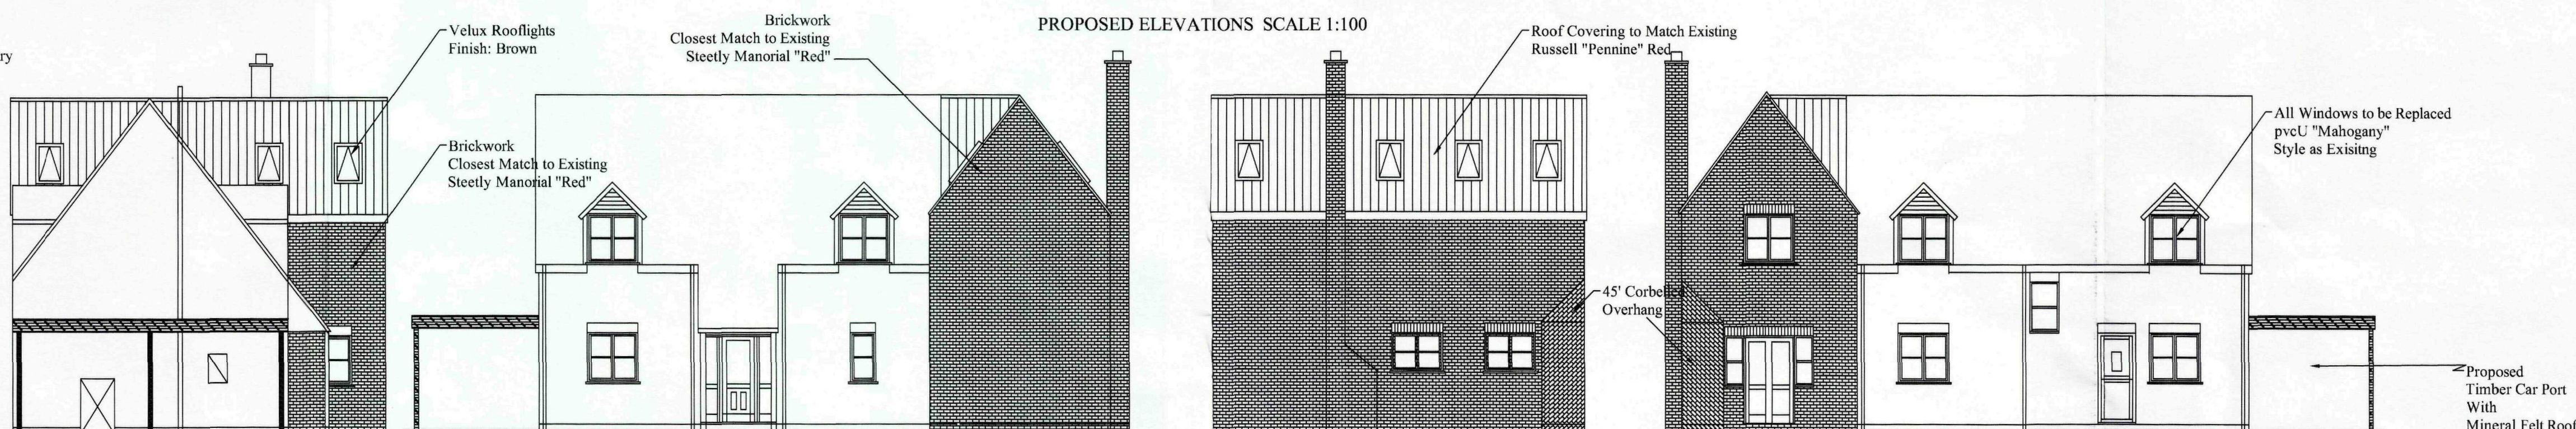

Notes:
Plot Approximately 458 Sq.m
ie. 0.045 Ha.

All works to be carried in
accordance with requirements of
Local Building Control Officer.

Roof: Tiled to Match existing.
Russell Pennine Red

Walls: Bricks to Match existing.
Steetly Manorial Red Facing


Windows: pvcU in Mahogany
Finish.

Doors: pvcU in Mahogany Finish.


Car Port: Timber Framed with
Mineral Felt Roof.

Neighbouring Property:
Mr I Bewick
57 Salem Street
Gosberton
PE11 4NQ



Closest Point to Boundary 240 mm.

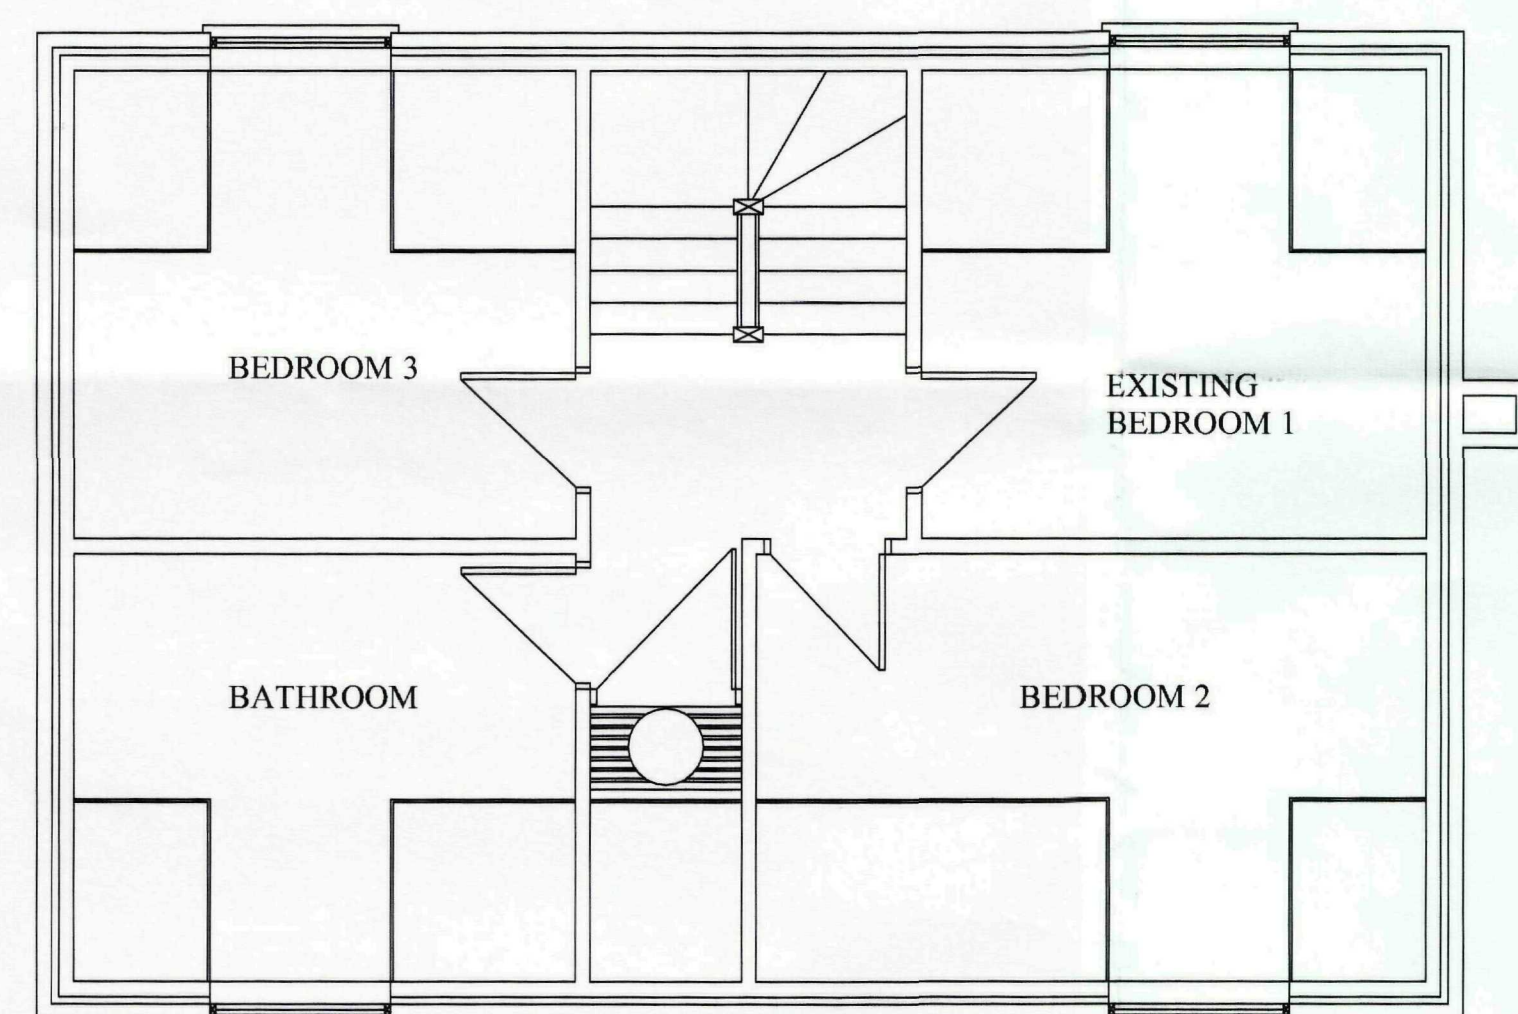

EXISTING PLANS SCALE 1:50

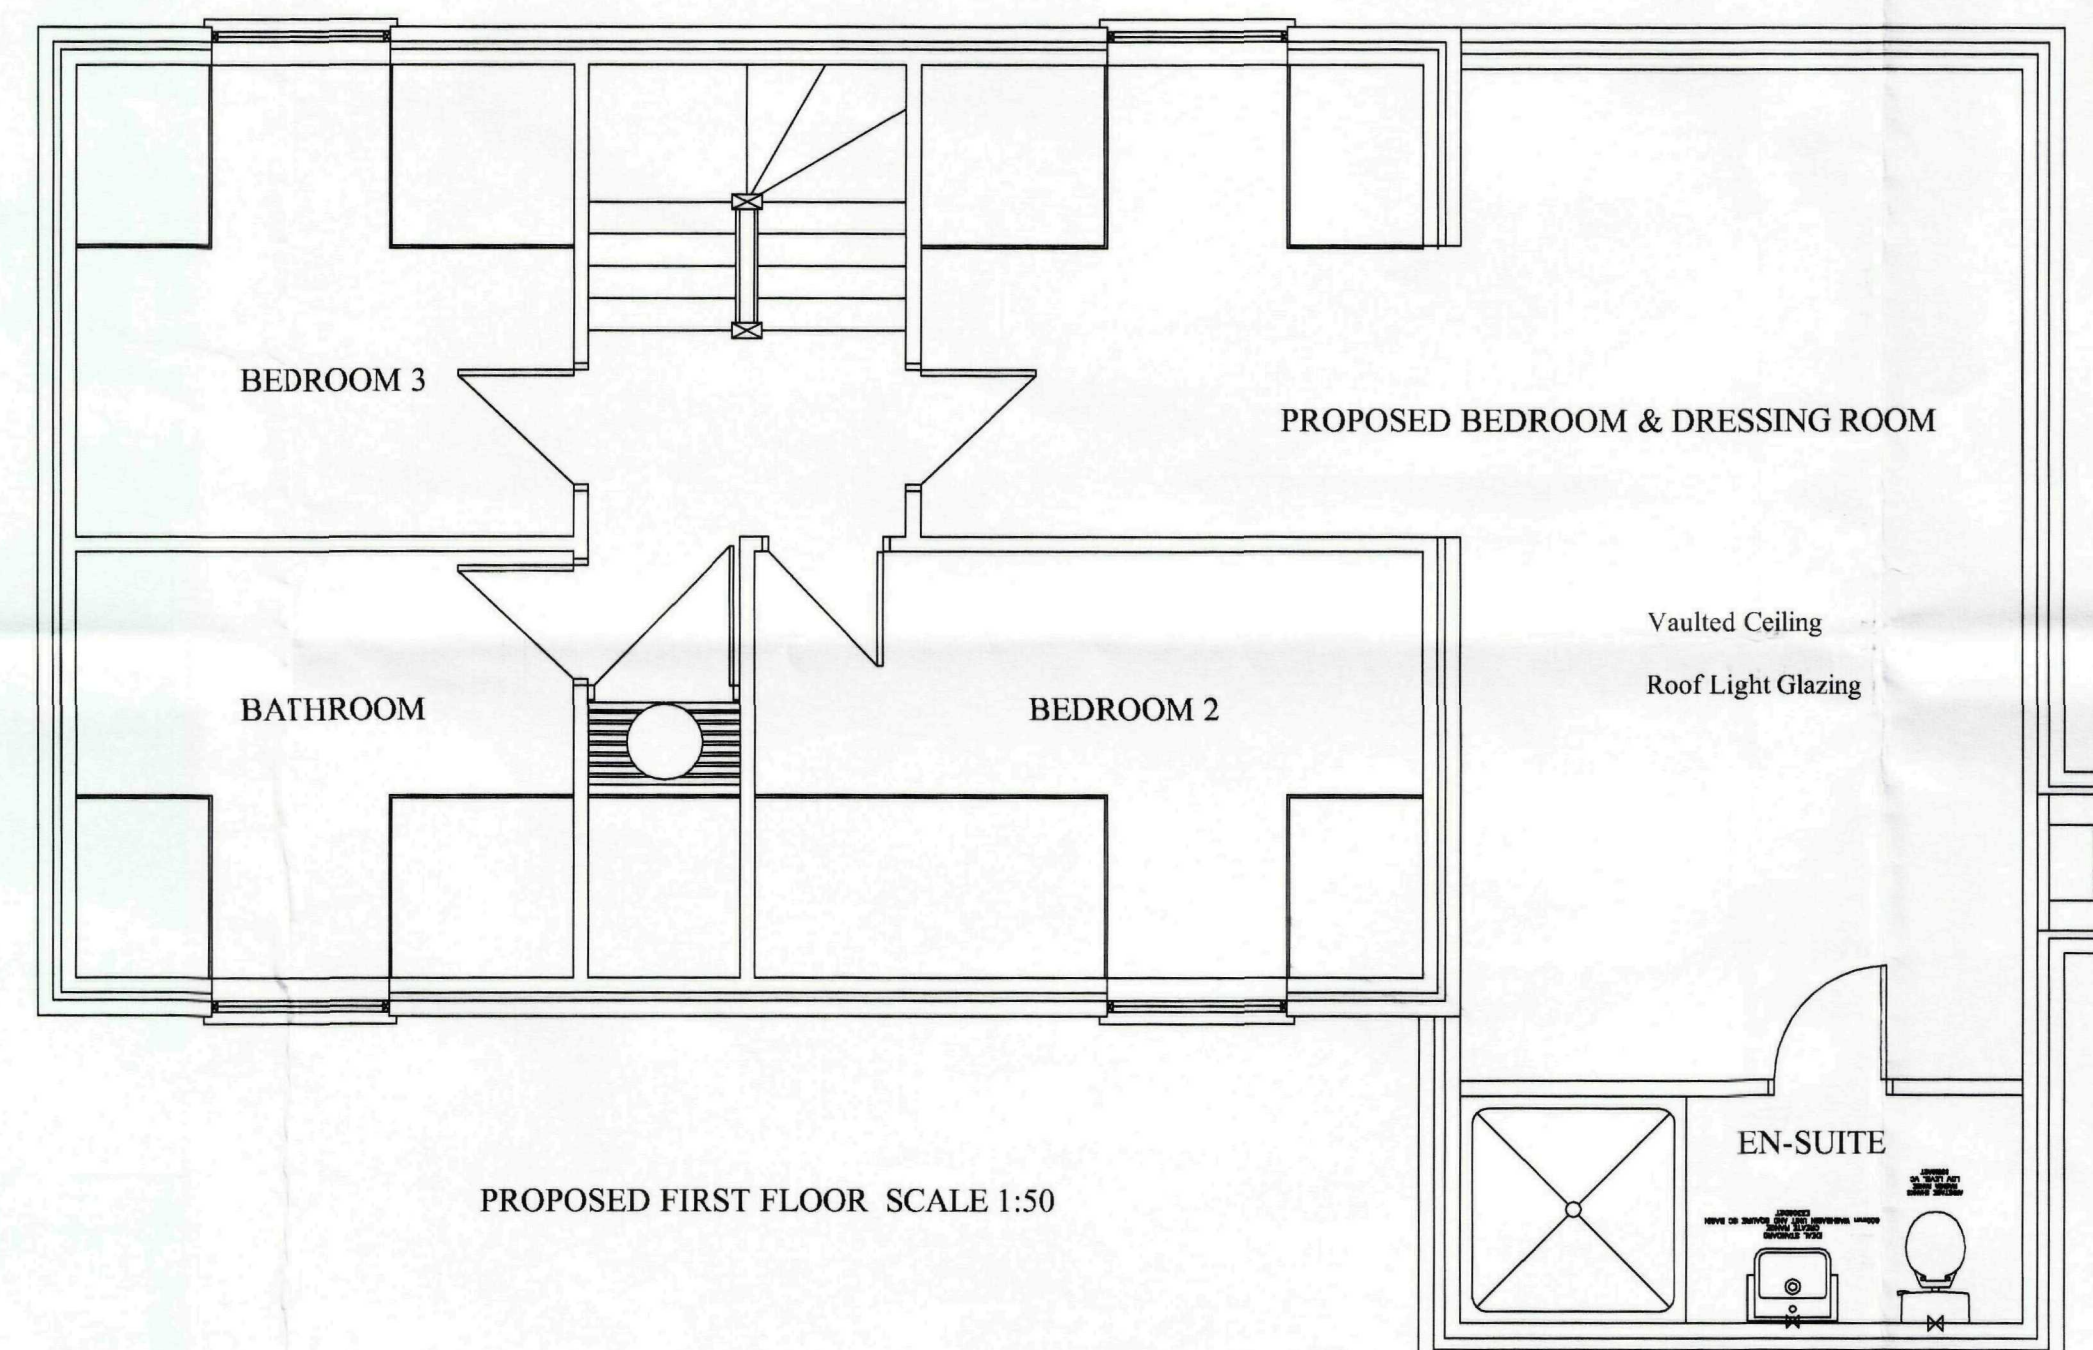

PROPOSED FIRST FLOOR SCALE 1:50

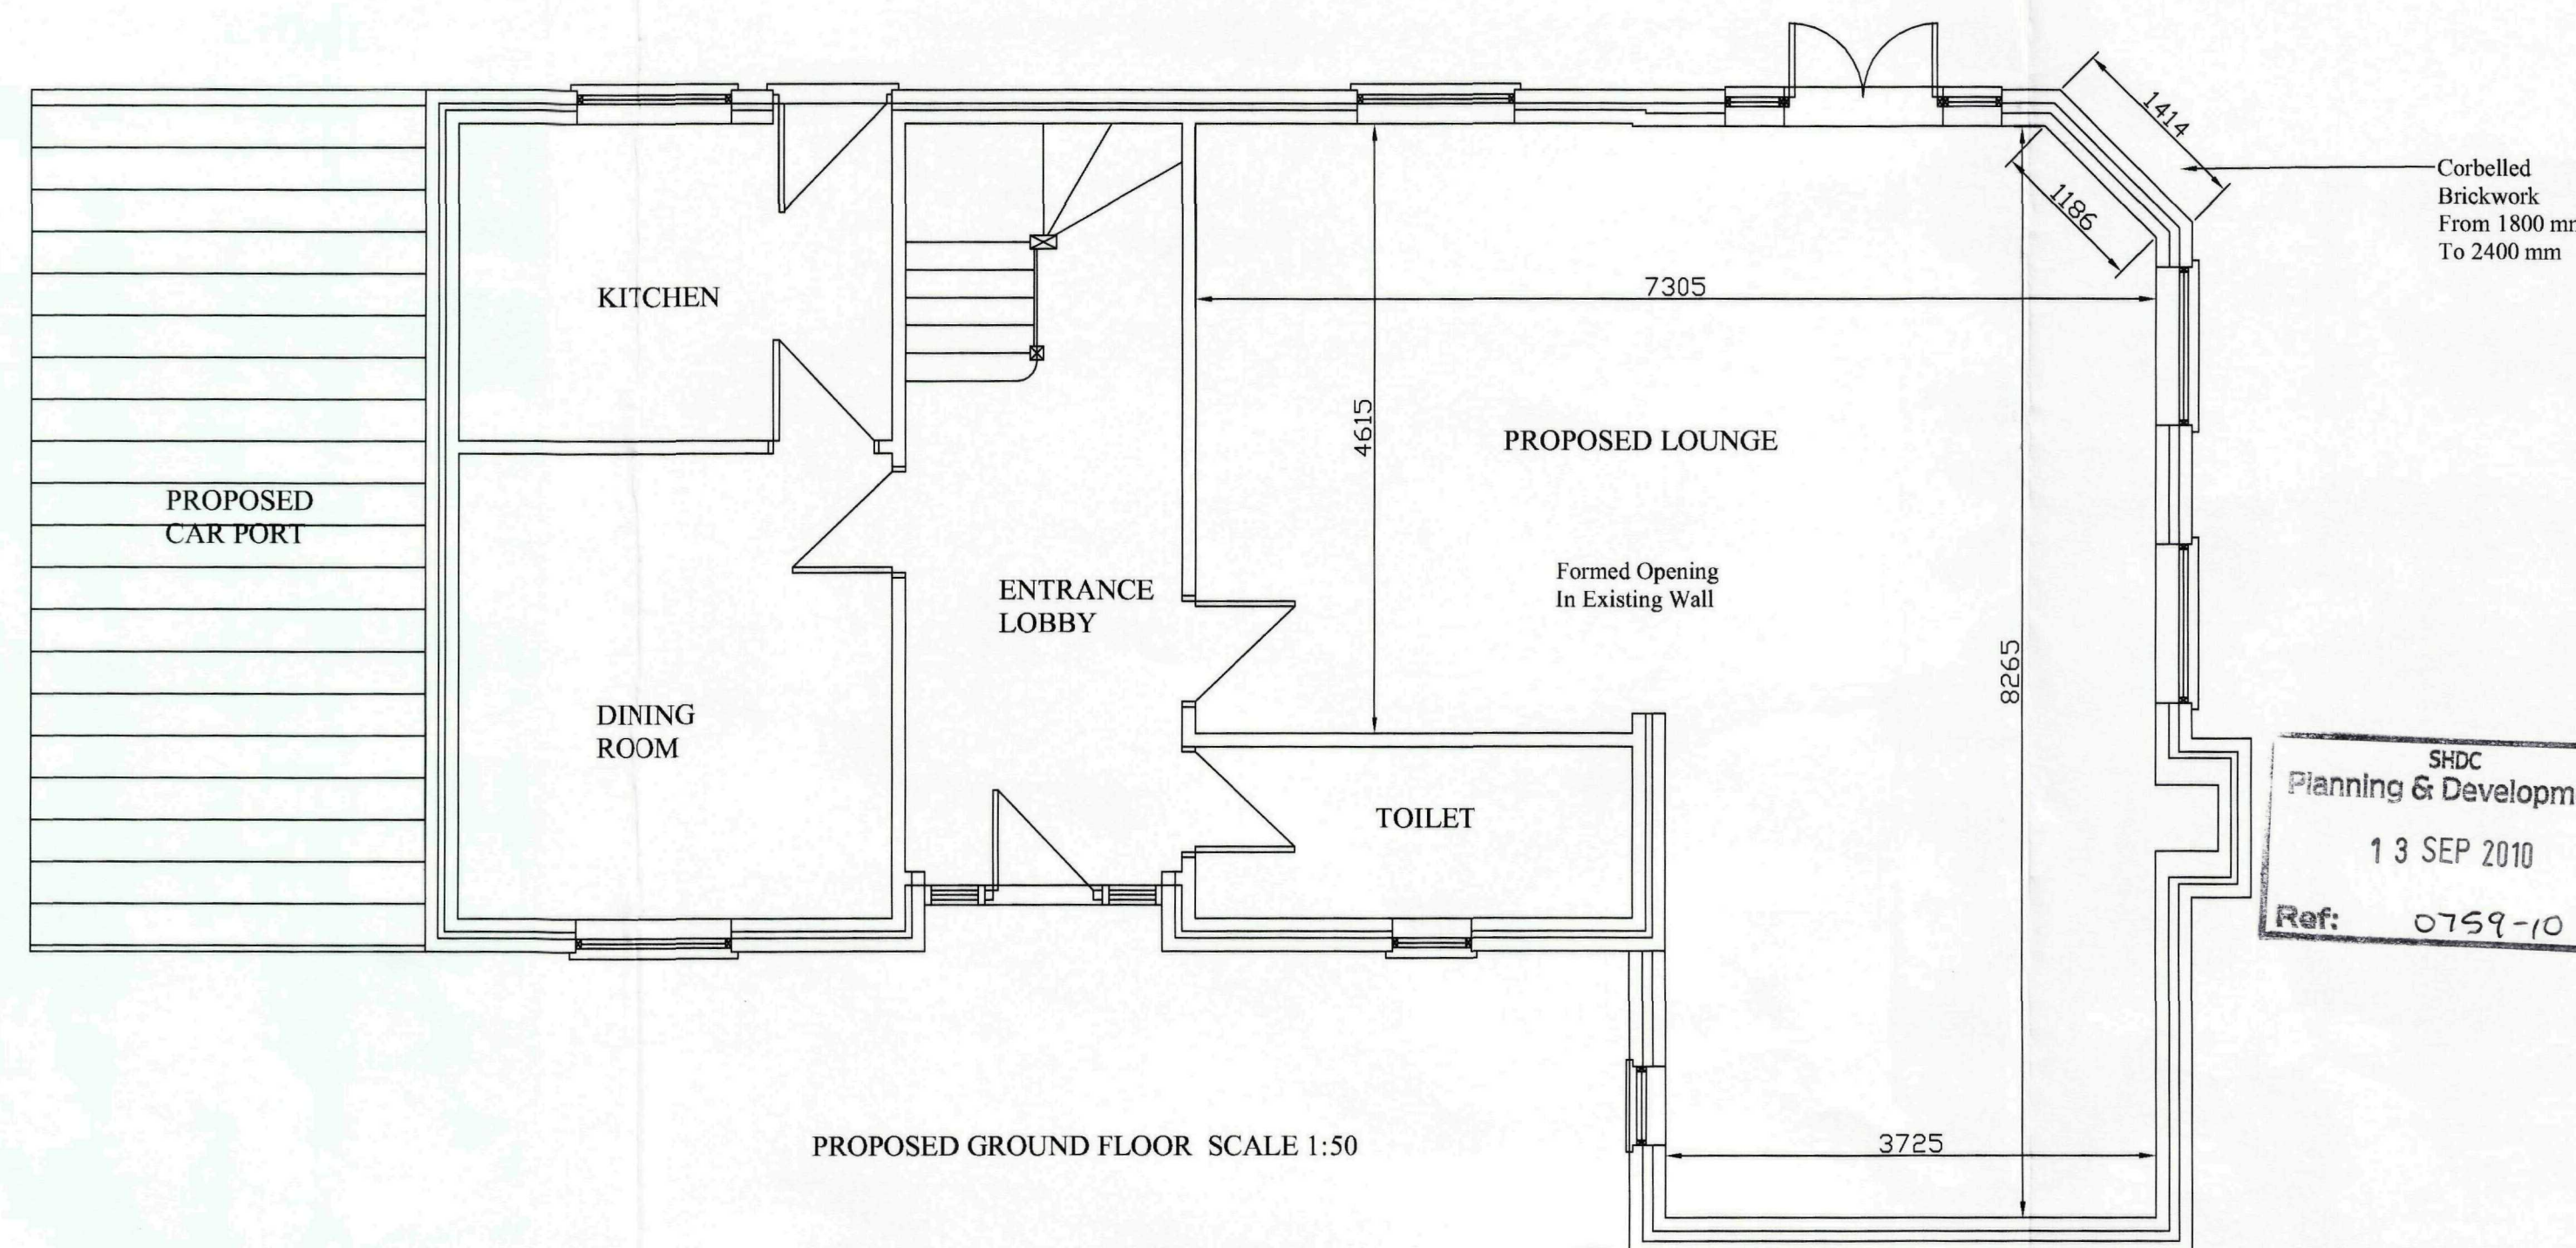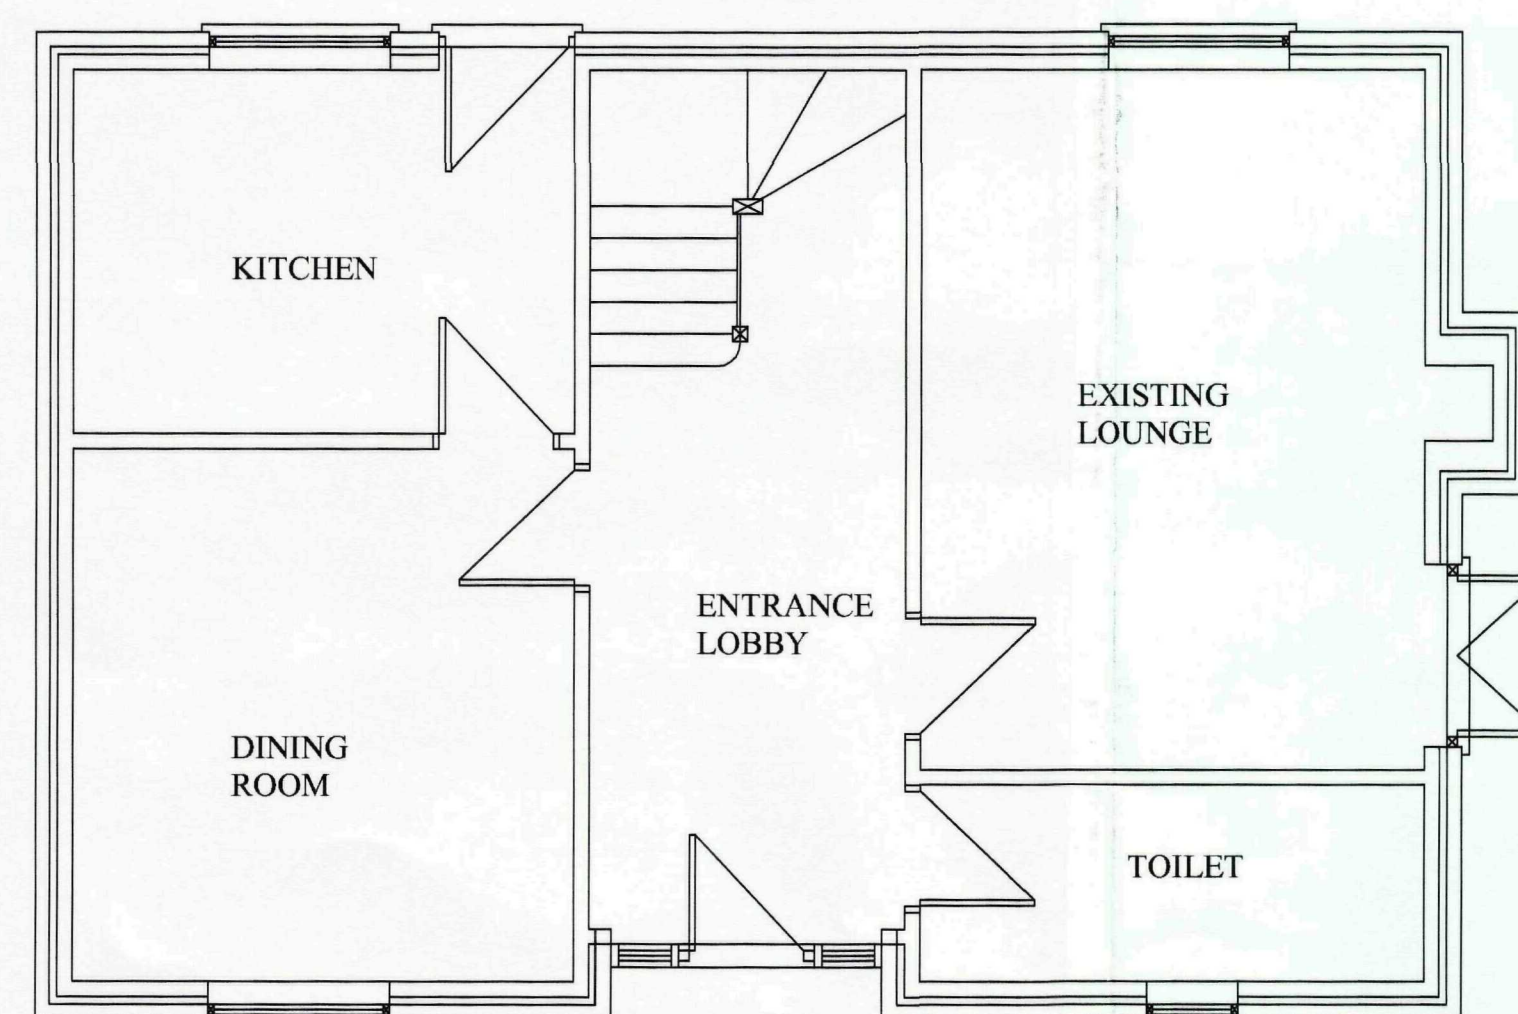

PROPOSED GROUND FLOOR SCALE 1:50



Client:
Mr & Mrs S J Nichols
"Conkers"
Salem Street
Gosberton
PE11 4NQ

Agent:
M & T Services
17 Clover Way
Wygate Park
Spalding
PE11 3GD

Project:
Proposed Two Storey
Extension to Existing
Dwelling
And
Provision of Car Port

Drawing Title:
Planning Permission
Proposal:

Existing and Proposed
Detail

Drawn By: MVT
Date: May 2010
(Rev: Name)

Scale: As Shown
Drawing Number: J0649-001-A0