

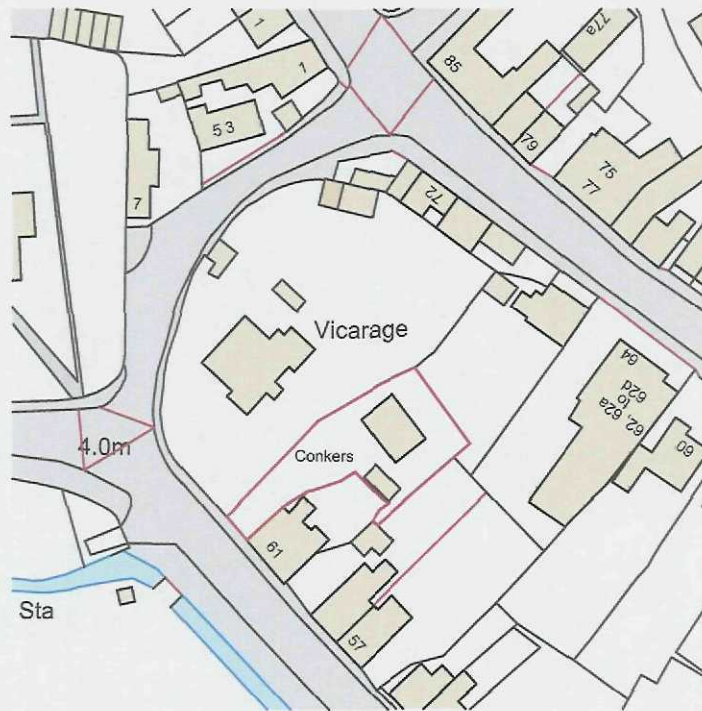


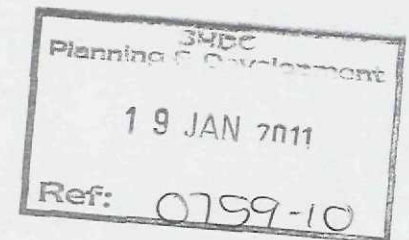

Site Location Plan

Scale 1:1250

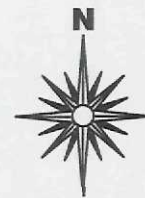

2nd Floor - 5B Sheepmarket
Spalding
PE11 1BH
Tel: 01775 768 921
e-mail: enquiries@remwaydesign.co.uk

Site :

Single Storey Side Extensions at:
The Conkers
Salem Street
Gosberton

Client :


Mr & Mrs Nichols

Date : *****

Scale : as noted


Drawing No:

1974 - 01

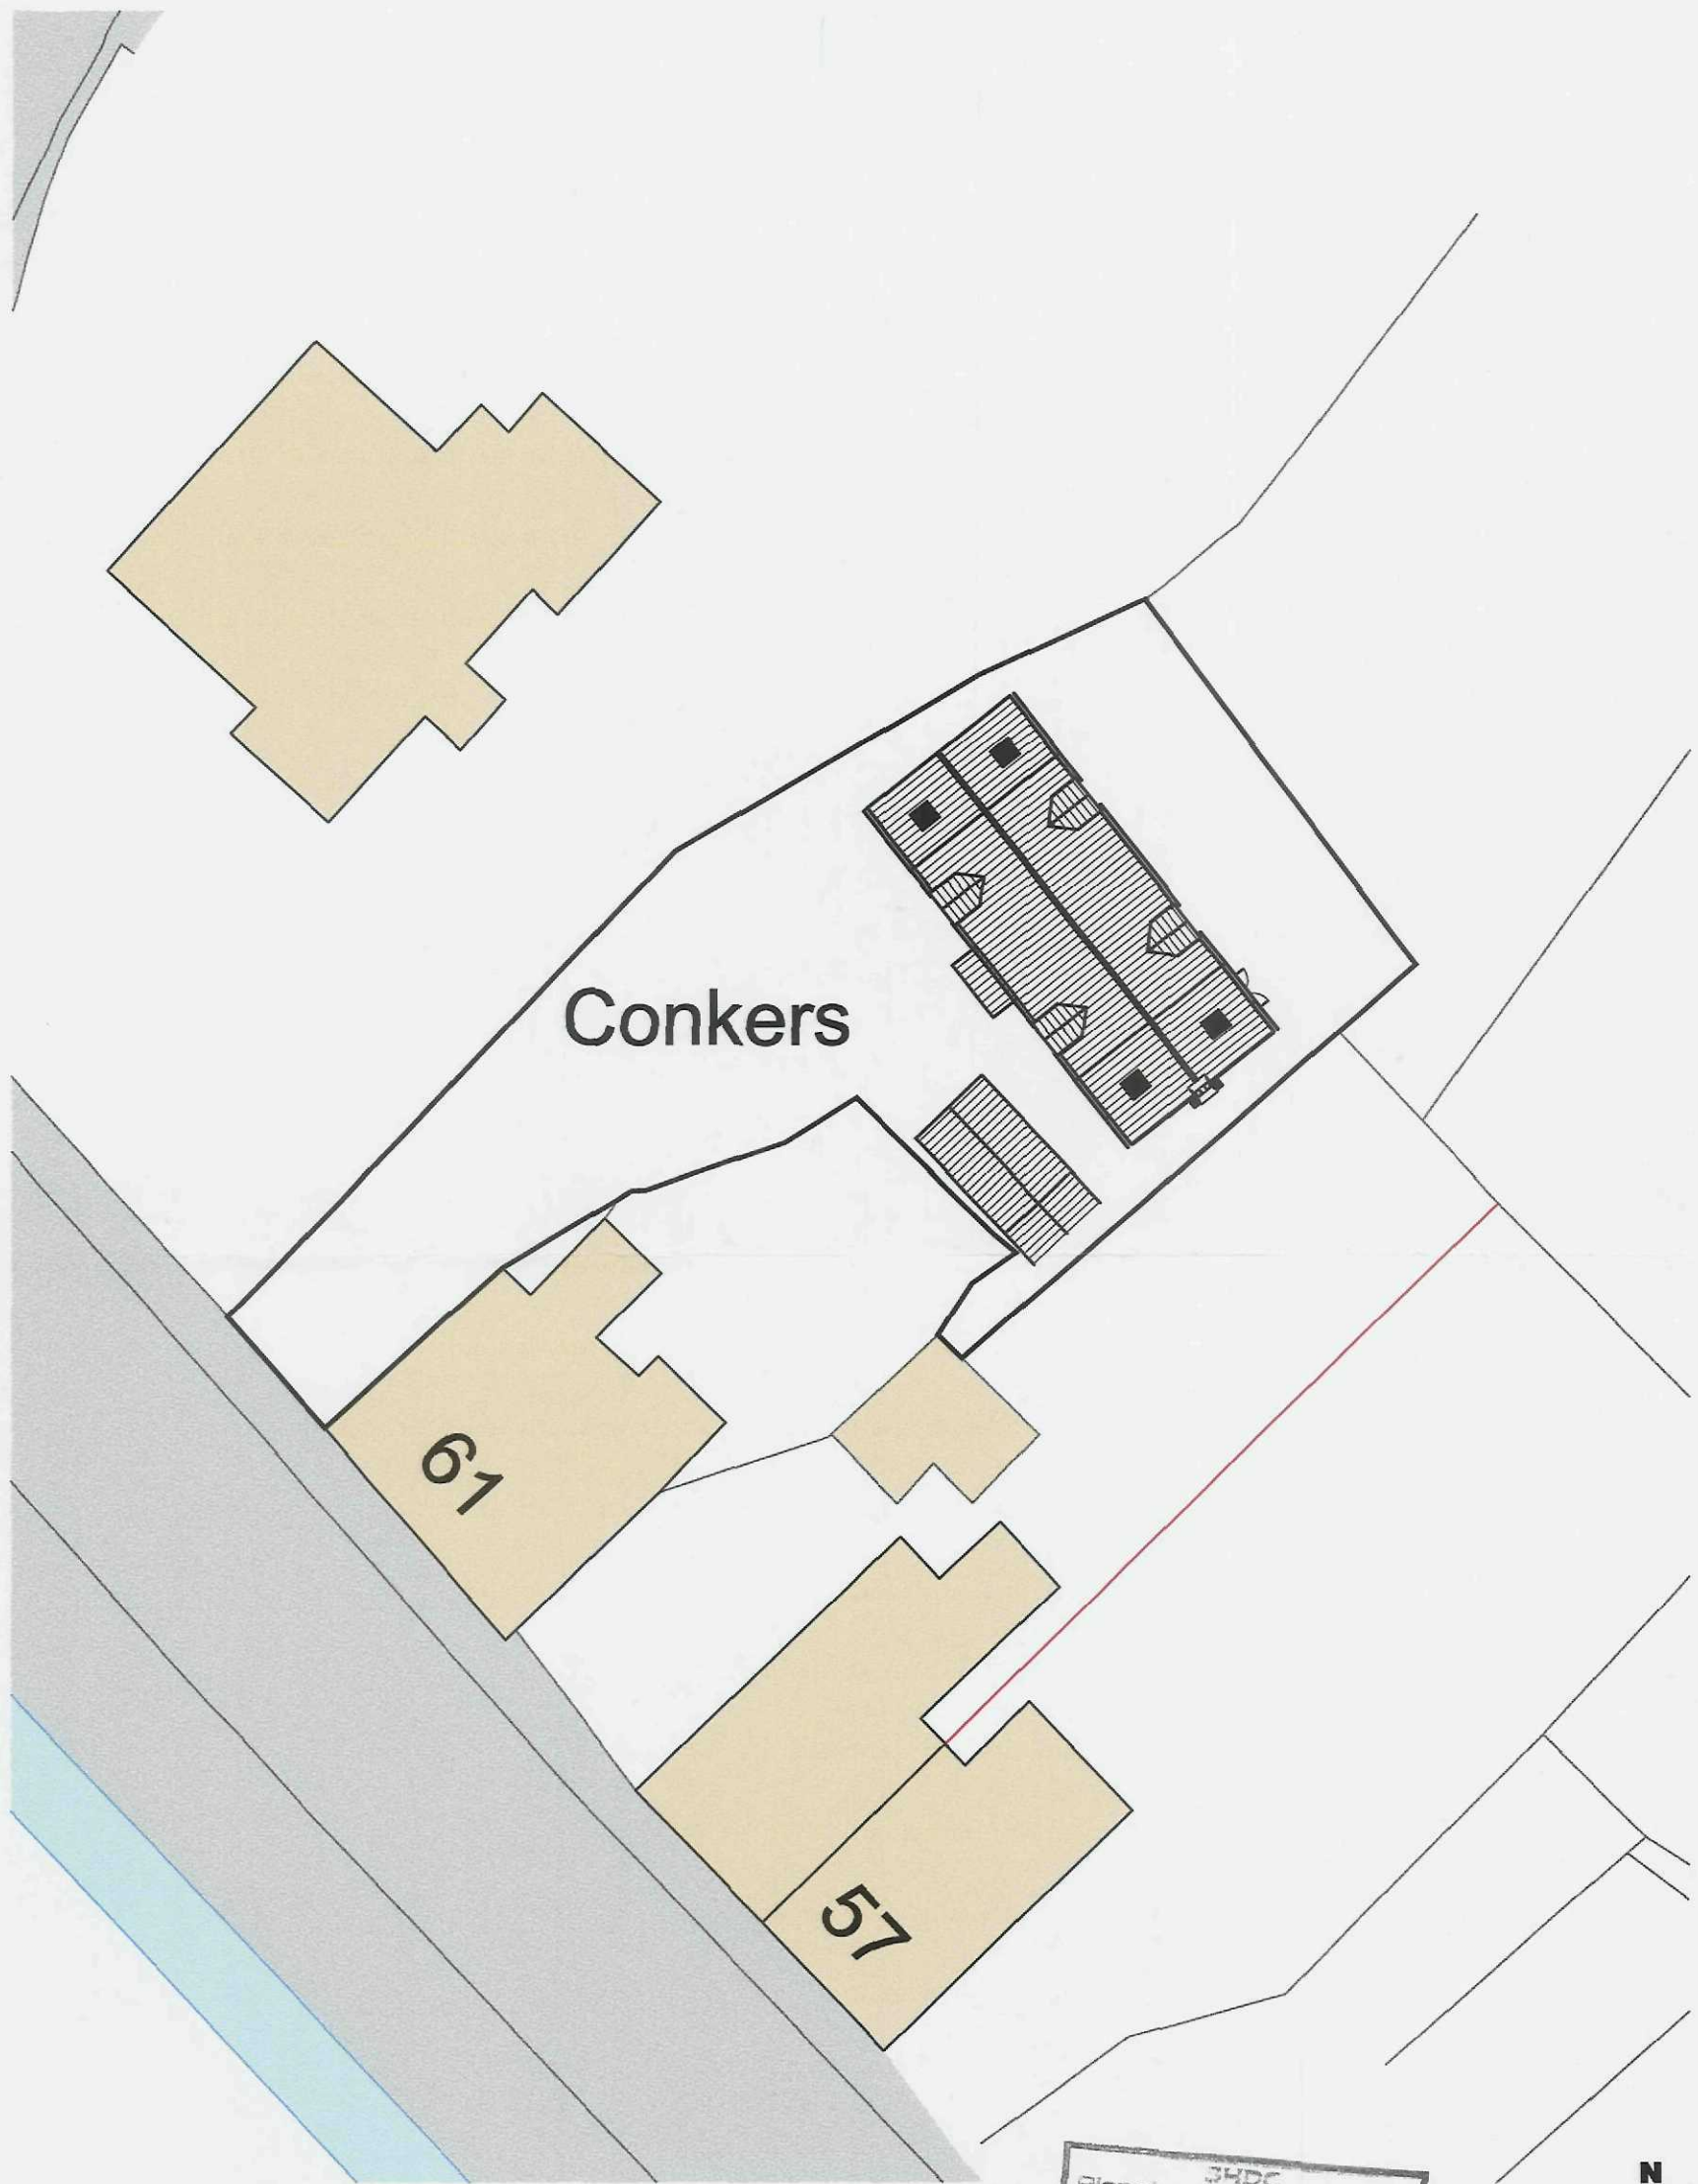

Site Block Plan
Scale 1:250

SHDC
Planning & Development
19 JAN 2011
Ref: 0759-10

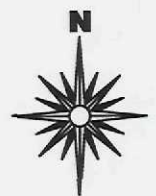

2nd Floor - 5B Sheepmarket
Spalding
PE11 1BH
Tel: 01775 768 921
e-mail: enquiries@remwaydesign.co.uk

Site :

Single Storey Side Extensions at:
The Conkers
Salem Street
Gosberton

Client :

Mr & Mrs Nichols


Date : *****

Scale : as noted

Drawing No:

1974 - 02

Contractor to check all Dimensions on site prior to ordering materials / commencing work. Do Not Scale from this Drawing - If in doubt then please ask

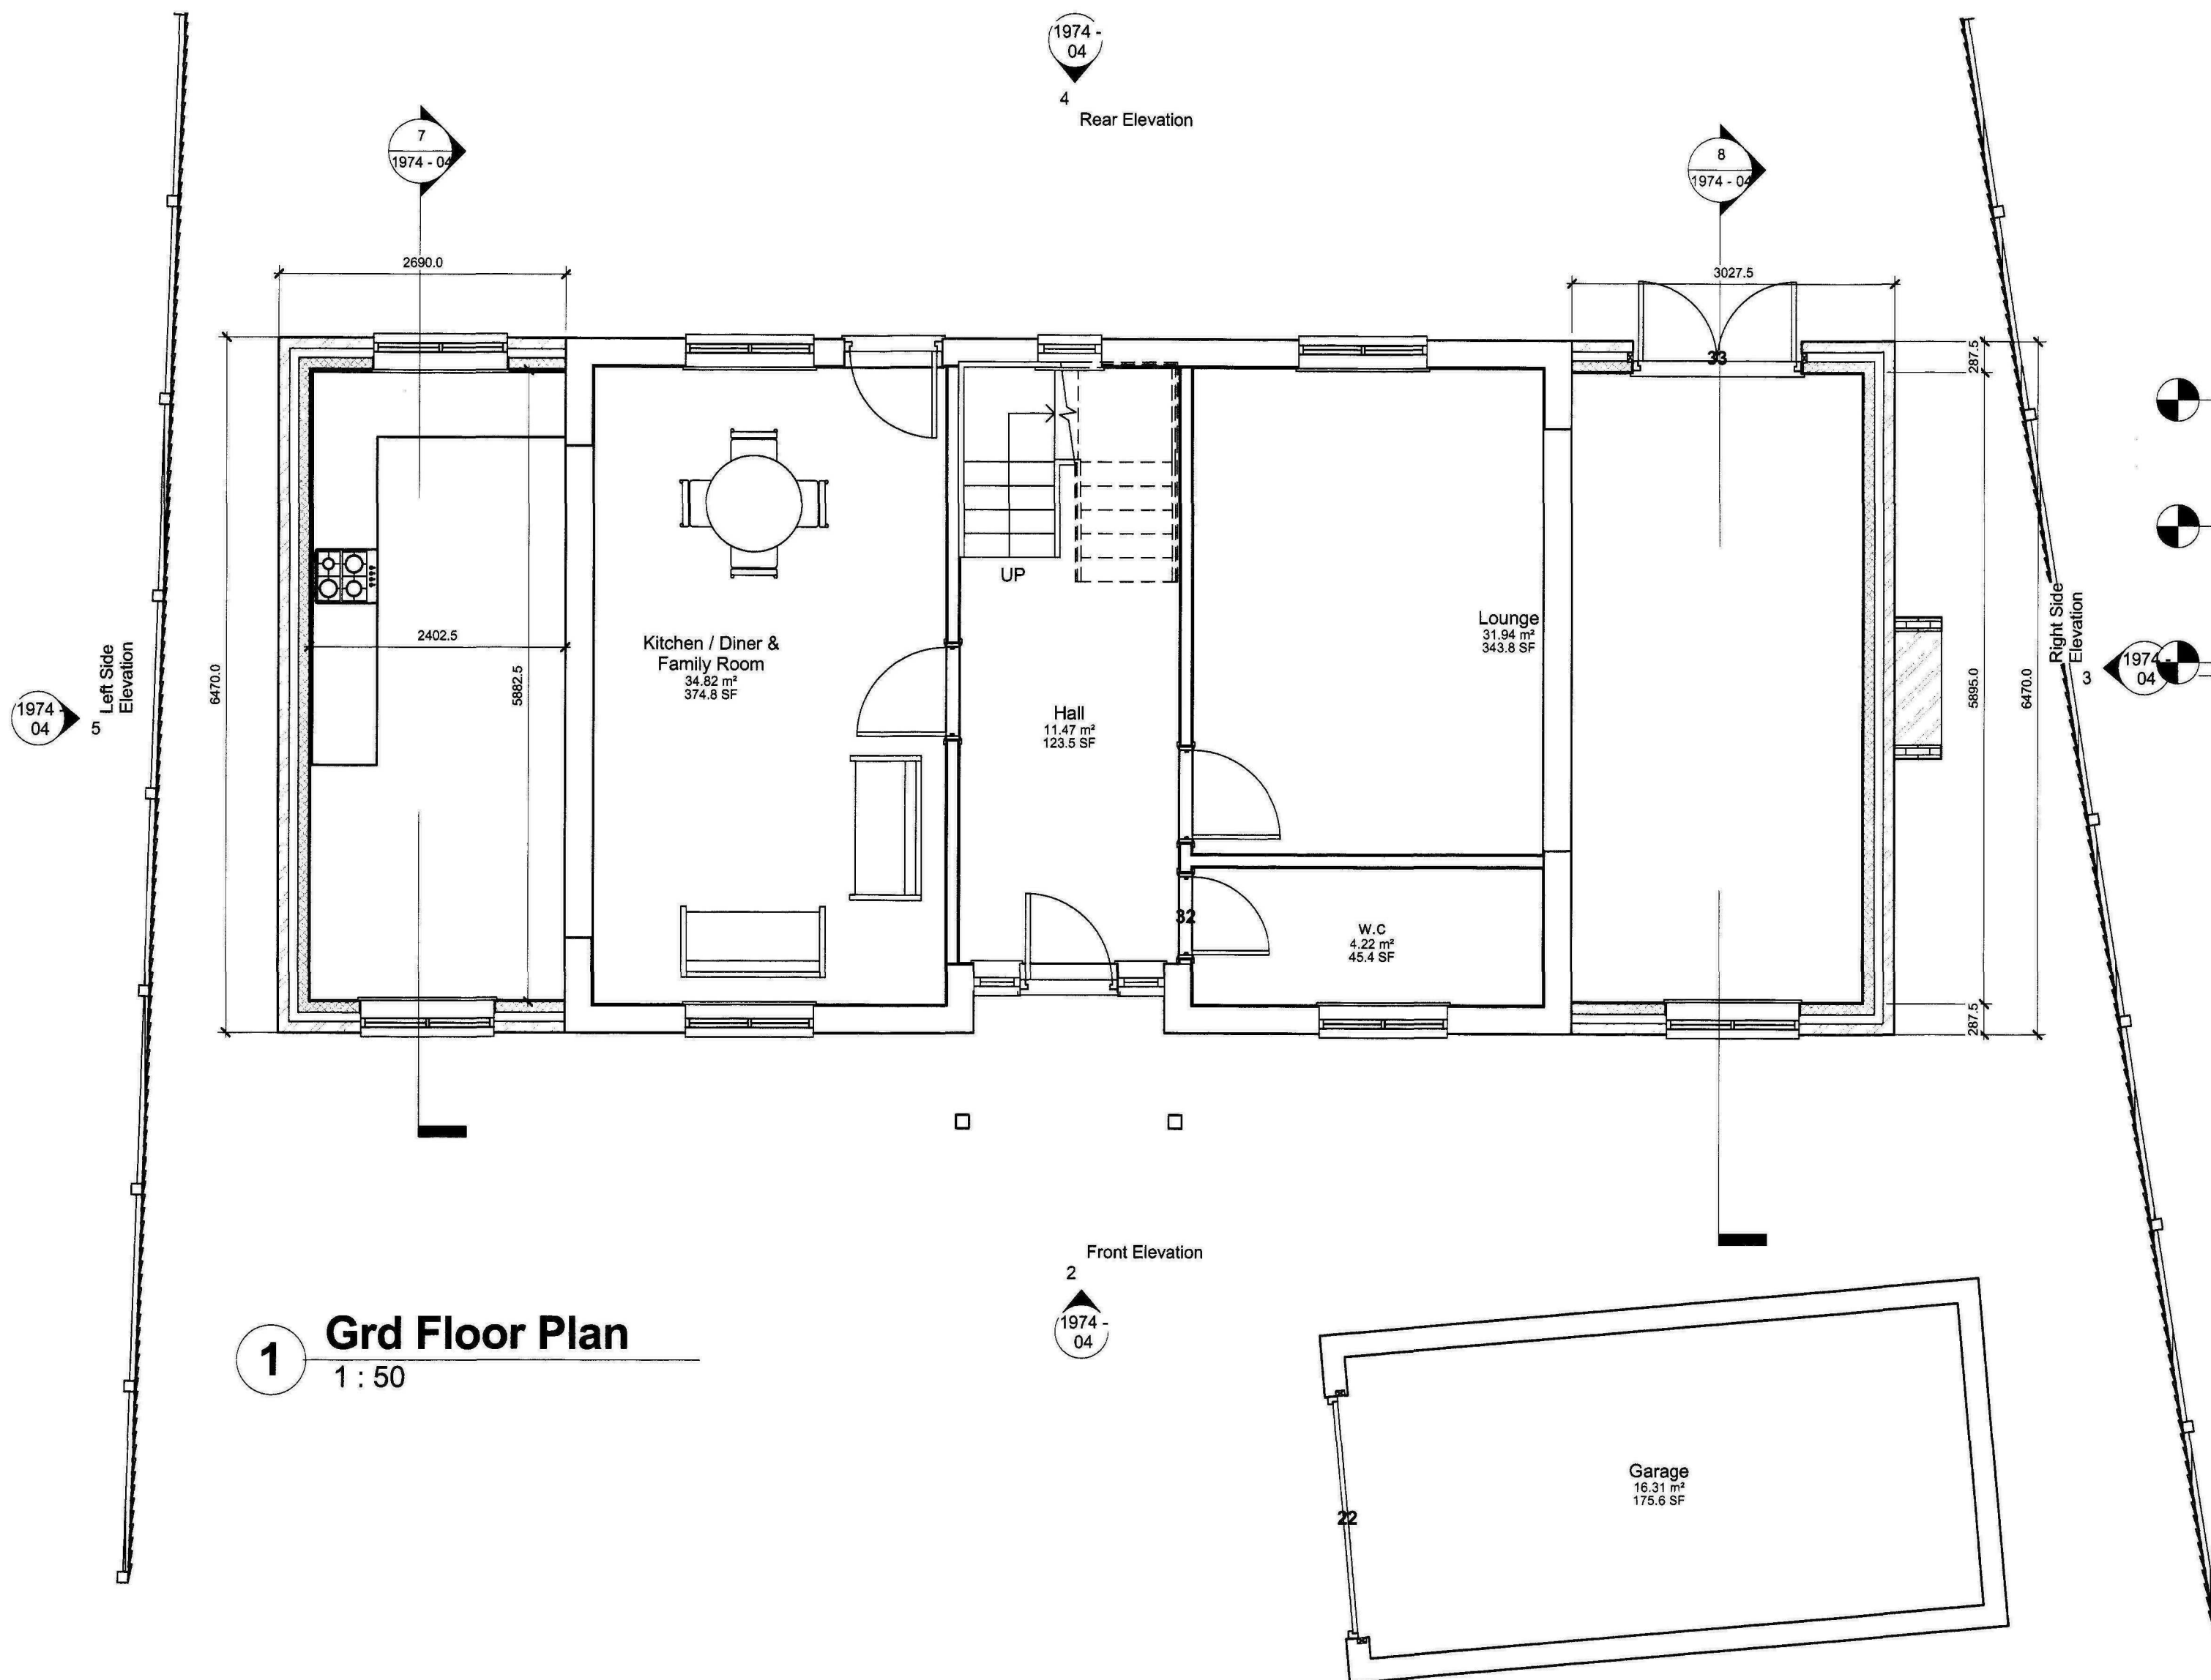

1 Grd Floor Plan
1 : 50

- U/s Joists
5145.0
- 1st Floor Plan
2785.0
- Grd Floor Plan
245.0




2 Front Elevation
1 : 100

3 Right Side Elevation
1 : 100




4 Rear Elevation
1 : 100


5 Left Side Elevation
1 : 100

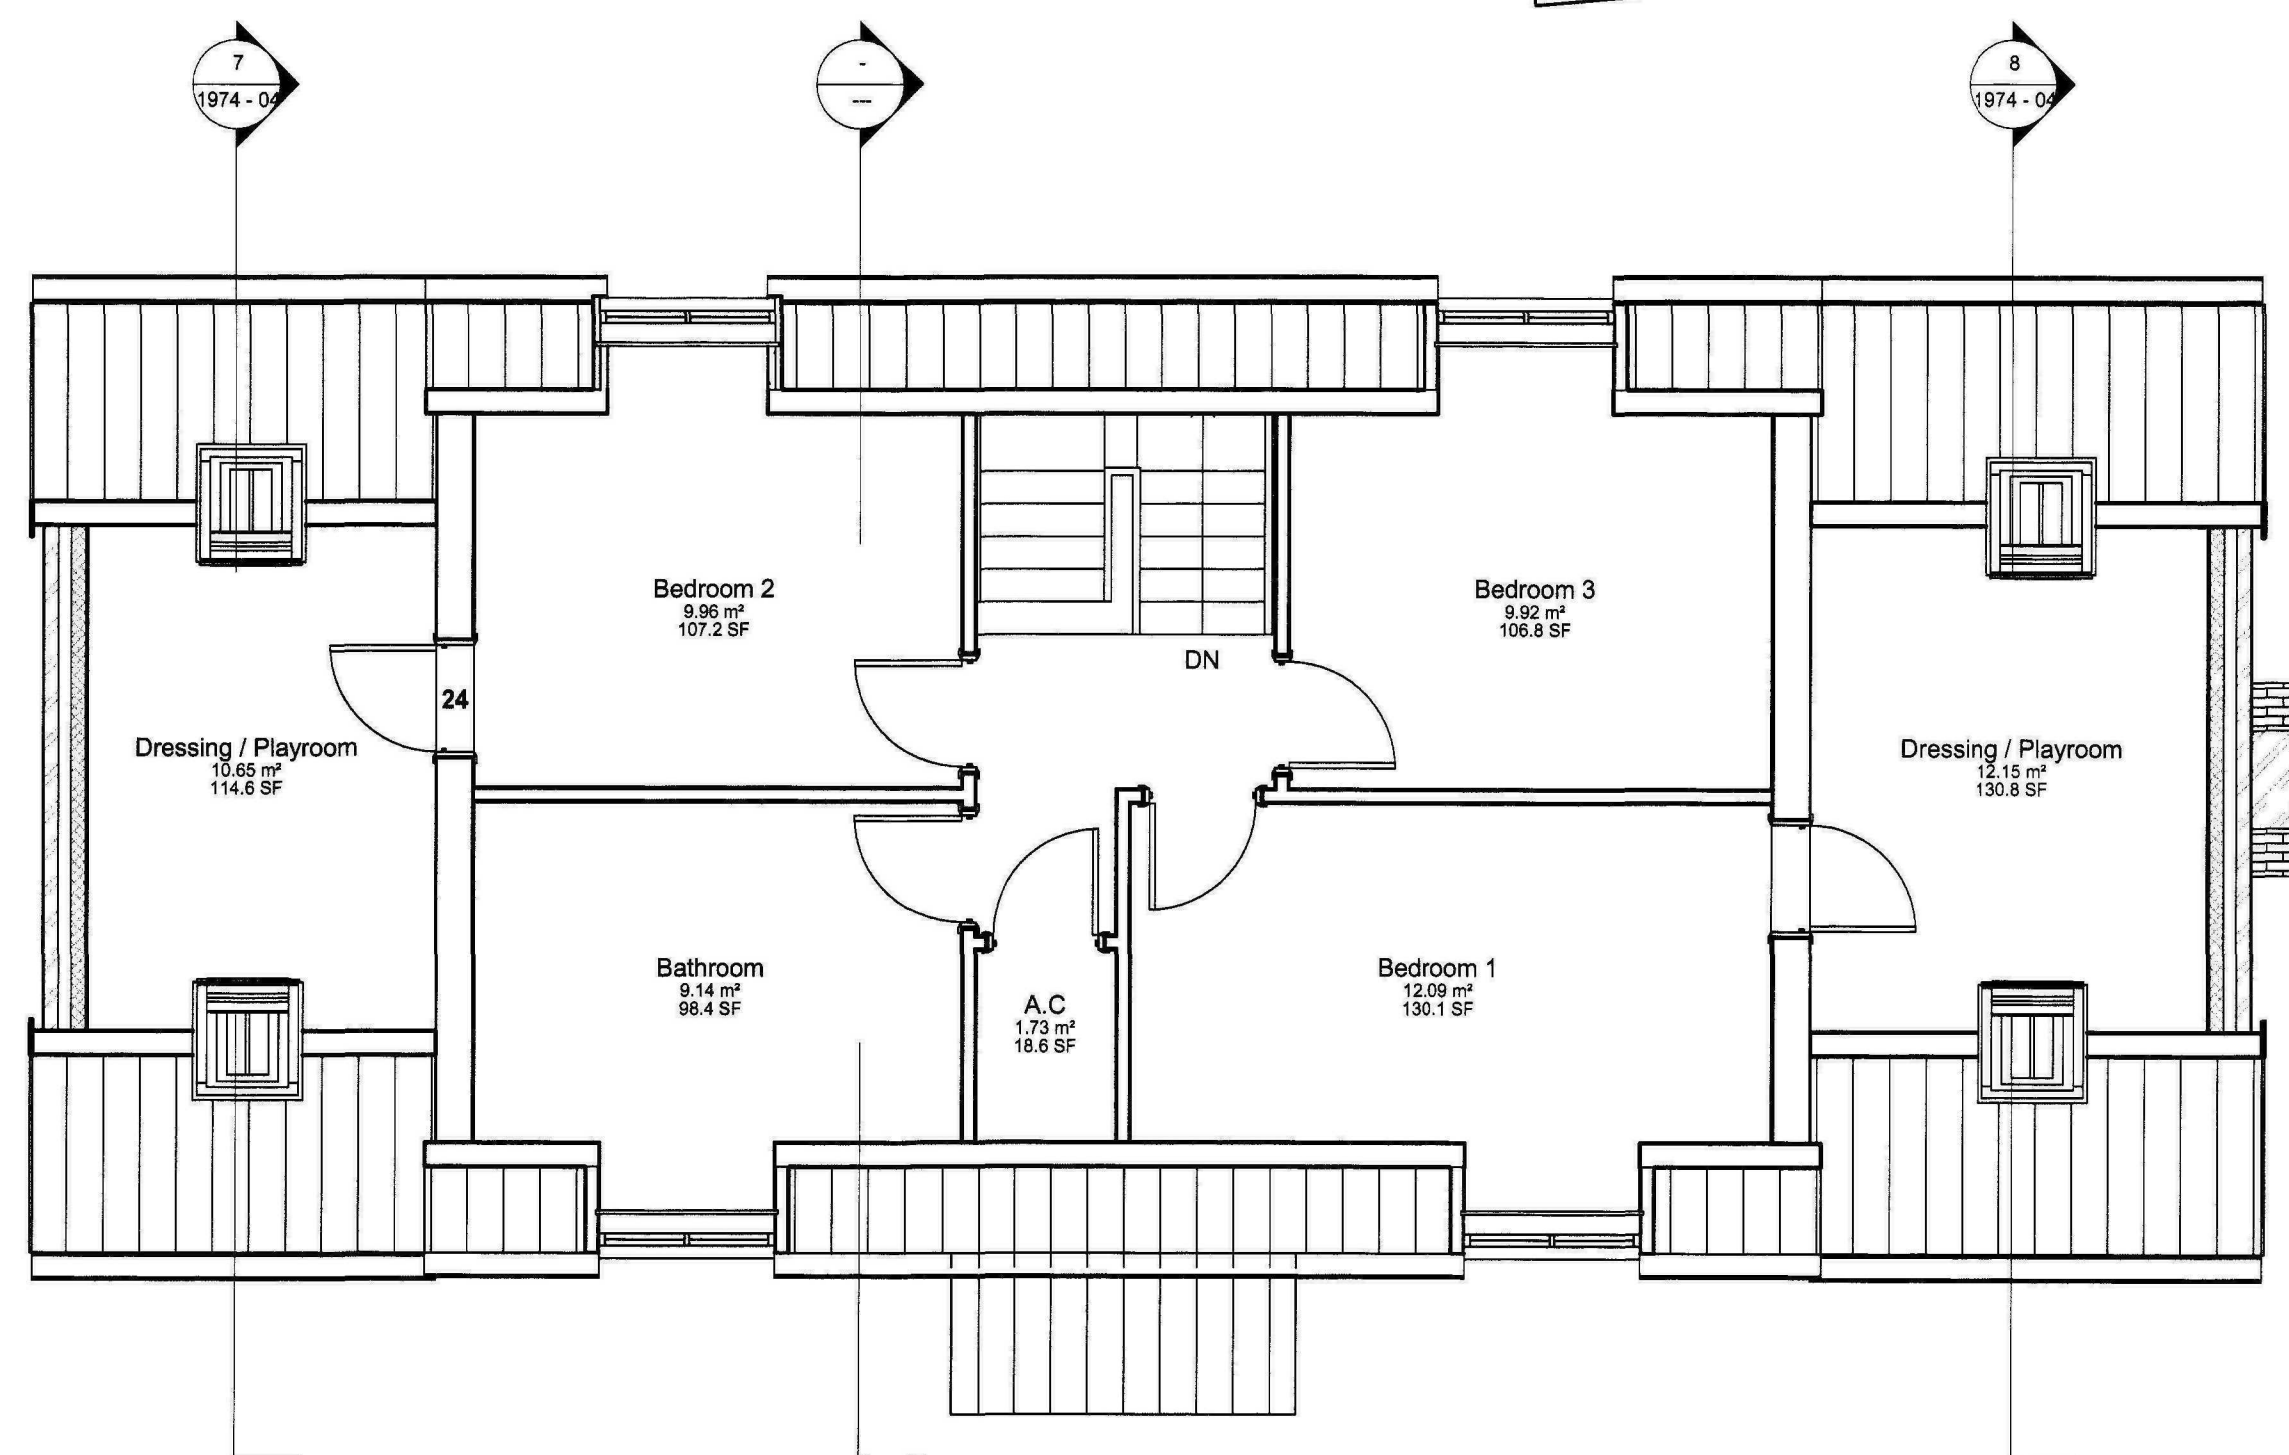

6 1st Floor Plan
1 : 50

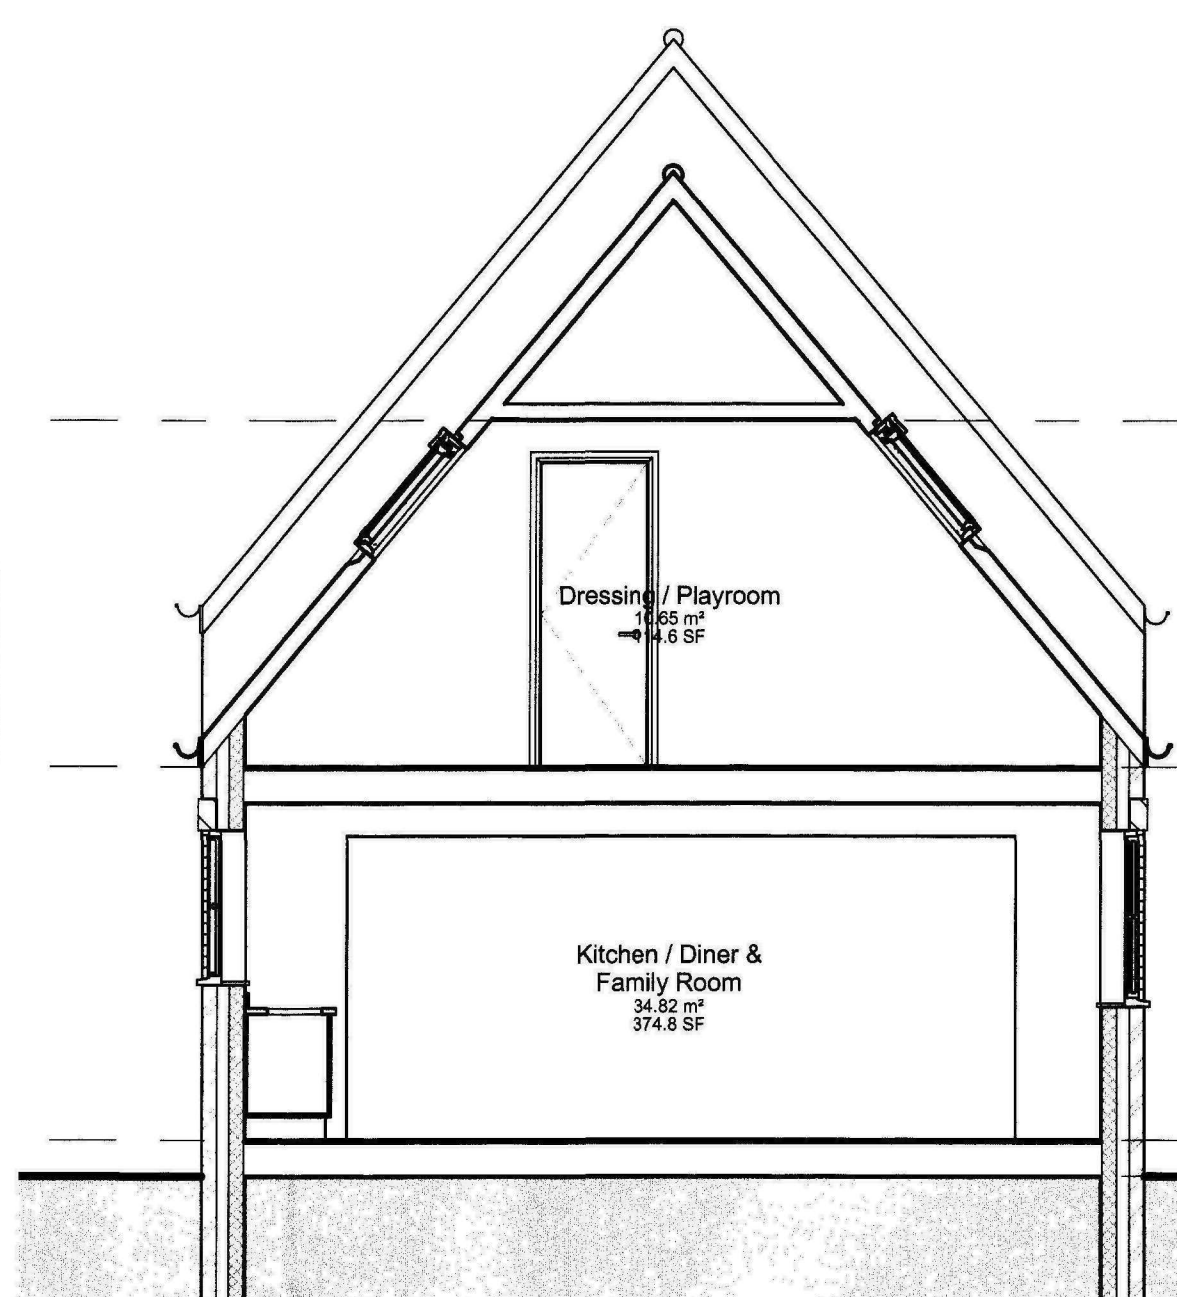

7 Section thro' Kitchen Diner
1 : 50

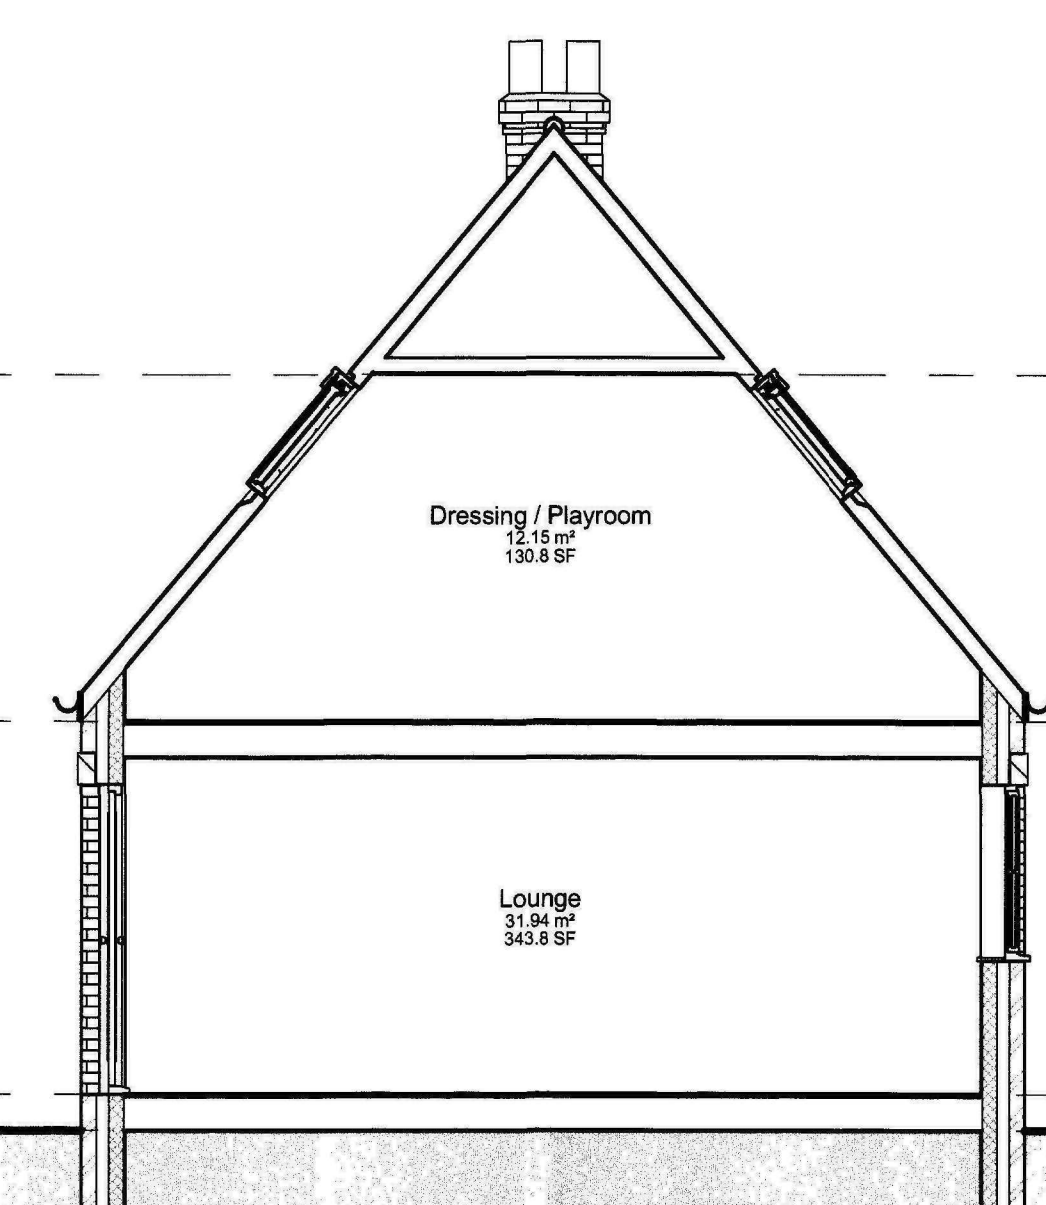

8 Section thro' Lounge
1 : 50

GENERAL CONDITIONS
Contractors are responsible for checking all dimensions on site when work commences and before ordering any materials. Any discrepancies should be brought to the attention of the Client for remedial action before commencing further.
All materials not specified to be of a standard suitable for the work proposed and be fit for purpose. All work to be in accordance with good building practice and all necessary BS codes for Workmanship on Building Sites.

"A" - 11.01.11 - Amended to suit Clients comments

Client: Mr & Mrs S Nichols
Site: Side Extension at The Conkers, Salem Street, Gosberton

Dwg Title: Proposed Plans



2nd Floor - 5B Sheepmarket
Spalding
PE11 1BH
Tel: 01775 788 921
e-mail: enquiries@remwaydesign.co.uk

Dwg Size	Drawing Number	Revision:
a1	1974 - 04	A

Contractor to check all Dimensions on site prior to ordering materials / commencing work.Do Not Scale from this Drawing - If in doubt then please ask



2 3D Front Left




3 3D Front Right



4 3D Rear Left



5 3D Rear Right

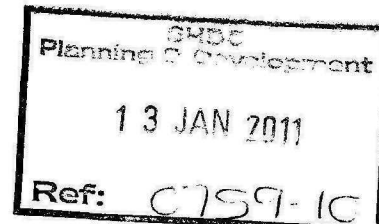

GENERAL CONDITIONS
Contractors are responsible for checking all dimensions on site when work commences and before ordering any materials. Any discrepancies should be brought to the attention of the Client for remedial action before commencing further work.
All materials not specified to be of a standard suitable for the work proposed and be fit for purpose. All work to be in accordance with good building practice and all necessary BS codes for Workmanship on Building Sites.

A - 11.01.11 - Amended to suit Clients comments

Client: Mr & Mrs S Nichols





Site: Side Extension at The Conkers, Salem Street, Gosberton

Dwg Title: 3D Views

remway
Design Ltd
2nd Floor - 5B Sheepmarket
Spalding
PE11 1BH
Tel: 01775 768 921
e-mail: enquiries@remwaydesign.co.uk

Dwg Size	Drawing Number	Revision:
a1	1974 - 05	A

Contractor to check all Dimensions on site prior to ordering materials / commencing work.Do Not Scale from this Drawing - If in doubt then please ask

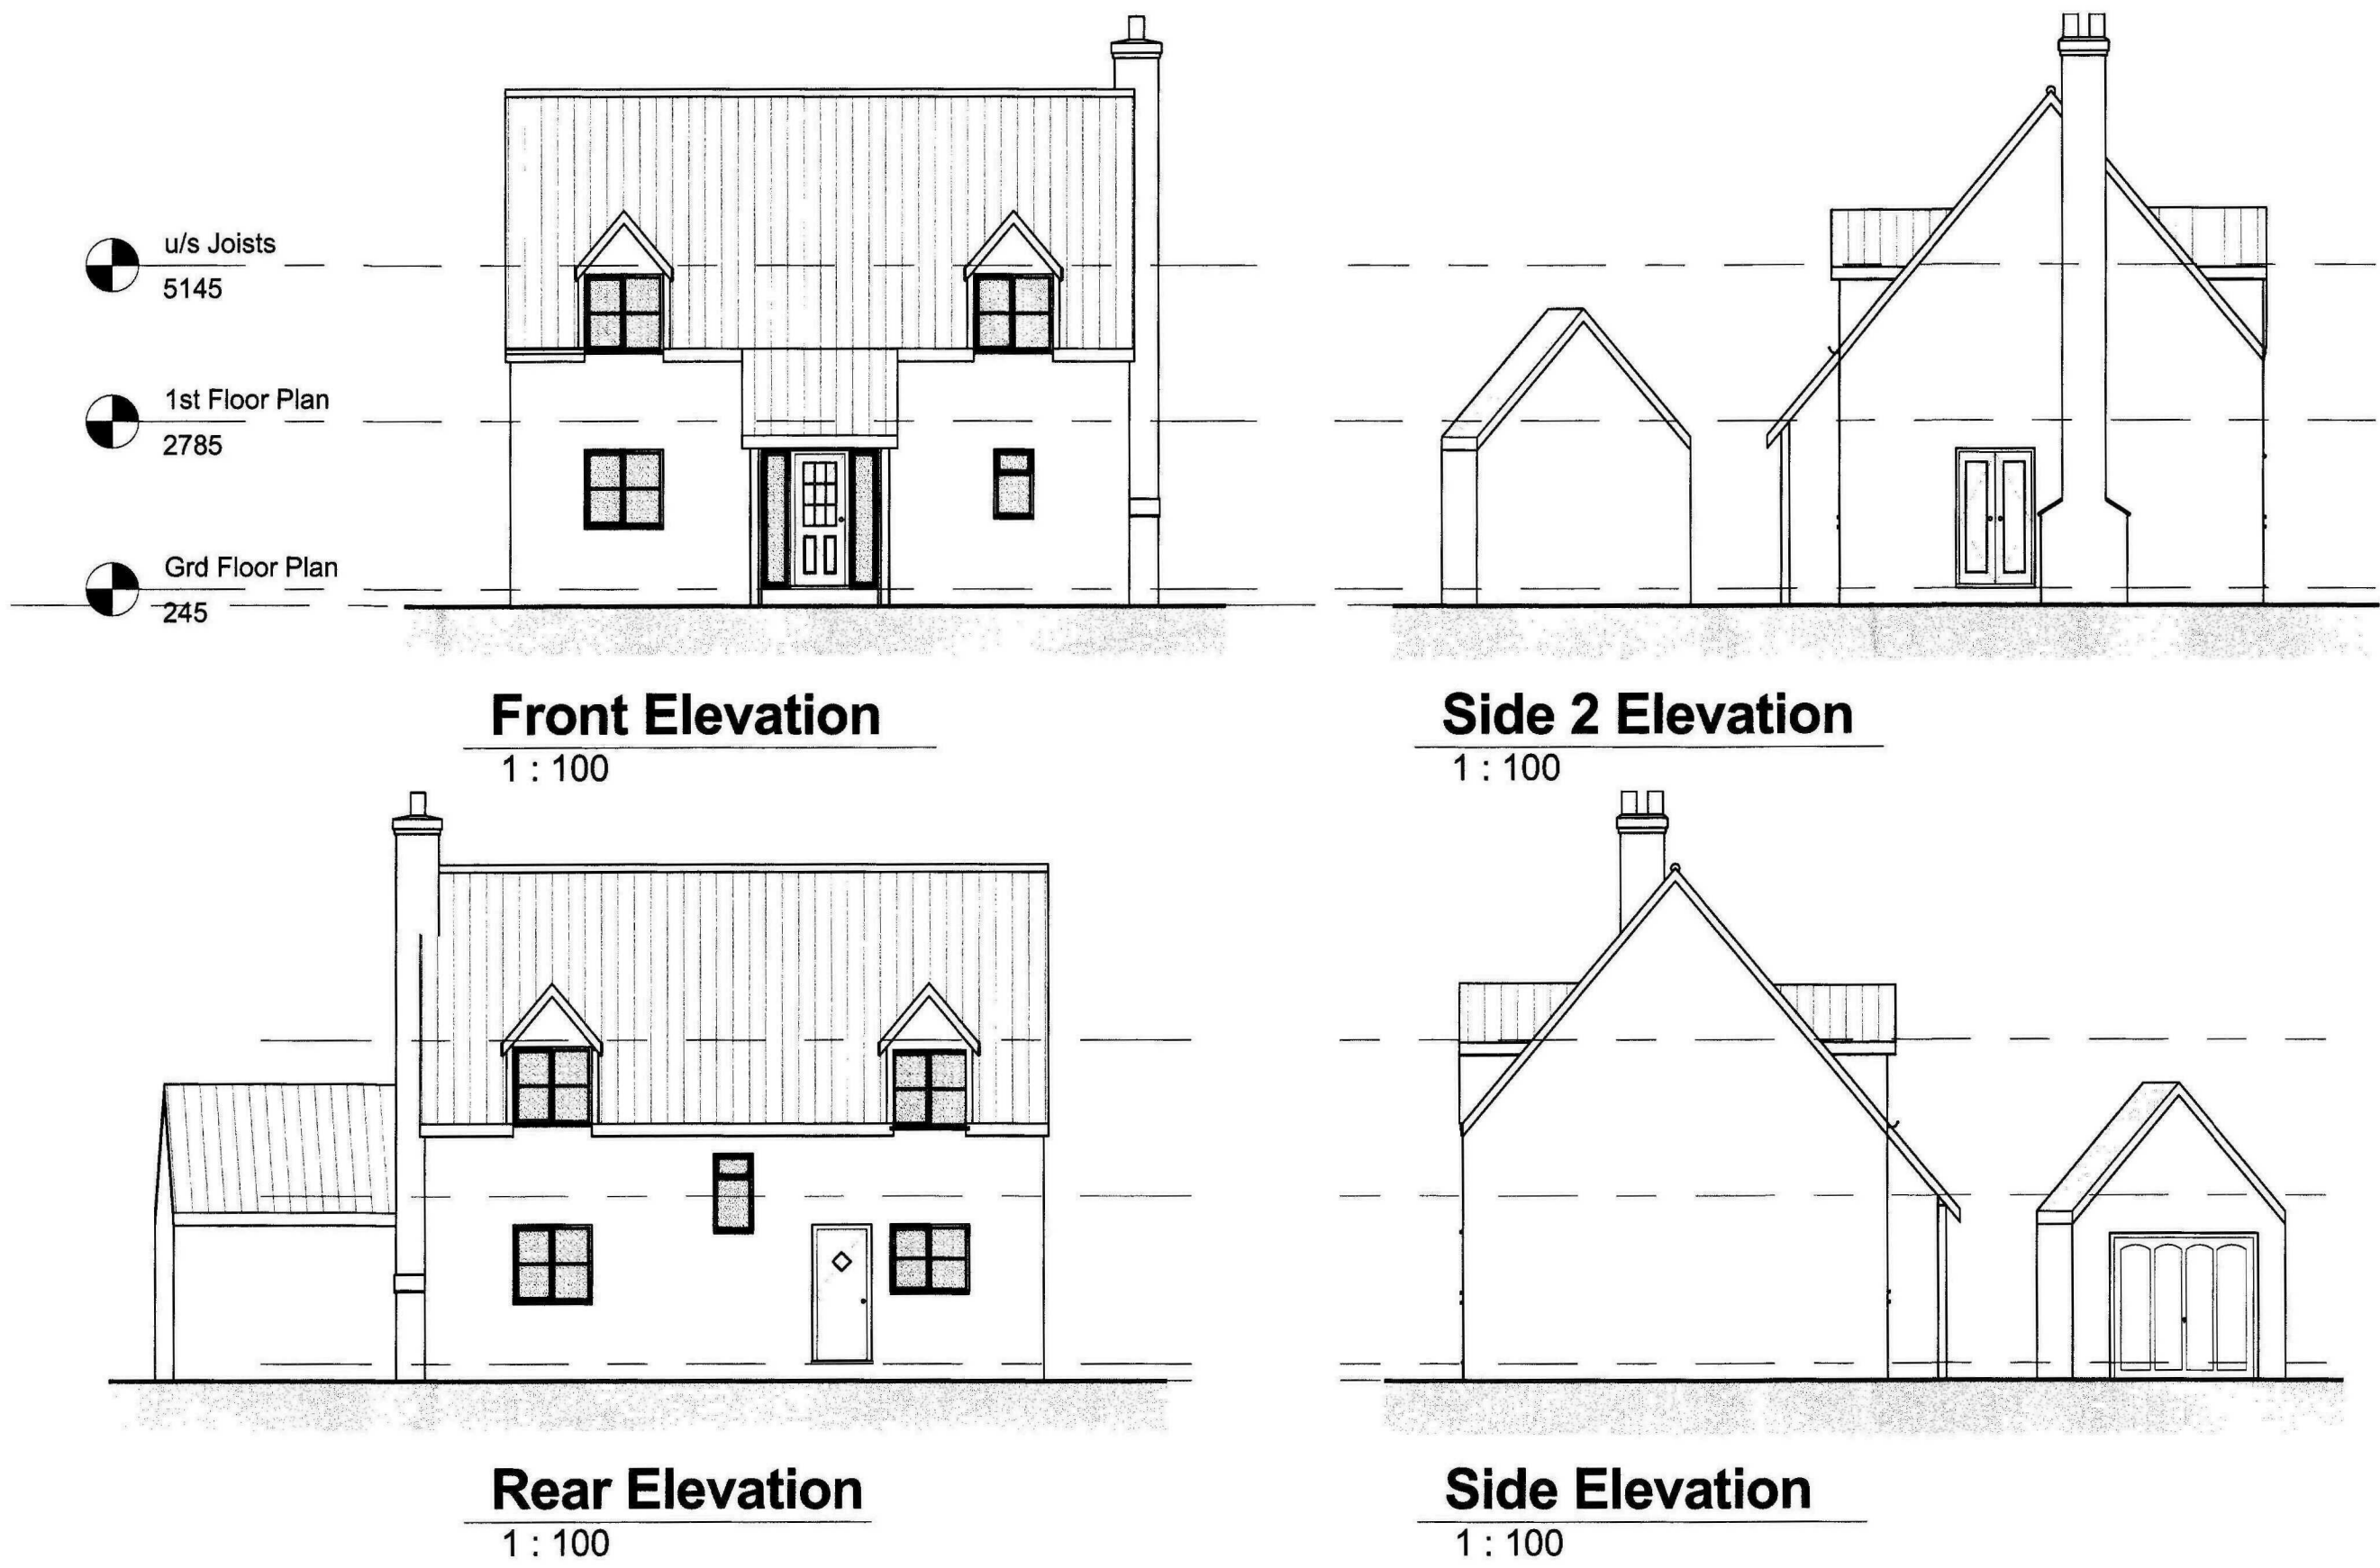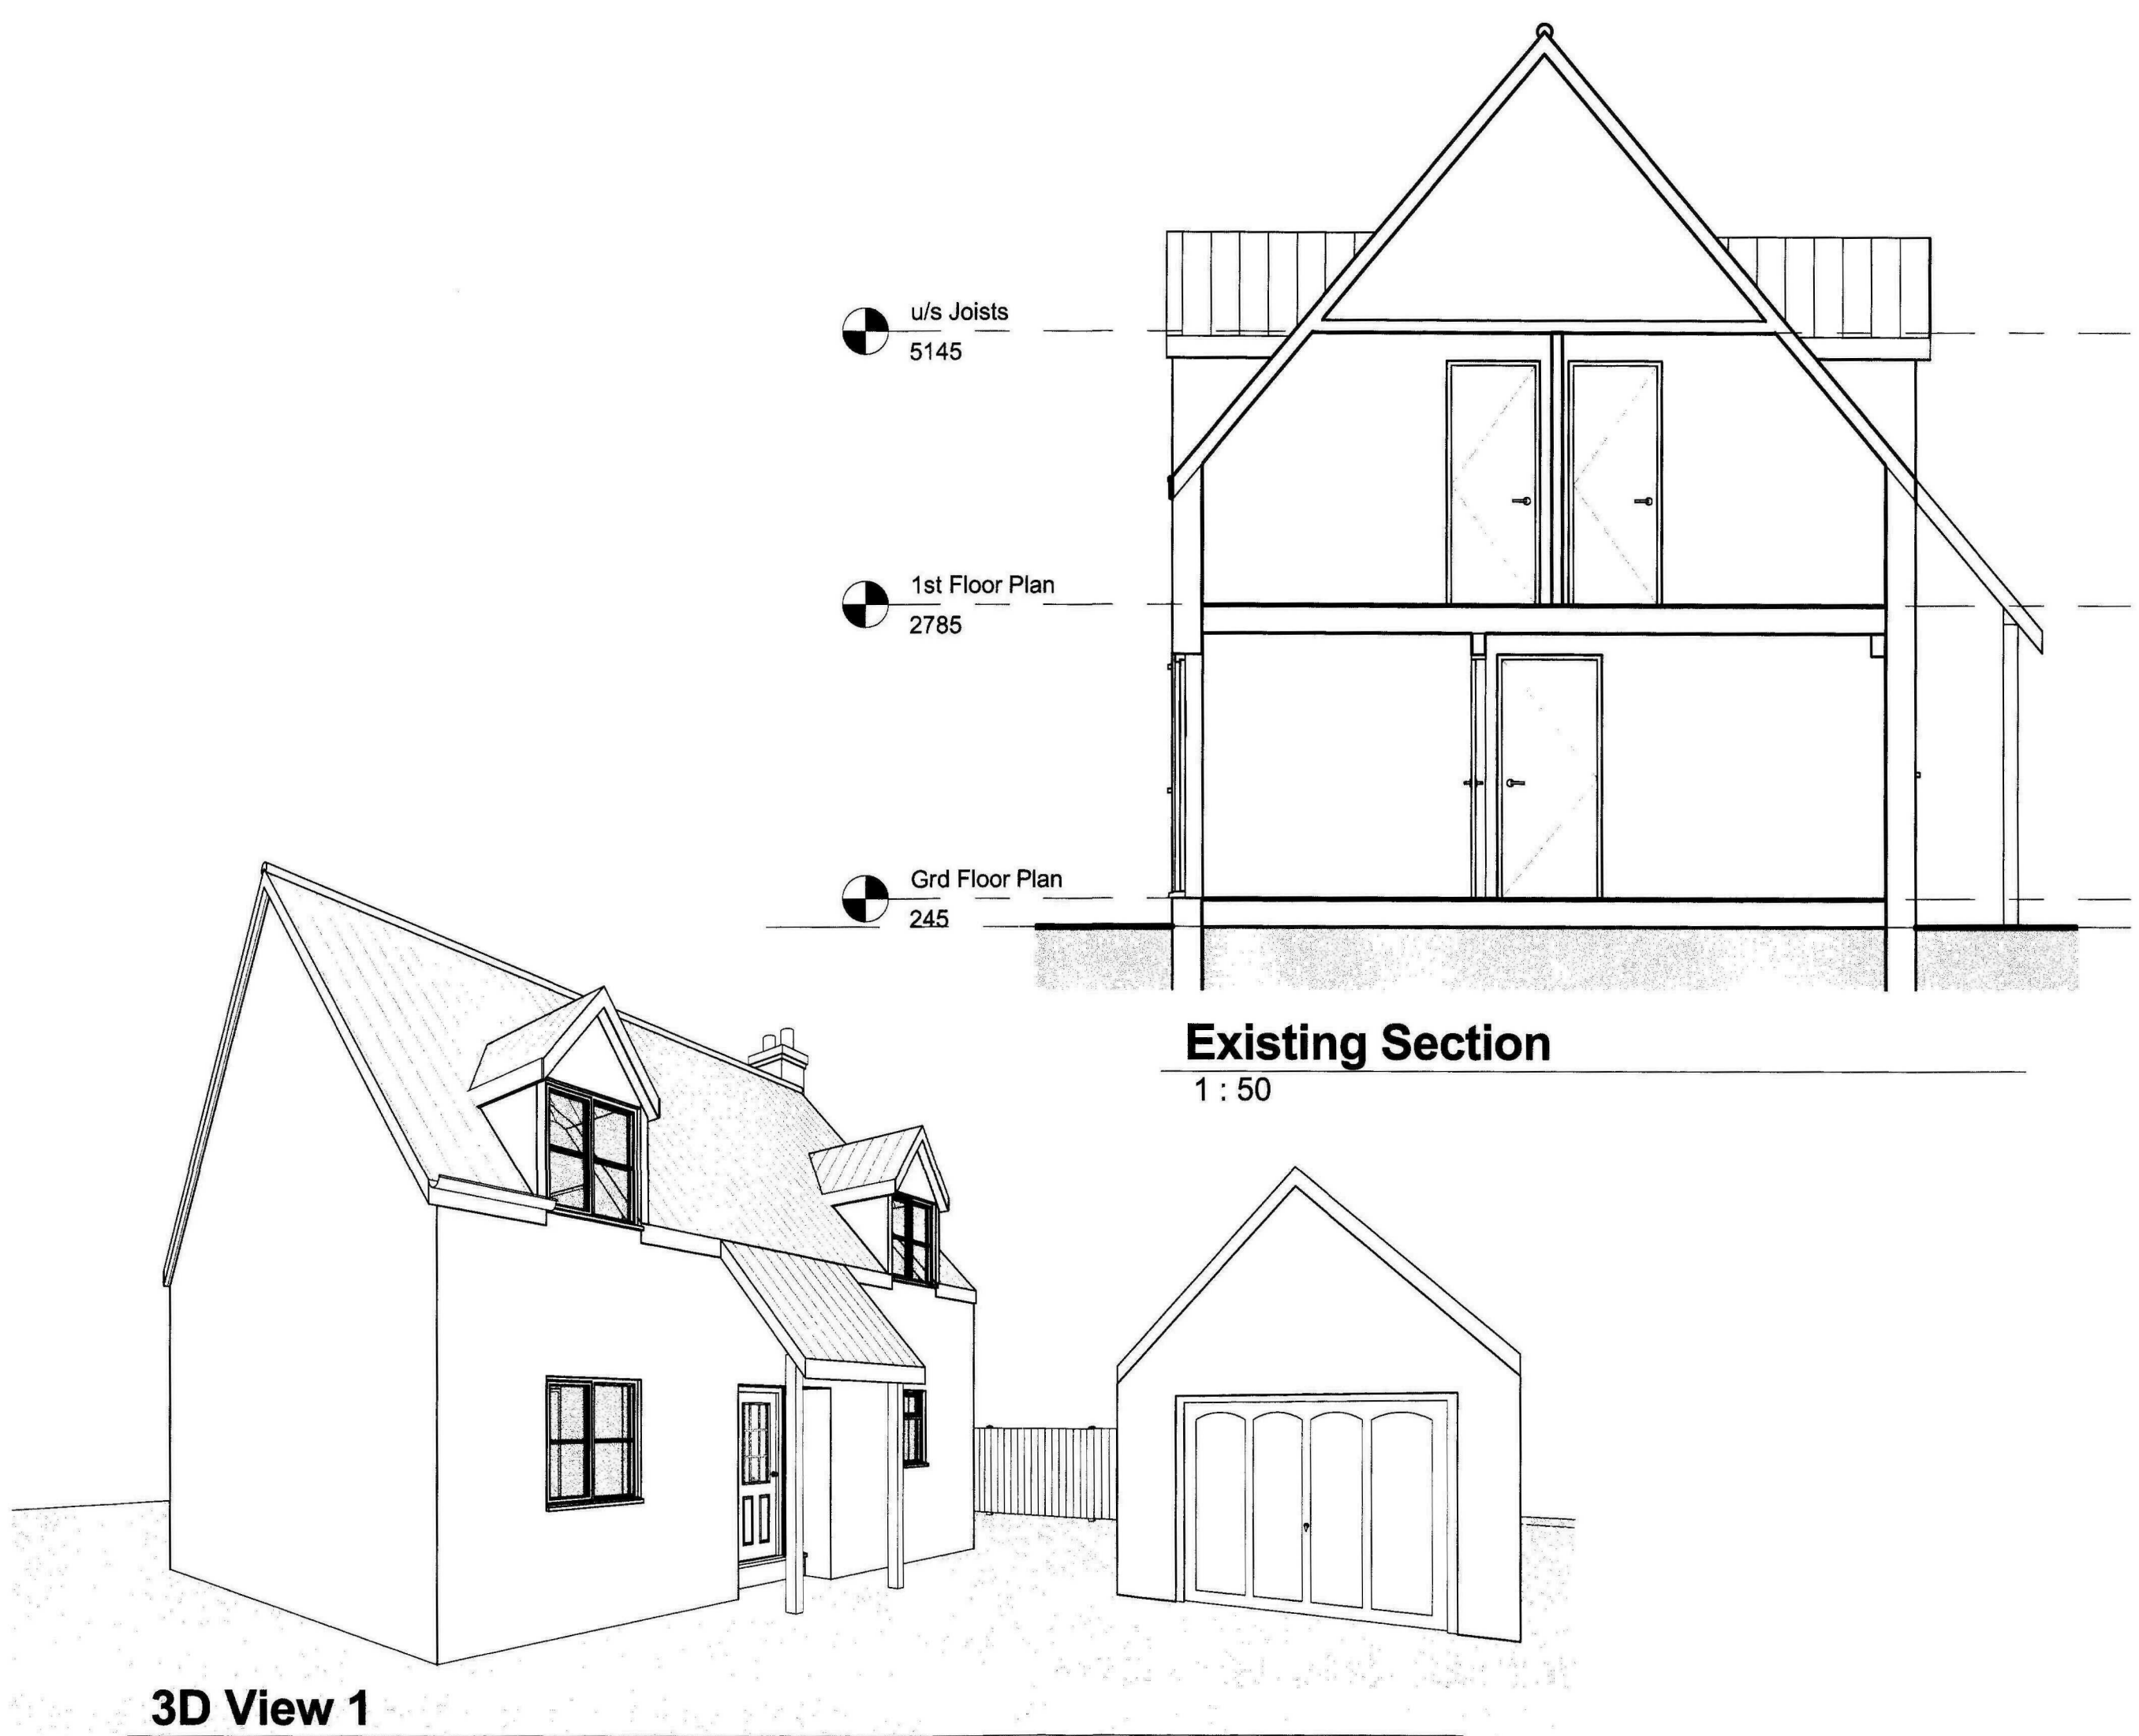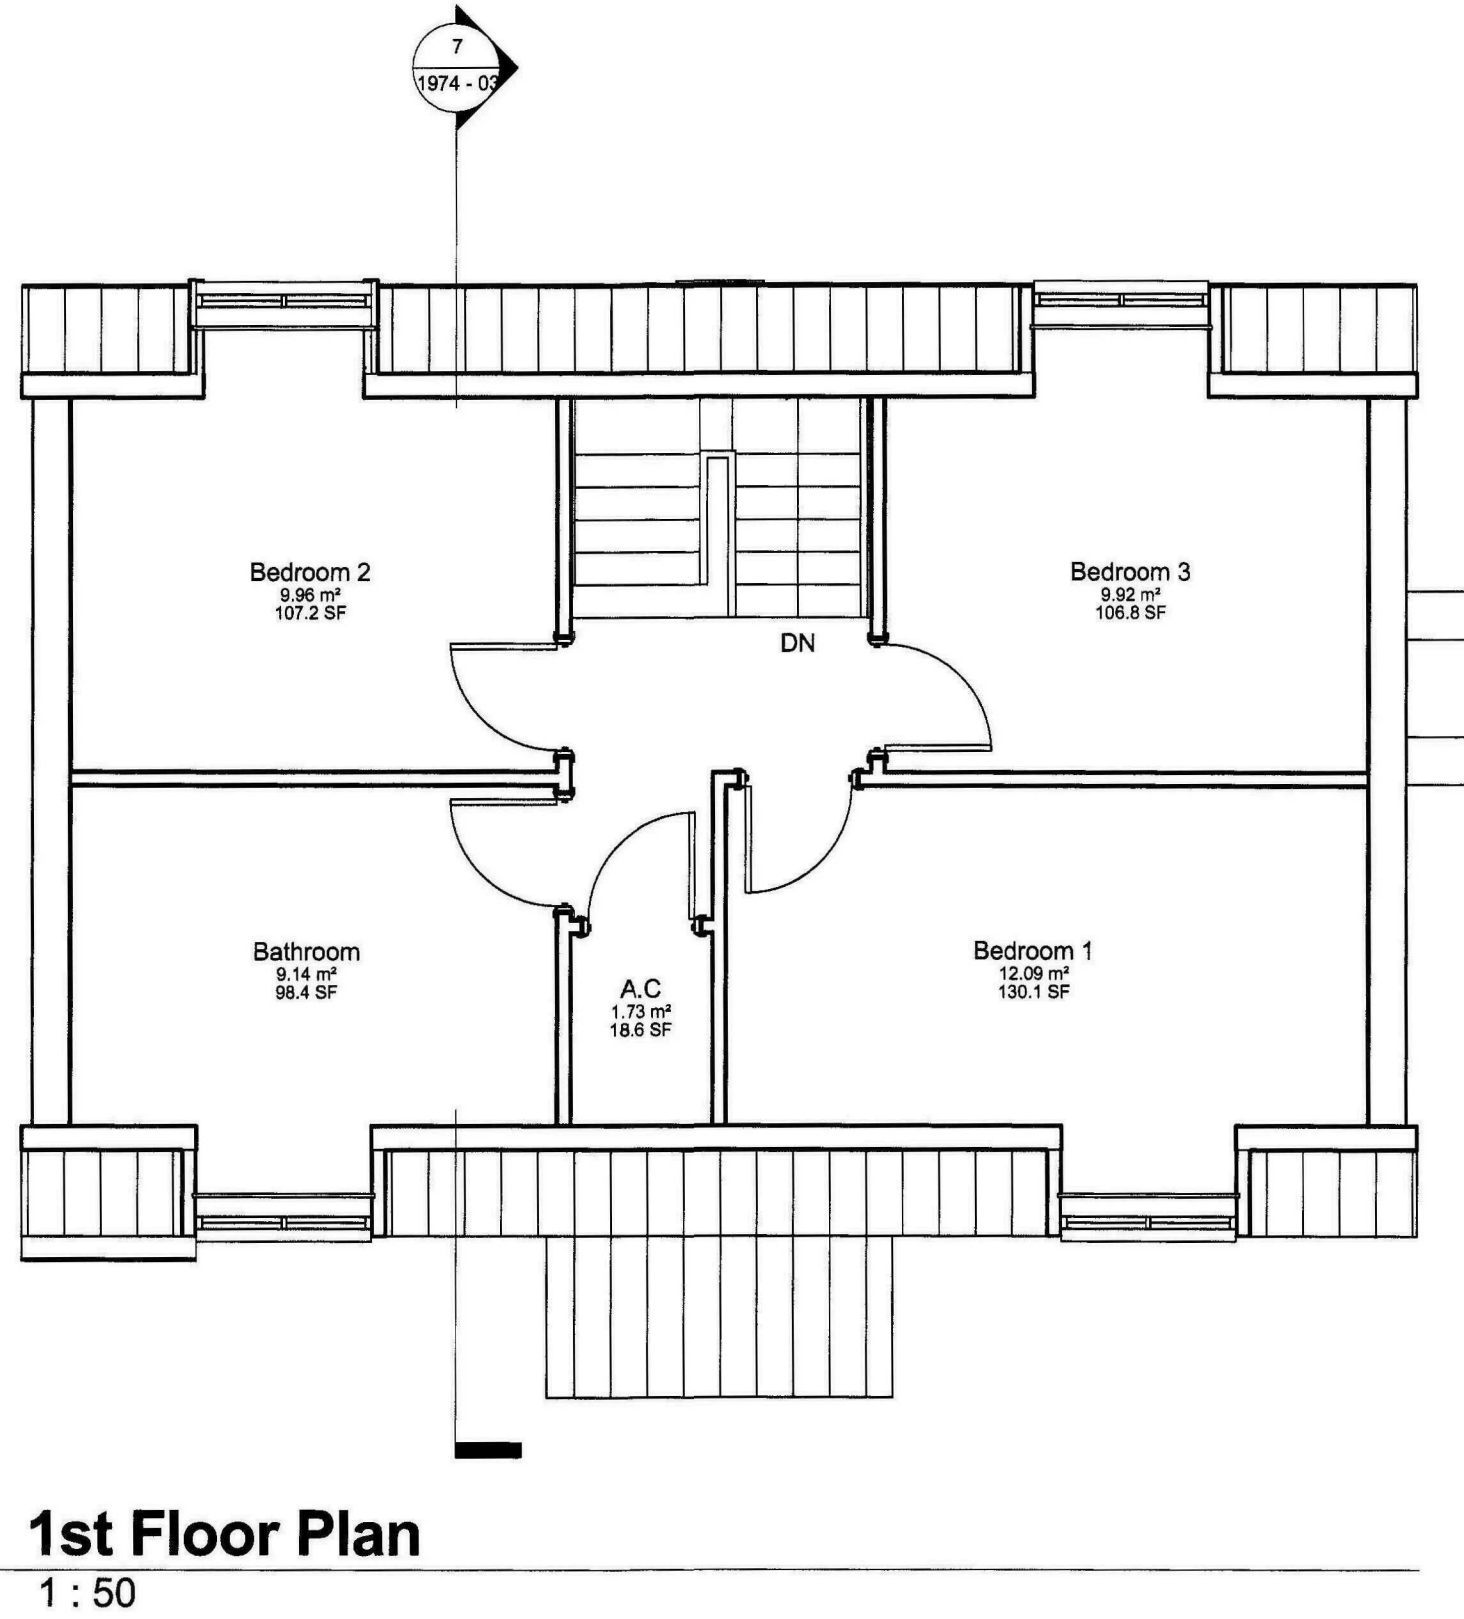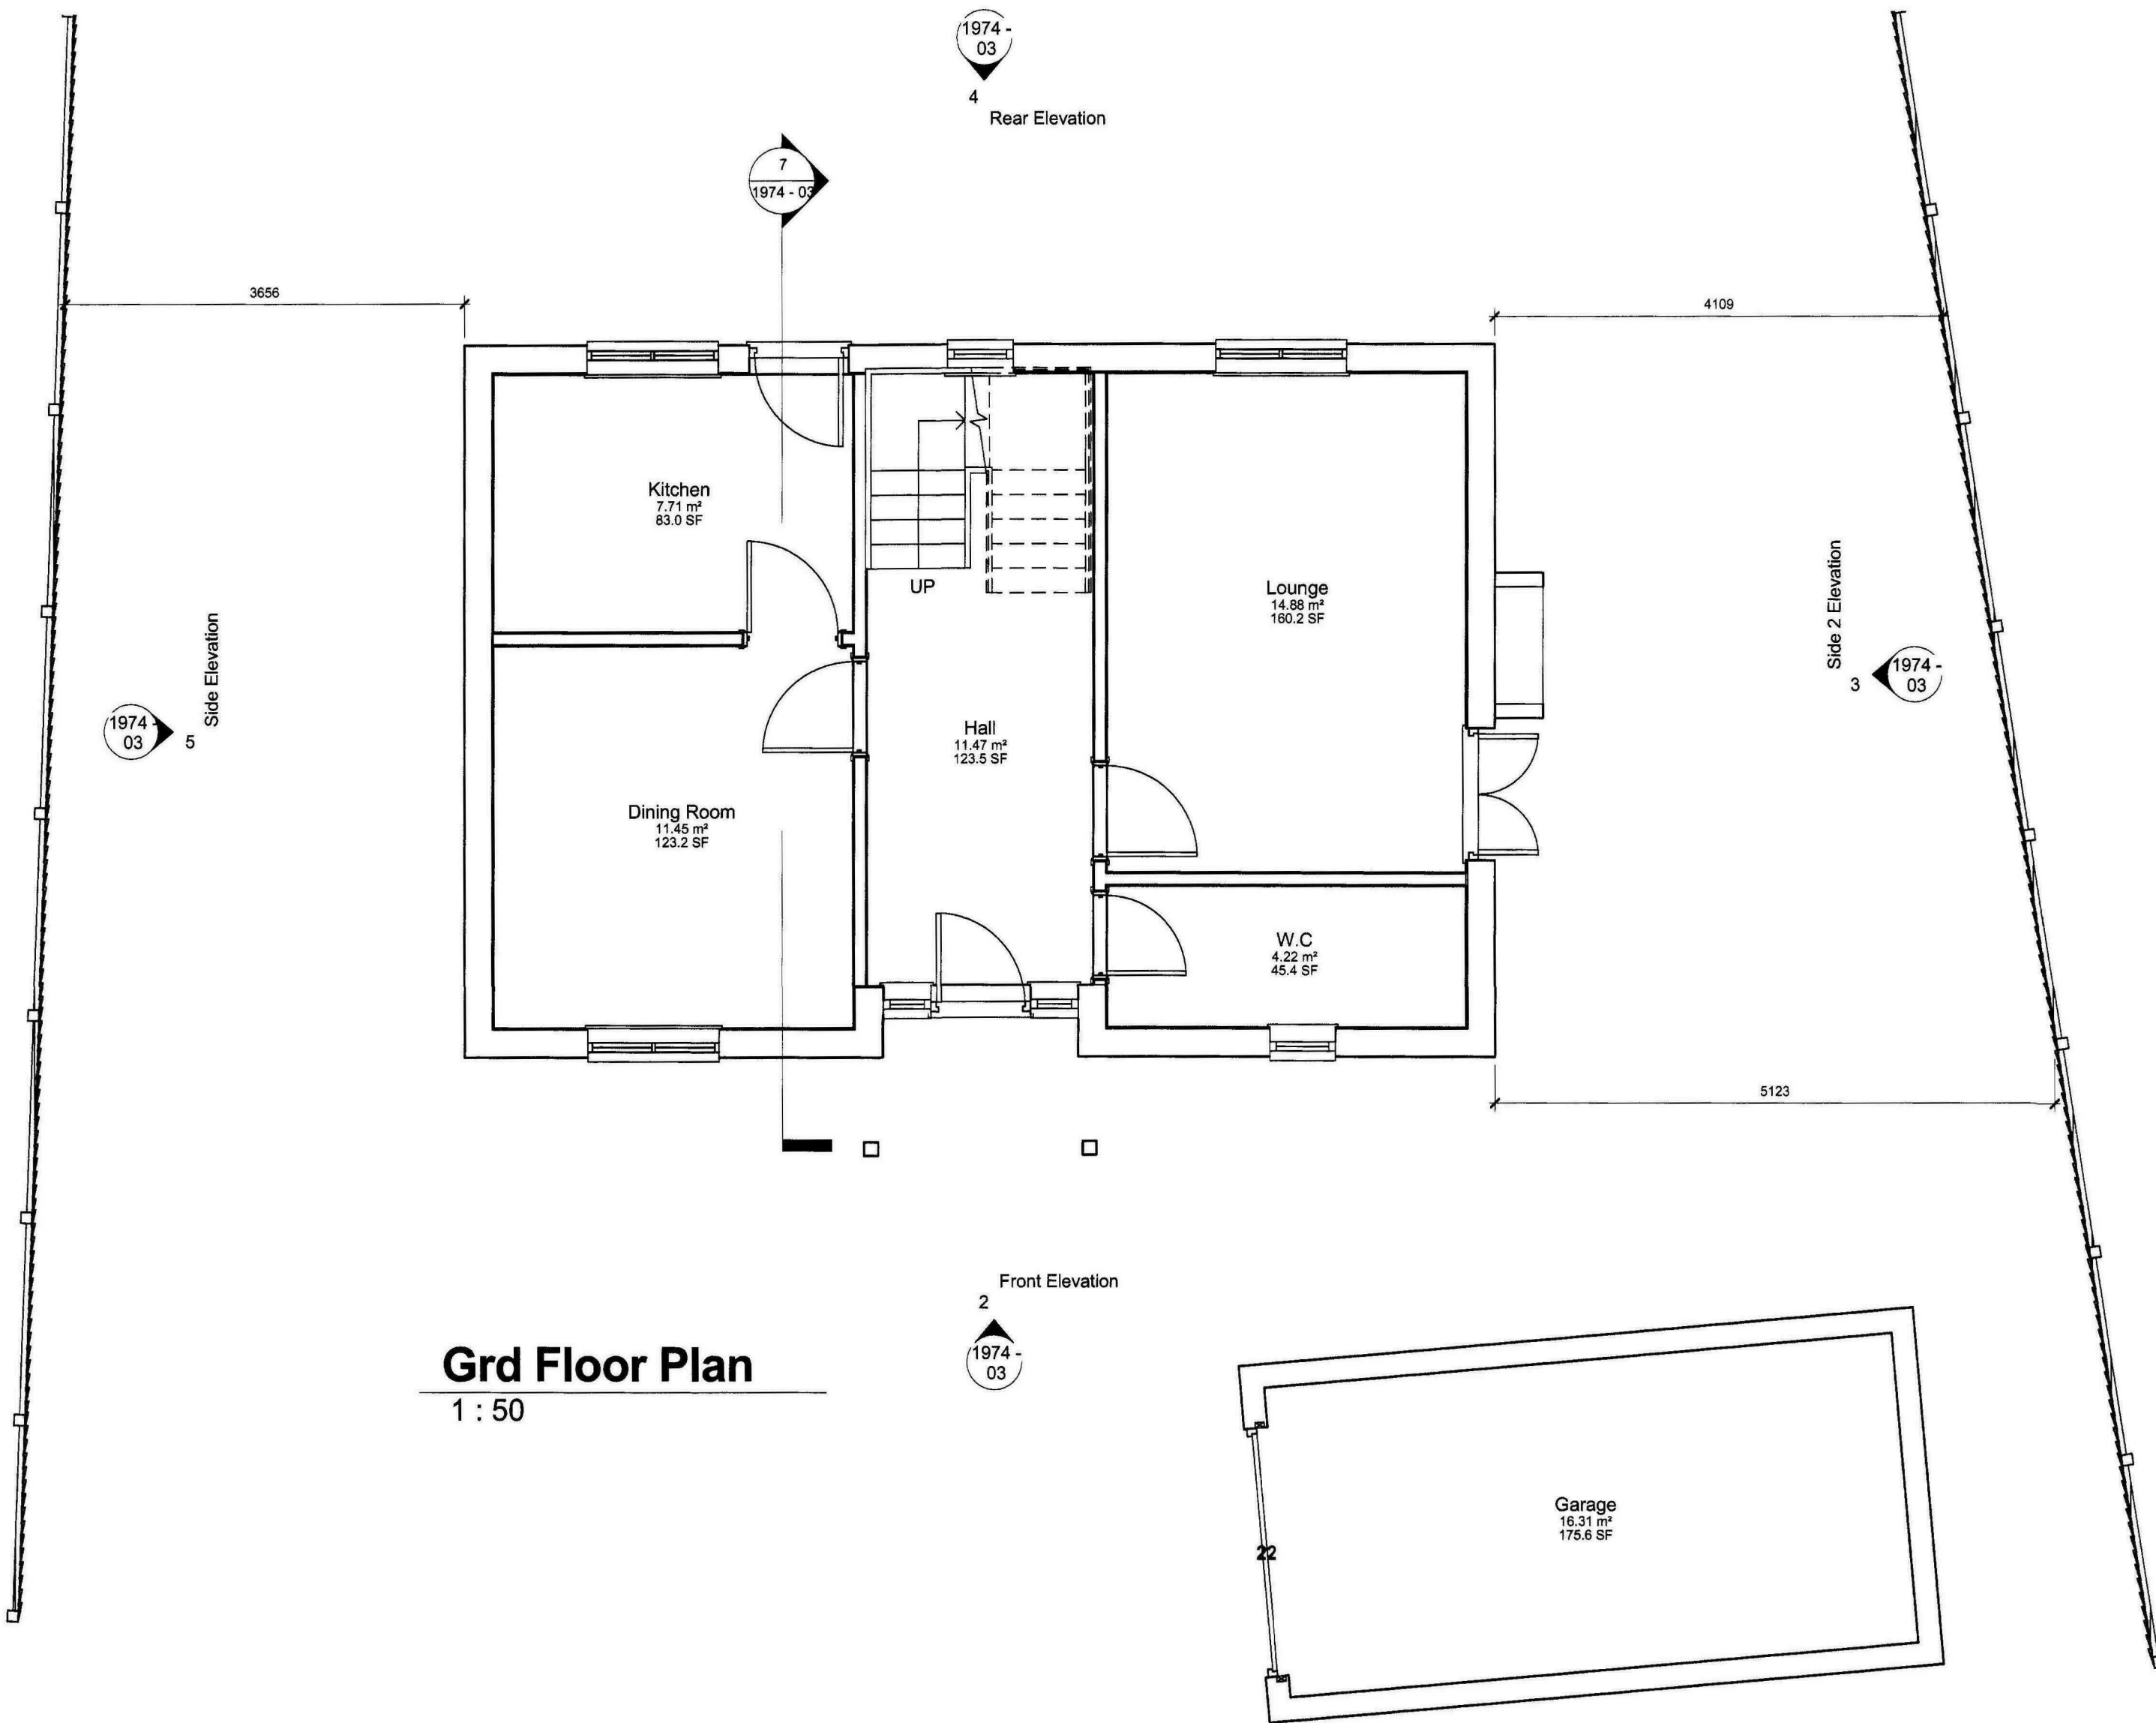

Planning & Development
13 JAN 2011
Ref: 0759-16

GENERAL CONDITIONS
Contractors are responsible for checking all dimensions on site when work commences and before ordering any materials. Any discrepancies should be brought to the attention of the Client for remedial action before commencing further.
All materials not specified to be of a standard suitable for the work proposed and be fit for purpose. All work to be in accordance with good building practice and all necessary BS codes for Workmanship on Building Sites.

Revisions
Client: **Mr & Mrs S Nichols**
Site: **Side Extension at The Conkers, Salem Street, Gosberton**
Drg Title: **Existing Plans**

remway
Design Ltd
"Treetops"
The Raceground
Spalding
PE11 3AP
Tel: 01775 768 921
e-mail: jason@remwaydesign.co.uk
Drg Size: a1
Drawing Number: **1974 - 03**
Revision: