



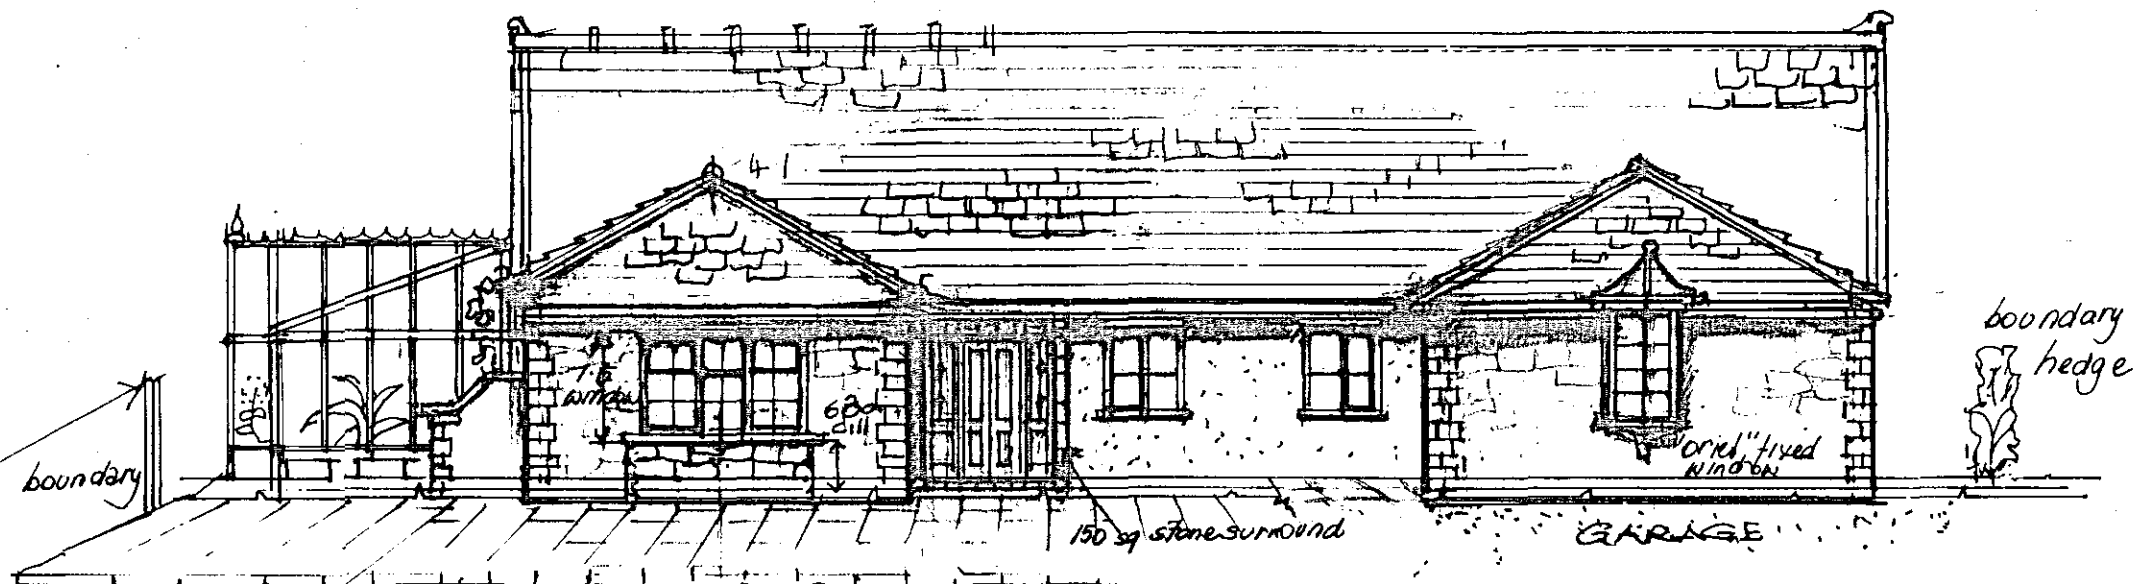


FRONT ELEVATION (South)

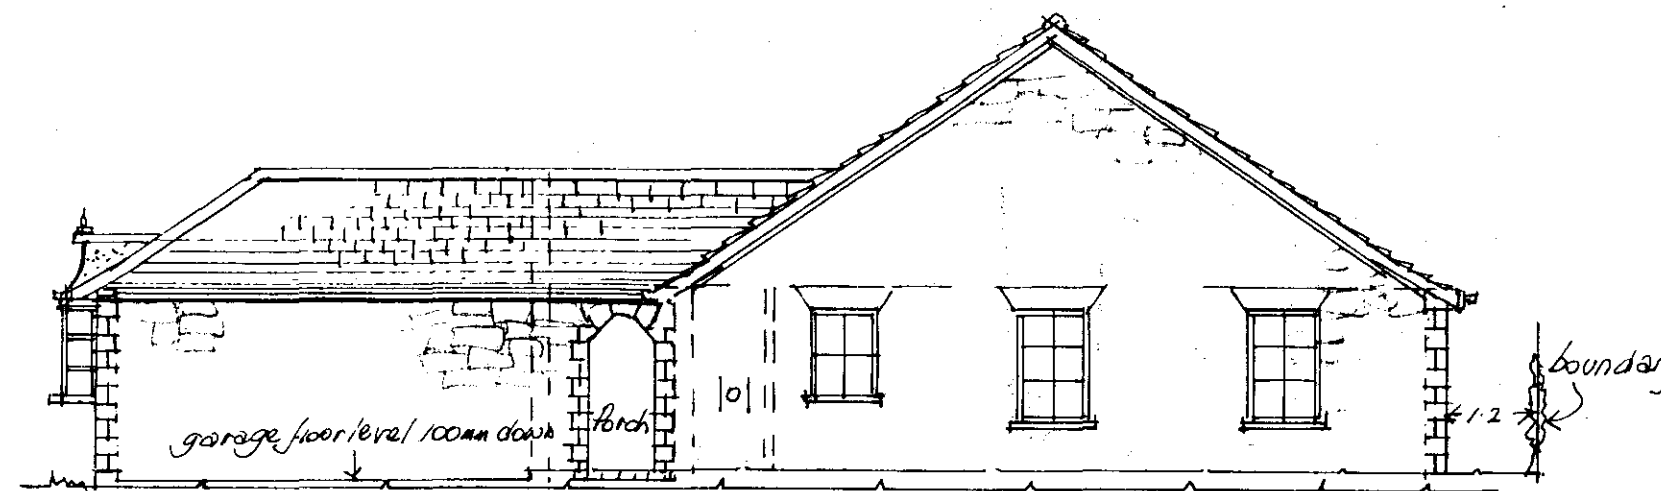

SIDE ELEVATION (East)


MATERIALS:
Walls: Stamford Stone - random course
TILES: Bridstone slates
Lintols + cills + QUOILS: smooth St. Stone
WINDOWS: UPVC with lead oblong panes

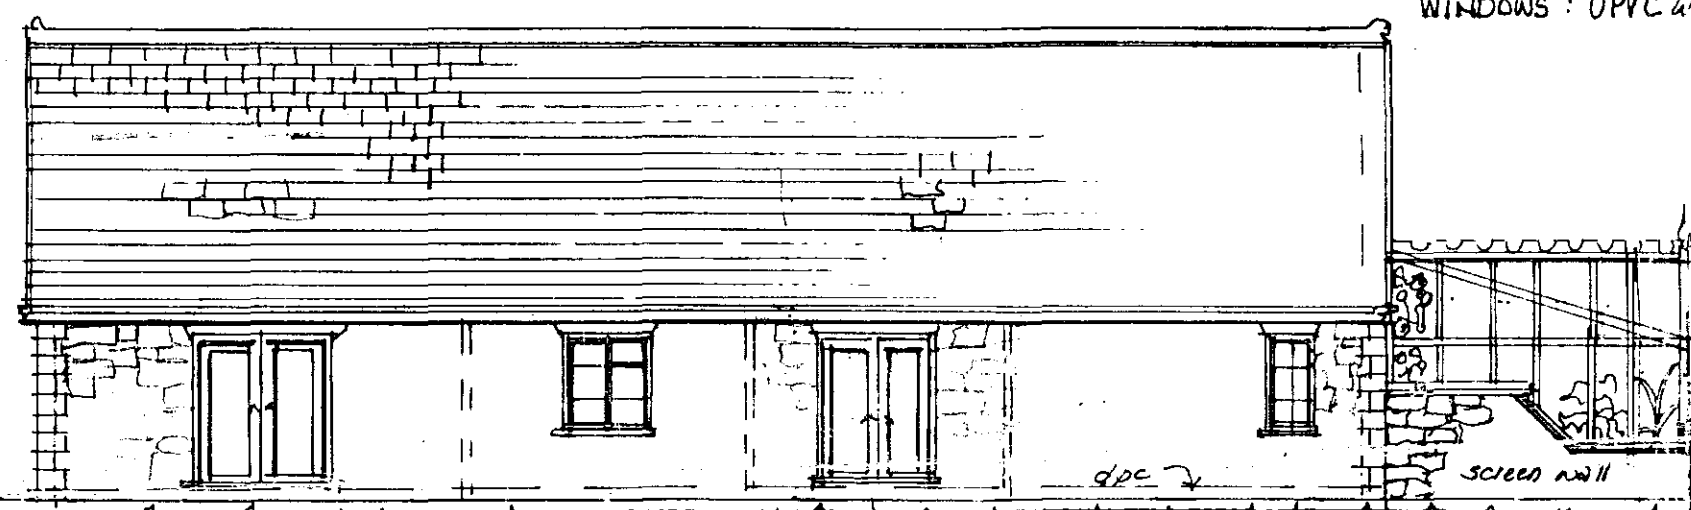


REAR ELEVATION (North)



SIDE ELEVATION (West) with Sun-Room

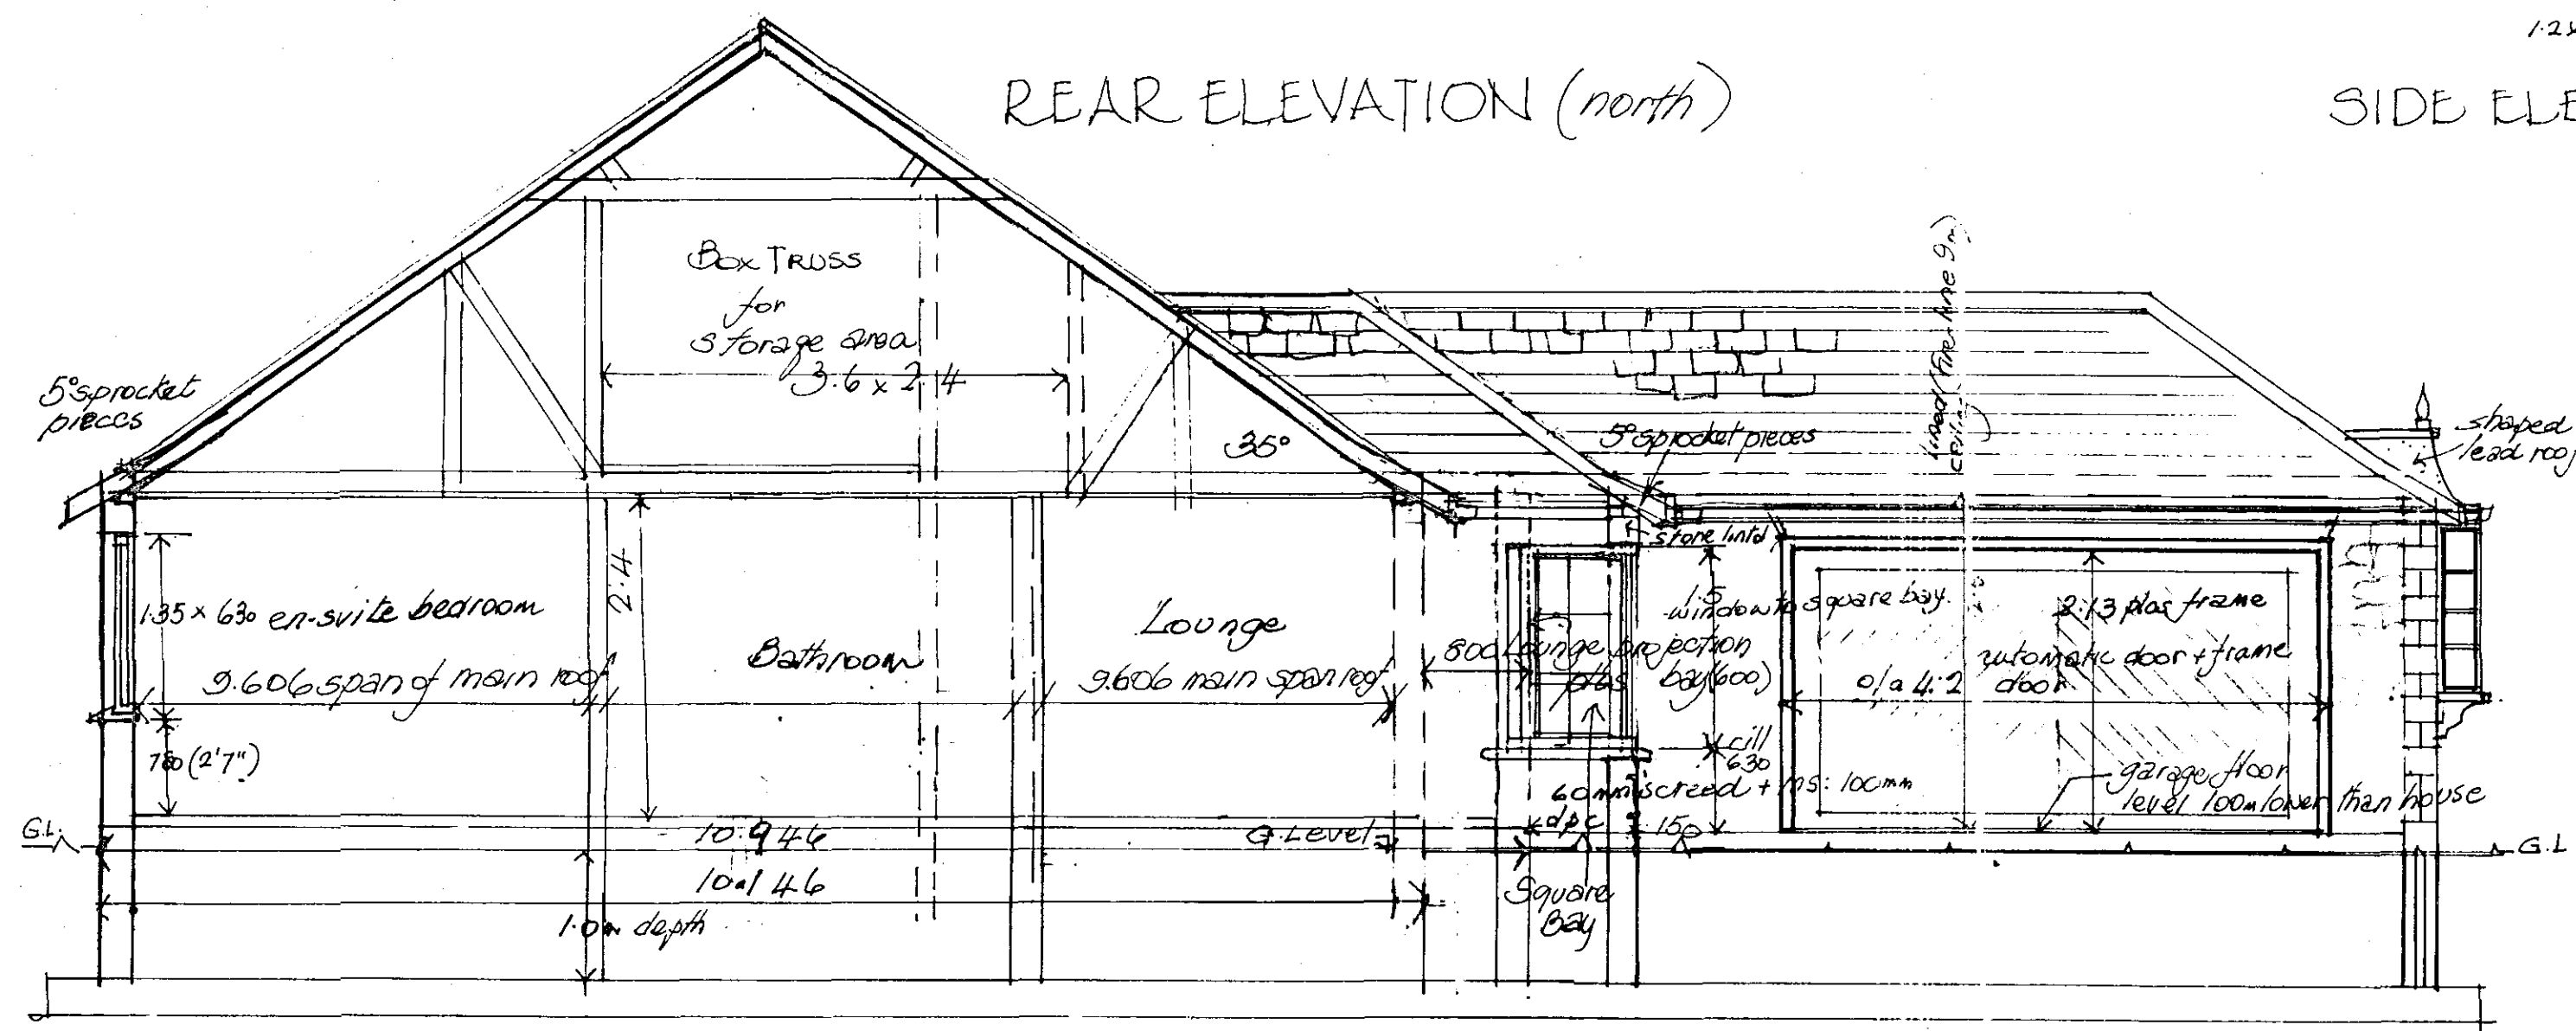

SECTIONS THRO MAIN ROOF SPAN & PROJECTED ROOFS to LOUNGE BAY & GARAGE

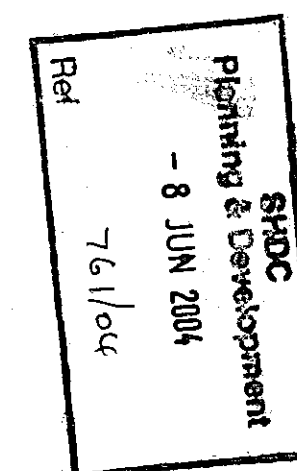

Mary E. Cresswell ABIA/COB
4 Victoria Meads
Spalding, Lincs
PE11 1XL
Tel: 01775 723656



SINGLE STOREY DWELLING
SILT SIDE - GOSBERTON RISEGATE
for Mr and Mrs. D. NELSON

DRAWING NO: 236/7
Scale 1:100mm and 1:50mm

30 MAY 2004