




Man.

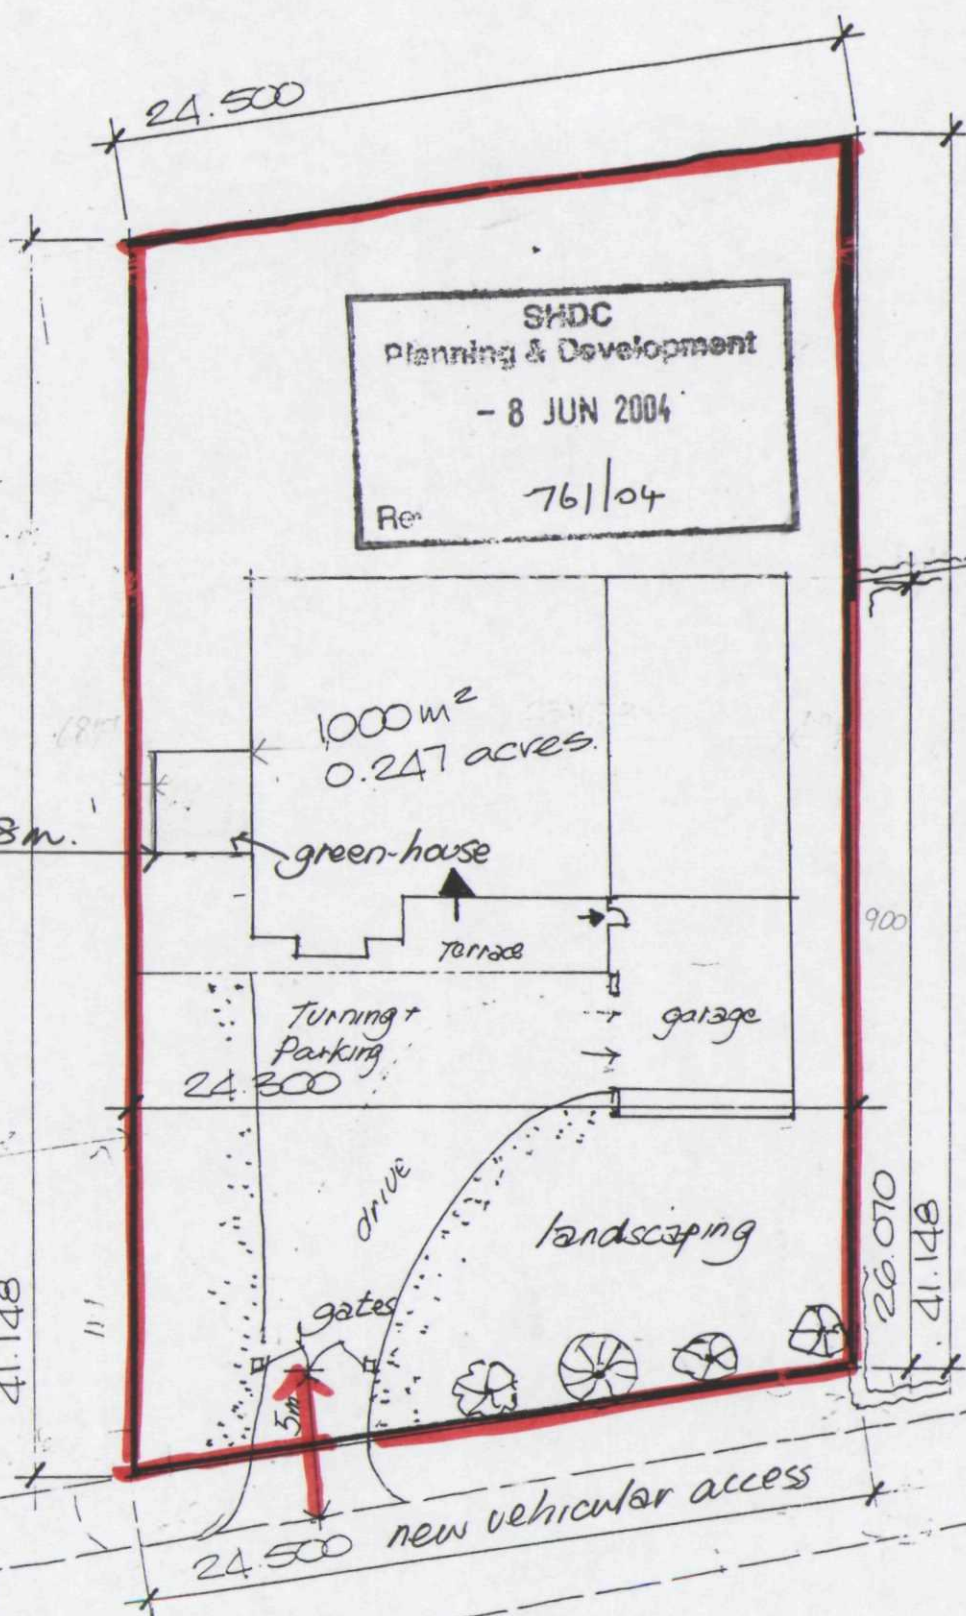

Mary E. Cresswell MBIAT COIB
4 Victoria Mews
Spalding, Lines
PE11 1XL
Tel: 01775 723656

SITE PLAN
Scale 1:250

**DETERMINED
PLAN**

May 30th 2004.

Mr & Mrs. D. NELSON.
PROPOSED DWELLING
SILT SIDE
GOSBERTON RISEGATE
SPALDING