
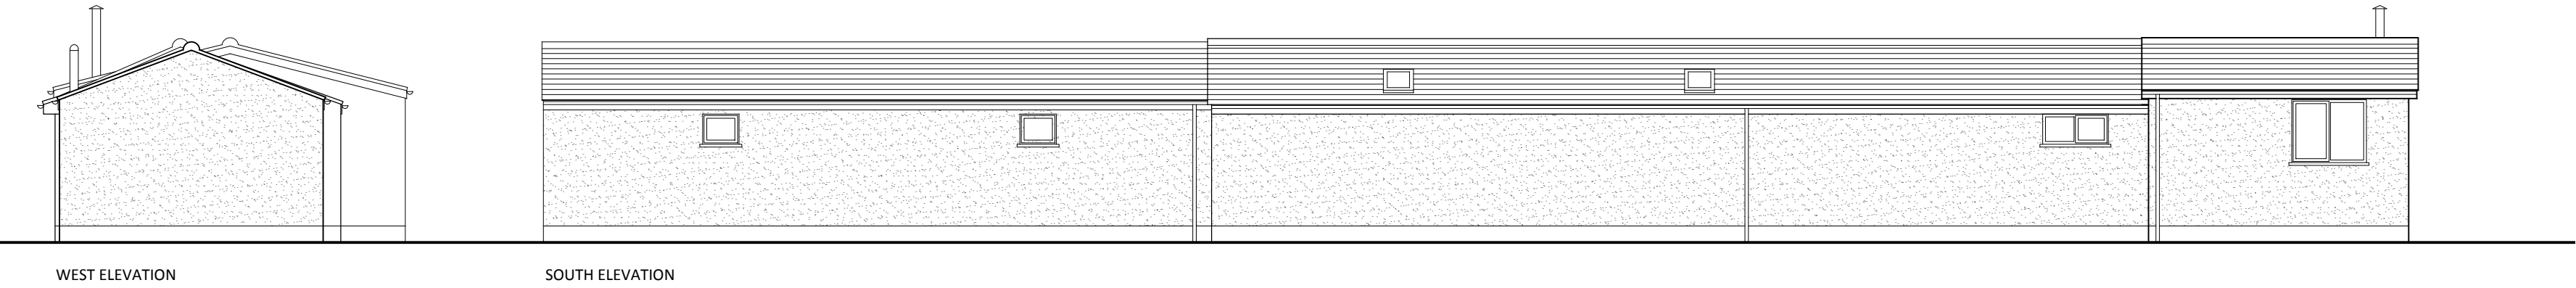


Notes



Measurements
All measurements should be checked against on site conditions and any discrepancies should be brought to the attention of the Robert Doughty Consultancy.

CDM 2015
This drawing is for illustrative purposes and/or obtaining the relevant planning permission only. It should not be used for construction and accordingly, risk identification under the Construction (Design & Management) Regulations 2015 has not been undertaken.

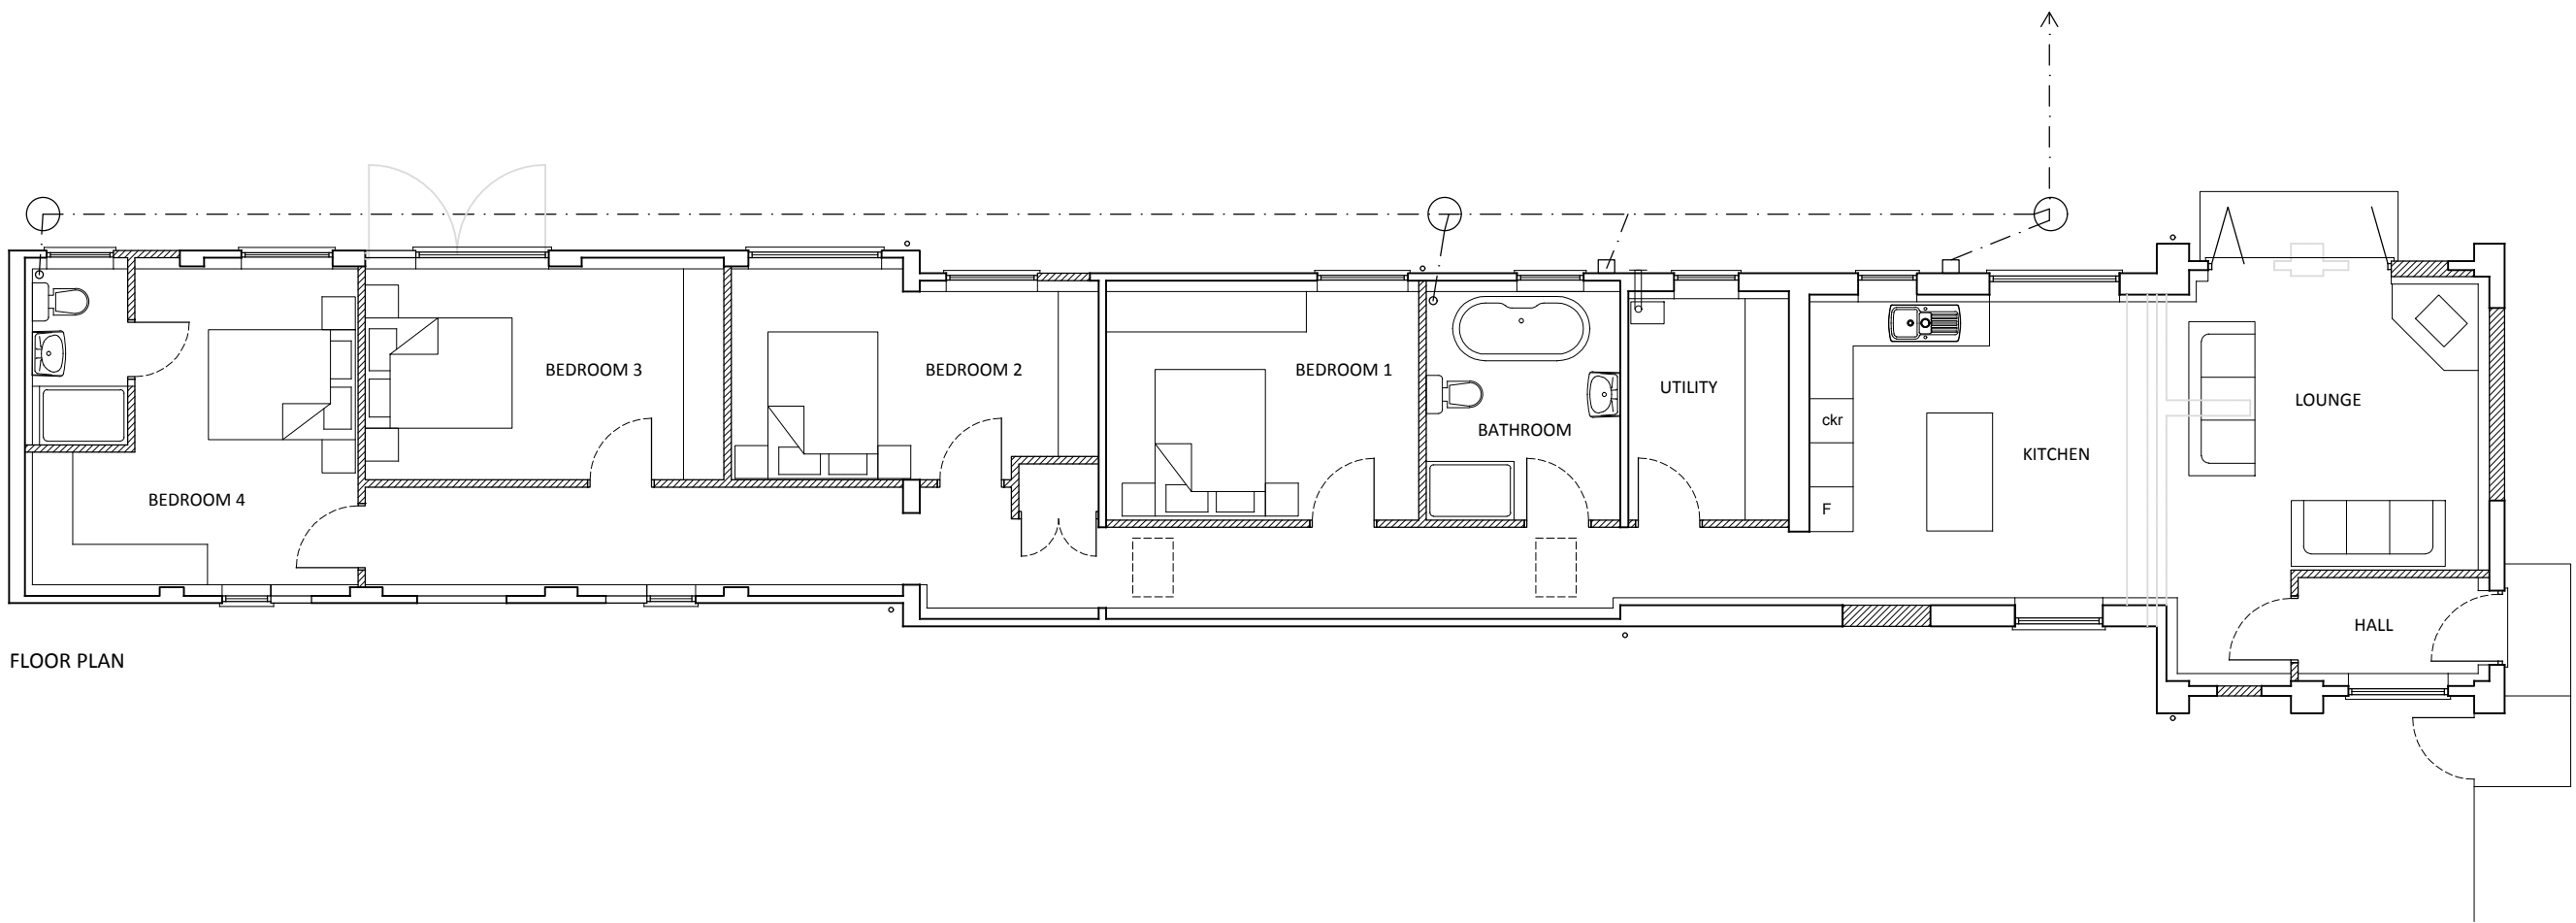

EXTERNAL MATERIALS
ROOF TILES
WALLS
WINDOWS
ENTRANCE DOOR
FOLDING DOOR
GUTTERS & DOWNPIPES
FASCIAS AND BARGE BOARDS

RED CLAY / CONCRETE TILES
RENDERED FINISH - MAGNOLIA
WHITE PVC-U
TIMBER COMPOSITE (with insulation built in)
WHITE PVU-U OR WHITE POWDER COATED ALUMINIUM
WHITE PVC-U
WHITE PVC-U

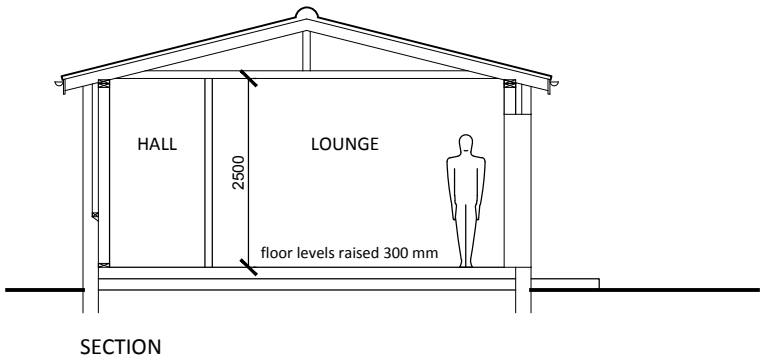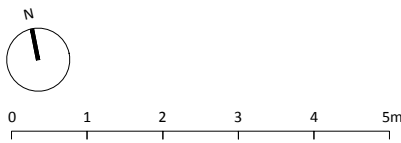

Rev	By	Notes	Date
rdc Robert Doughty Consultancy 32 High Street, Helpingham © Sleaford, Lincolnshire NG34 0RA Tel: 01529 421646 Fax: 01529 421358 Email: admin@rdc-landplan.co.uk Web: www.rdc-landplan.co.uk			
Client J Peach			
Project Conversion to form Dwelling			
Drawing title Proposed Floor Plan and Elevations			
Drawing No 1171-3_PL_GA02	Rev -	Drawn MD	
Scale 1:100 @ A2	Date 01.08.17	Checked CS	