



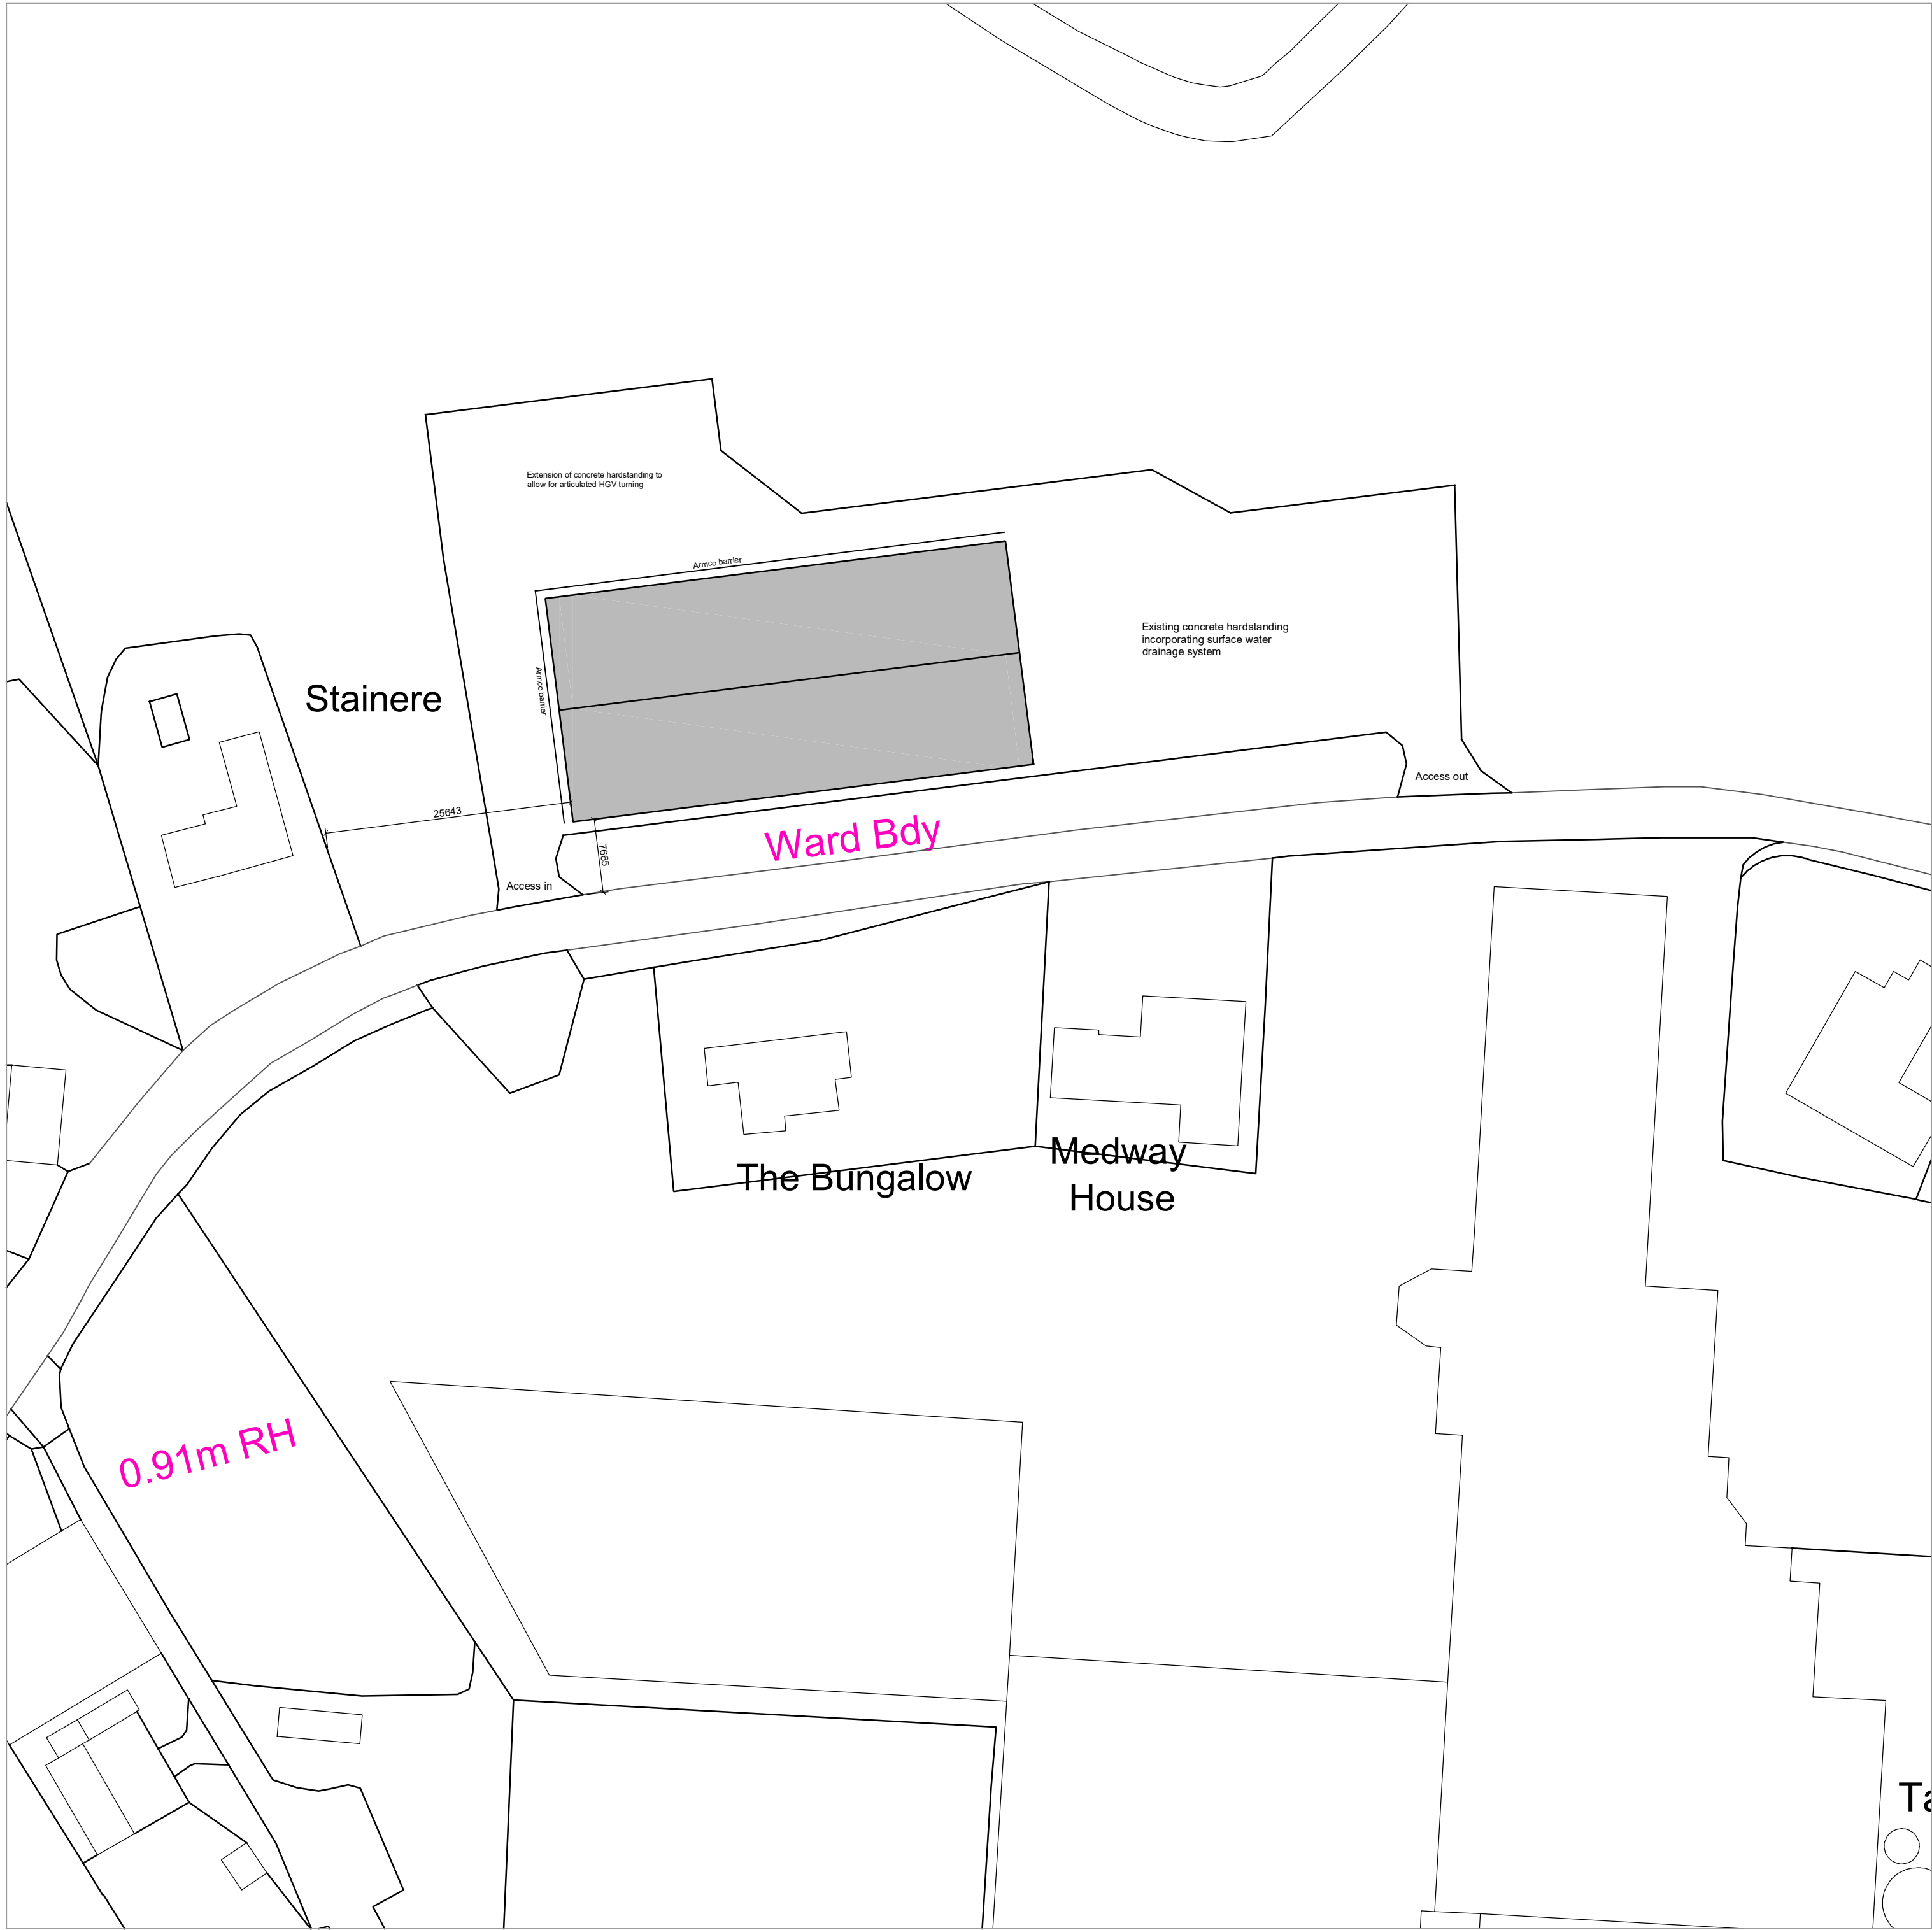

PROPOSED SITE PLAN - 1:500

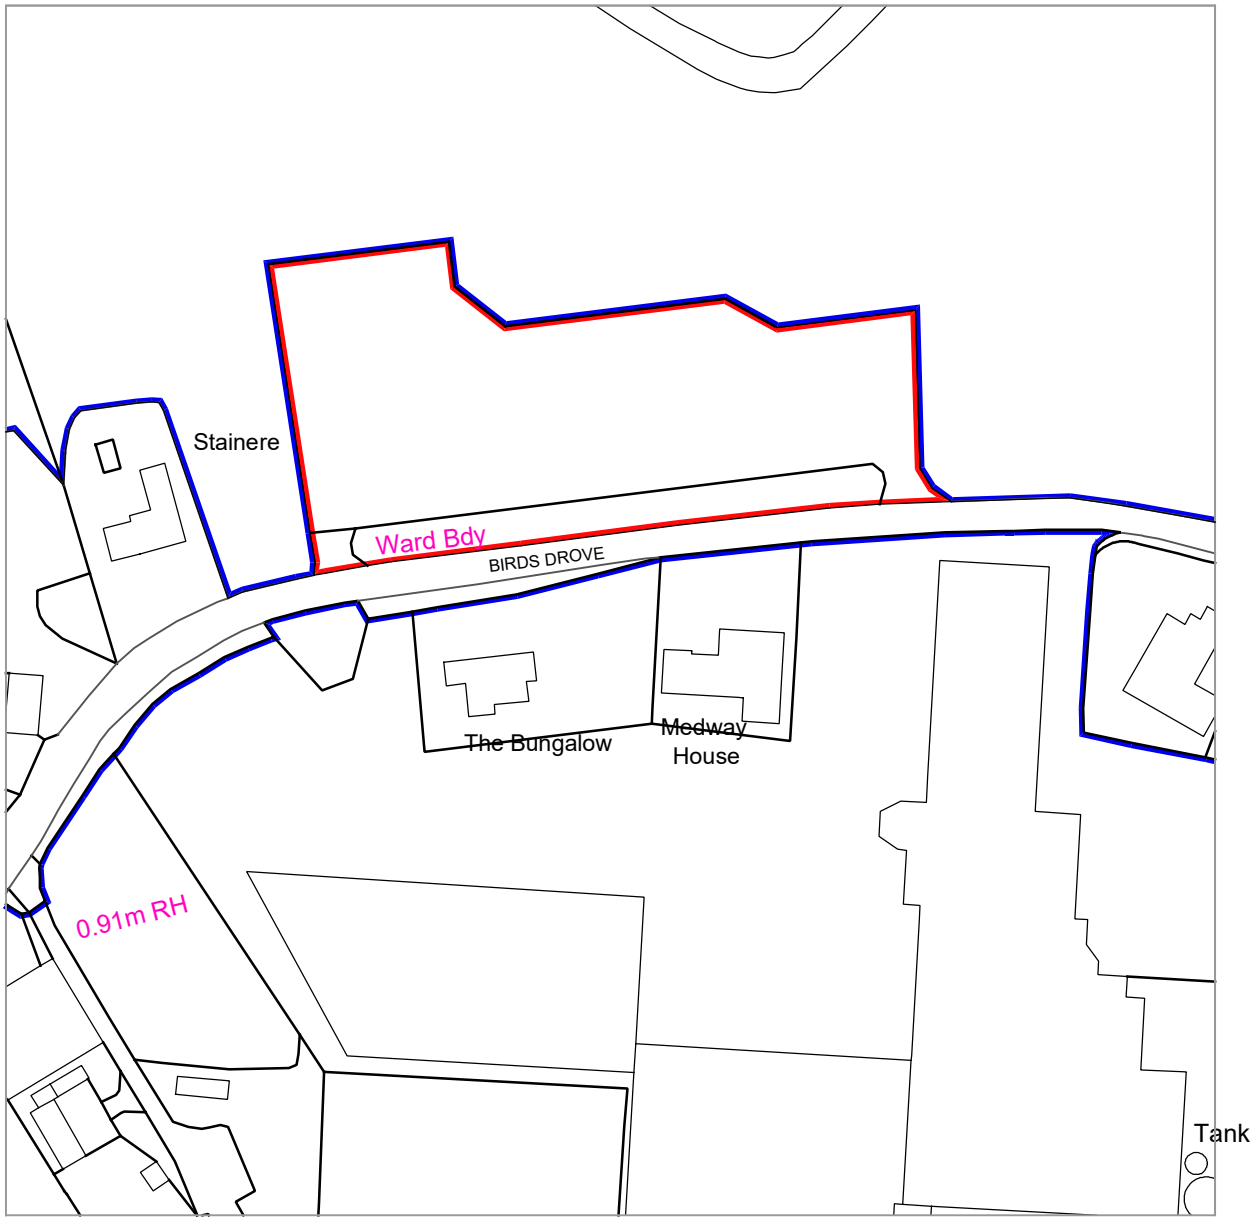

OS LOCATION PLAN - 1:1250

|                                                                                   |                                                  |         |                             |
|-----------------------------------------------------------------------------------|--------------------------------------------------|---------|-----------------------------|
| Chris Lilley Architectural Services<br>chrislilley85@yahoo.co.uk Tel 07738 302711 |                                                  |         |                             |
| Project:                                                                          | Agricultural Store                               | Date:   | August 2020                 |
| Address:                                                                          | Brand D E and Sons, Birds Drove, Surfleet, Lincs | Scale:  | 1:500 on A1<br>1:1250 on A1 |
| Client:                                                                           | D E Brand and Sons                               | Job No: | 20092                       |
| Drawing Title:                                                                    | Proposed Site Plan and OS Location Plan          | Dwg No: | 01 A                        |