
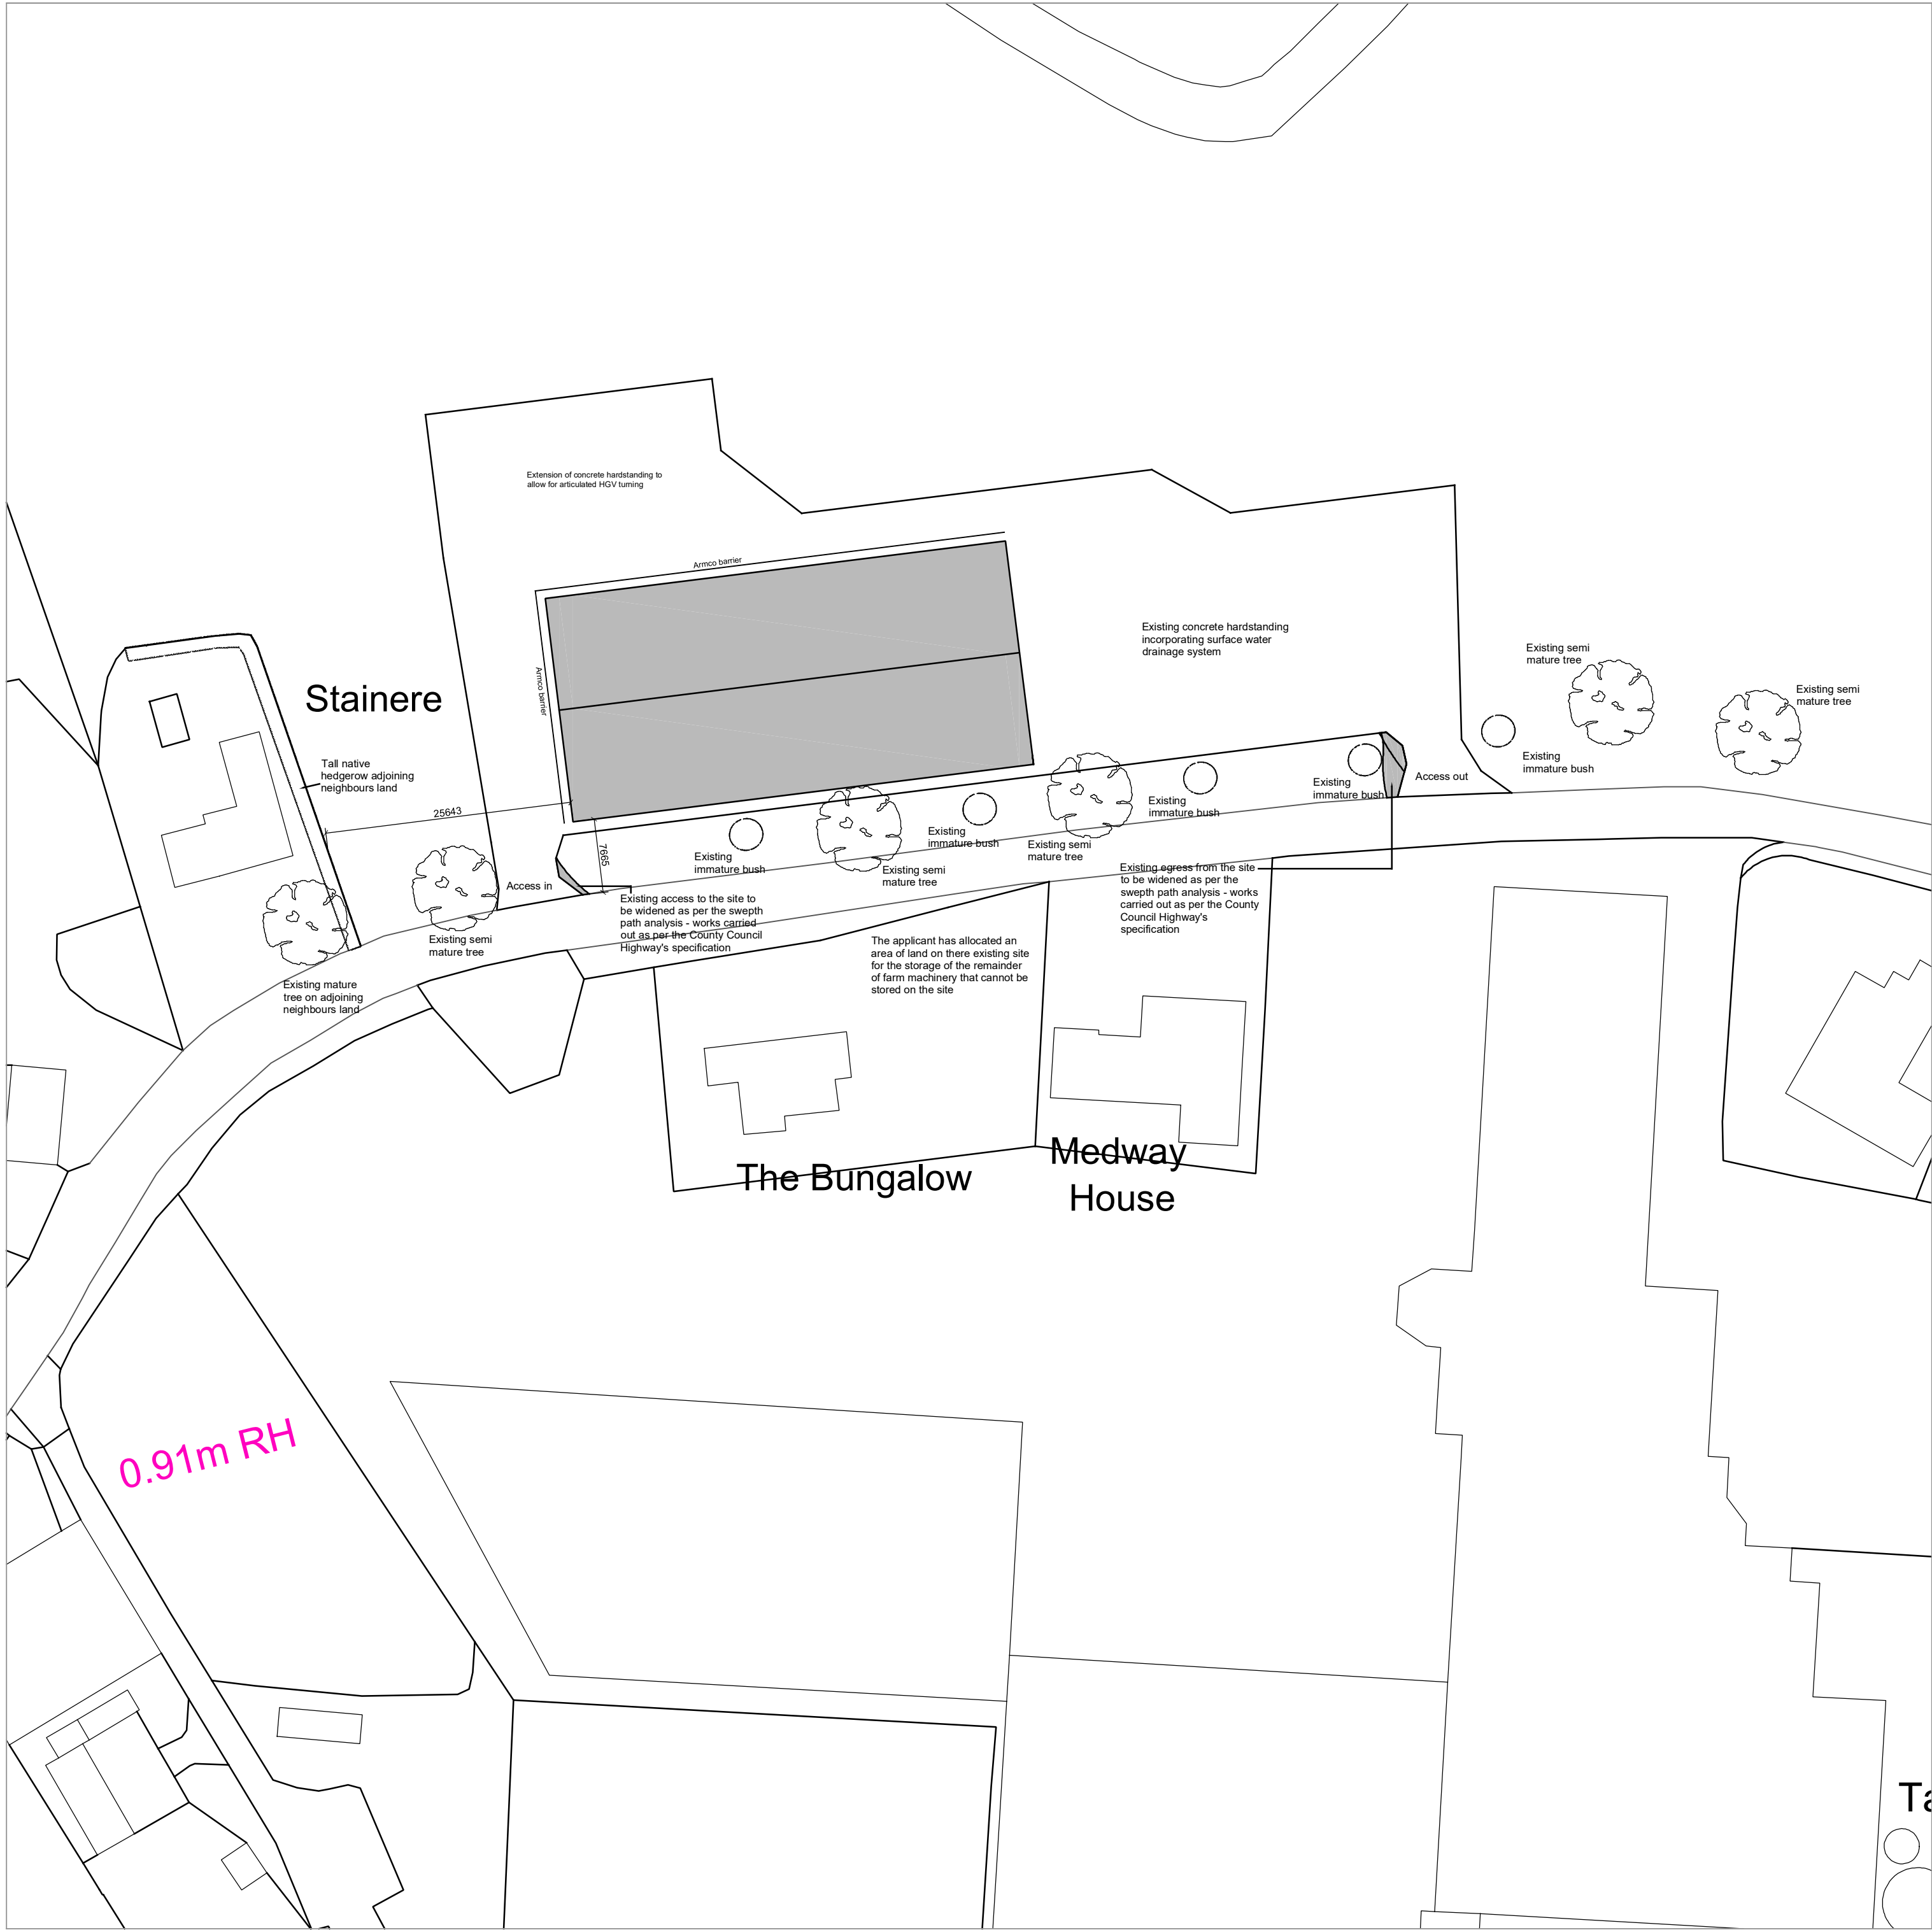
 
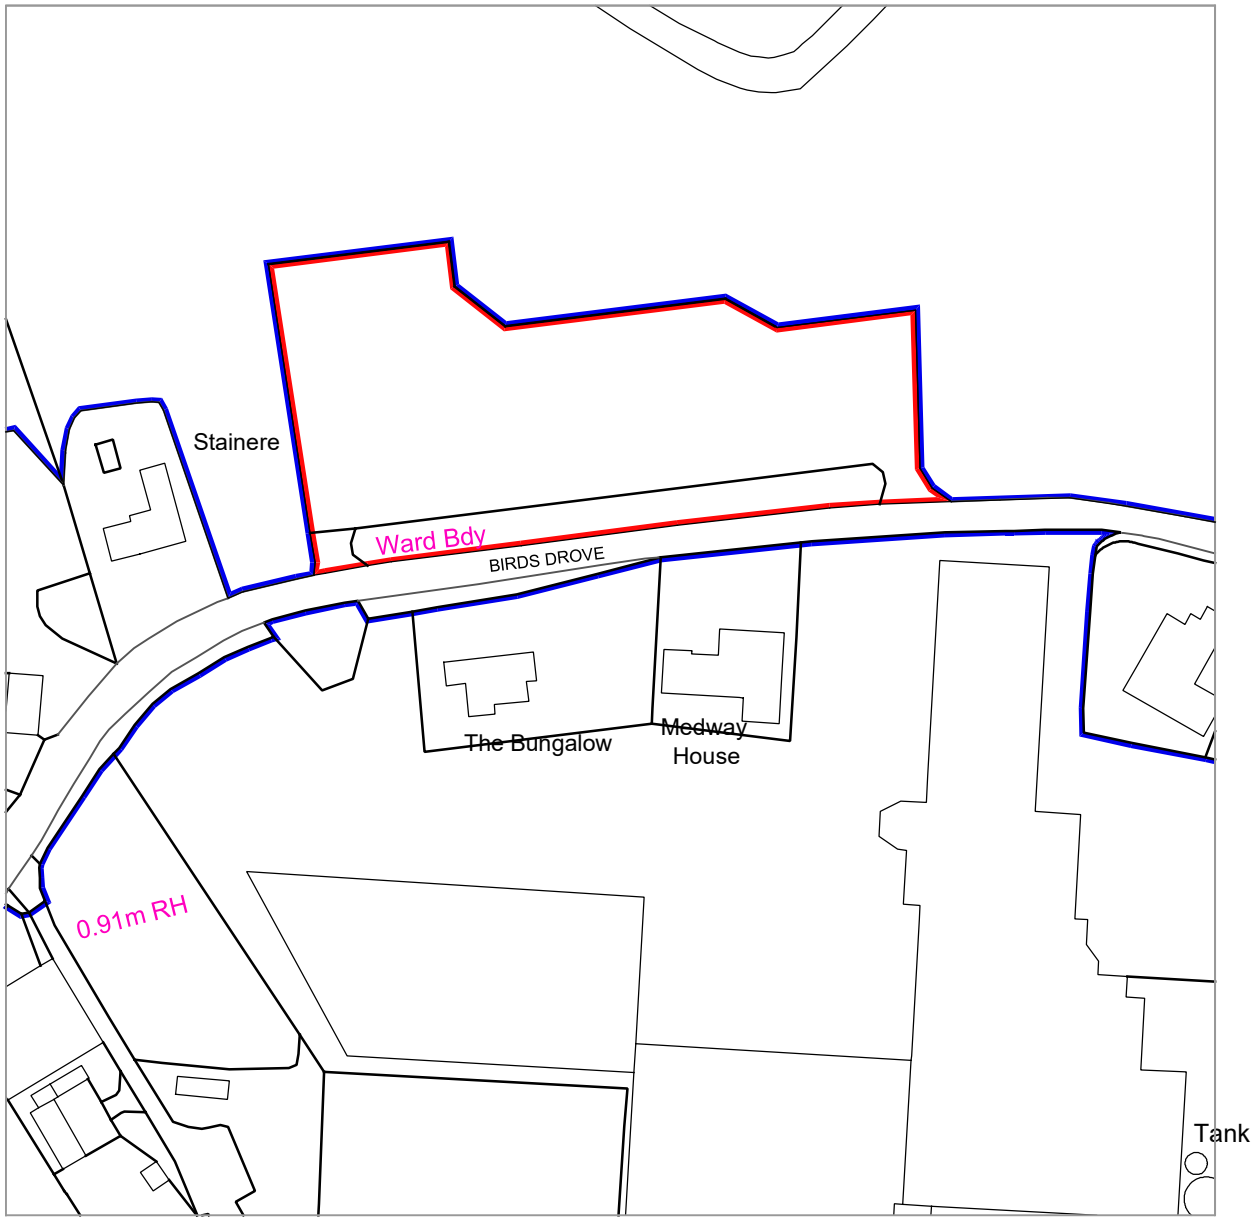


PROPOSED SITE PLAN - 1:500

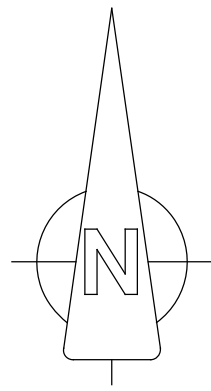

OS LOCATION PLAN - 1:1250

Chris Lilley Architectural Services chrislilley85@yahoo.co.uk Tel 07738 302711			
Project:	Agricultural Store	Date:	August 2020
Address:	Brand D E and Sons, Birds Drove, Surfleet, Lincs	Scale:	1:500 on A1 1:1250 on A1
Client:	D E Brand and Sons	Job No:	20092
Drawing Title:	Proposed Site Plan and OS Location Plan	Dwg No:	01 B