
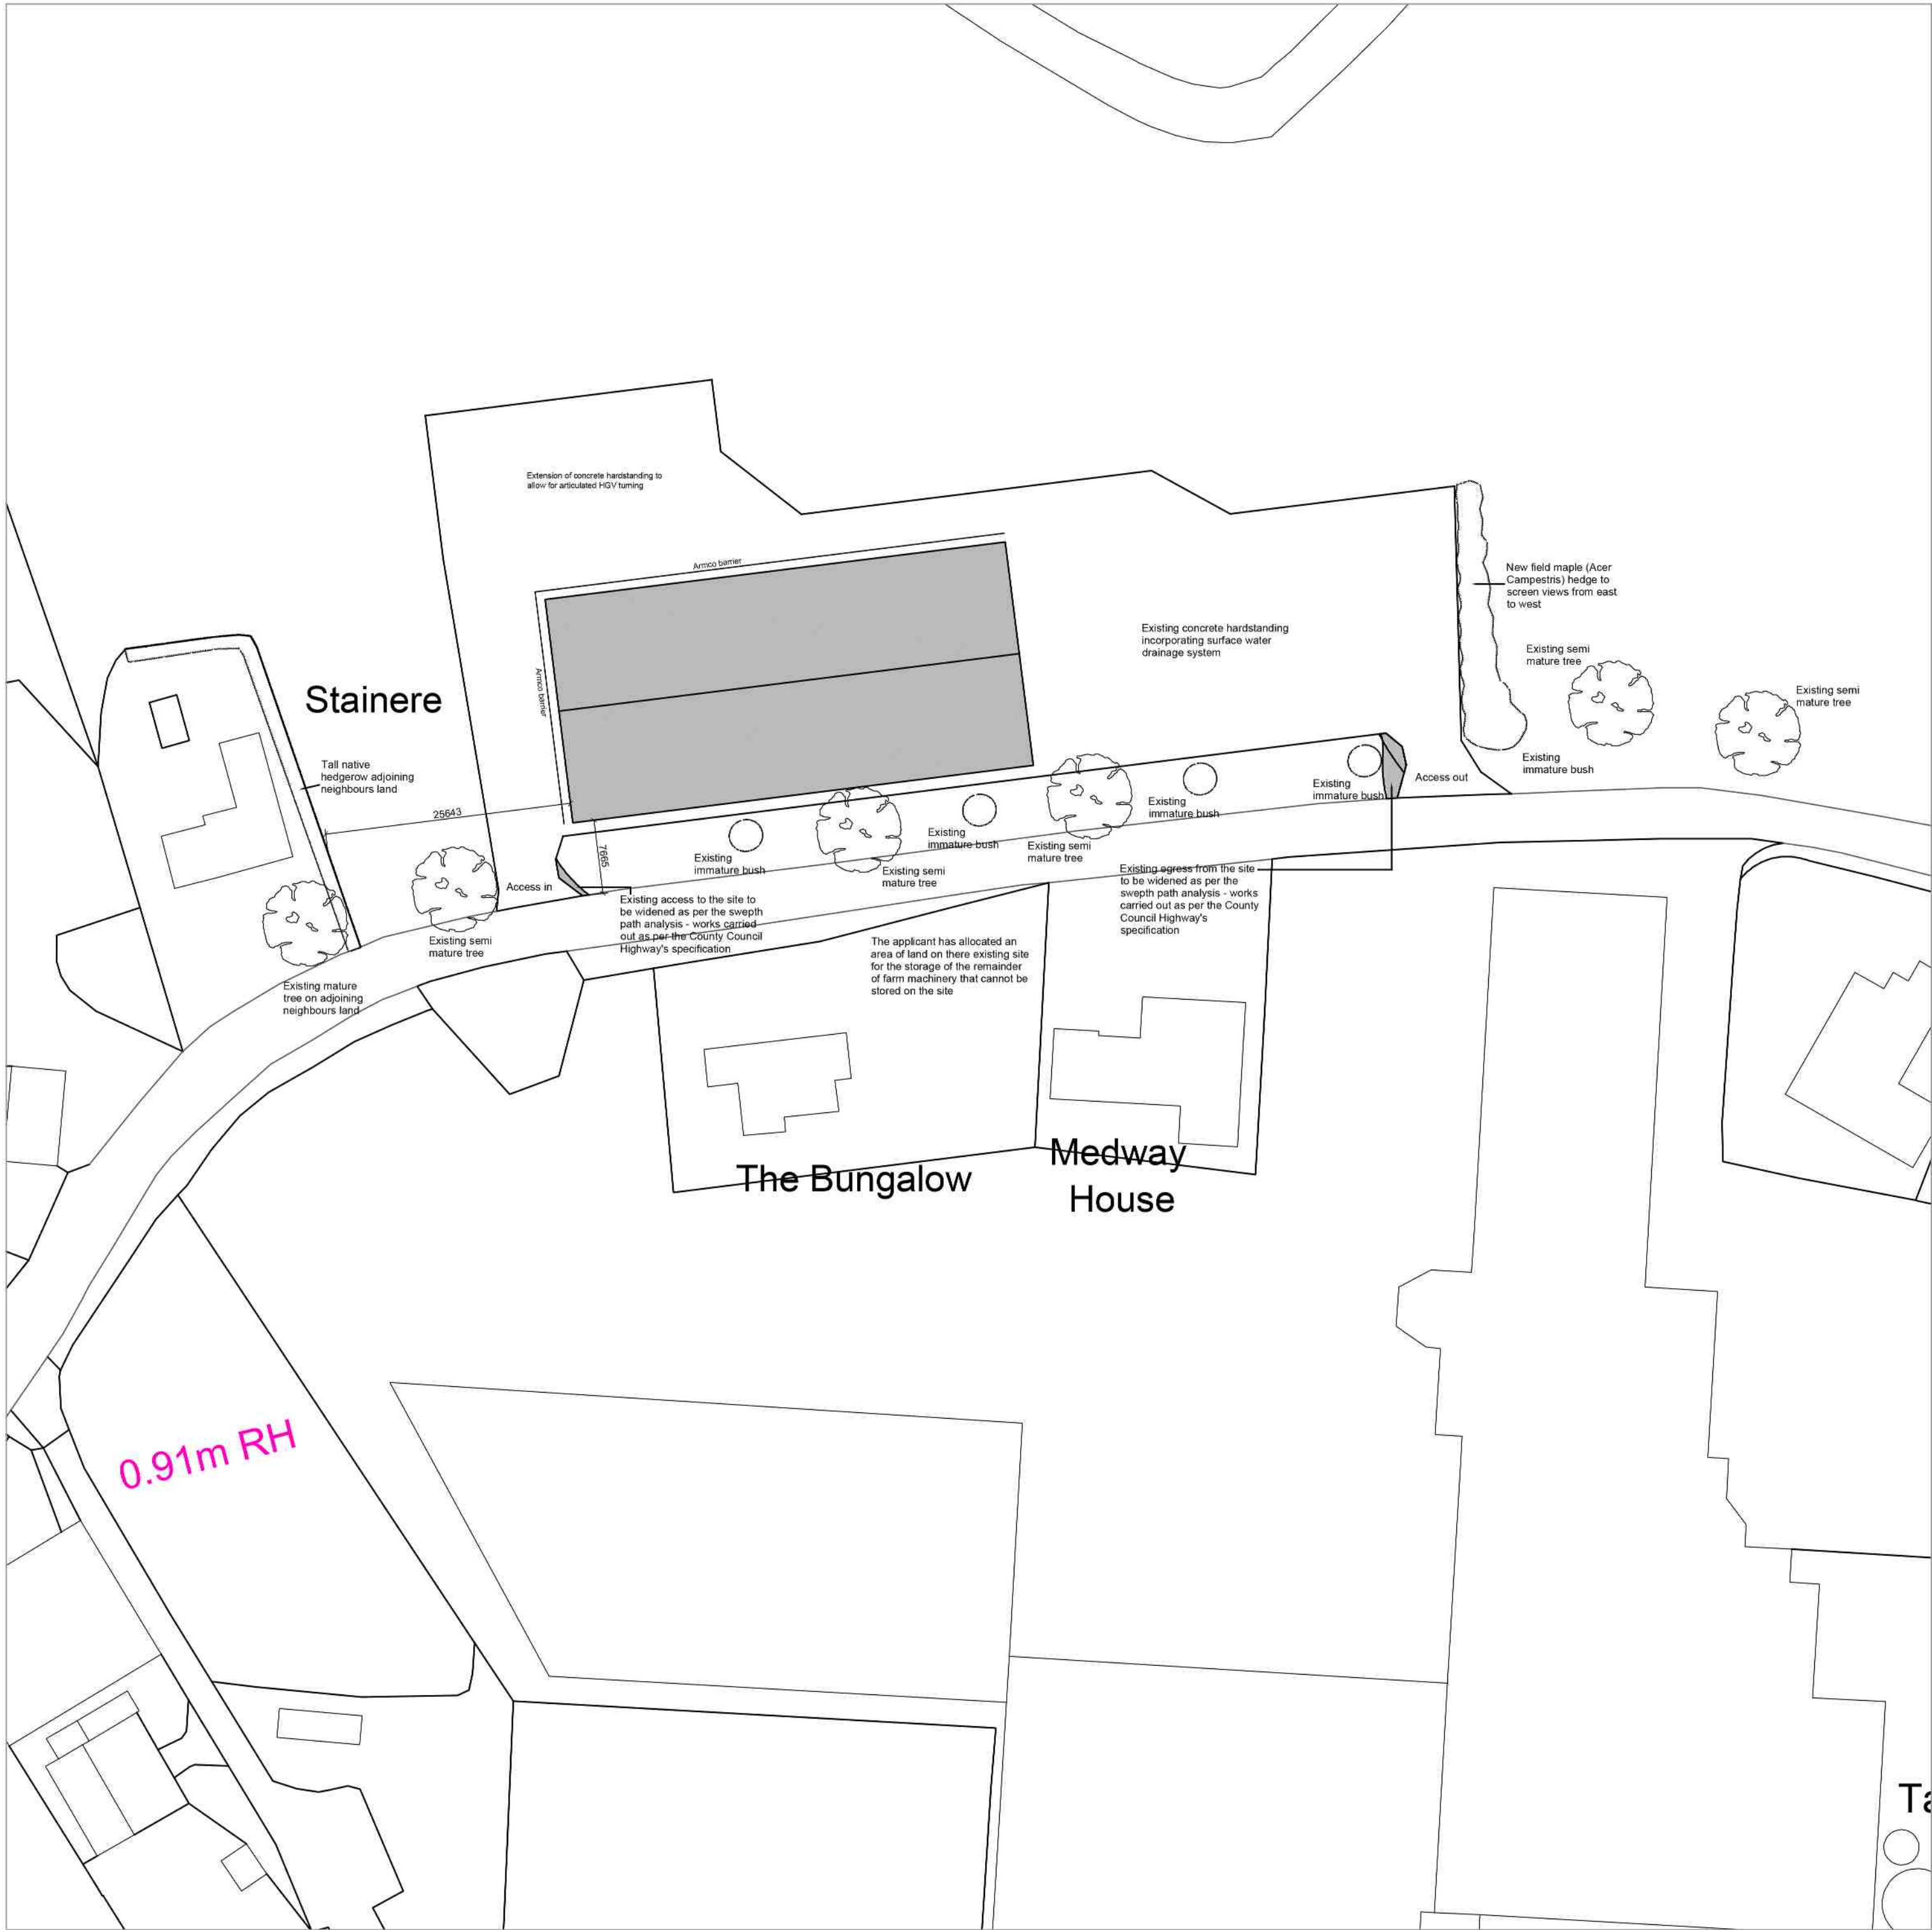
 
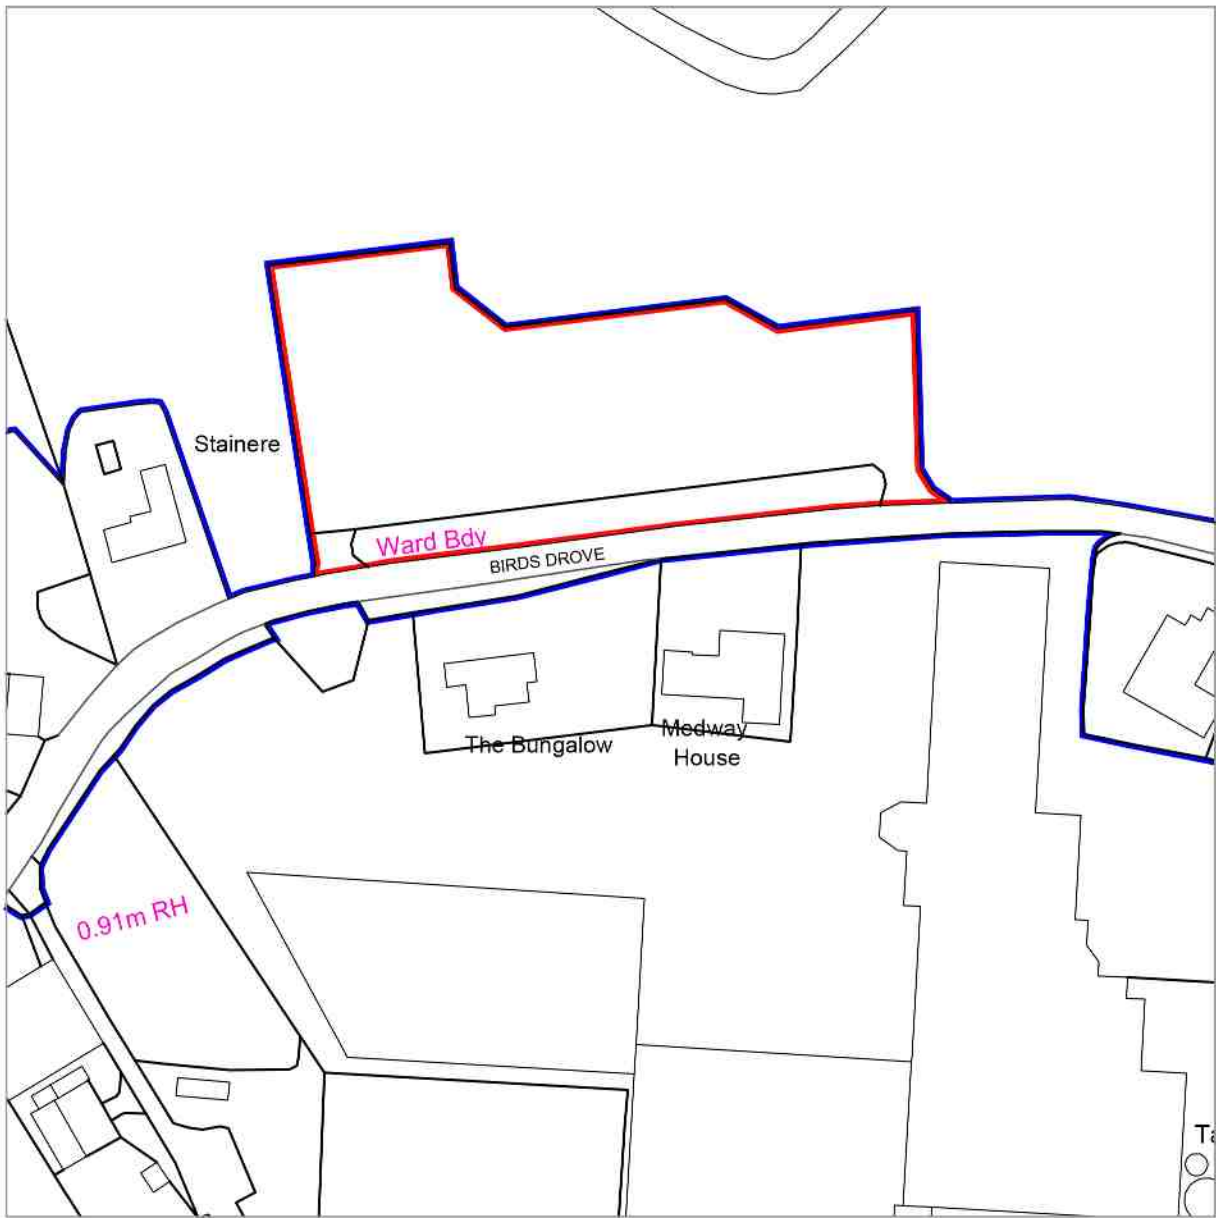


PROPOSED SITE PLAN - 1:500

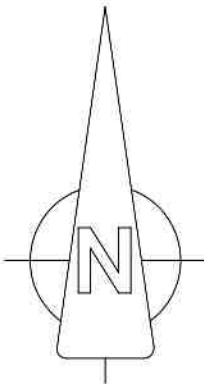

OS LOCATION PLAN - 1:1250

LANDSCAPING - WORKS SPECIFICATION

All plants and planting to conform with all the relevant latest British Standards and Codes of Practice.

PLANTING

Excavate pit 1.25 x 1.25 x 600m deep, fork subsoil and sides of pit, spread roots evenly and backfill with good quality topsoil, firming i 150mm layers
Staking: Stakes to be 1.8m peeled pointed 'tanalised' softwood, minimum top diameter 20/30mm.
Tie: One approved tie, attached within 250mm of top of stake.
Mulch: 50mm depth of coarse grade pulverised bark or equivalent, spread over planting pit.

GENERAL

Water and drought: Ensure adequate suitable water is available for planting and subsequent maintenance.
Maintenance: Maintain the planted areas until 12 months after the date for completion as follows:

- a. Hoe or otherwise remove weed.
- b. Make up levels where necessary with topsoil.
- c. Keep plants watered in hot weather early or later in the day.
- d. Spray against harmful insects or fungal attack.

Chris Lilley Architectural Services chrislilley85@yahoo.co.uk Tel 07738 302711			
Project:	Agricultural Store	Date:	November 2020
Address:	Brand D E and Sons, Birds Drove, Surfleet, Lincs	Scale:	1:500 on A1 1:1250 on A1
Client:	D E Brand and Sons	Job No:	20092
Drawing Title:	Proposed Site Plan and OS Location Plan	Dwg No:	01 C