



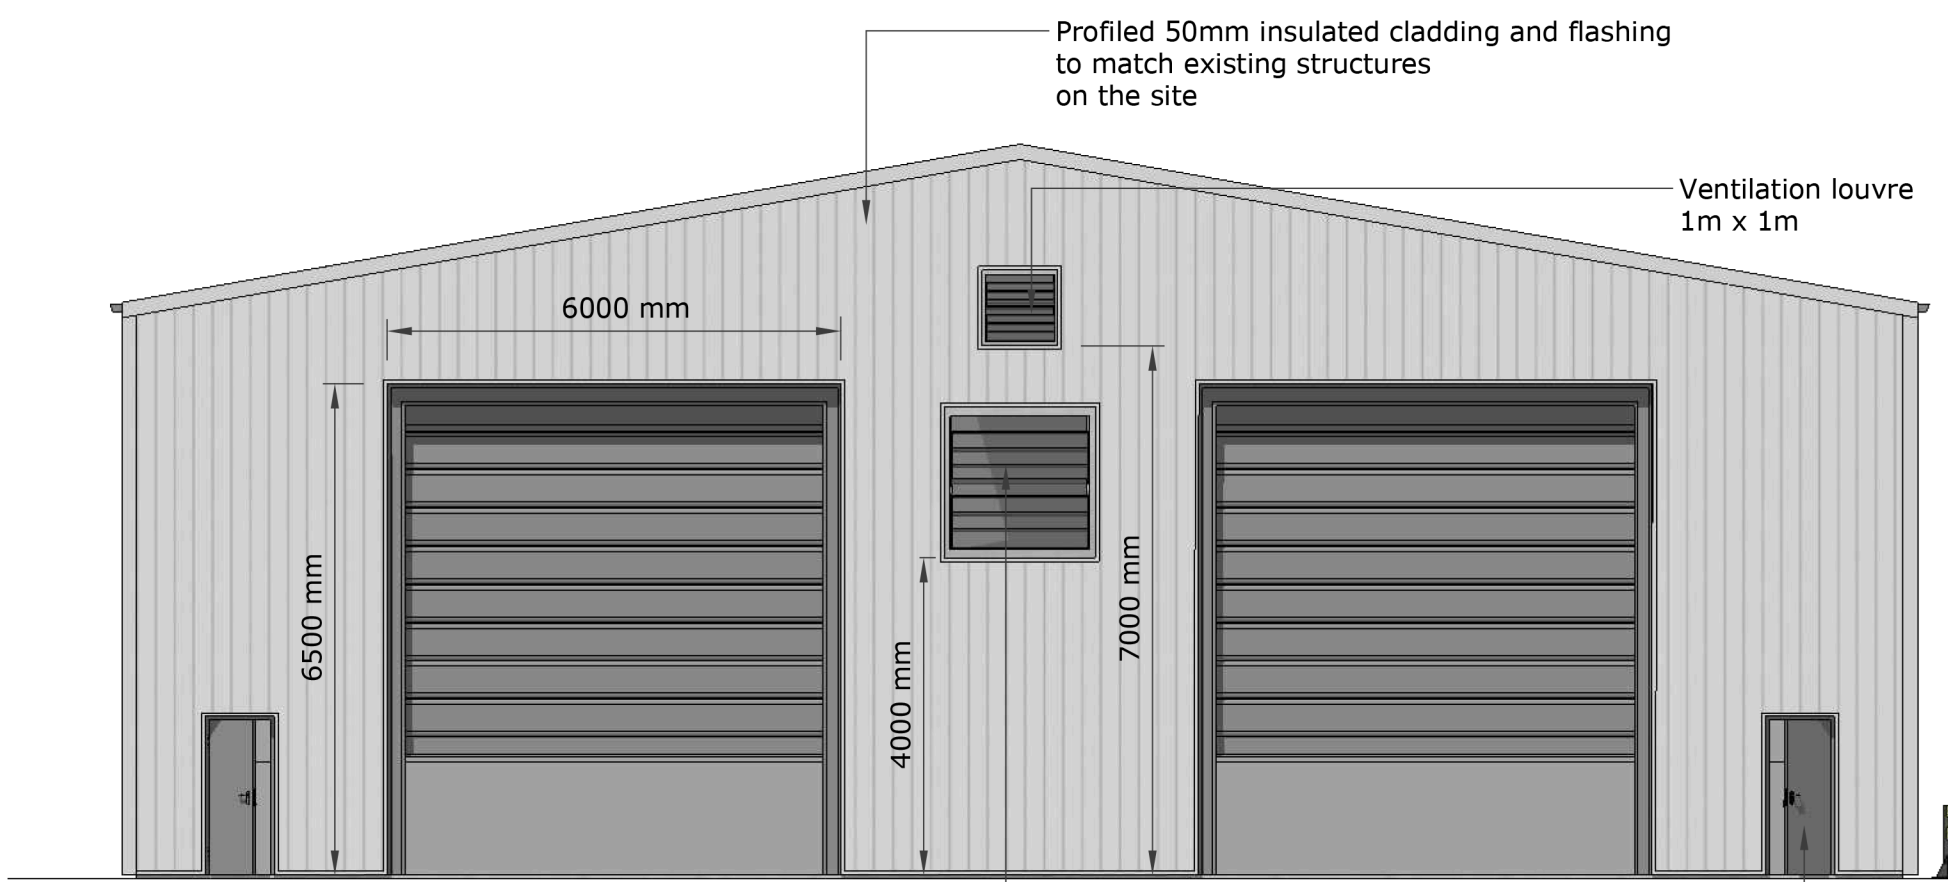

PROPOSED EAST ELEVATION
1:100

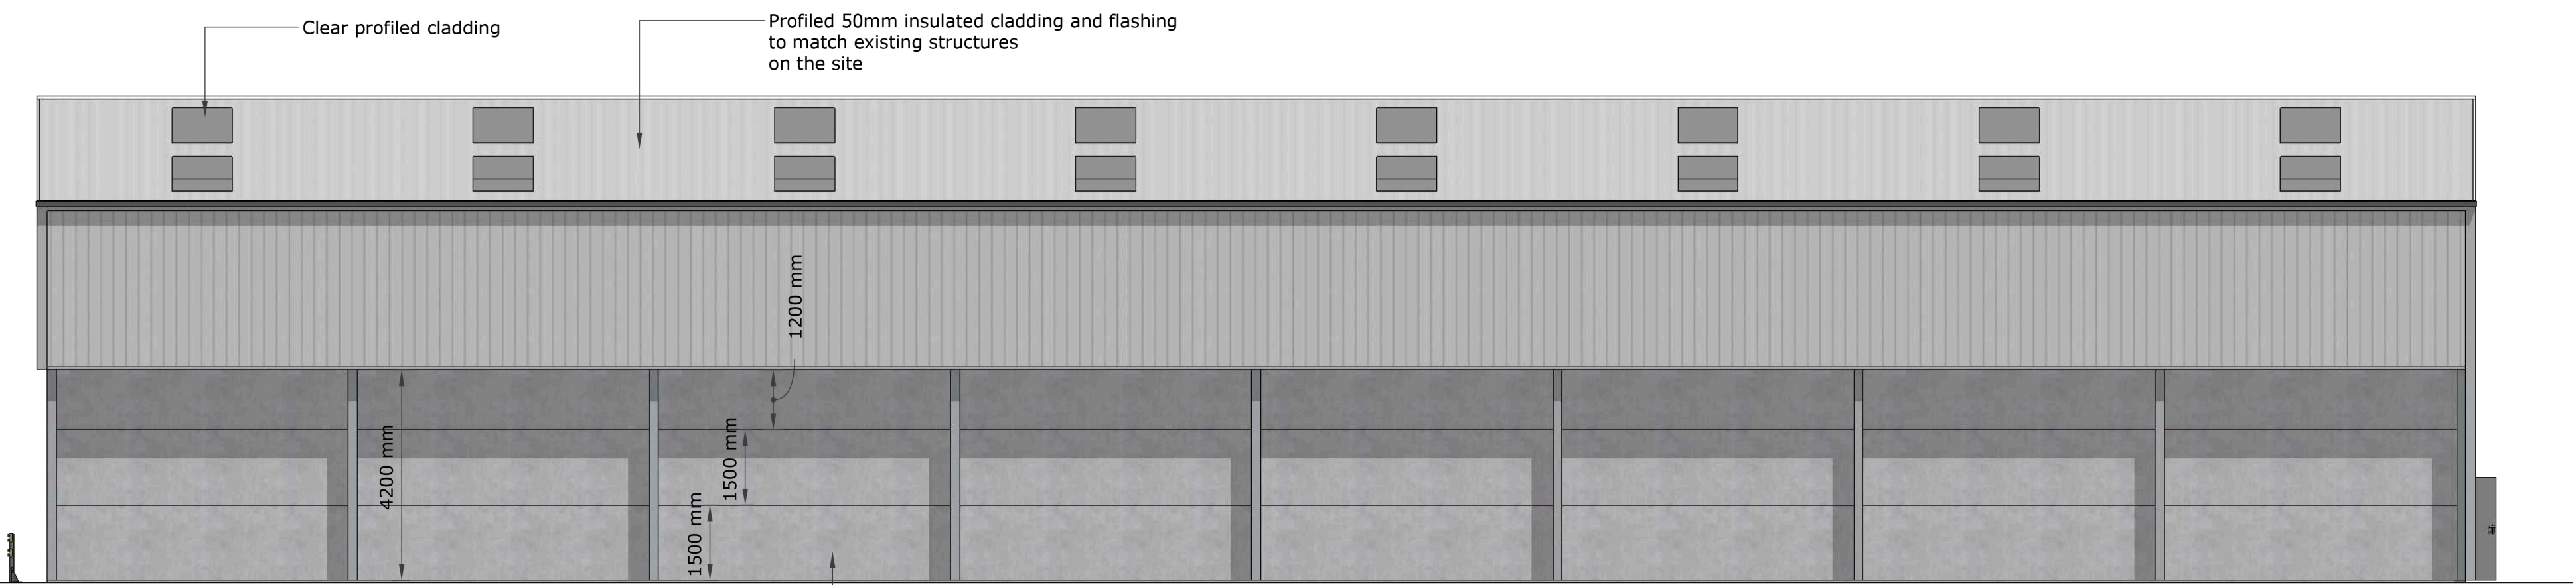

WEST ELEVATION



SOUTH ELEVATION



NORTH ELEVATION



Chris Lilley Architectural Services chrislilley85@yahoo.co.uk Tel 07738 302711			
Project:	Agricultural Store	Date:	August 2020
Address:	Brand D E and Sons, Birds Drove, Surfleet, Lincs	Scale:	1:100 on A1
Client:	D E Brand and Sons	Job No:	20092
Drawing Title:	Proposed Elevations and External Views	Dwg No:	03 B

