


FRONTAGE WALL

215mm THICK WALLING FINISHED IN AUTUMN RED BRICKWORK BY HOSKINS BRICK

OK


**DETERMINED
PLAN**

Received
25 JUNE 2001

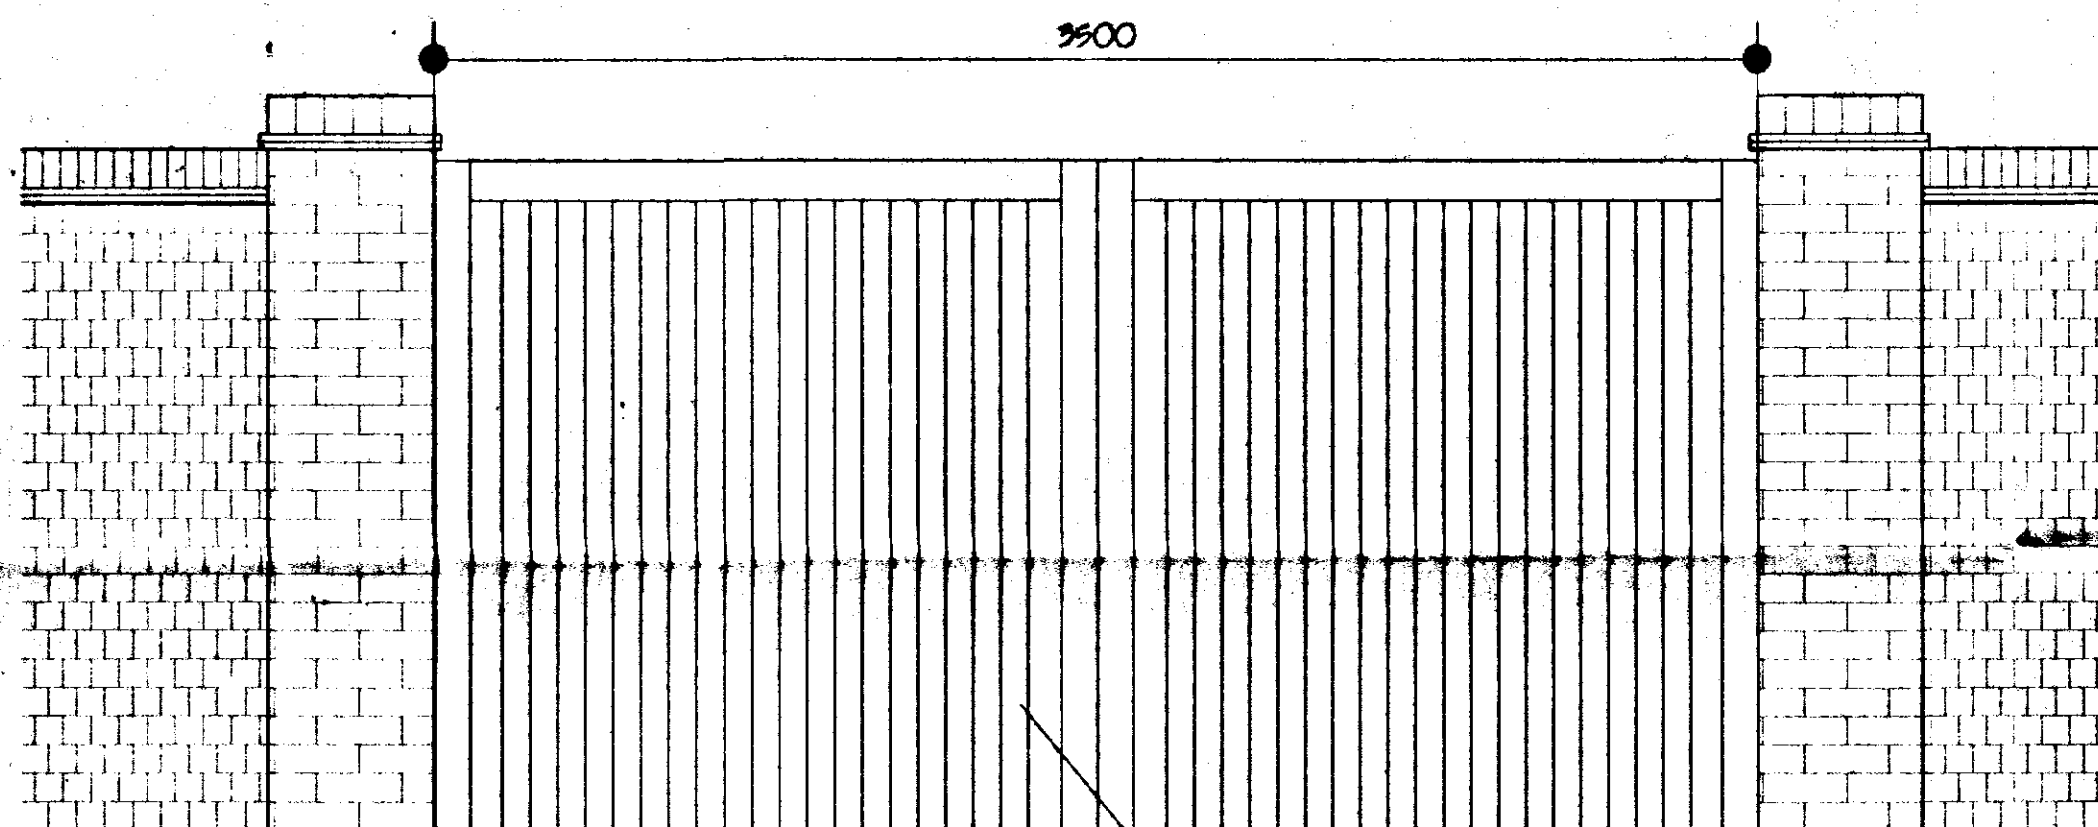


CAR ENTRANCE DETAIL

FRAME LEDGED AND BRACED TREATED TIMBER DOUBLE GATES

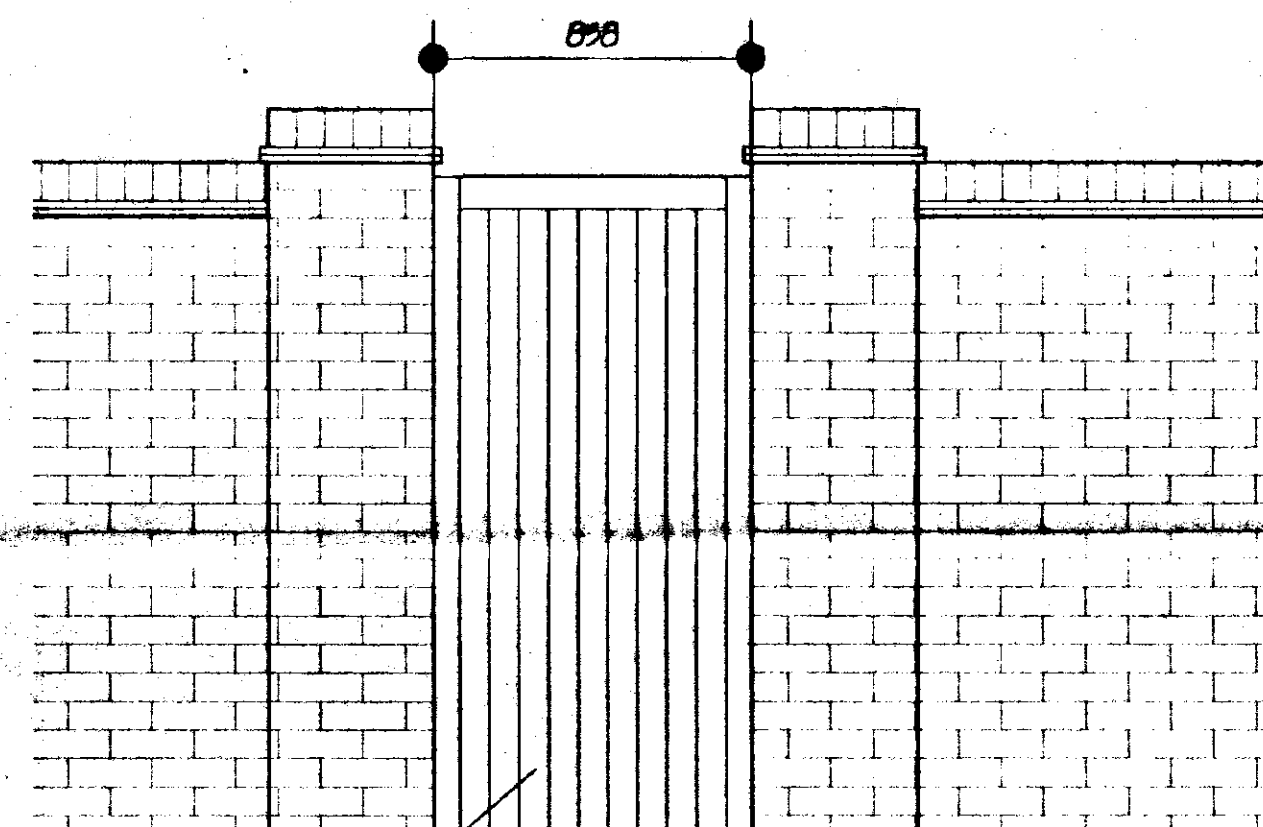


PEDESTRIAN ENTRANCE DETAIL

FRAME LEDGED AND BRACED TREATED TIMBER SINGLE GATES

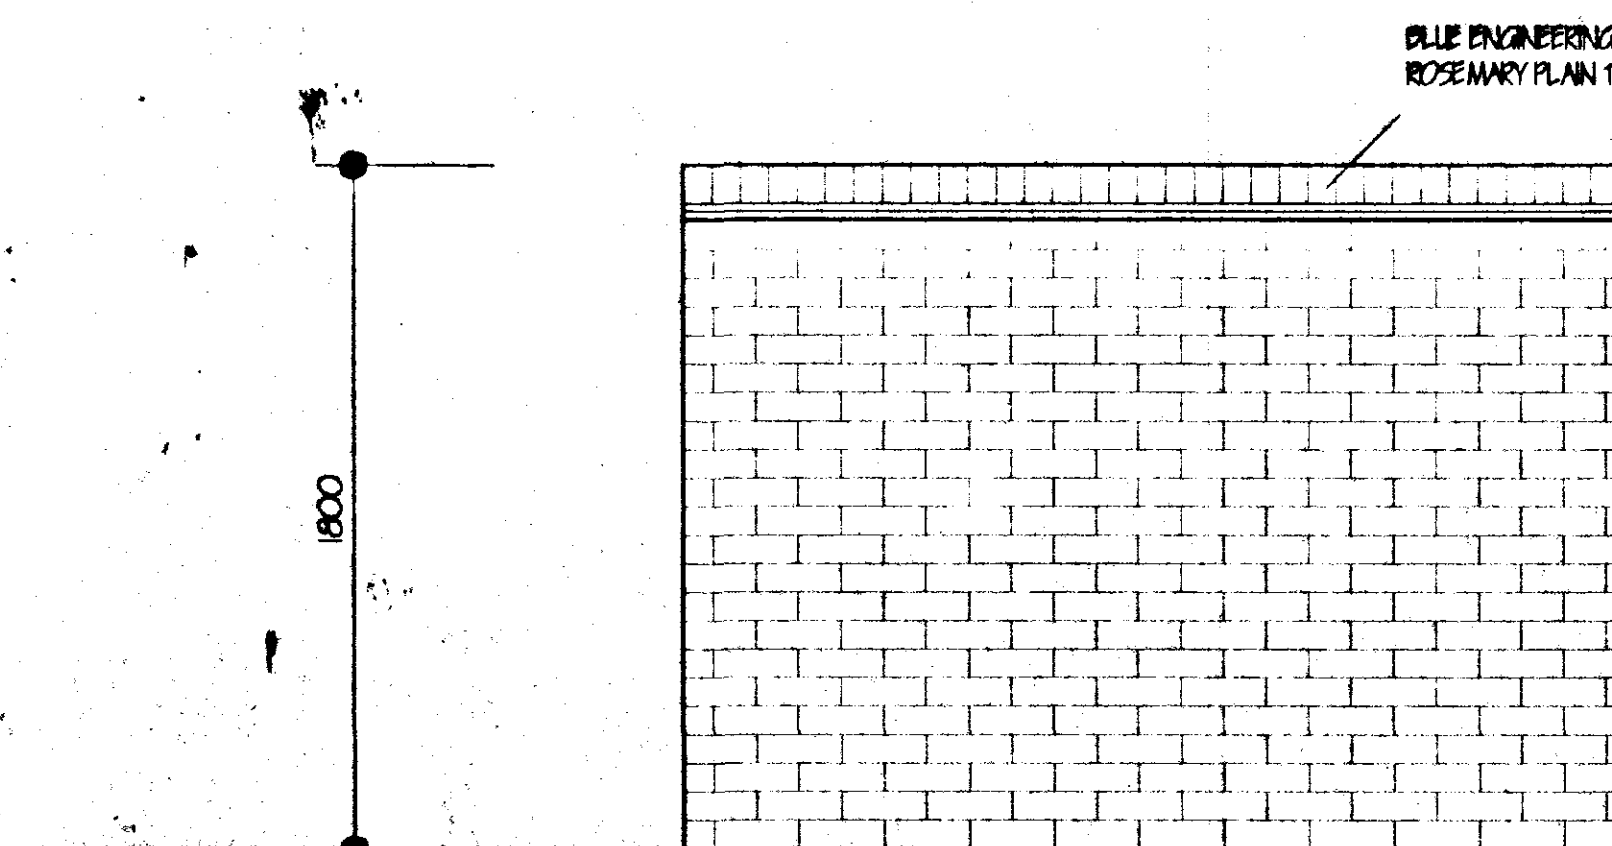

WALL DETAIL

BLUE ENGINEERING BRICKWORK ON EDGE ON 2ND. COURSES OF ROSEMARY PLAIN TILE CREASING

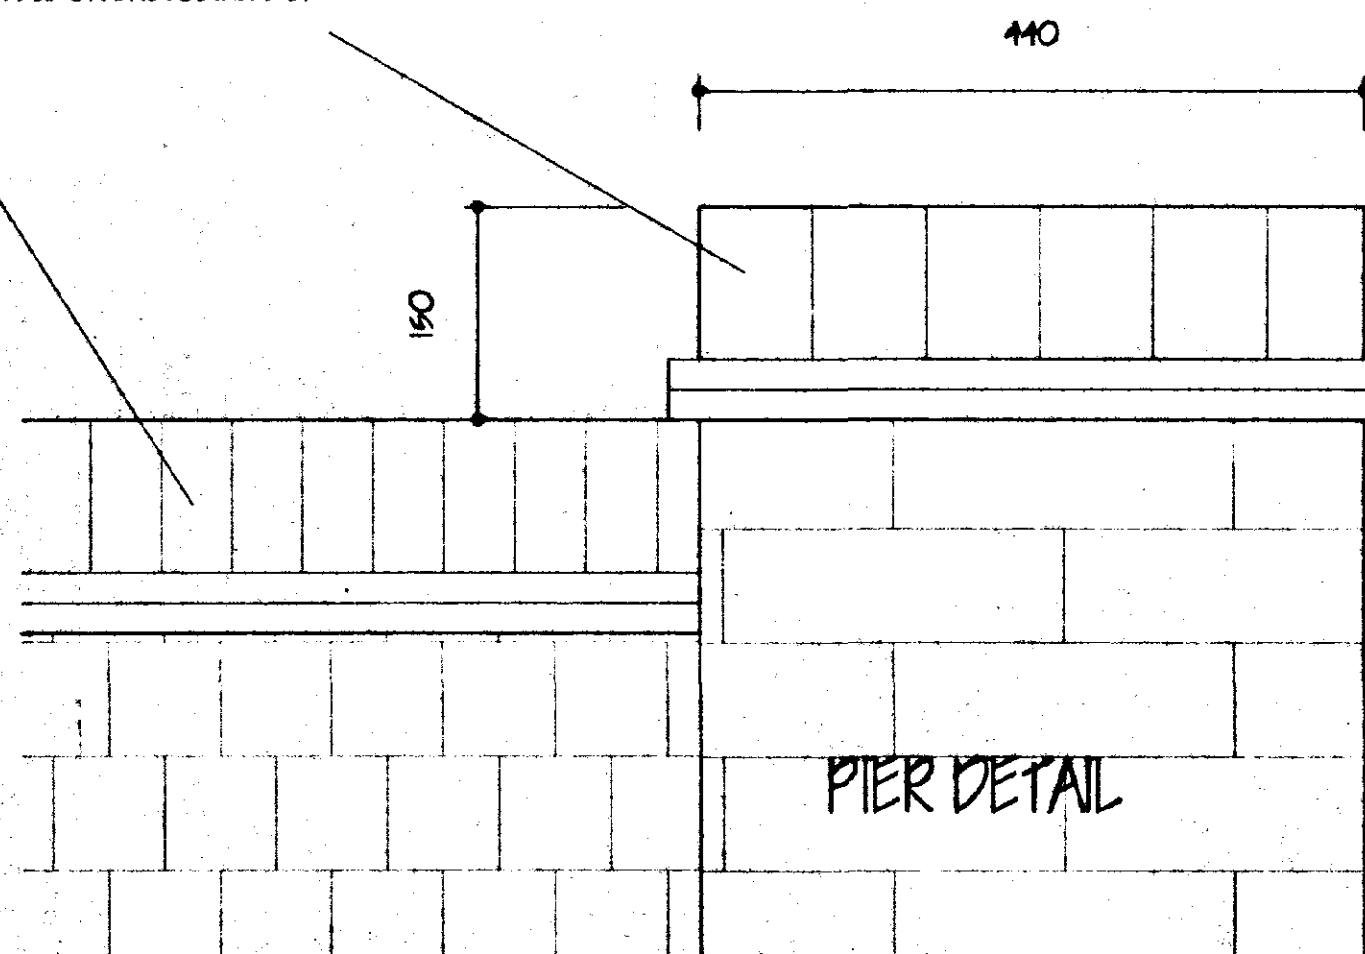

PIER DETAIL

ref. revision date
G. R. MERCHANT
I.DEG AMICE FWO
**ARCHITECTURAL, STRUCTURAL
AND LAND DRAINAGE
CONSULTANTS**
Unit 4, Wrights Mews
12A Park Road, Holbeck,
Salford, Lincs. PE12 7EE
Tel: 01408 480600
Fax: 01408 428744
E-Mail: G. R. Merchant @ Merchant. PE.
Co. UK

Project
PROPOSED FRONTAGE WALL
CHARWOOD
151 WESTHORPE ROAD
GOSBERTON

Client
MR & MRS J HILL

Drawing
WALL DETAILS

Job Ref.
093-00


Drawing No.
05

Date
JUN 2001


Drawn
JPW

Scales
1/100 1/20 1/5

DO NOT SCALE FROM THIS DRAWING
This drawing is copyright and may not be altered, copied, photographed or used for any other purpose other than that for which it is issued. The Designer/Contractor is to check all dimensions on site and report any discrepancies to the Architect. All details shown on this drawing including foundations are based upon the conditions stated in the contract. No responsibility can be accepted for structural conditions which may be discovered during construction unless reported to the Architect or Full design arrangements may be considered. Site visit surveys are recommended to establish foundations to establish specific site conditions before foundation work is undertaken. This drawing is limited to the amount of information contained and does not purport to contain a full specification of the works. It is solely for the purpose of obtaining Planning / Building Regulation approval. This drawing must not be used as a contract document alone. The works will not be supervised or inspected on site by G R Merchant or any representative thereof. It is the client or their appointed agents responsibility to control workmanship, substitution of materials, adherence to specifications, variations to contract etc.
All materials to be new unless otherwise stated and all components and materials etc. to be used steel and installed etc. in strict accordance with manufacturers instructions and relevant codes of practice. Materials shall conform to appropriate British standard specifications or BS41 certificate or European code equivalent. The Employer / Client shall ensure that the selected contractor is competent with and adopts all measures necessary to achieve compliance with Health and Safety legislation for Building and Work places. The Employer / Client is advised that should the need arise to supply with the Construction Design and Management Regulations an independent Planning Supervisor will be required. The works shall comprise of all that is shown on the drawing and details. Work that may not specifically shown but may be reasonably inferred as necessary to carry out the works shall be deemed to be included.

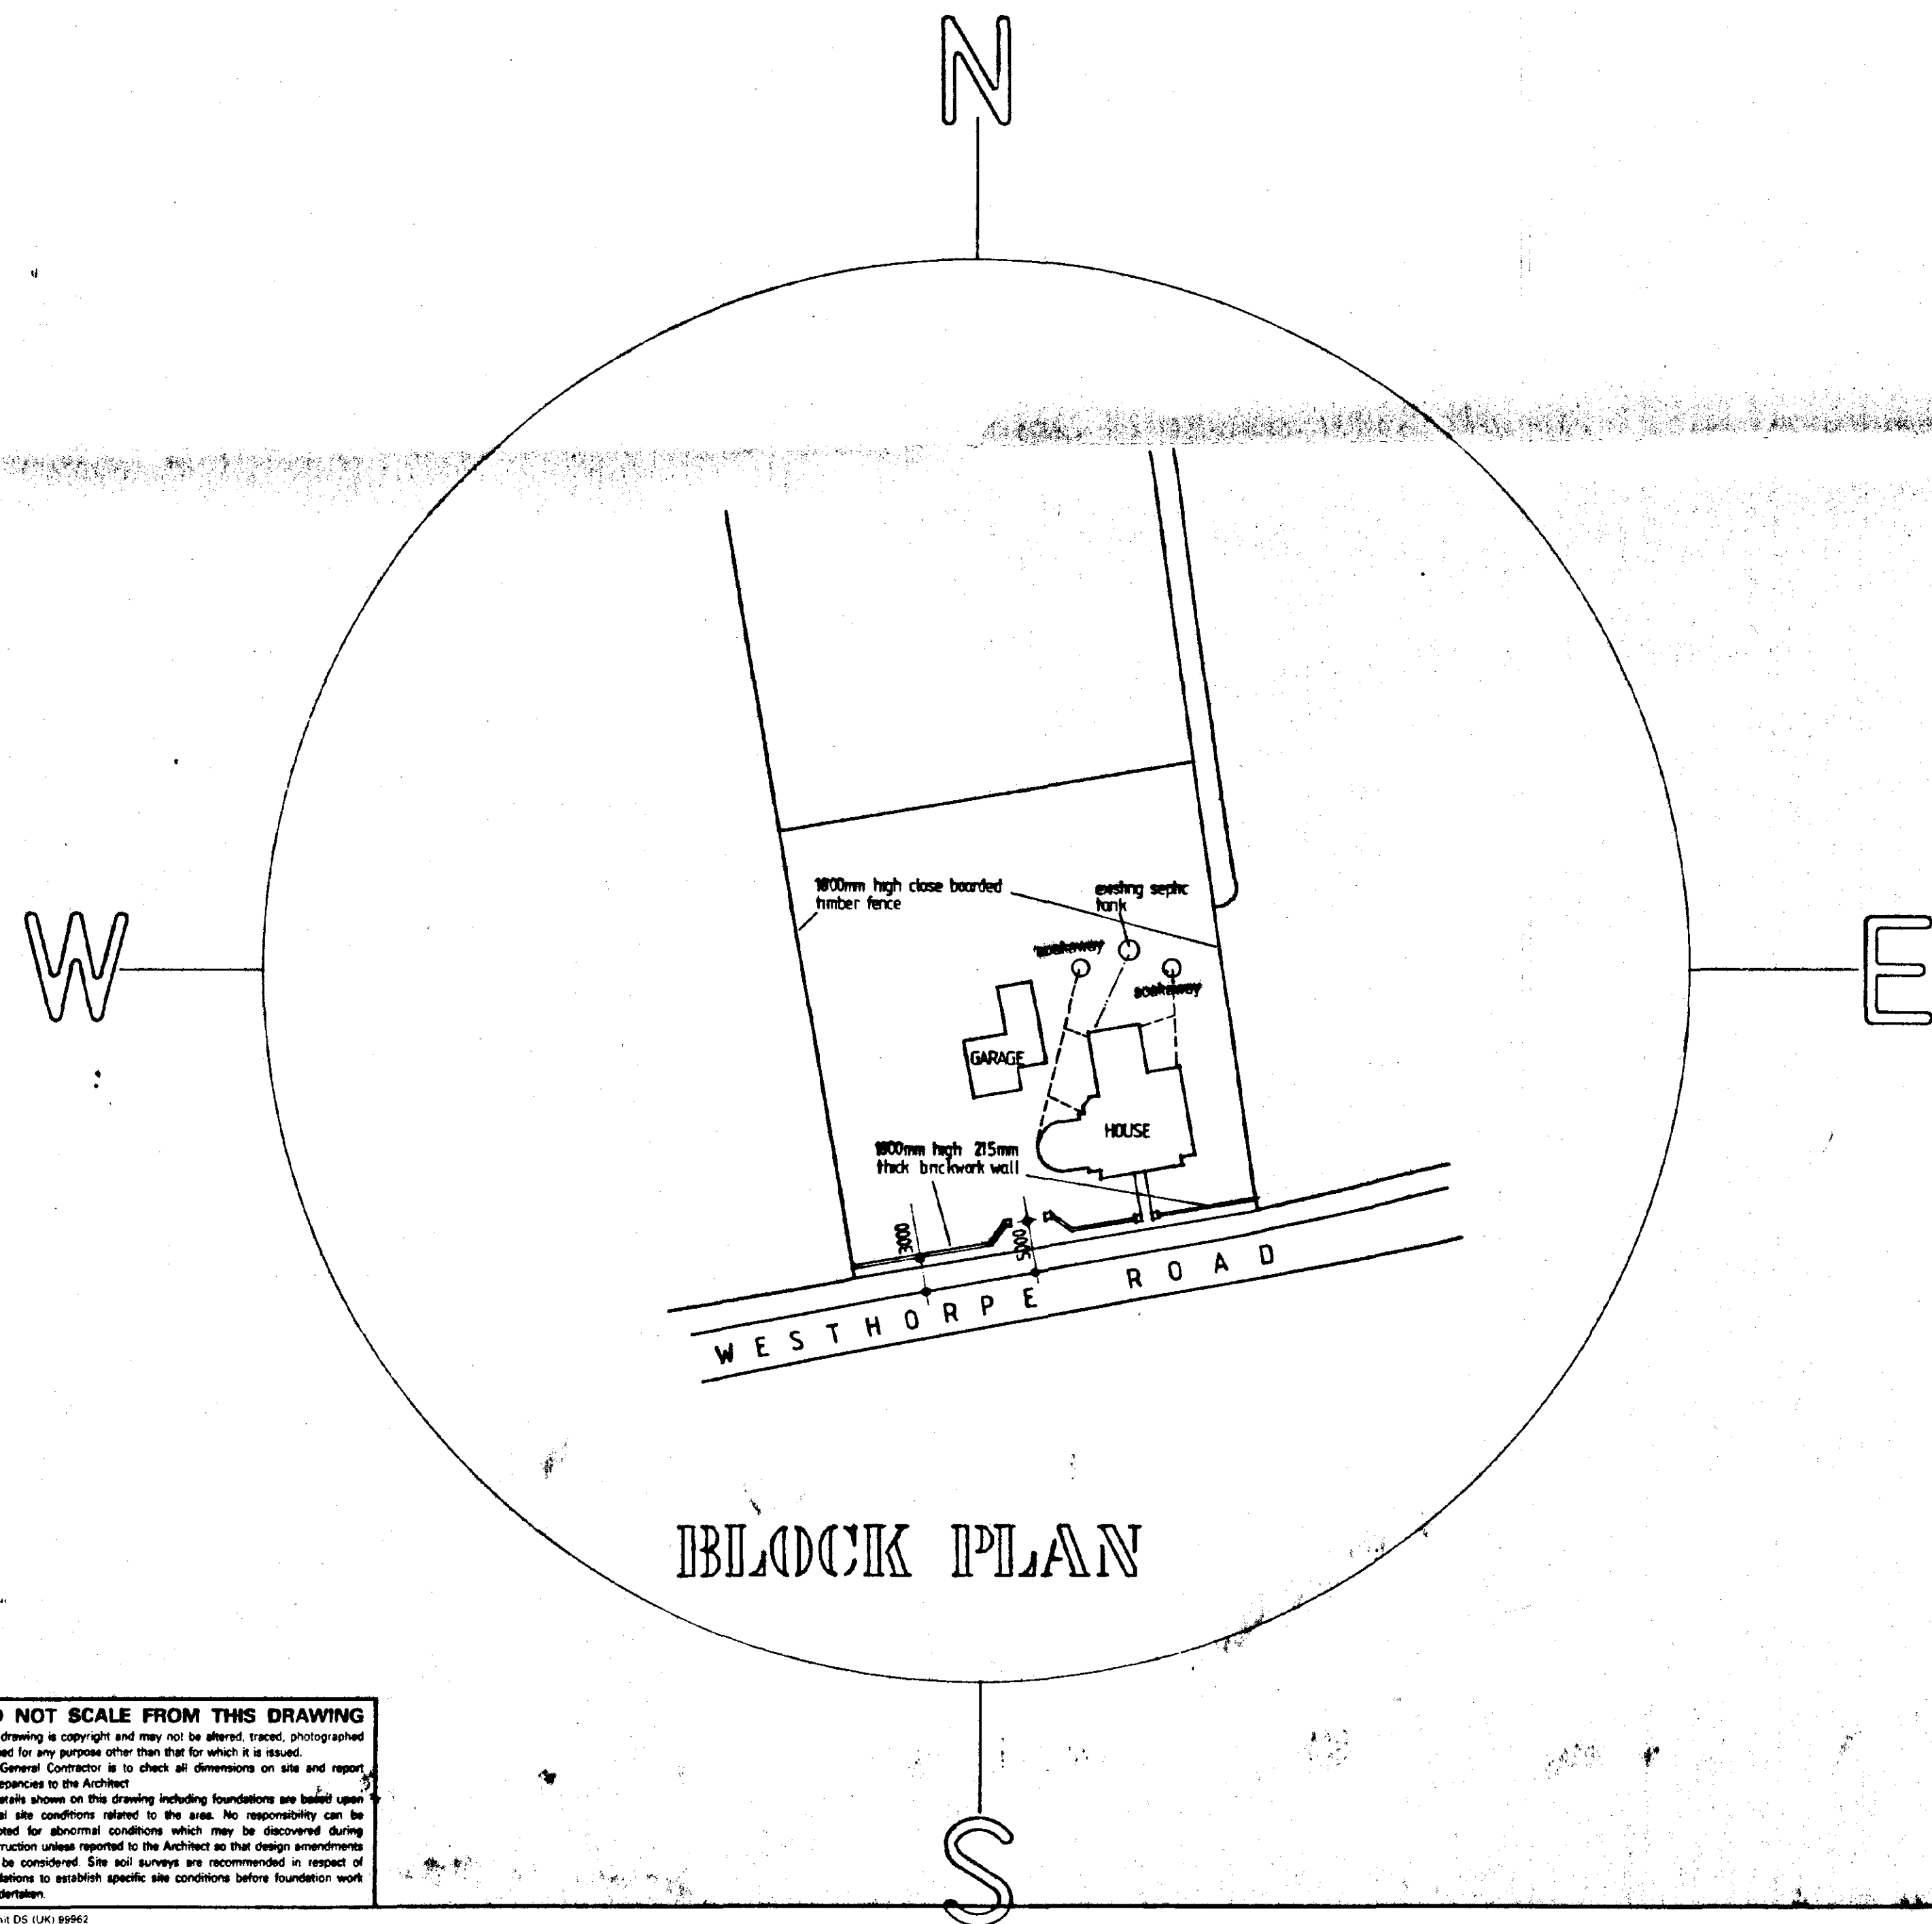

BLOCK PLAN

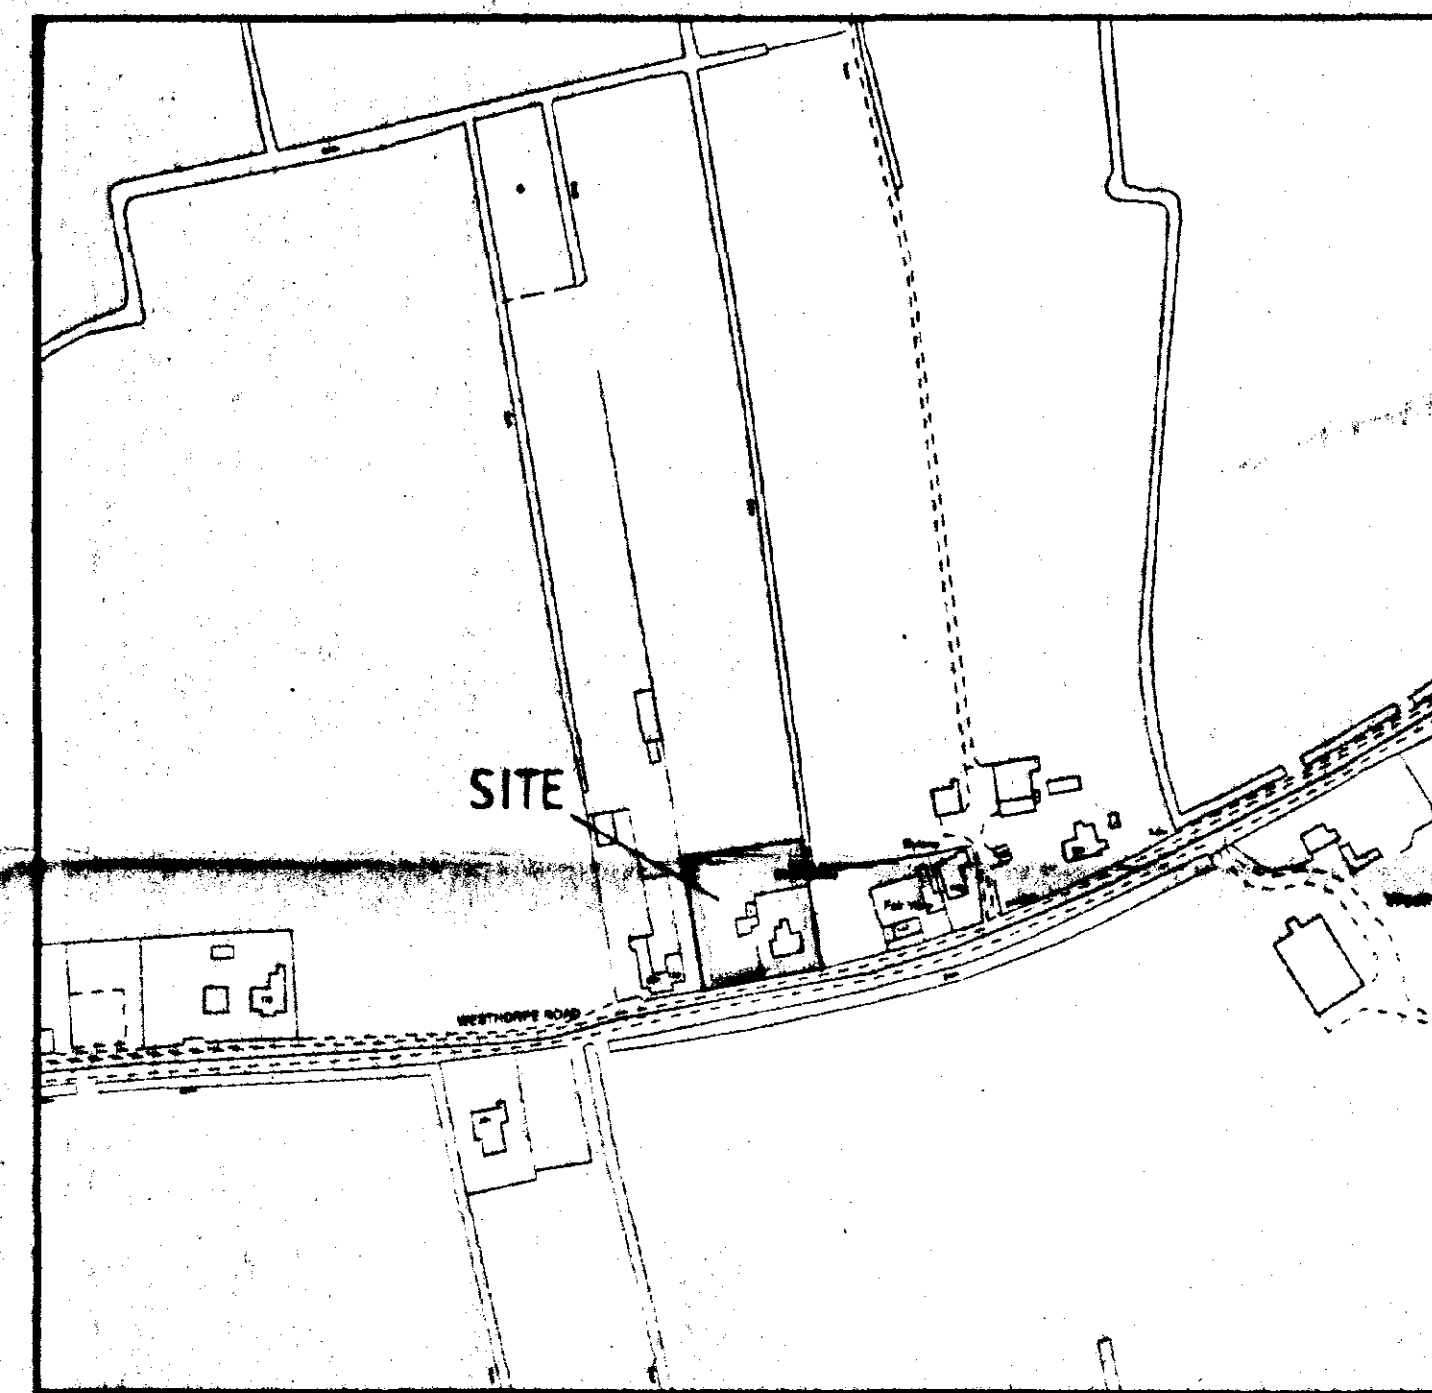

LOCATION PLAN



B- 19/9/00 - SITE PLAN DISTANCE
A- 11/6/00 - UPGRADE FOR B. RGS

G. R. MERCHANT
I. ENG AMICE, FWO,
ARCHITECTURAL, STRUCTURAL
& LAND DRAINAGE CONSULTANT
TEL: HOLBEACH (01406) 490800

PROJECT:
PROPOSED EXTENSION & ALTERATIONS
CHARNWOOD
191 WESTHORPE ROAD
GOSPORTON

CLIENT:
MR & MRS J. HILL

SCALES:
1/500 1/2500
DATE:
MAY 2000

DRAWING No.
05/00/01
REVISIONS:
A

DO NOT SCALE FROM THIS DRAWING
This drawing is copyright and may not be altered, traced, photographed or used for any purpose other than that for which it is issued.
The General Contractor is to check all dimensions on site and report discrepancies to the Architect.
All details shown on this drawing including foundations are based upon typical site conditions related to the area. No responsibility can be accepted for abnormal conditions which may be discovered during construction unless reported to the Architect so that design amendments may be considered. Site soil surveys are recommended in respect of foundations to establish specific site conditions before foundation work is undertaken.
Summit DS (UK) 99962