


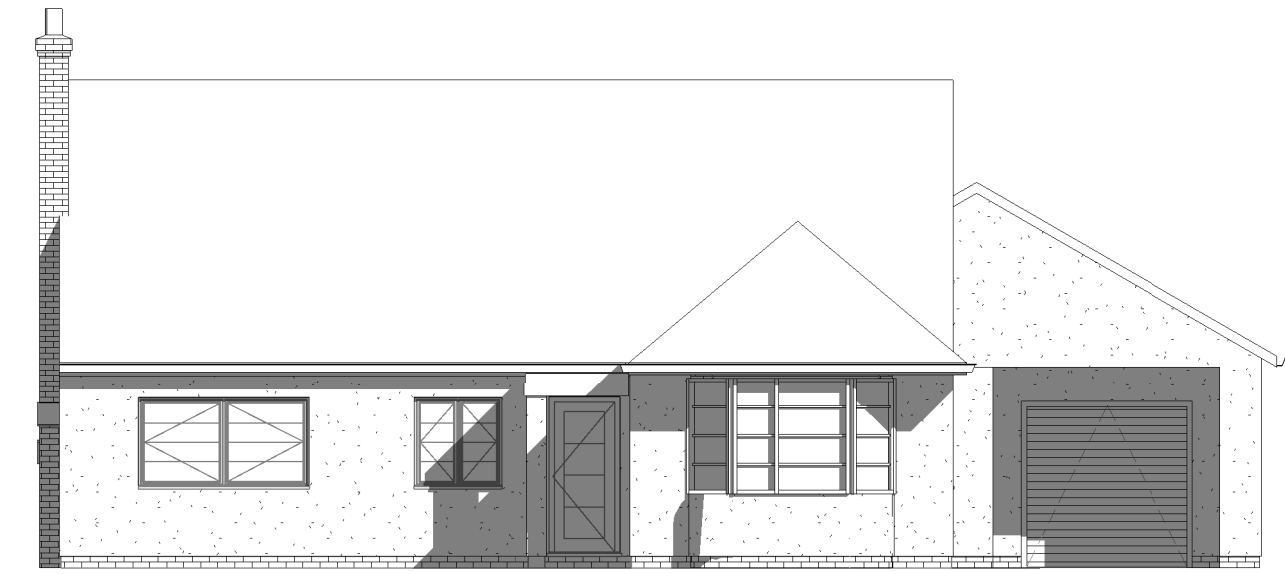


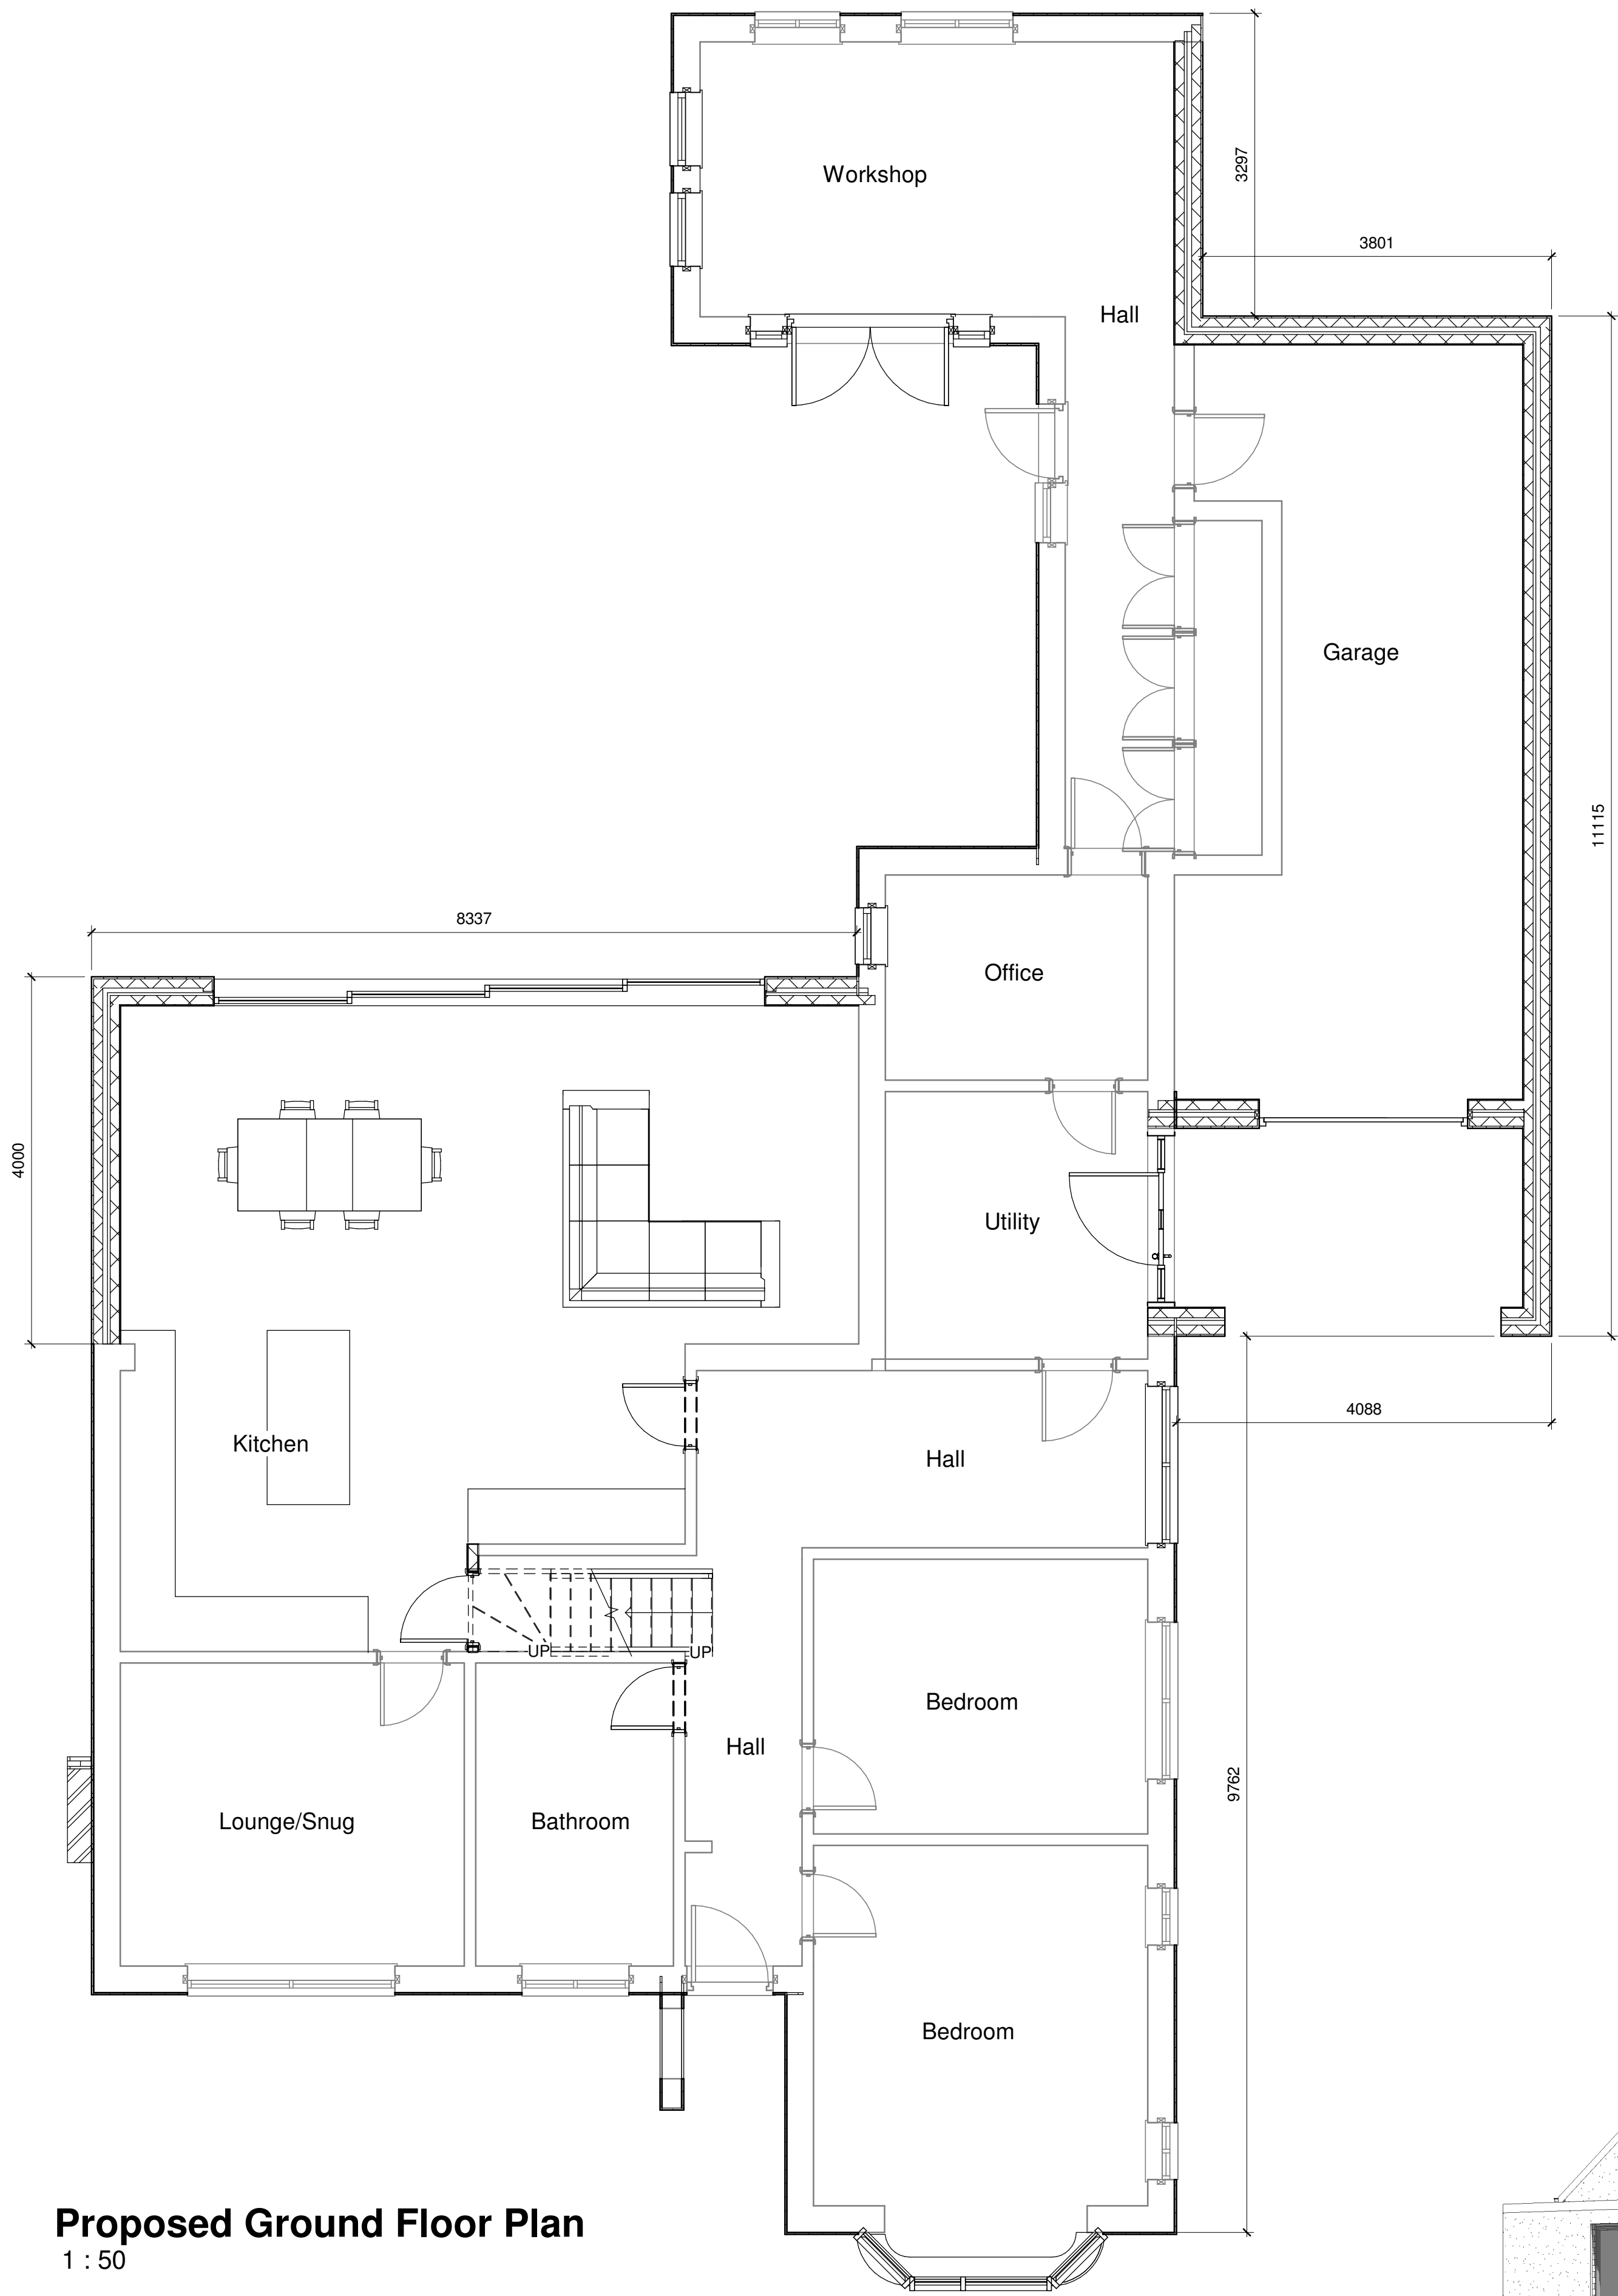


Proposed Front Elevation
1 : 100

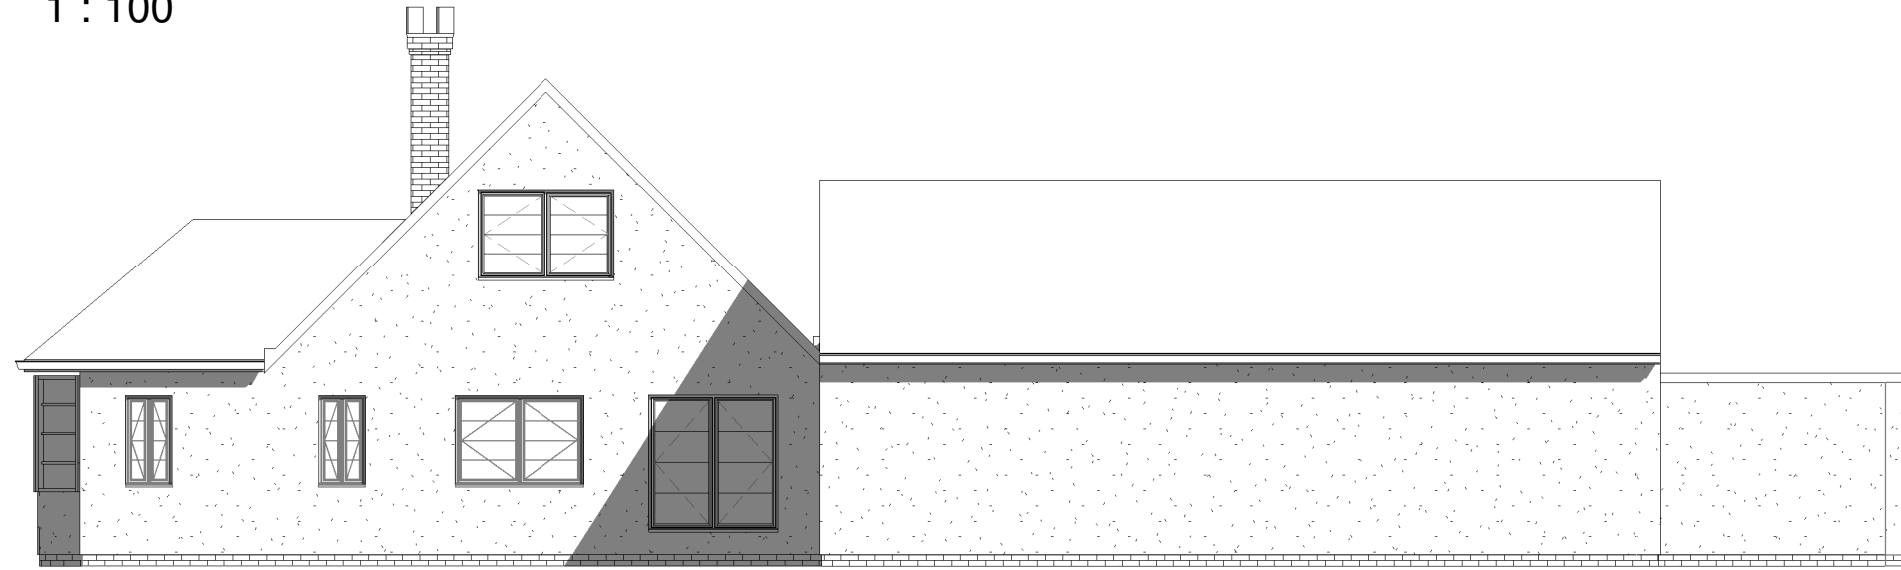


Proposed Side Elevation 2
1 : 100

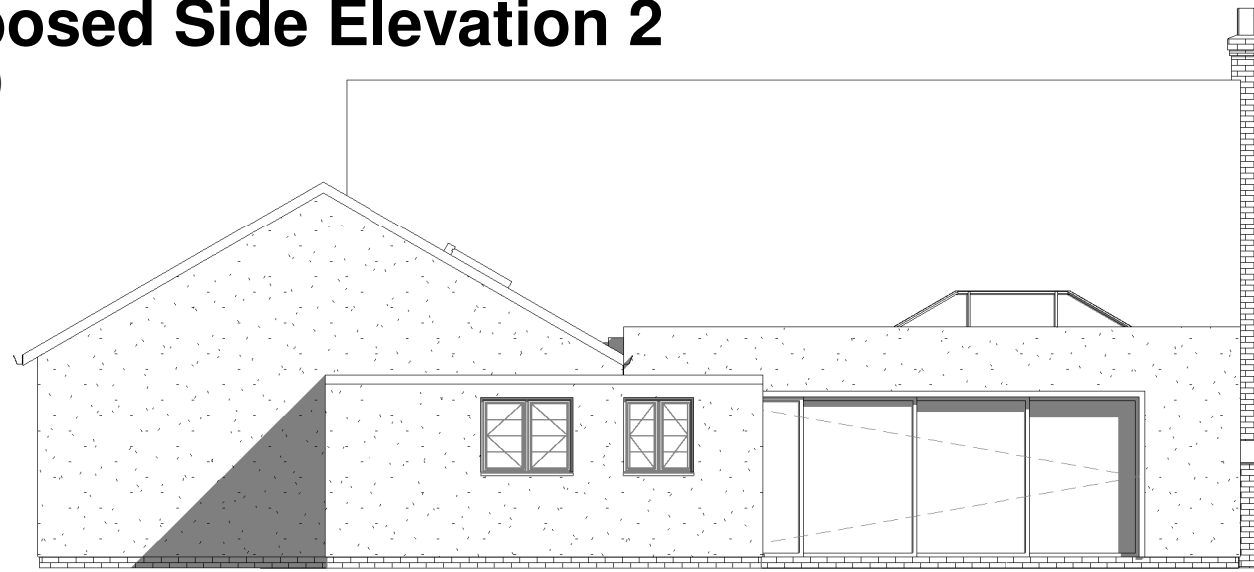


Proposed Rear Elevation
1 : 100

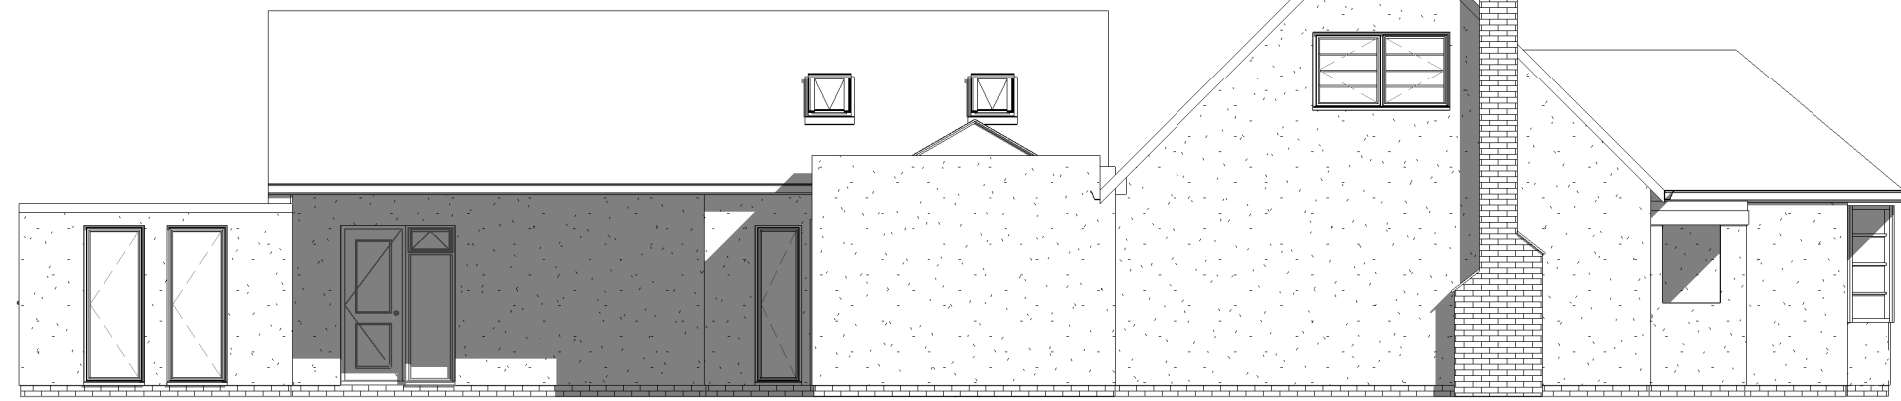


Proposed Side Elevation
1 : 100

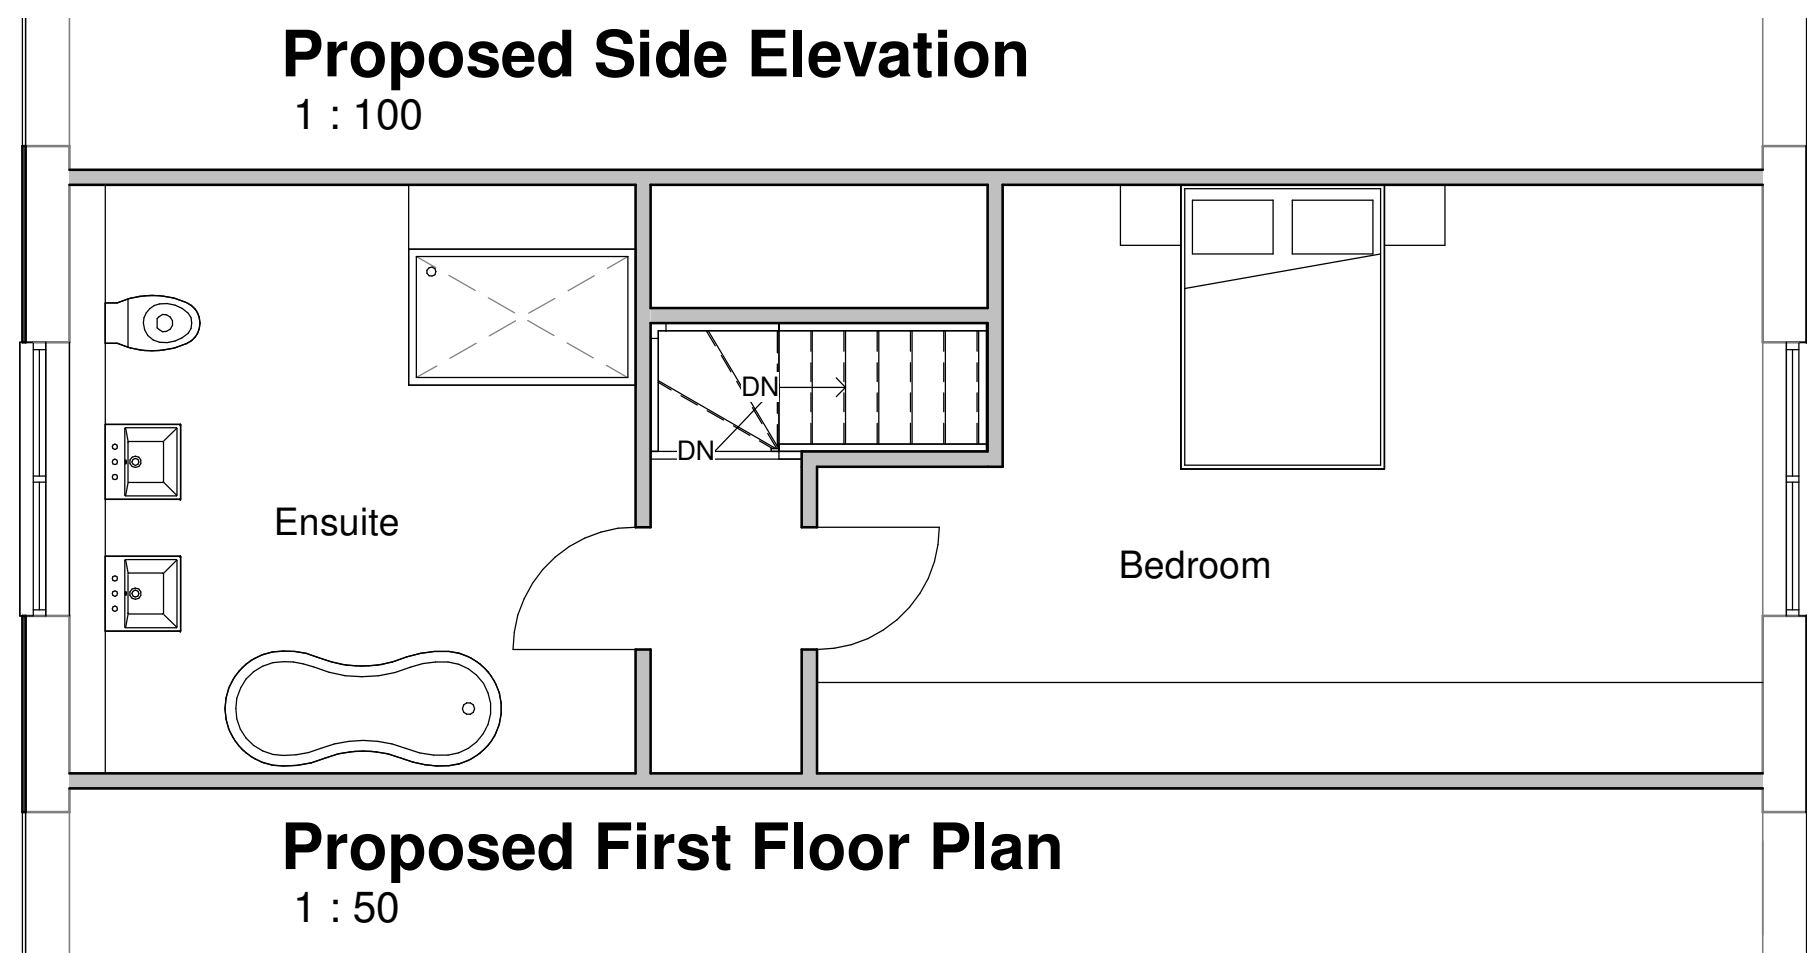


Proposed First Floor Plan
1 : 50

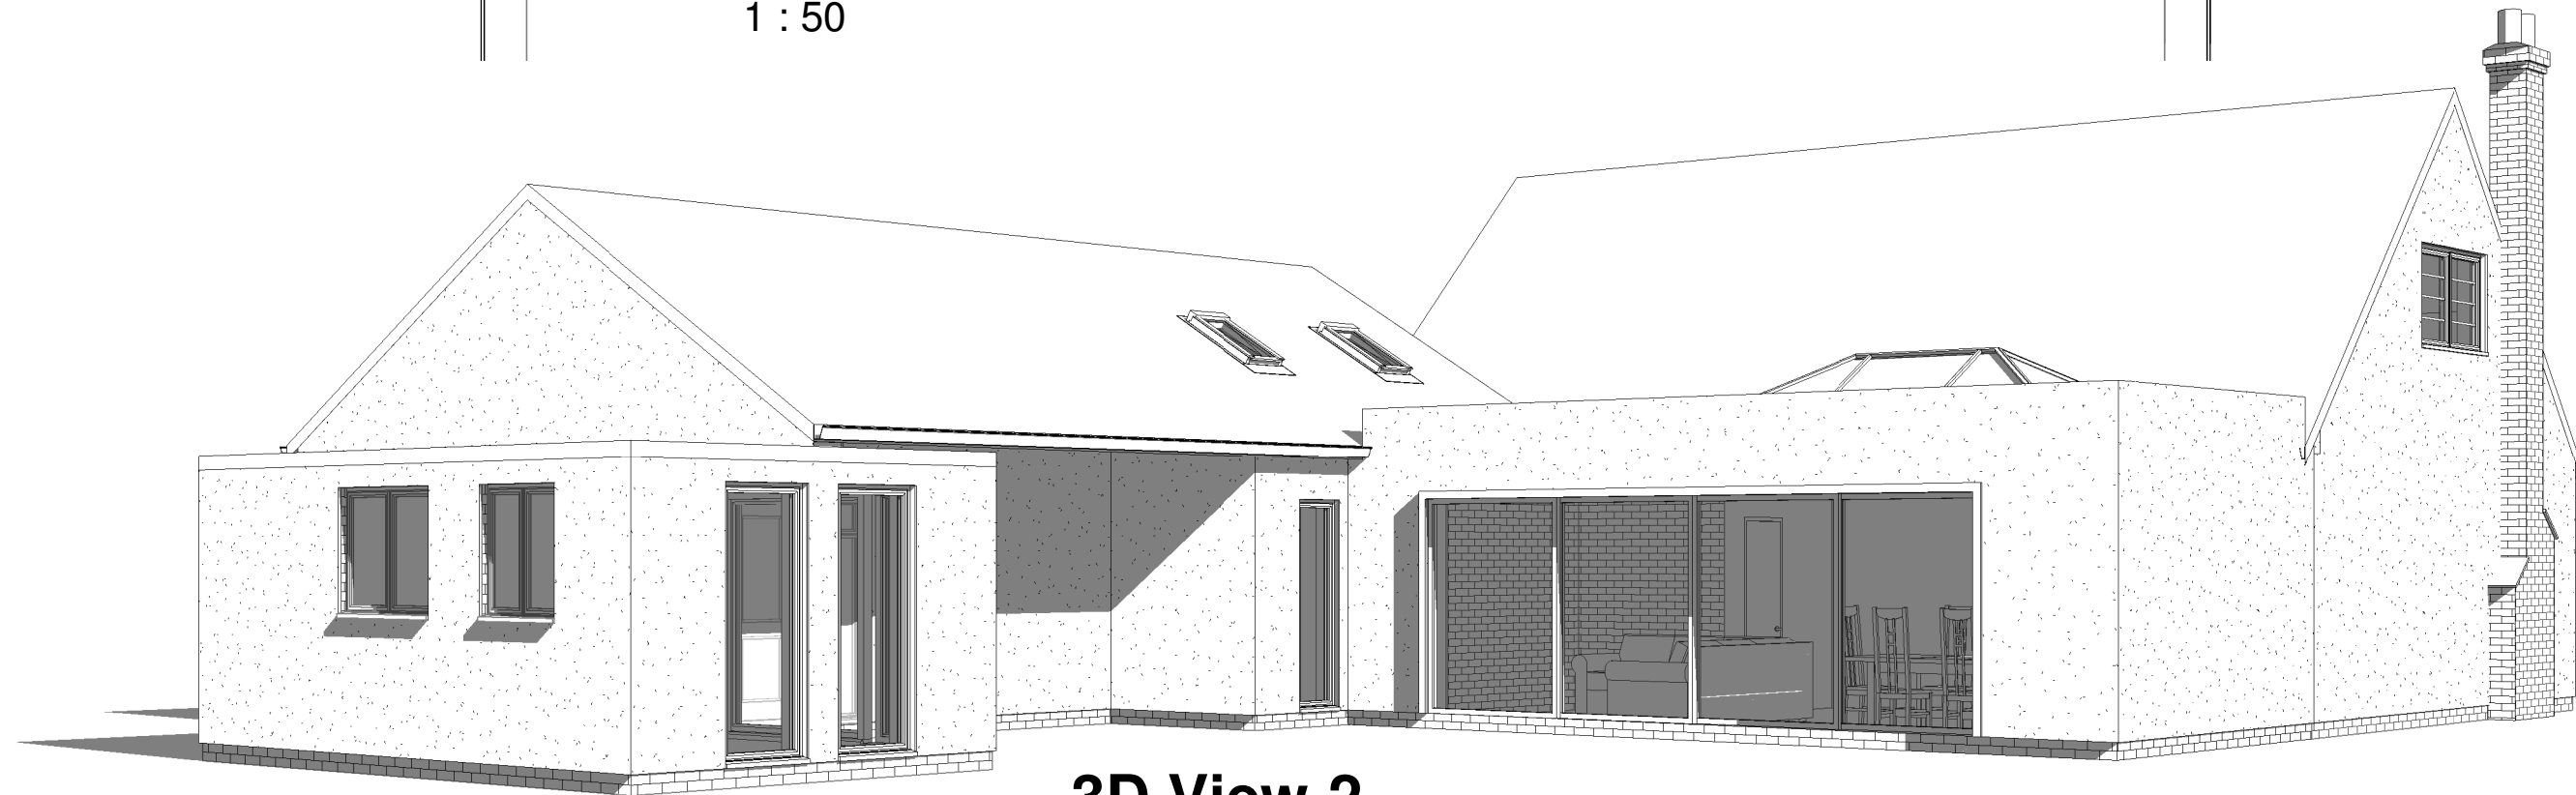

3D View 2

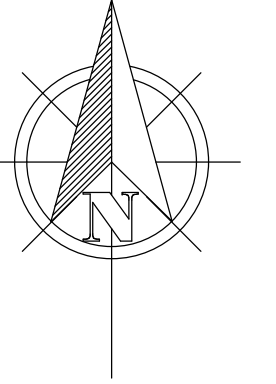

VISUAL SCALE 1:50 @ A1

 

VISUAL SCALE 1:100 @ A1

Rev	Description	Date



RUALEN, MILL GREEN ROAD,
PINCHBECK, SPALDING PE11 3PU
01775 722083

PROJECT
Proposed Rear Extension, Loft
Conversion and Internal Alterations

CLIENT
Mr. and Mrs. Taylor
33 Lowgate
Gosberton
PE11 4NL

DRAWING
Proposed Floor plan
Proposed Elevations

DRAWING NUMBER: RDB/1151/19/01	DATE: 16/07/19
DRAWN BY: HA	SCALE (@ A1): As indicated

COPIES OF THESE DRAWINGS MUST NOT BE TAKEN, TRACED OR ALTERED FOR ANY PURPOSE OTHER THAN THAT FOR WHICH THEY ARE ISSUED WITHOUT WRITTEN PERMISSION OF RICHARDS DESIGN AND BUILD LIMITED. THESE SERVICES ARE PRODUCED ONLY FOR THE PURPOSE OF OBTAINING PLANNING OR BUILDING REGULATIONS APPROVAL AND DO NOT CONTAIN A FULL SPECIFICATION FOR THE PROPOSED WORK AND MUST NOT BE USED AS A CONTRACT DOCUMENT ALONE.

THE PROPOSED WORK WILL NOT BE SUPERSEDED BY THE BUILDING REGULATIONS AND CURRENT TECHNICAL REQUIREMENTS CODES OF PRACTICE, BRITISH STANDARDS OR EUROPEAN CODES. ALL MEASUREMENTS ON THIS DRAWING ARE NOT TO BE SCALED FOR CONSTRUCTION ORDERING PURPOSES. ALL DIMENSIONS FOR SETTING OUT OF THE WORKS AS SHOWN ON THE DRAWING TO BE CHECKED BY THE BUILDING CONTRACTOR PRIOR TO THE COMMENCEMENT OF WORK AND ANY DISCREPANCIES REPORTED IMMEDIATELY. WHERE APPLICABLE DIMENSIONS SHOWN ARE EITHER OUTSIDE OF WORK OR INSIDE OF WORK AND NOT FINISHED PLASTER. IT IS RECOMMENDED THAT A SITE SURVEY IS UNDERTAKEN PRIOR TO COMMENCEMENT OF WORK AND THE ACTUAL POSITIONING OF WORK IS REPORTED TO SUIT THE INDIVIDUAL SERVICE SUPPLIER INSTALLATION.

RICHARDS DESIGN AND BUILD WILL NOT SHARE ANY CONFIDENTIAL INFORMATION WITH OTHER PARTIES WITHOUT YOUR CONSENT. FOR A COPY OF OUR PRIVACY POLICY PLEASE CONTACT INFO@RICHARDSARCHITECTURAL.CO.UK.

HEALTH & SAFETY
The client is to ensure that the approved contractor is familiar with and complies with Health & Safety for Building Sites and Work Places.