



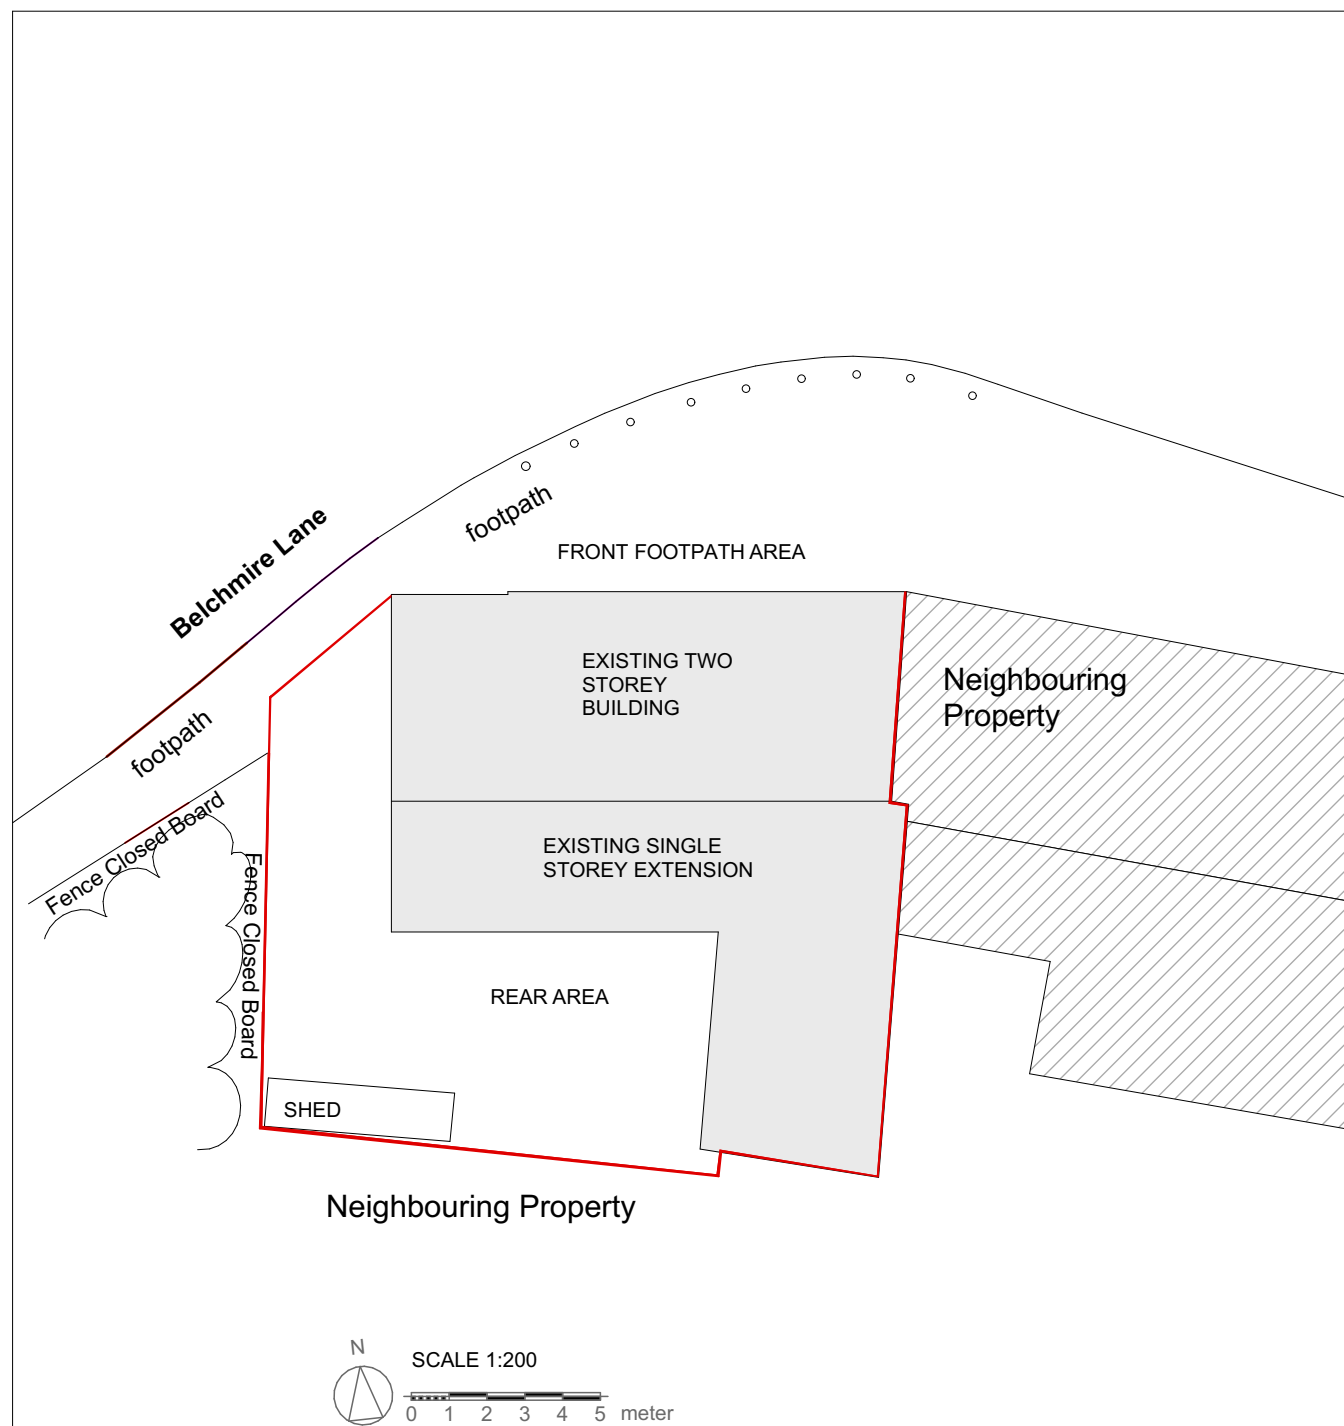



EXISTING BLOCK PLAN

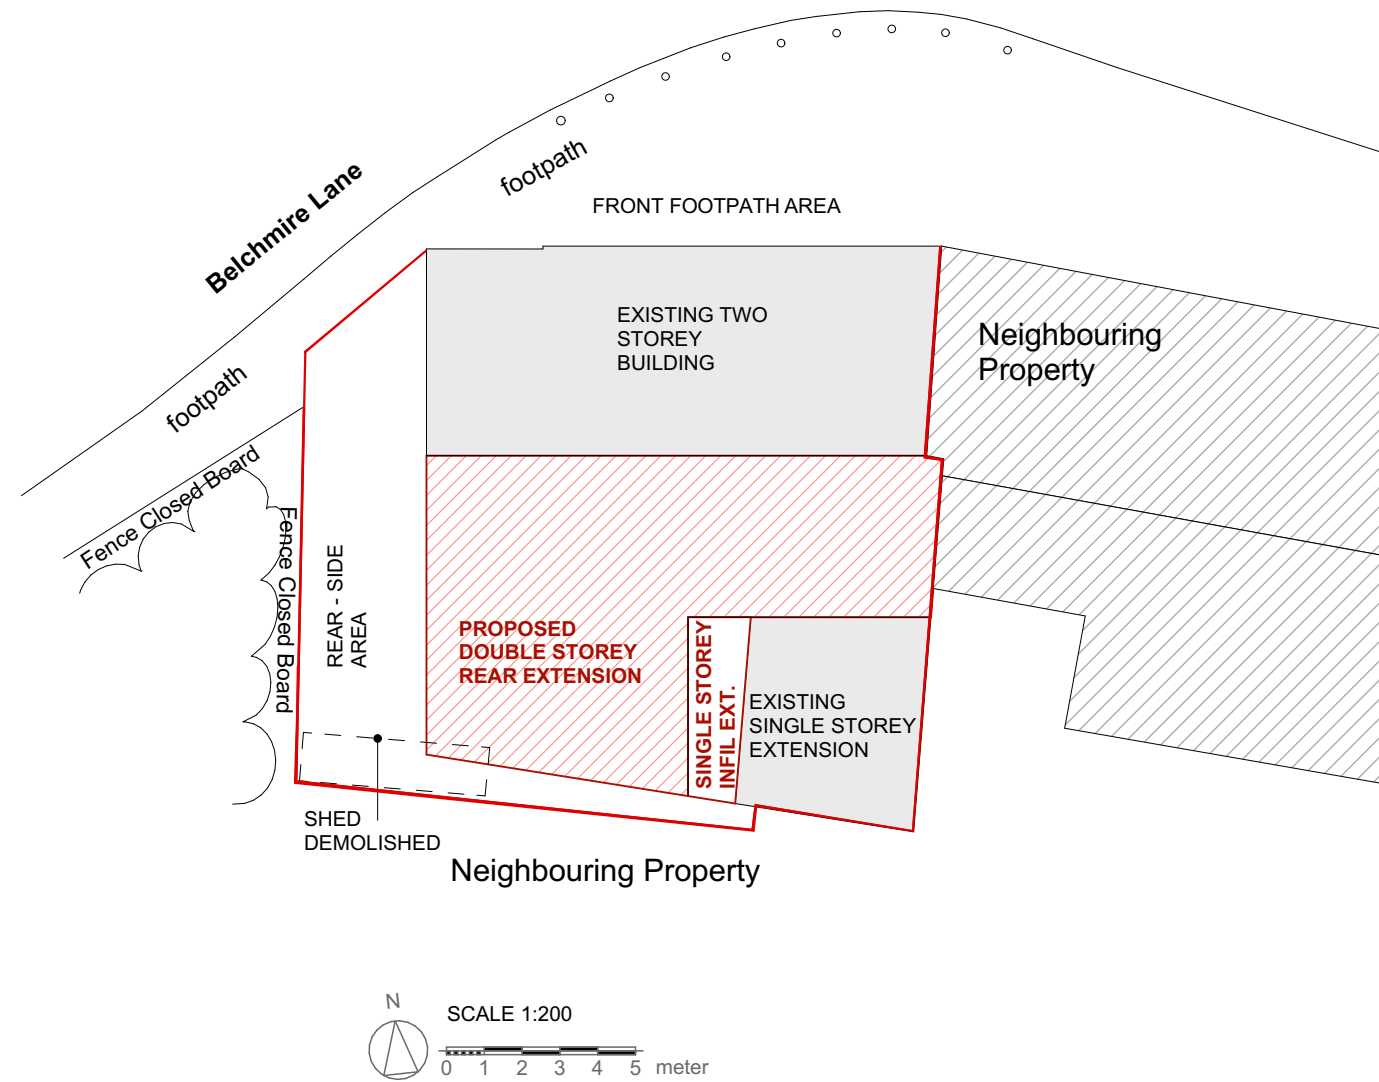


PROPOSED BLOCK PLAN

Company Title: Elan Arch International 359A Hanworth Road Hounslow, London, TW3 3SQ info@elanarch.com	Site / Client: Single and Part Double Storey Rear Extension 2 Belchmire Lane, Gosberton, Spalding, PE11 4HG	Drawing Status: Planning Application Drawing Name: Existing and Proposed Block Plan	Drawing Scale: 1:200 Project: 24/09/02	Date 17. 07. 2026 Paper size: A3	Revision Layout ID 01
--	--	--	--	---	--

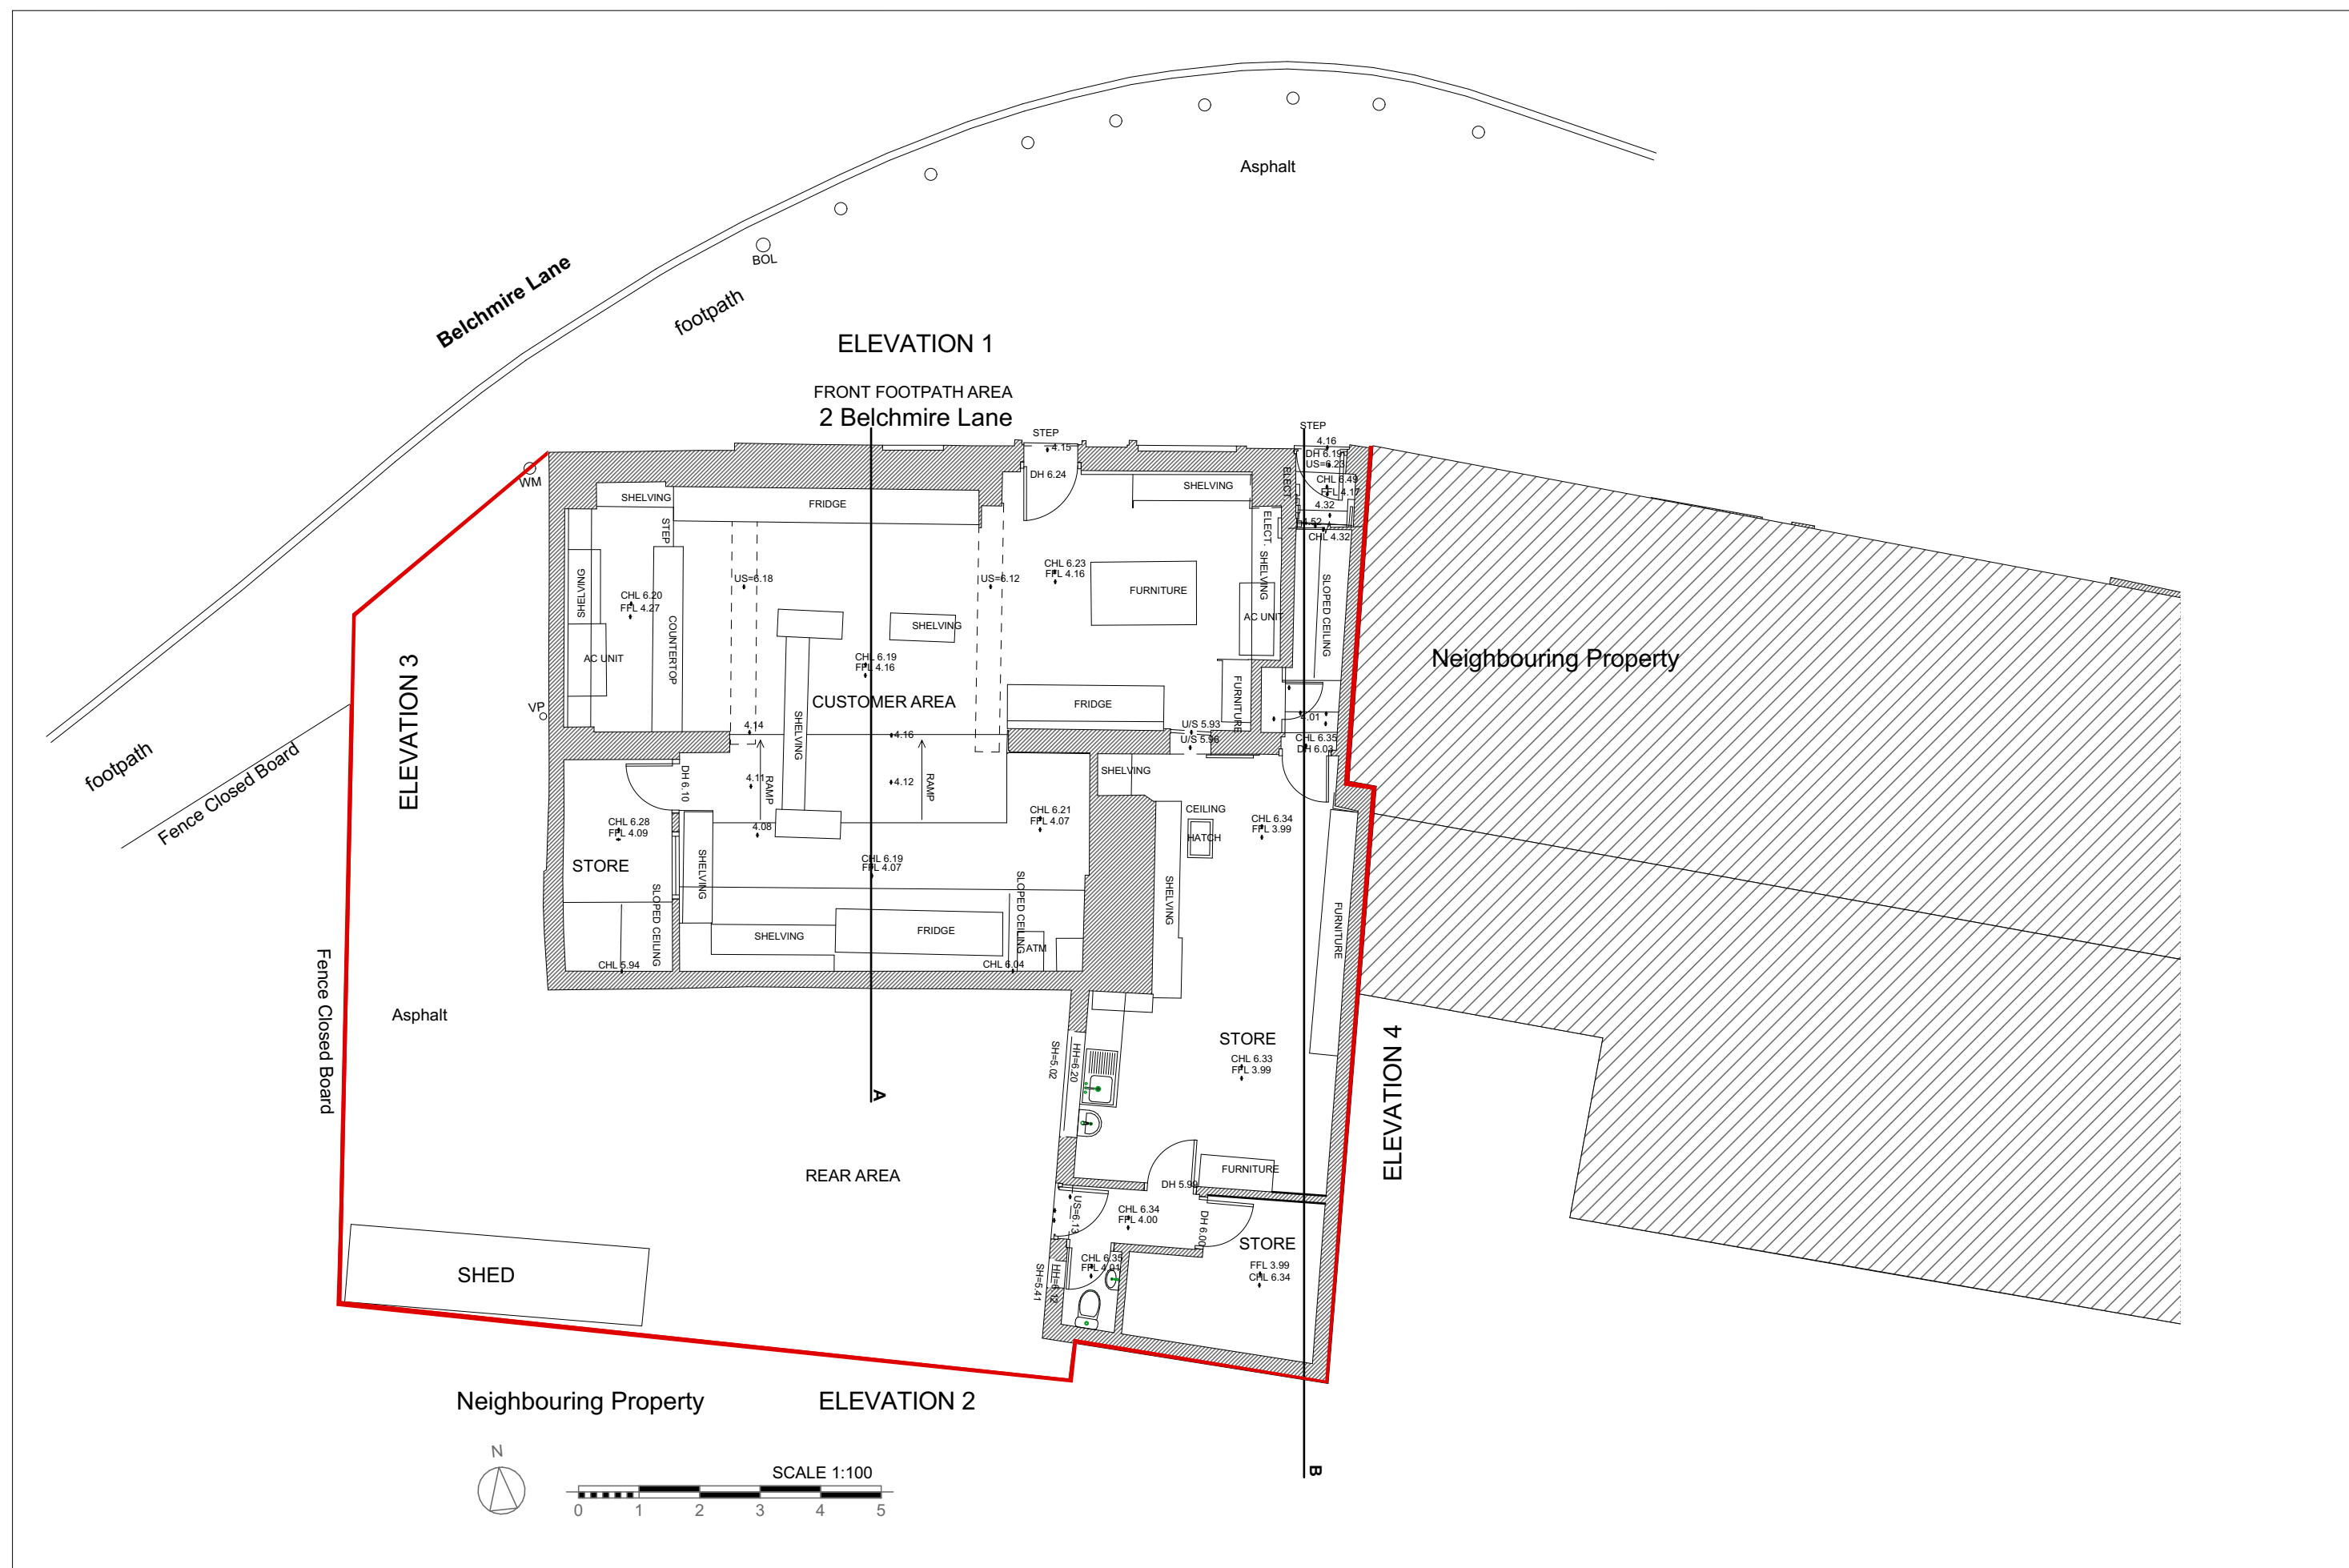

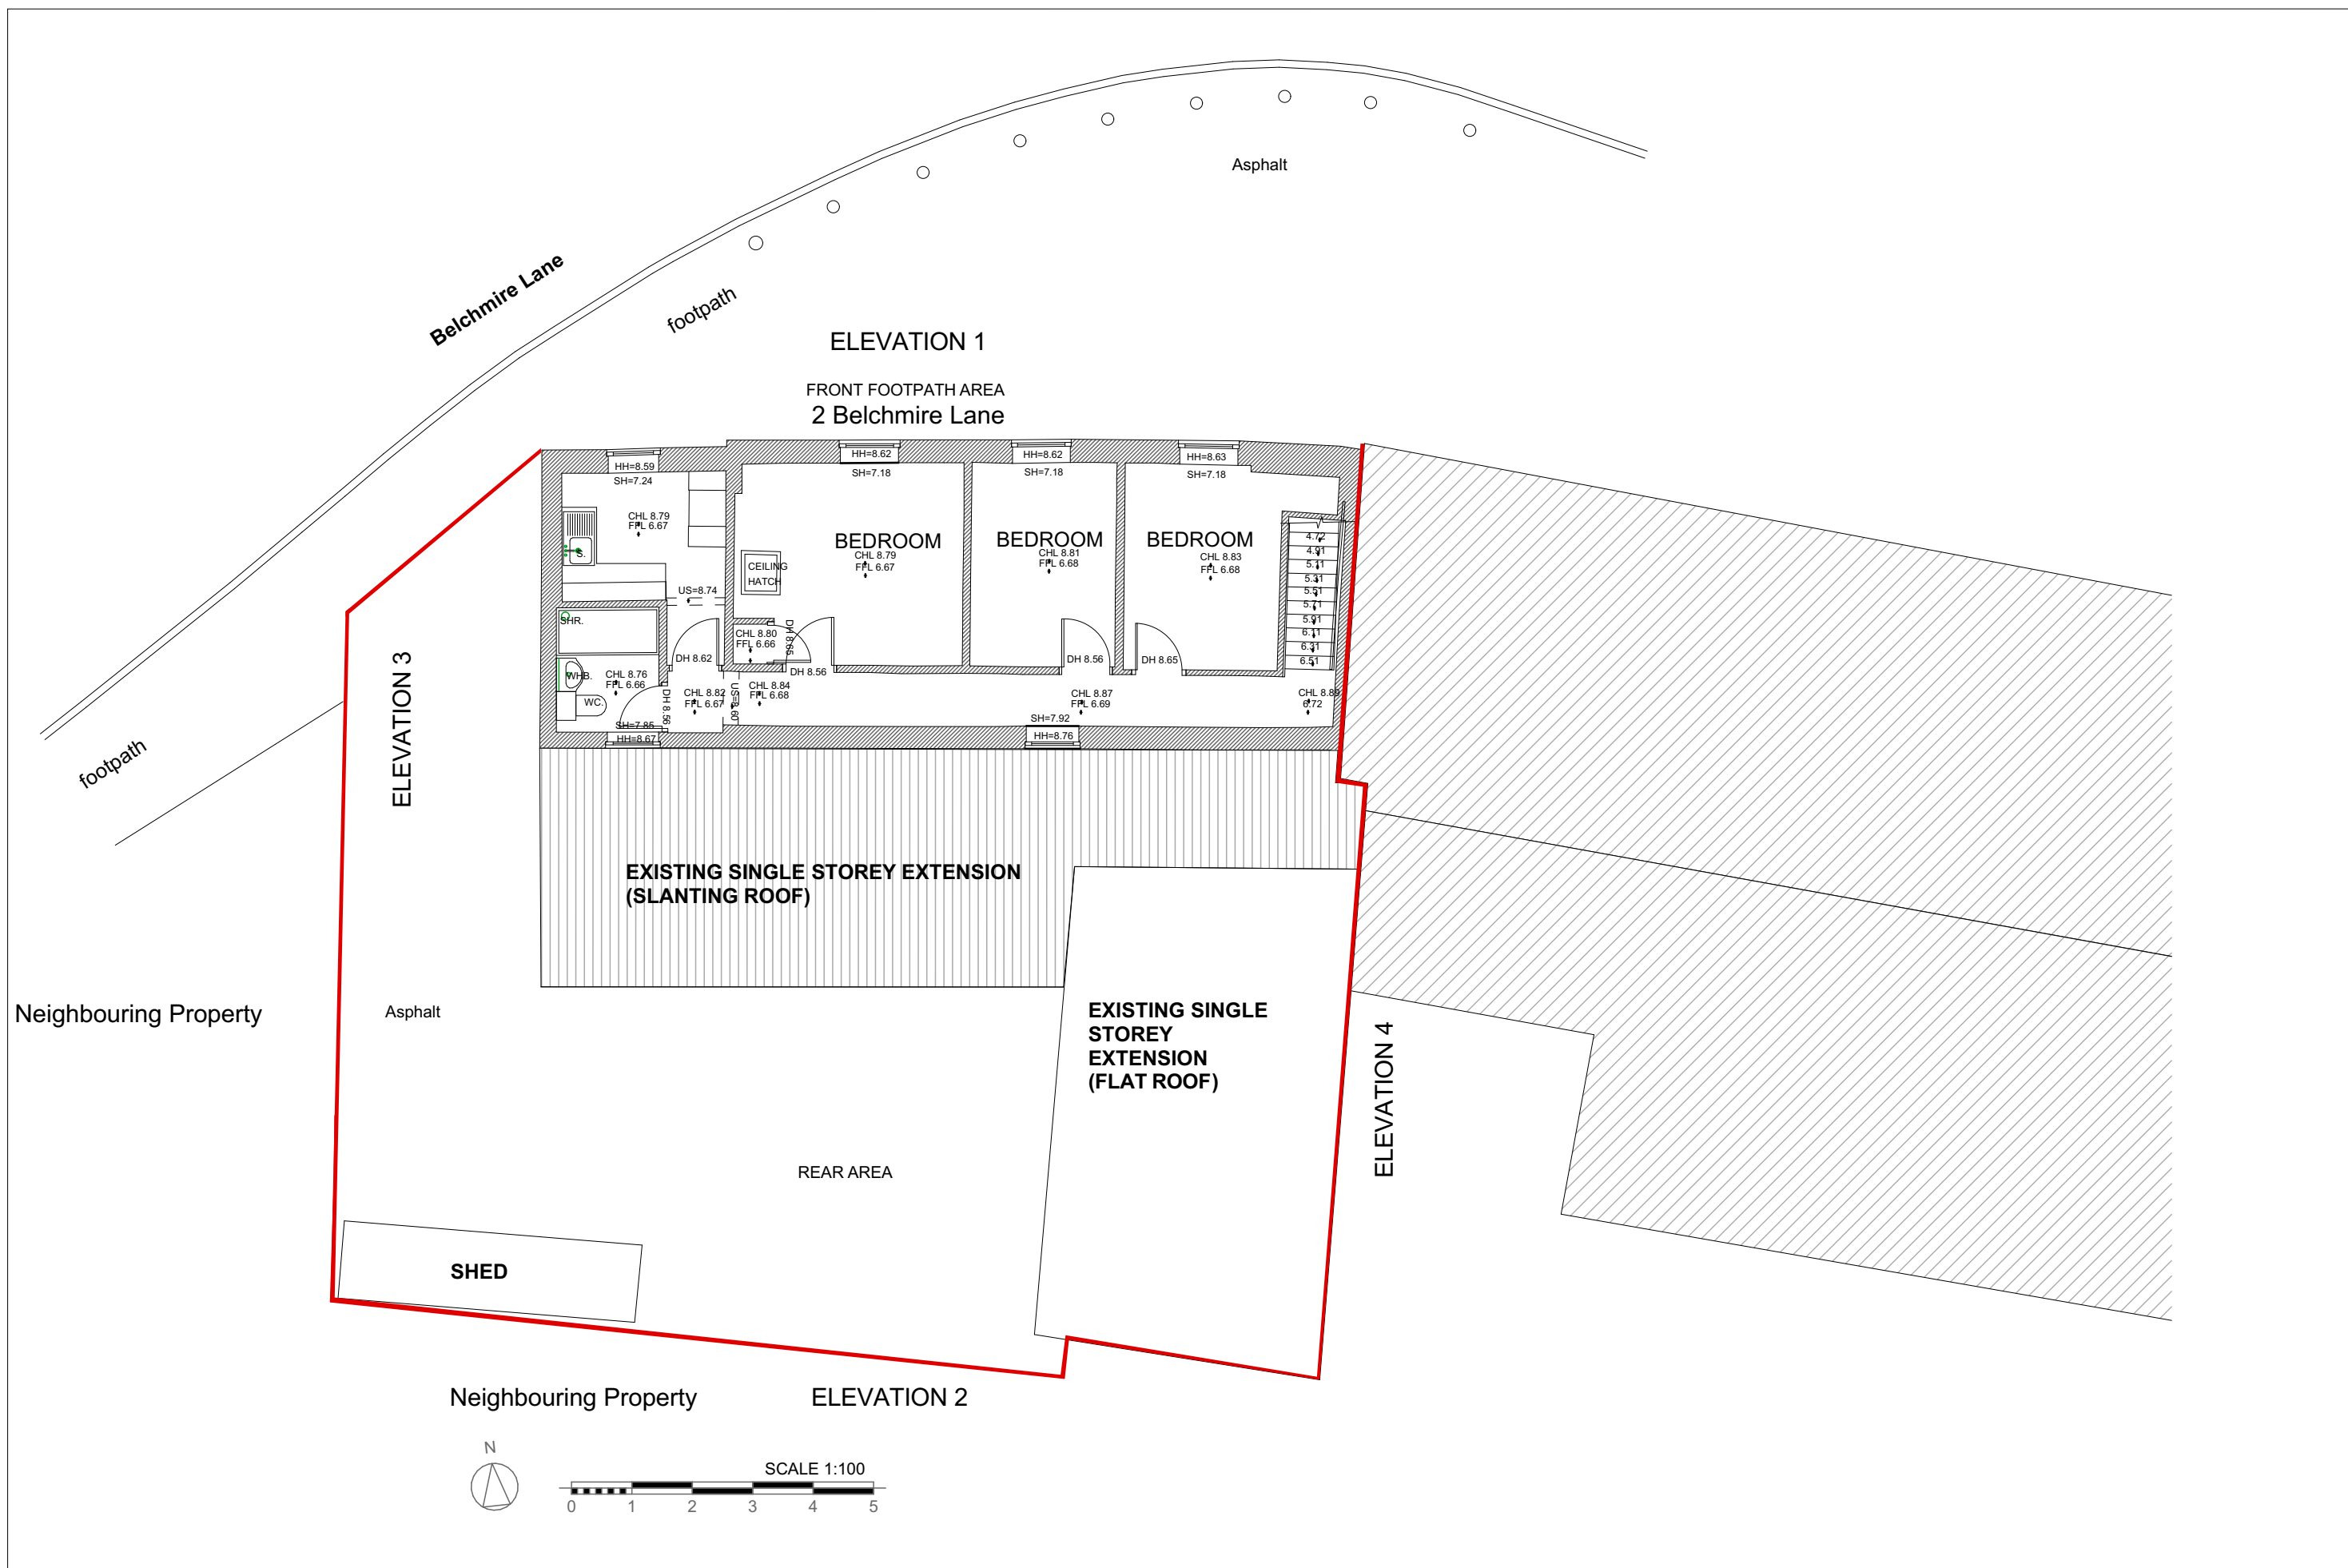

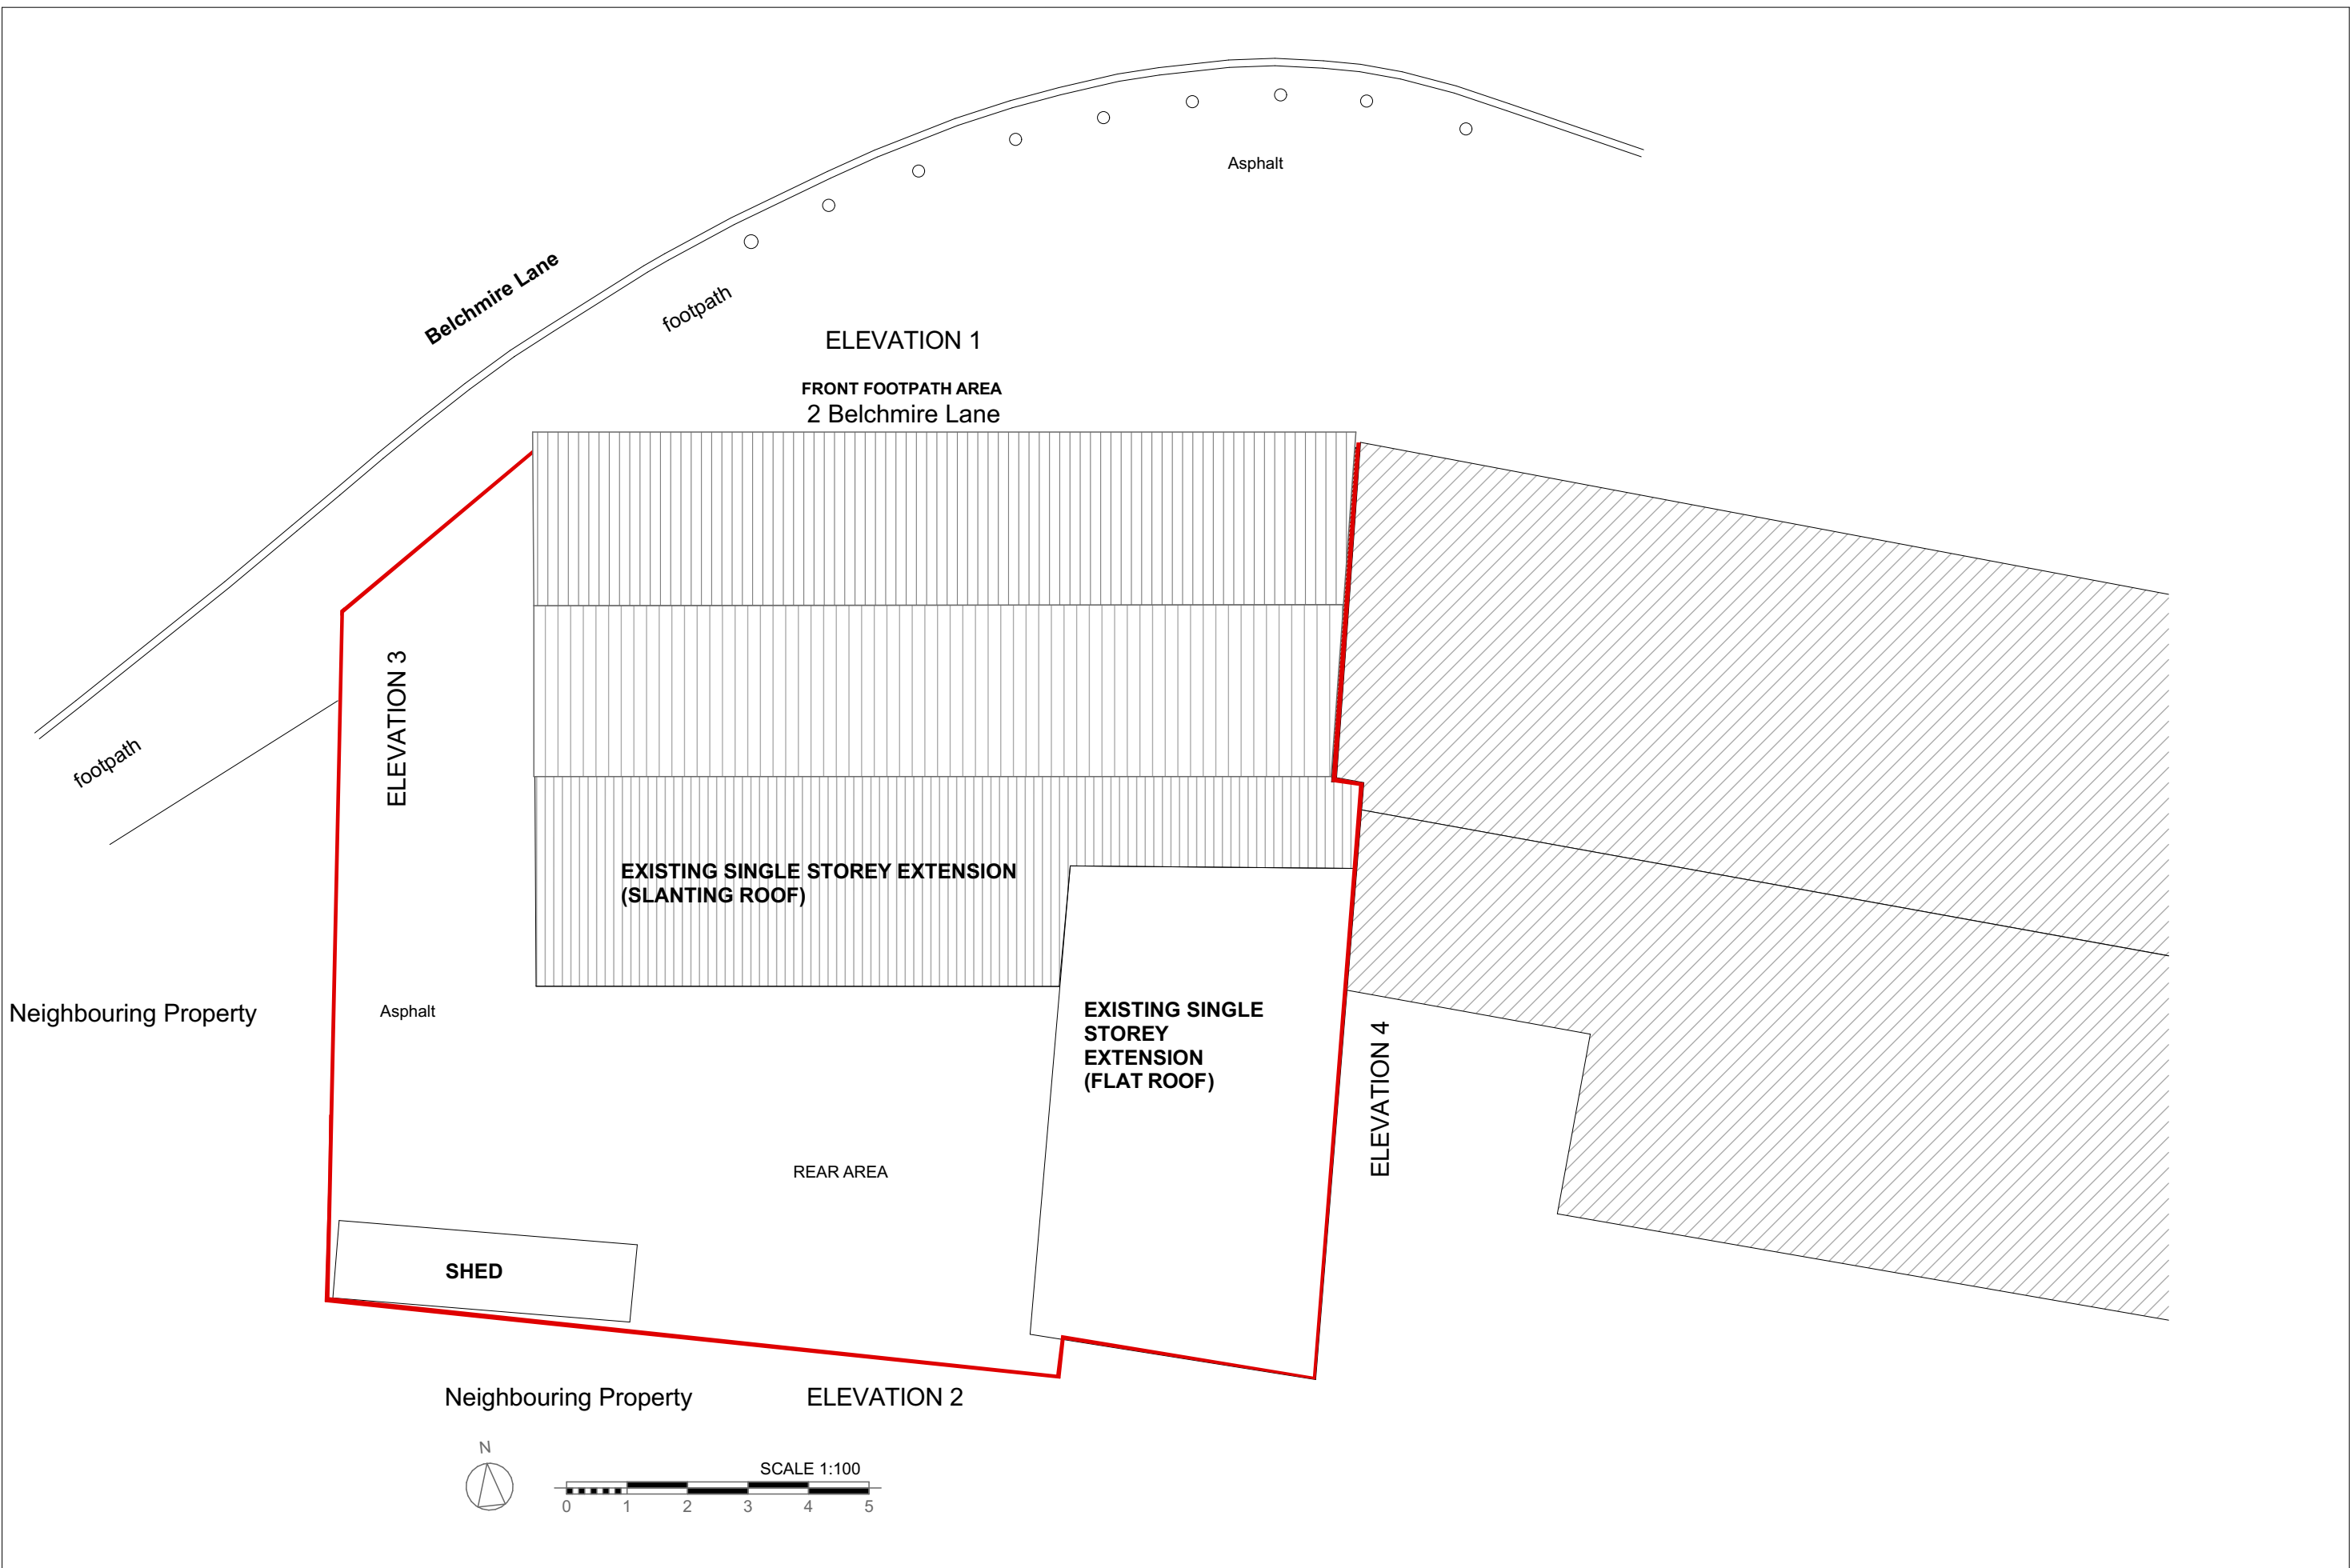


Company Title:
Elan Arch International
359A Hanworth Road
Hounslow, London, TW3 3SQ
info@elanarch.com

Site / Client:
Single and Part Double Storey Rear Extension
2 Belchmire Lane, Gosberton, Spalding, PE11 4HG


Drawing Status:
Planning Application
Drawing Name:
Existing Roof

Drawing Scale:	Date
1:100	17. 07. 2026
Project:	Paper size:
24/09/02	A3


Revision
Layout ID
04

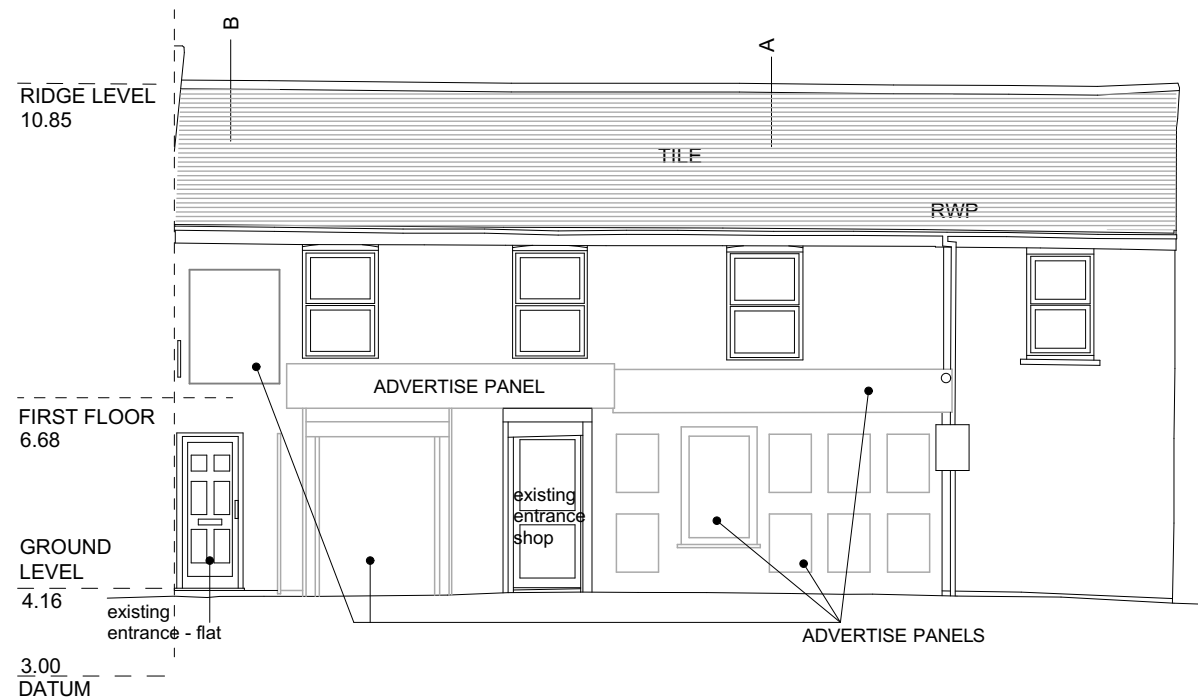


EXISTING FRONT ELEVATION 1

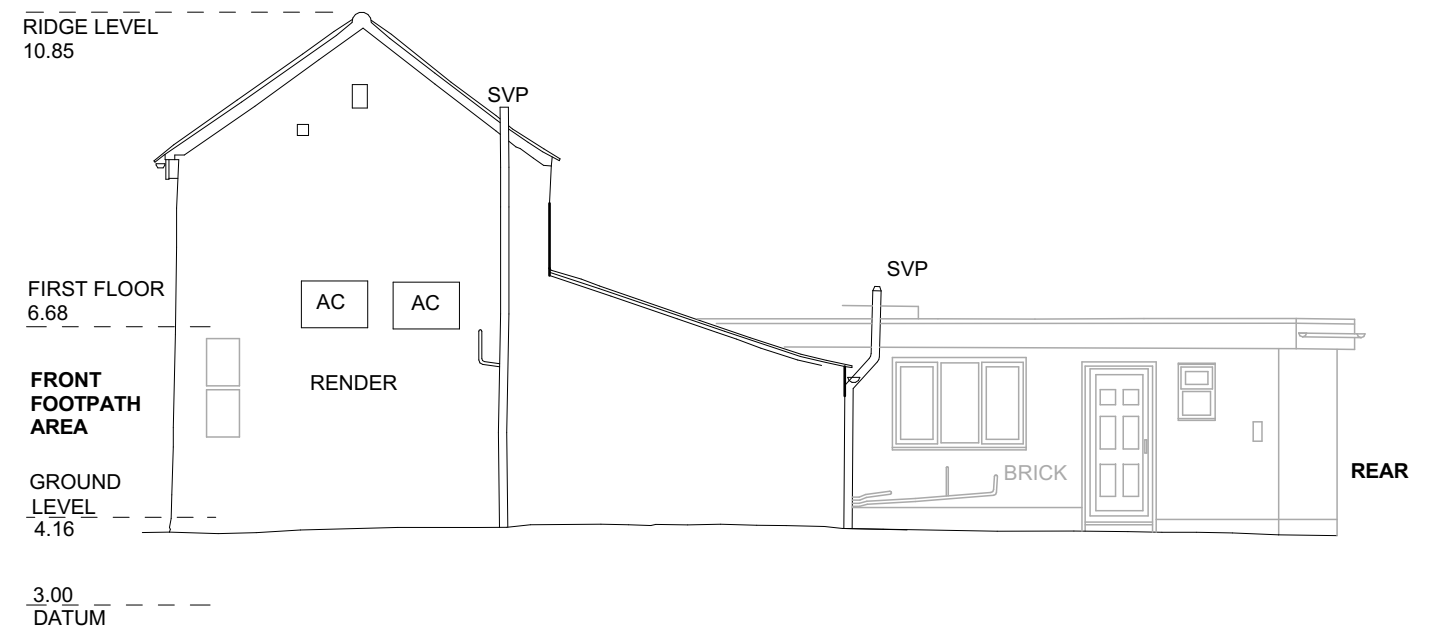

EXISTING SIDE ELEVATION 3

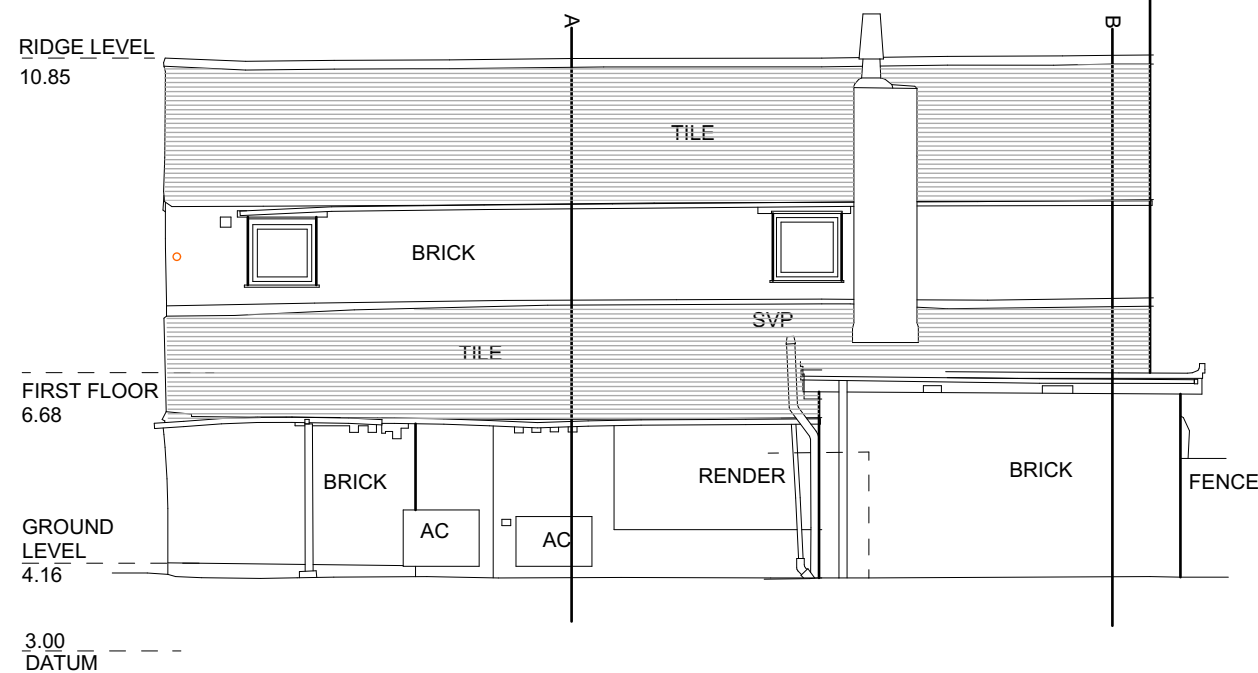

EXISTING REAR ELEVATION 2

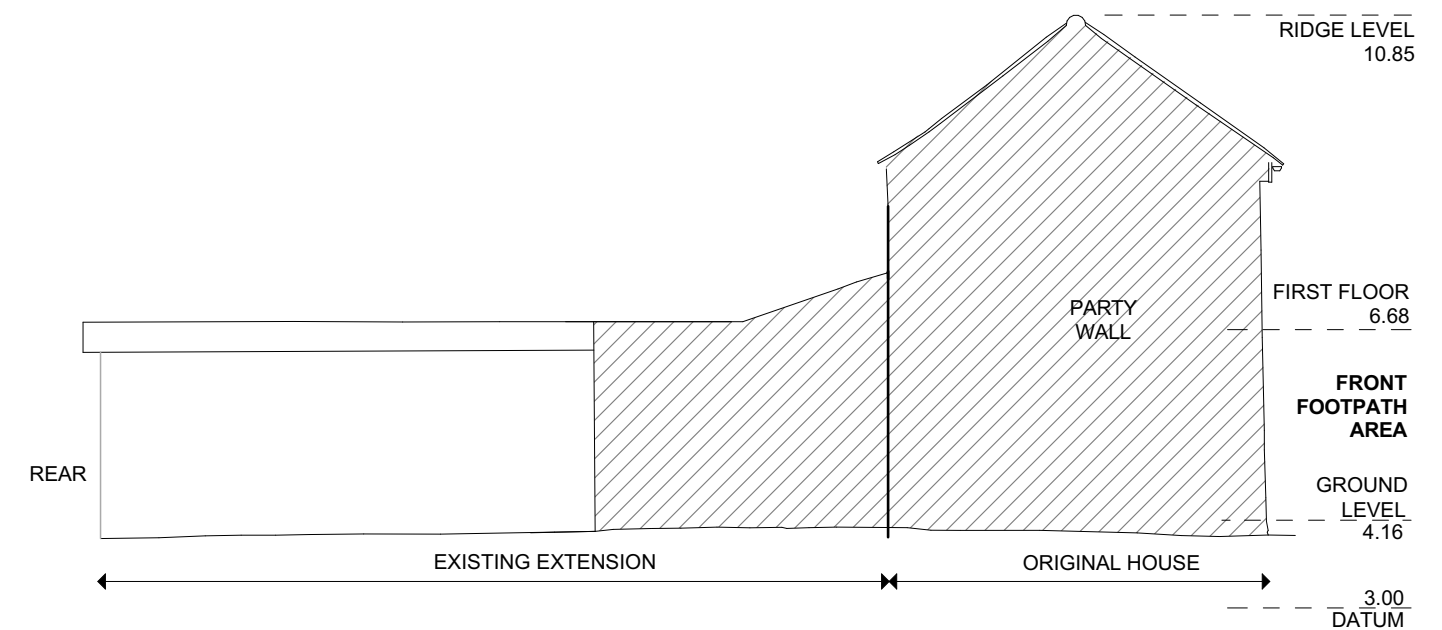

EXISTING SIDE ELEVATION 4 AND PARTY WALL




Company Title:
Elan Arch International
359A Hanworth Road
Hounslow, London, TW3 3SQ
info@elanarch.com

Site / Client:
Single and Part Double Storey Rear Extension
2 Belchmire Lane, Gosberton, Spalding, PE11 4HG

Drawing Status:
Planning Application
Drawing Name:
EXISTING ELEVATIONS

Drawing Scale: 1:100	Date 17. 07. 2026	Revision
Project: 24/09/02	Paper size: A3	Layout ID 05

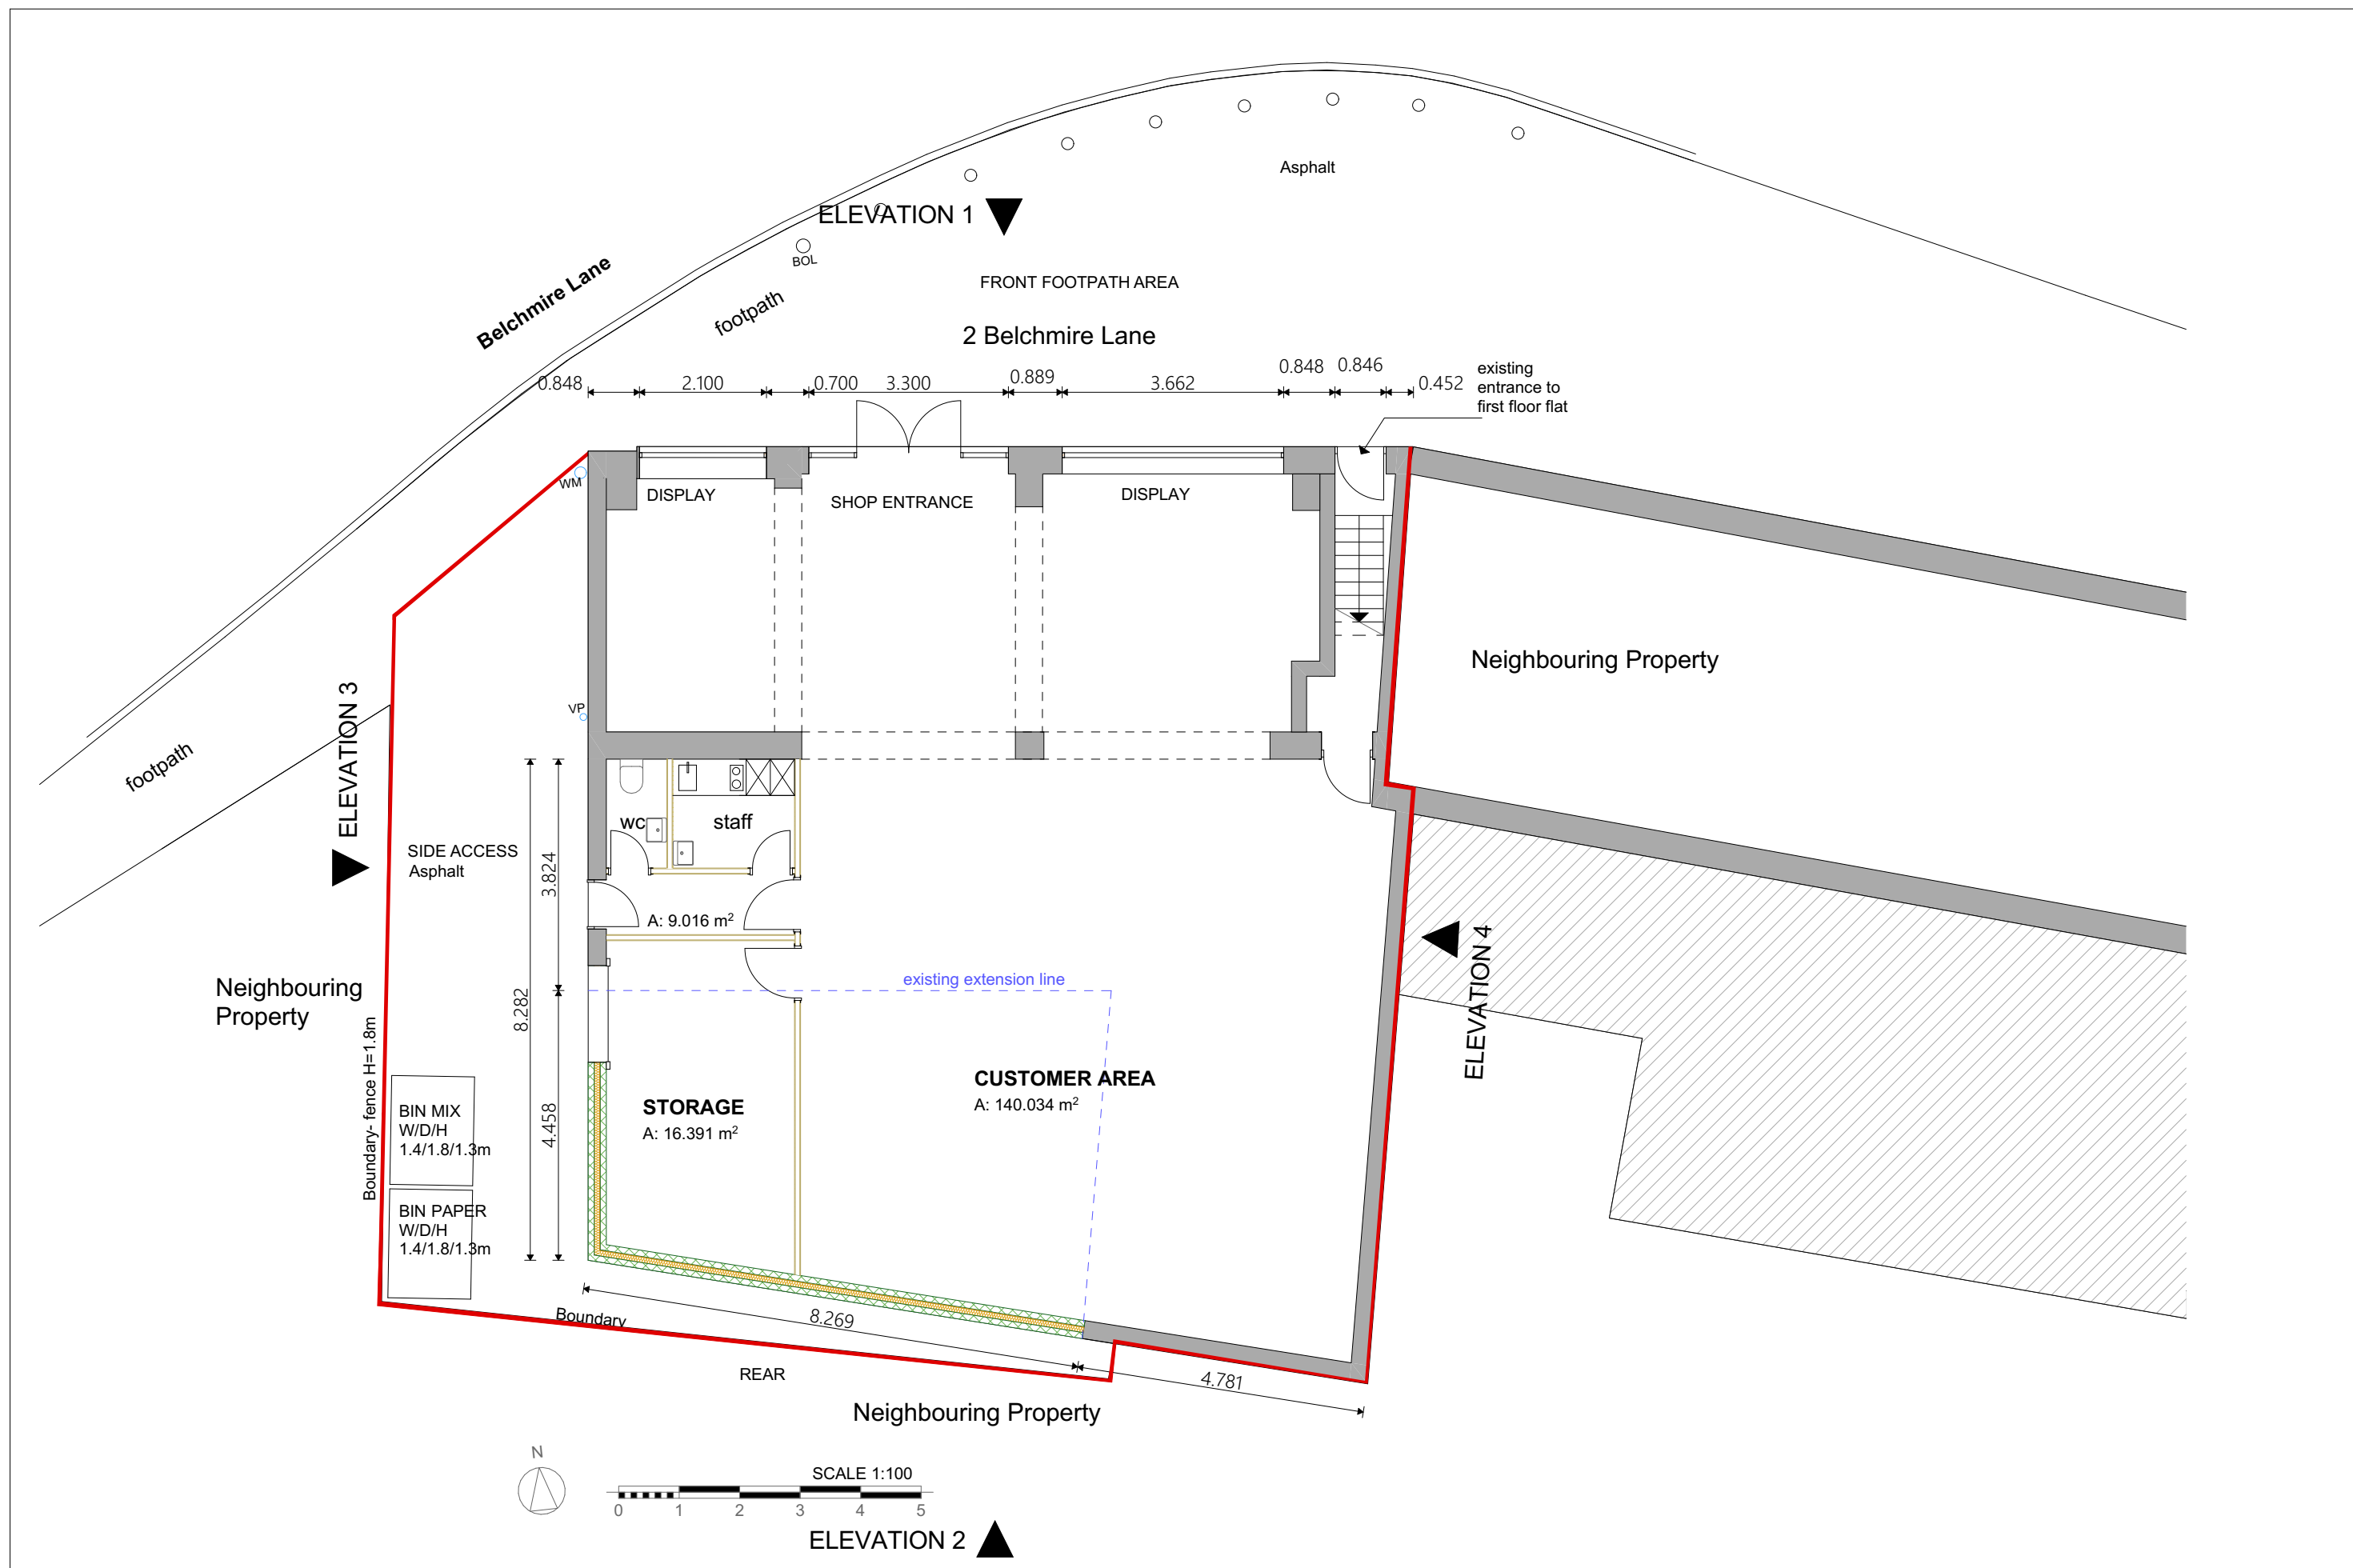


Company Title:
Elan Arch International
359A Hanworth Road
Hounslow, London, TW3 3SQ
info@elanarch.com

Site / Client:
Single and Part Double Storey Rear Extension
2 Belchmire Lane, Gosberton, Spalding, PE11 4HG

Drawing Status:
Planning Application
Drawing Name:
Proposed Ground Floor

Drawing Scale: 1:100	Date 17. 07. 2026	Revision
Project: 24/09/02	Paper size: A3	Layout ID 06

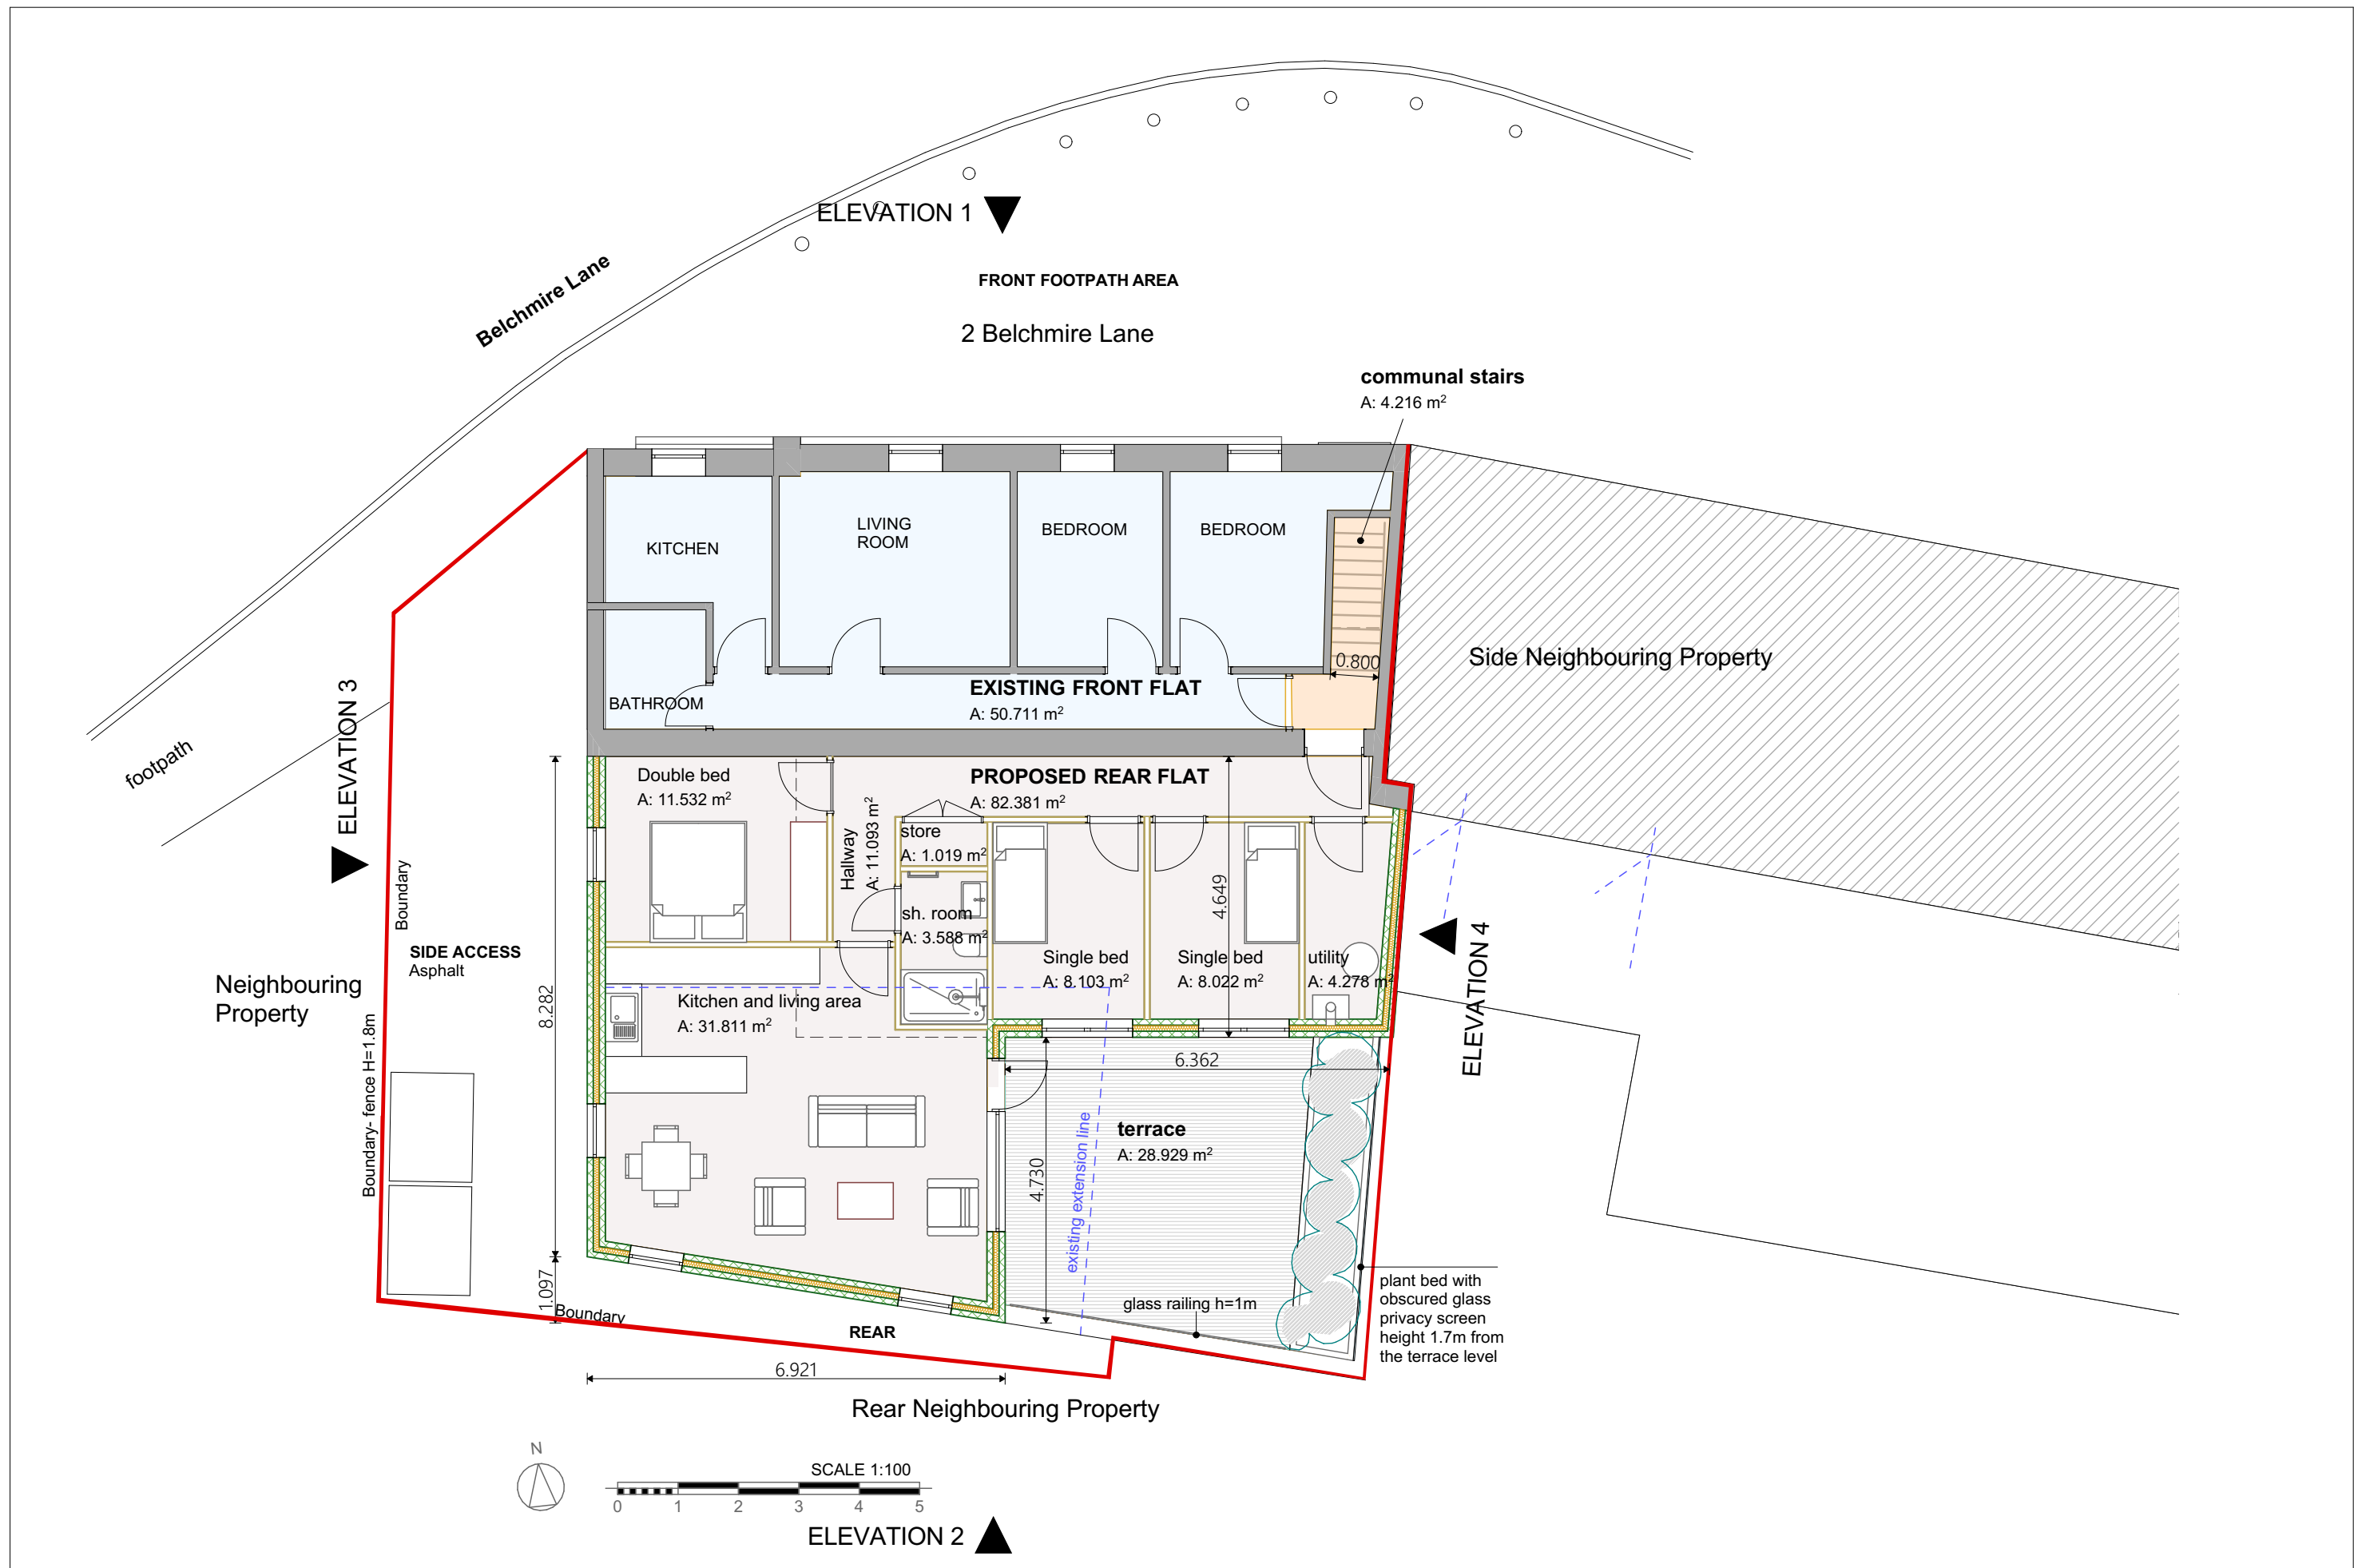


Company Title:
Elan Arch International
359A Hanworth Road
Hounslow, London, TW3 3SQ
info@elanarch.com


Site / Client:
Single and Part Double Storey Rear Extension
2 Belchmire Lane, Gosberton, Spalding, PE11 4HG

Drawing Status:
Planning Application
Drawing Name:
Proposed First Floor


Drawing Scale: 1:100	Date 17. 07. 2026	Revision
Project: 24/09/02	Paper size: A3	Layout ID 07

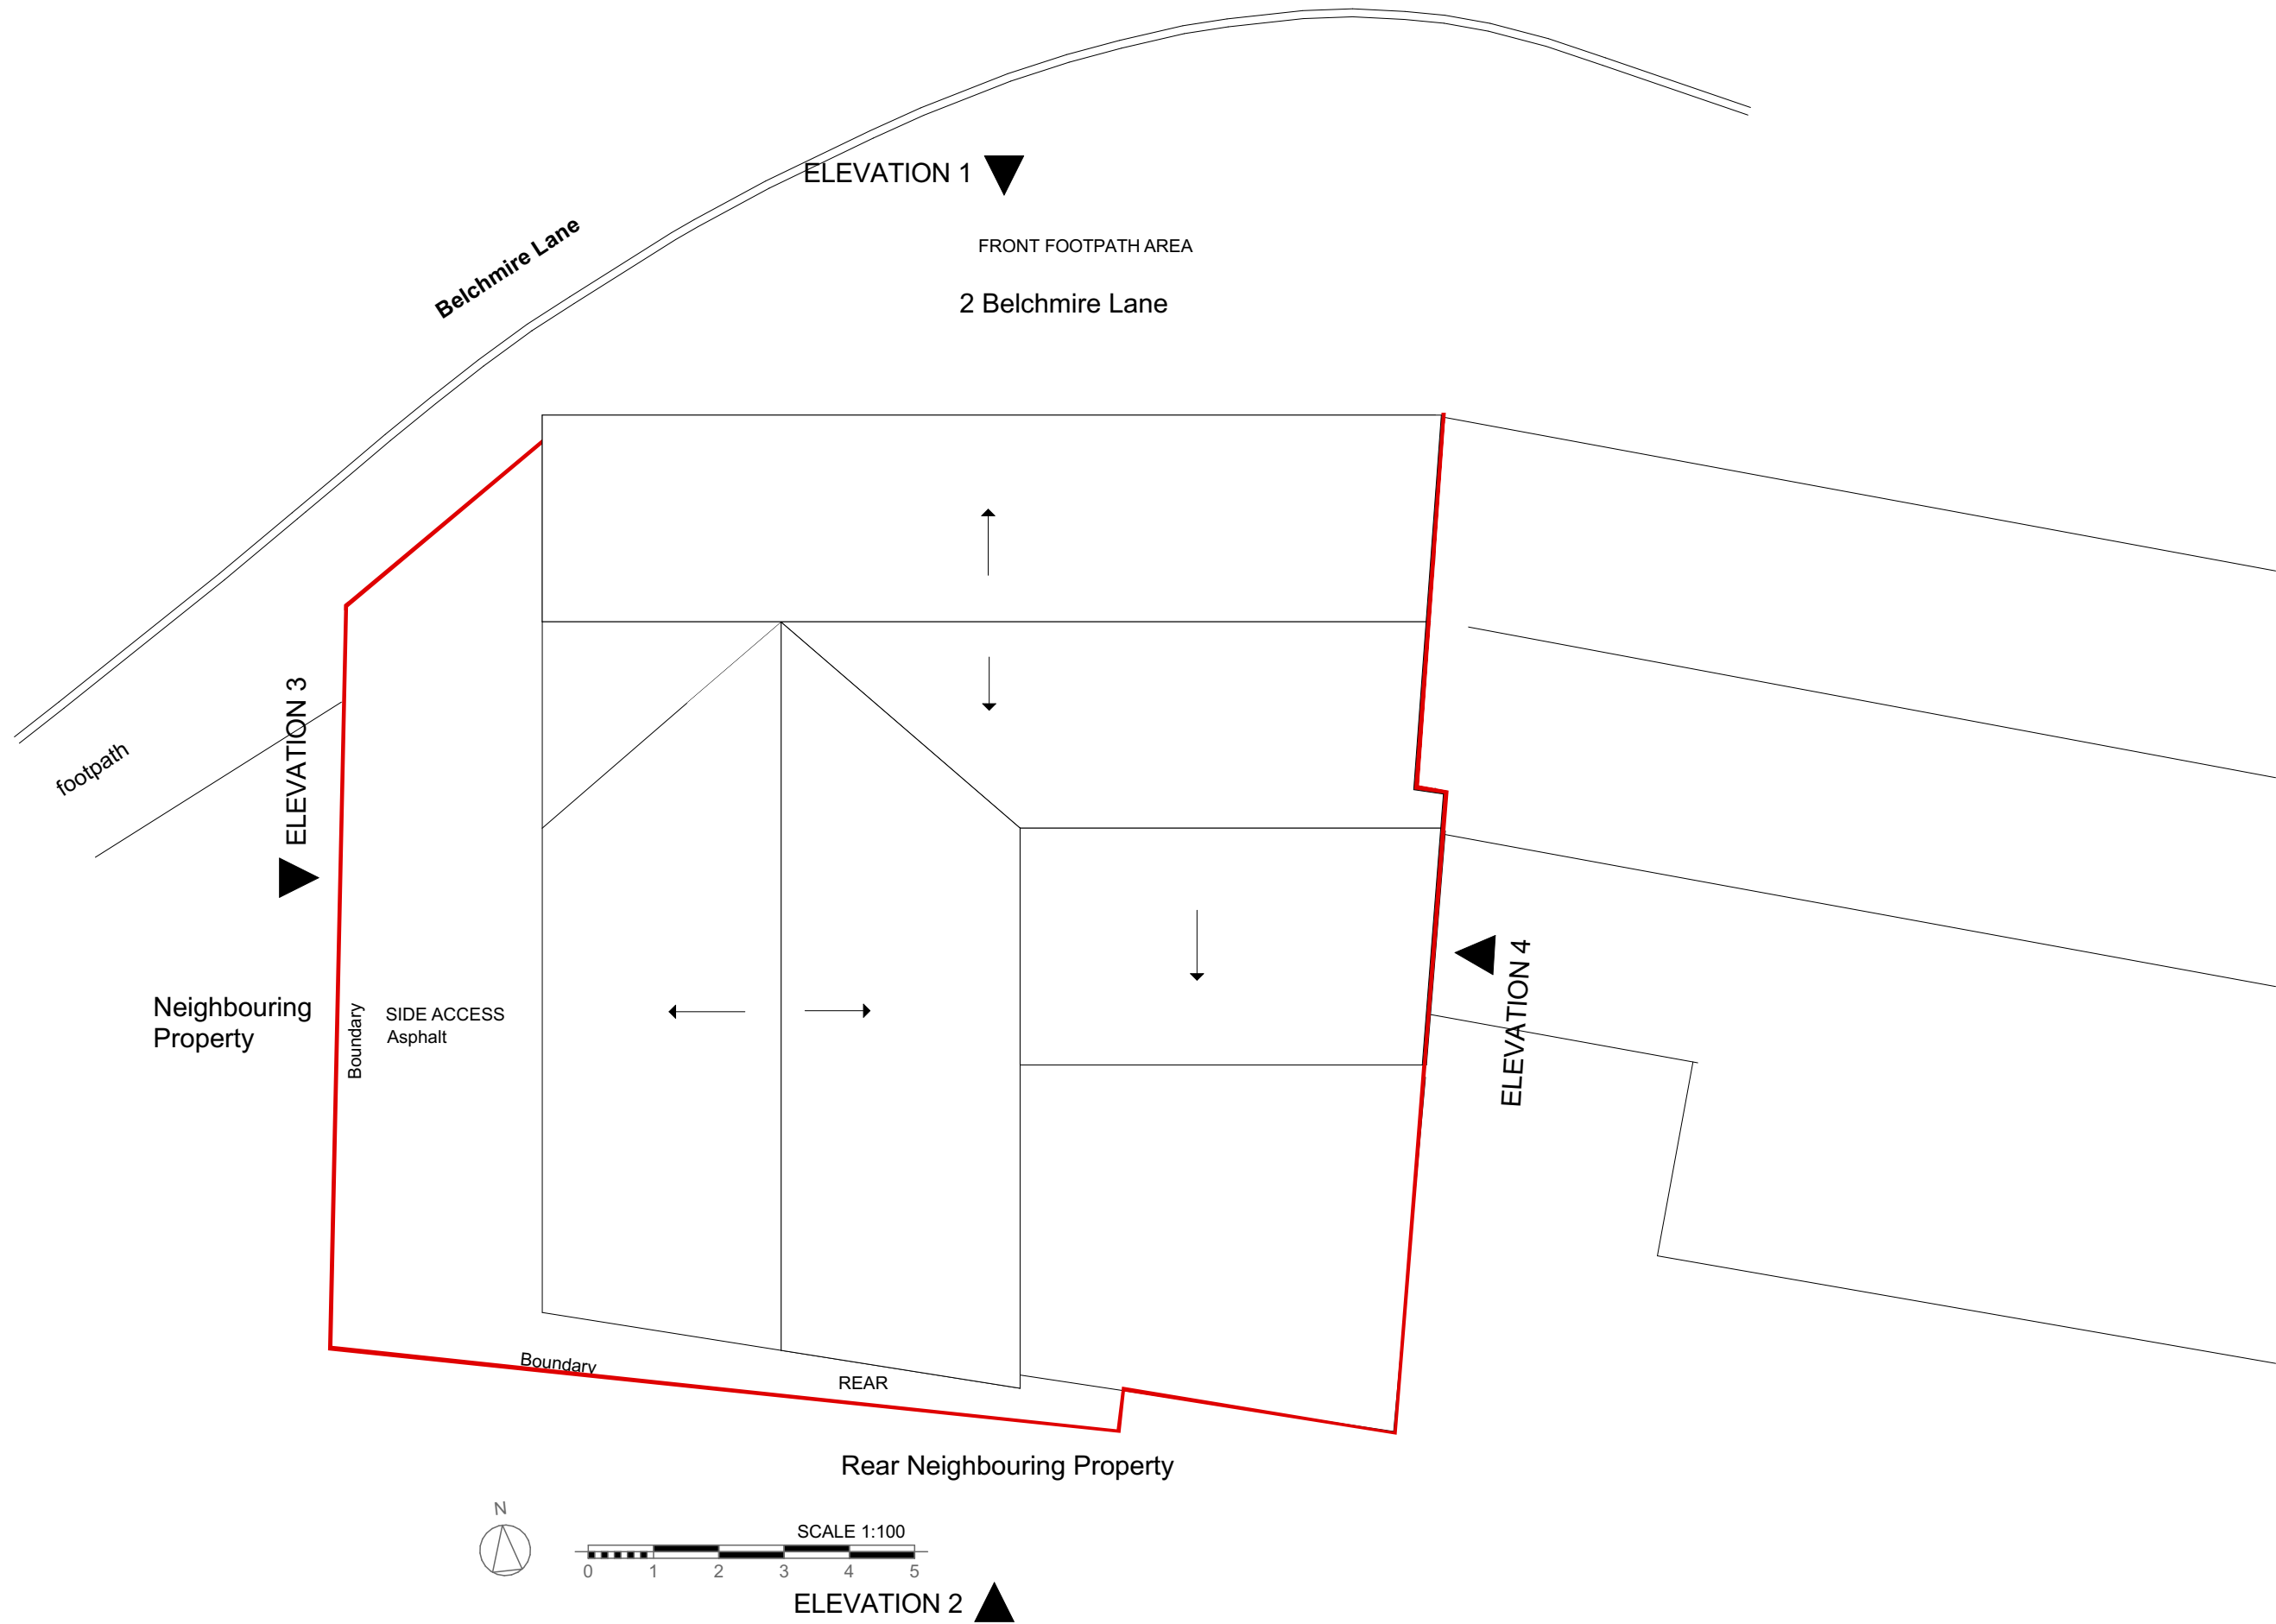


Company Title: Elan Arch International 359A Hanworth Road Hounslow, London, TW3 3SQ info@elanarch.com	Site / Client: Single and Part Double Storey Rear Extension 2 Belchmire Lane, Gosberton, Spalding, PE11 4HG	Drawing Status: Planning Application Drawing Name: Proposed Roof	Drawing Scale: 1:100 Project: 24/09/02	Date 17. 07. 2026 Paper size: A3	Revision Layout ID 08
---	---	--	---	--	---

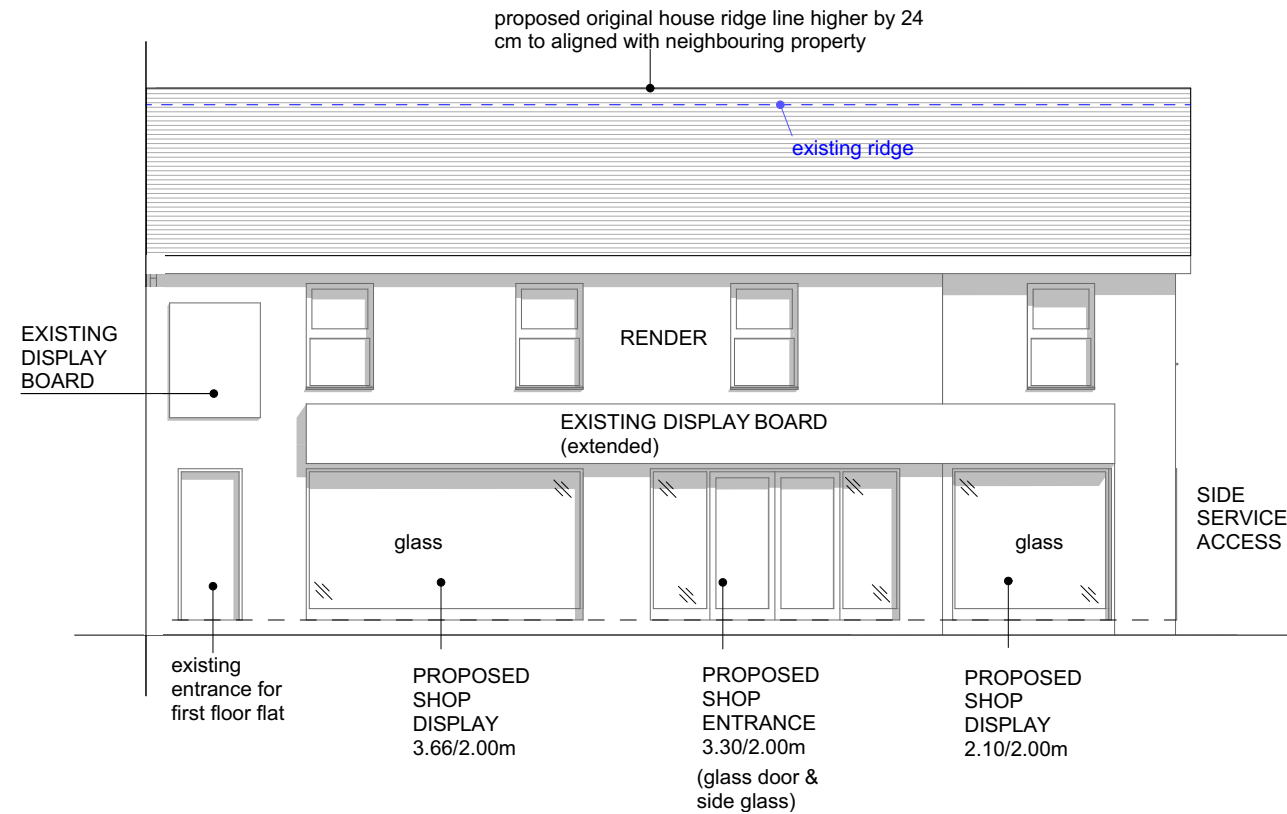


PROPOSED FRONT ELEVATION 1

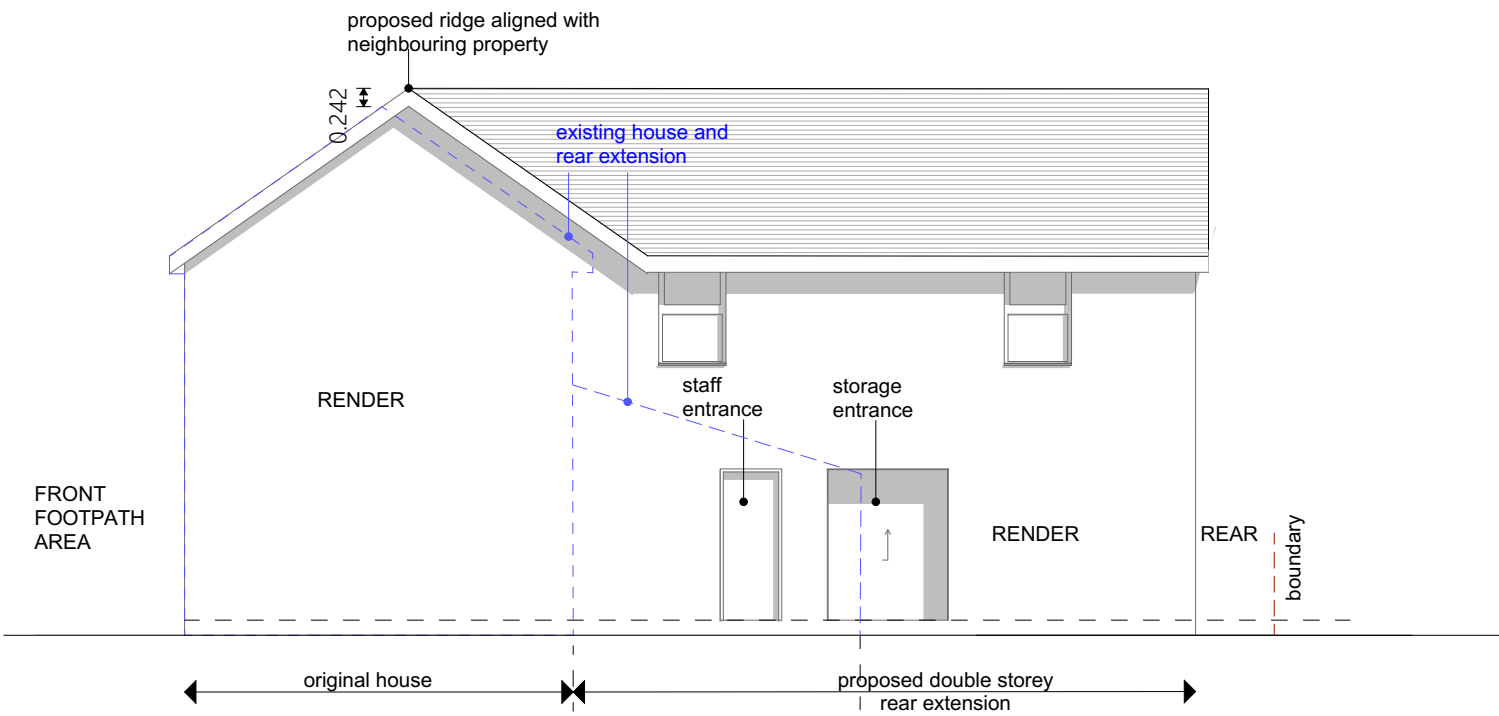

PROPOSED SIDE ELEVATION 3

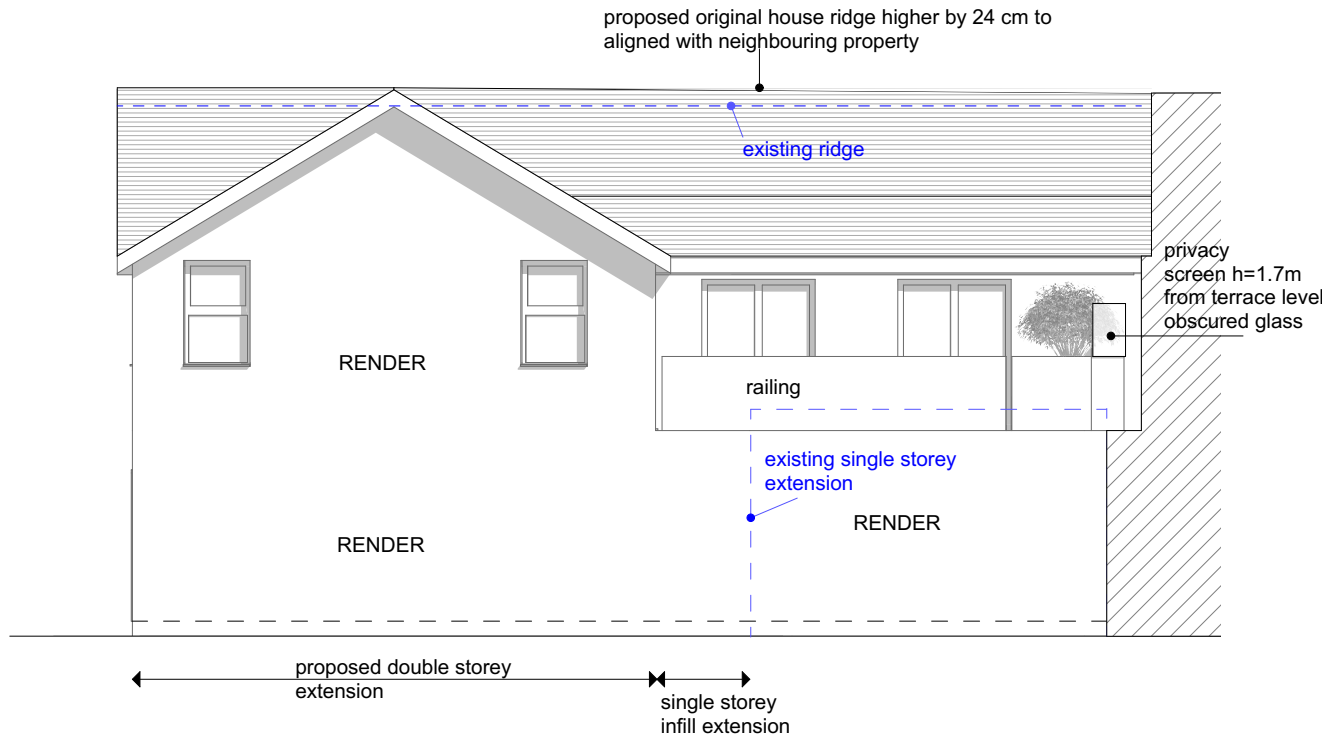

PROPOSED REAR ELEVATION 2

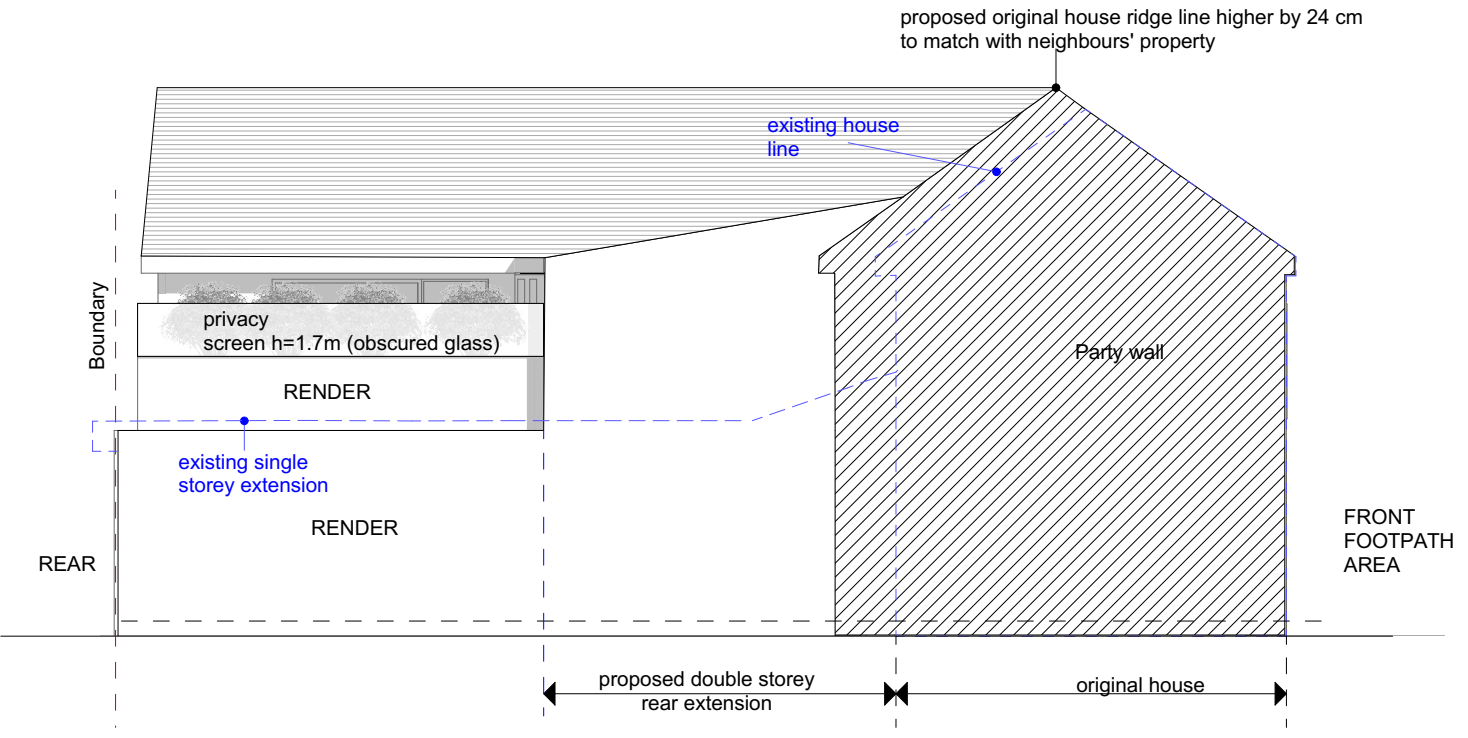


PROPOSED SIDE ELEVATION 4 AND PARTY WALL




Company Title: Elan Arch International 359A Hanworth Road Hounslow, London, TW3 3SQ info@elanarch.com	Site / Client: Single and Part Double Storey Rear Extension 2 Belchmire Lane, Gosberton, Spalding, PE11 4HG	Drawing Status: Planning Application Drawing Name: Proposed Elevations	Drawing Scale: 1:100 Project: 24/09/02	Date: 17. 07. 2026 Paper size: A3	Revision Layout ID 09
---	---	--	---	---	---

PROPOSED FRONT VIEW

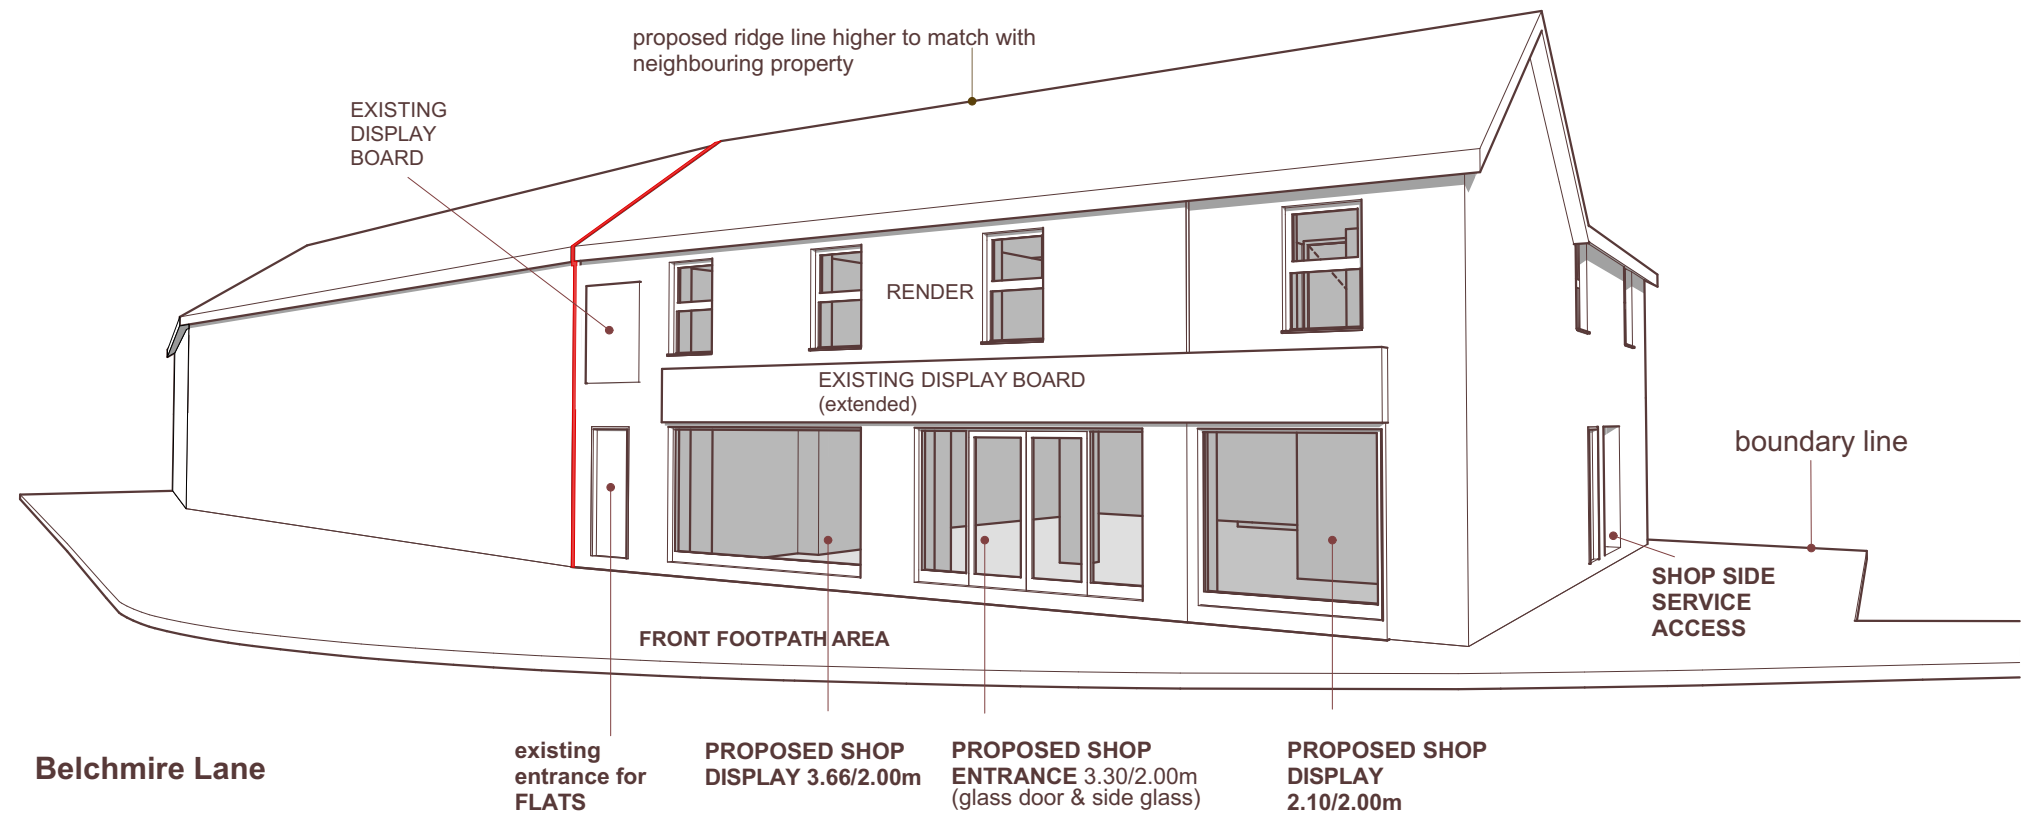


PROPOSED SIDE VIEW - Belchmire Lane

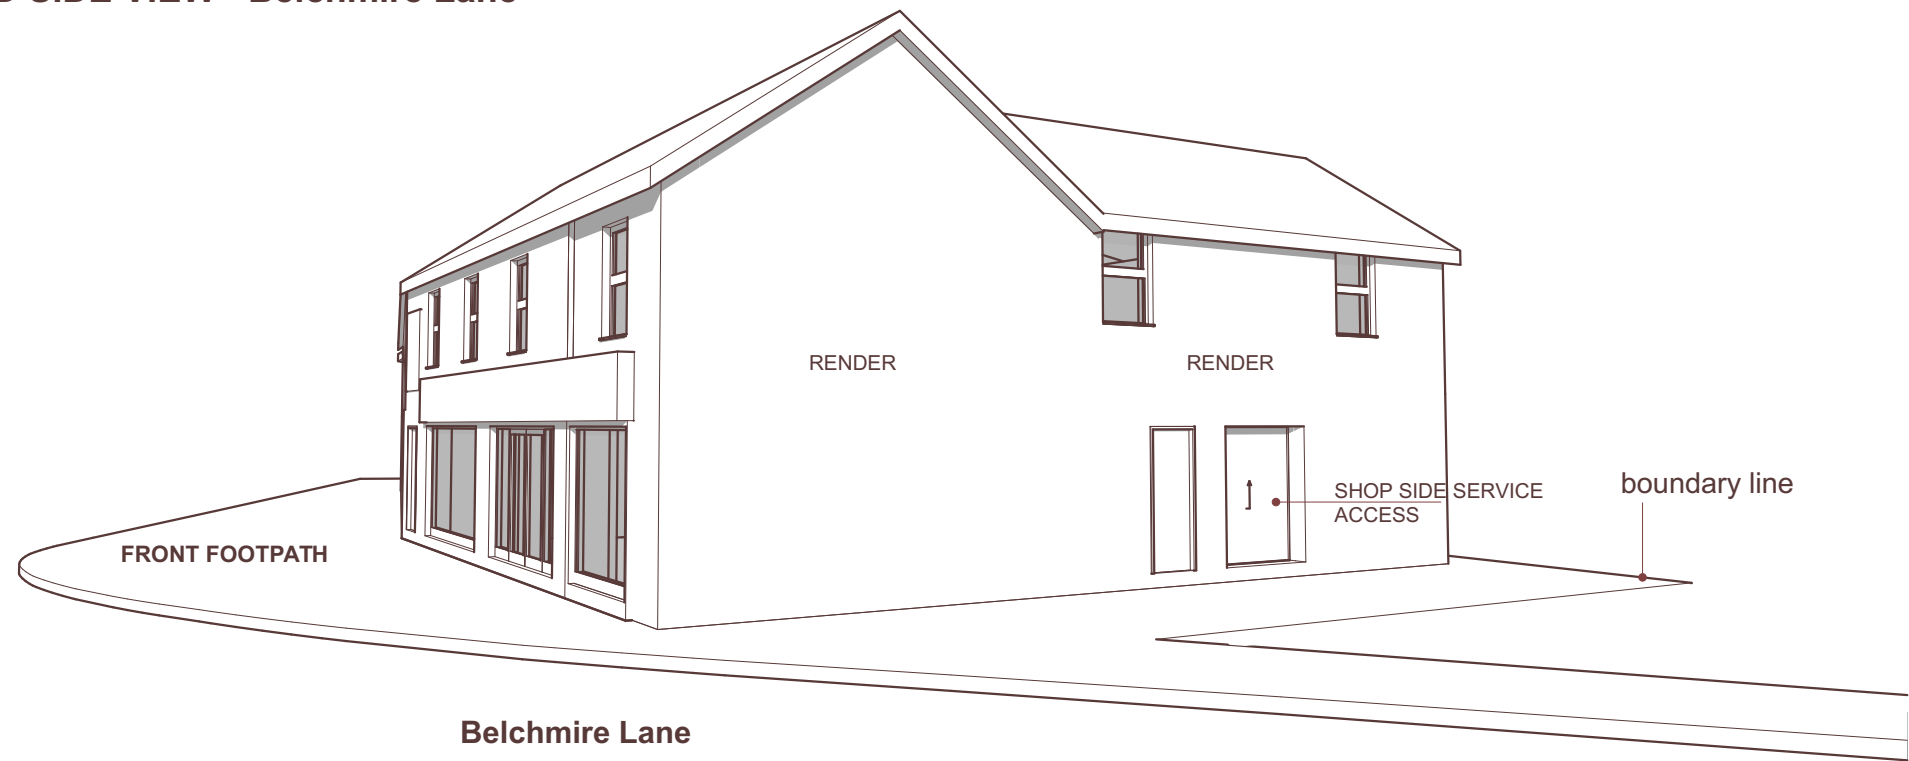

Company Title: Elan Arch International 359A Hanworth Road Hounslow, London, TW3 3SQ info@elanarch.com	Site / Client: Single and Part Double Storey Rear Extension 2 Belchmire Lane, Gosberton, Spalding, PE11 4HG	Drawing Status: Planning Application Drawing Name: Proposed Views	Drawing Scale: 1:125 Project: 24/09/02	Date 17. 07. 2026 Paper size: A3	Revision Layout ID 10
--	--	--	--	---	--

PROPOSED REAR VIEW

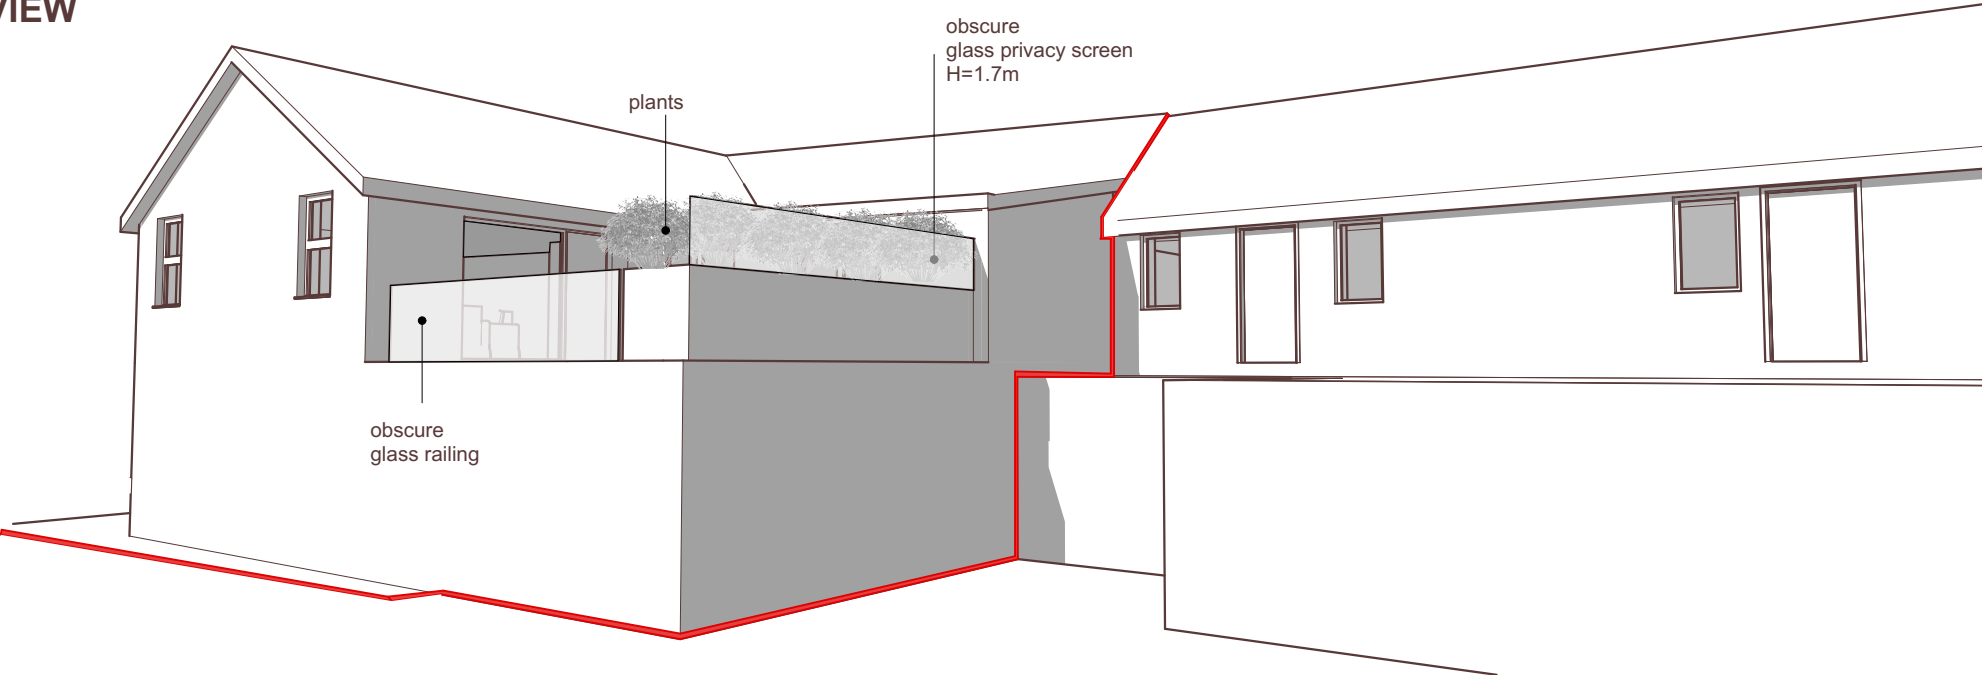

PROPOSED TOP REAR VIEW

