



Front Elevation (north west)

Side (north east)

Rear Elevation (south east)

Proposed Elevations
1:100 scale




Front Elevation (north west)


Side (north east)

Rear Elevation (south east)


Existing Elevations
1:100 scale

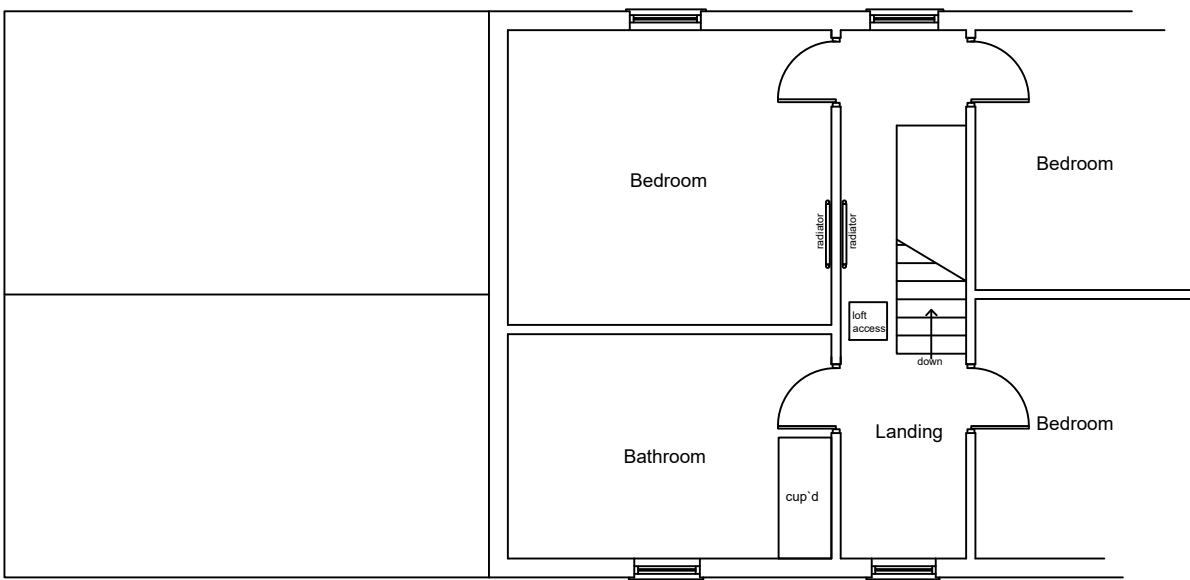

First Floor

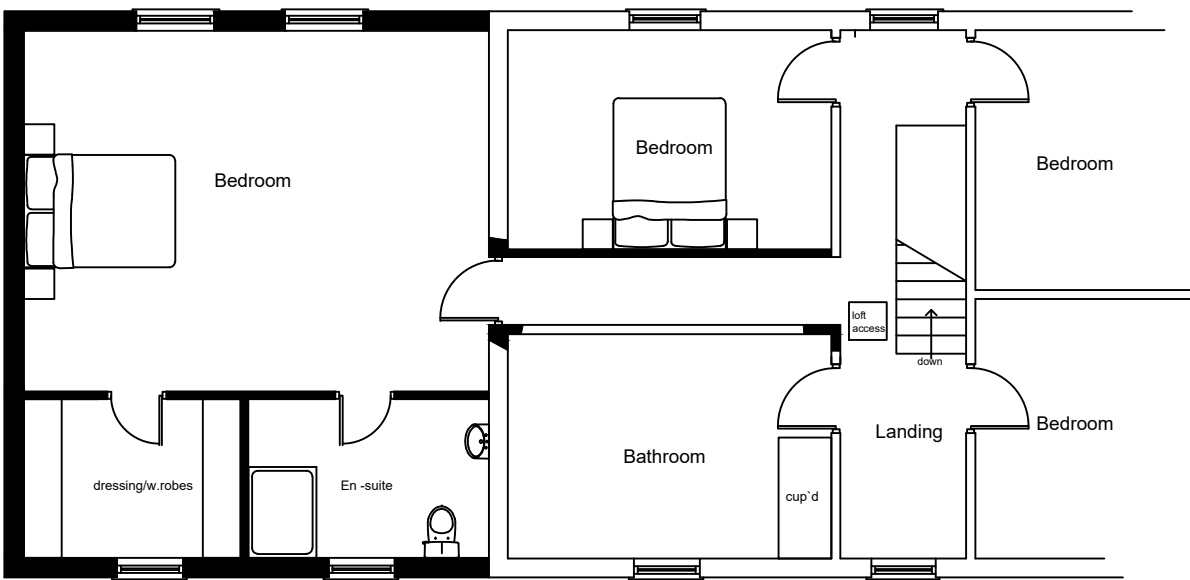


First Floor

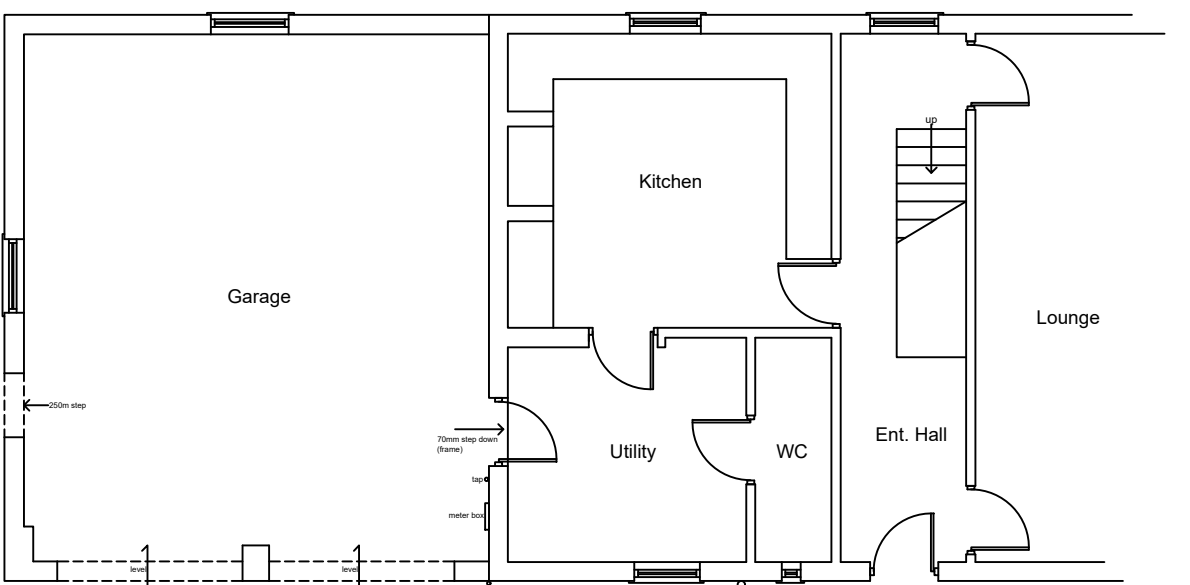


Ground Floor

Existing Plans
1:100 scale

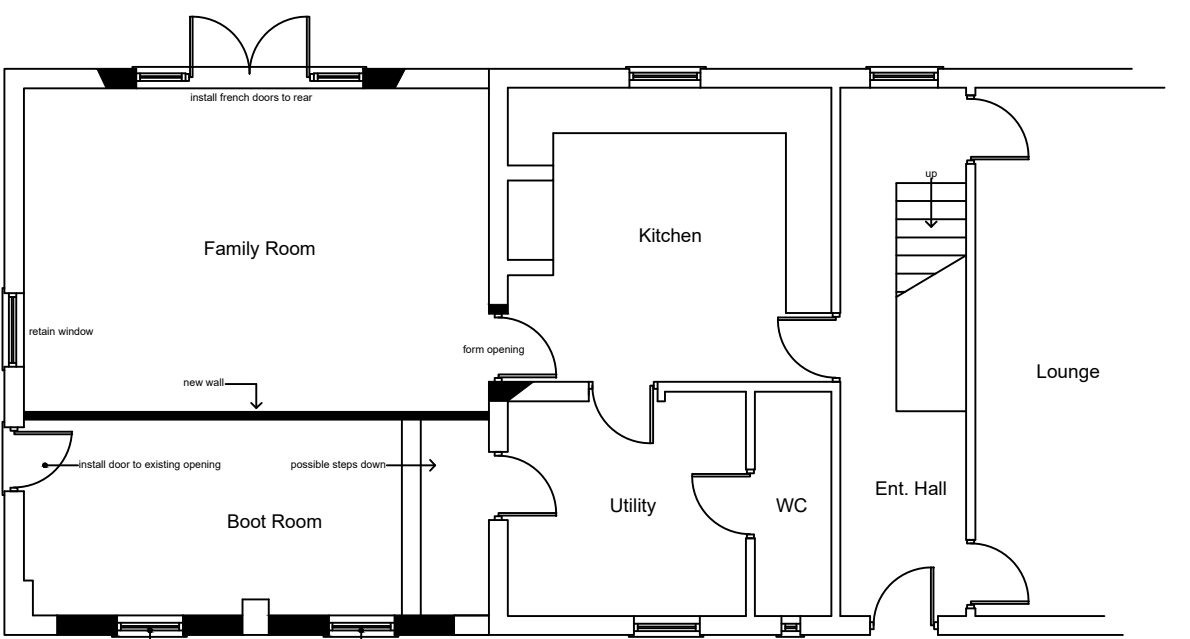


Ground Floor

Proposed Plans
1:100 scale

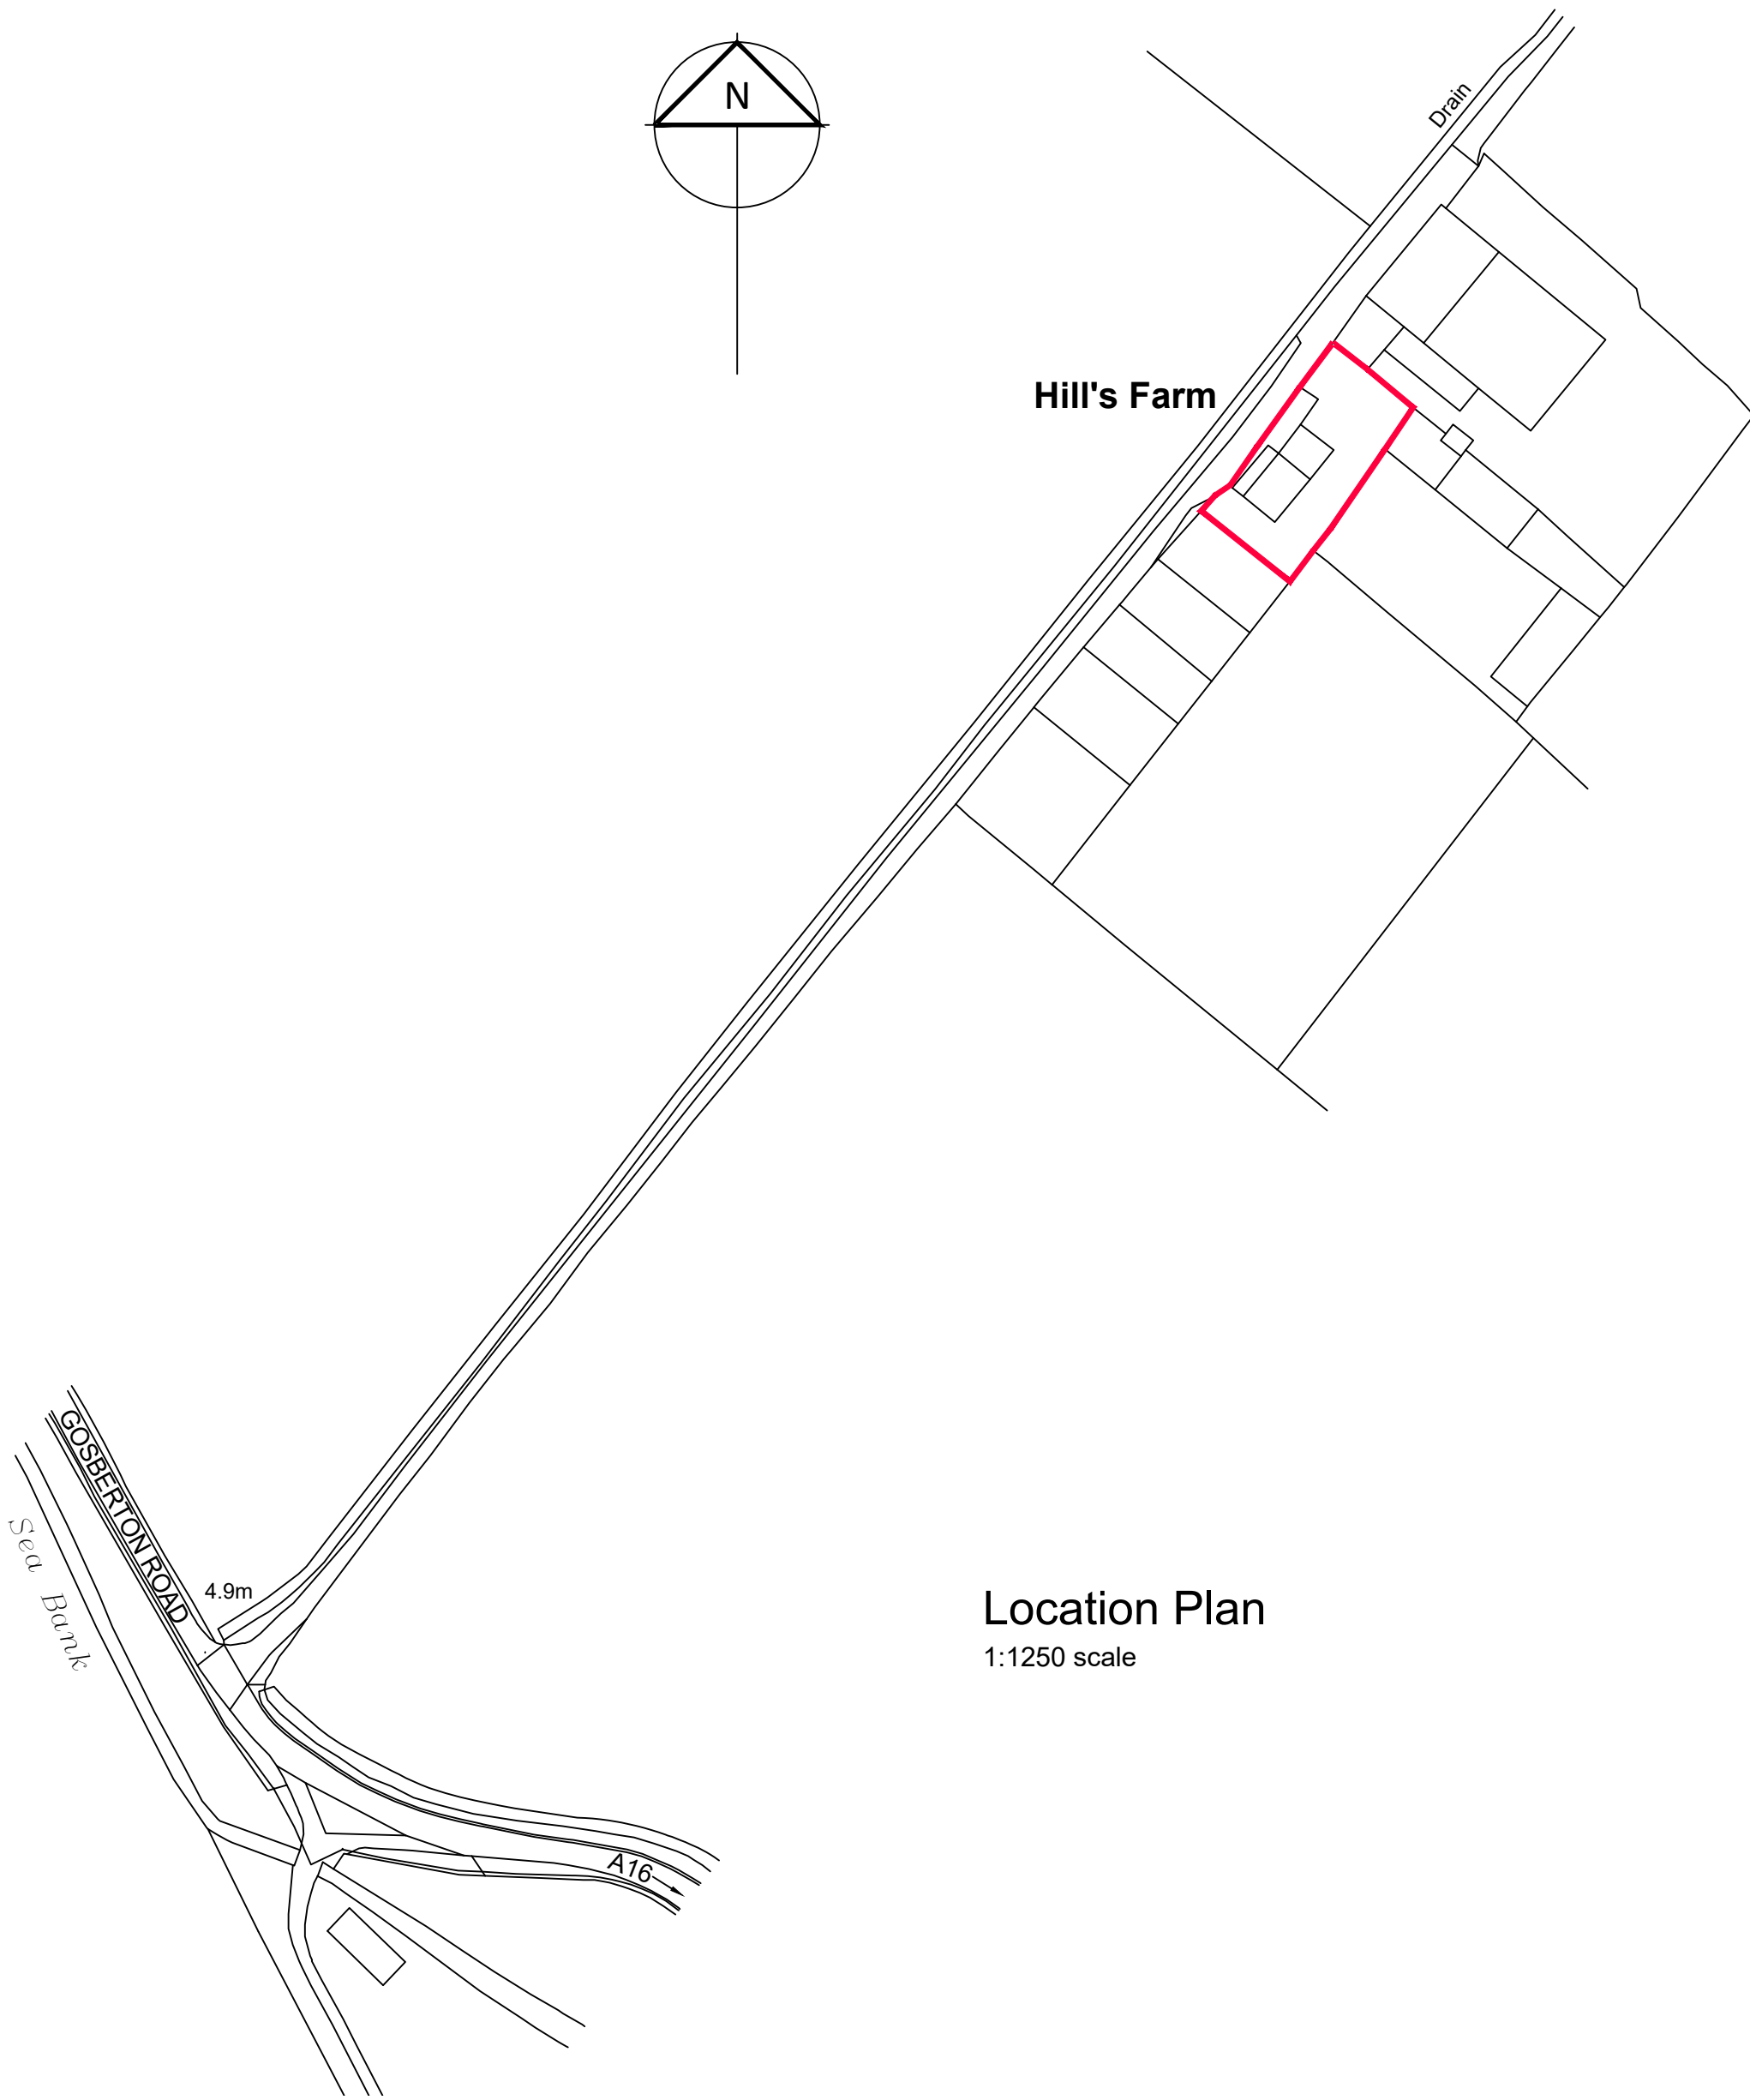

Location Plan
1:1250 scale

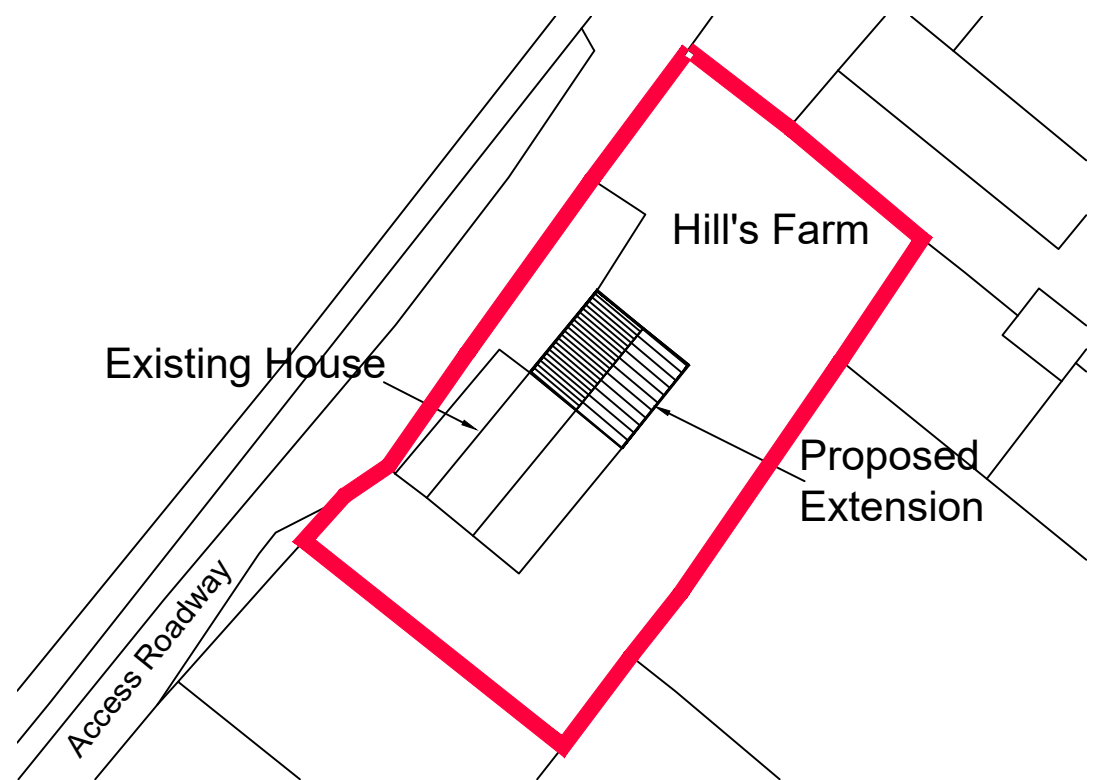

Block Plan
1:500 scale

Client:	Mr J East	Scale 1:100, 1:500 & 1:1250 @ A1
Project	Proposed First Floor Extension at Hills Farm, Gosberton Bank Gosberton, Spalding Lincs. PE11 4PB	Date July 2019
Title	Planning Drawing	Drawing No. DM/JE/01
		Drawn MD