


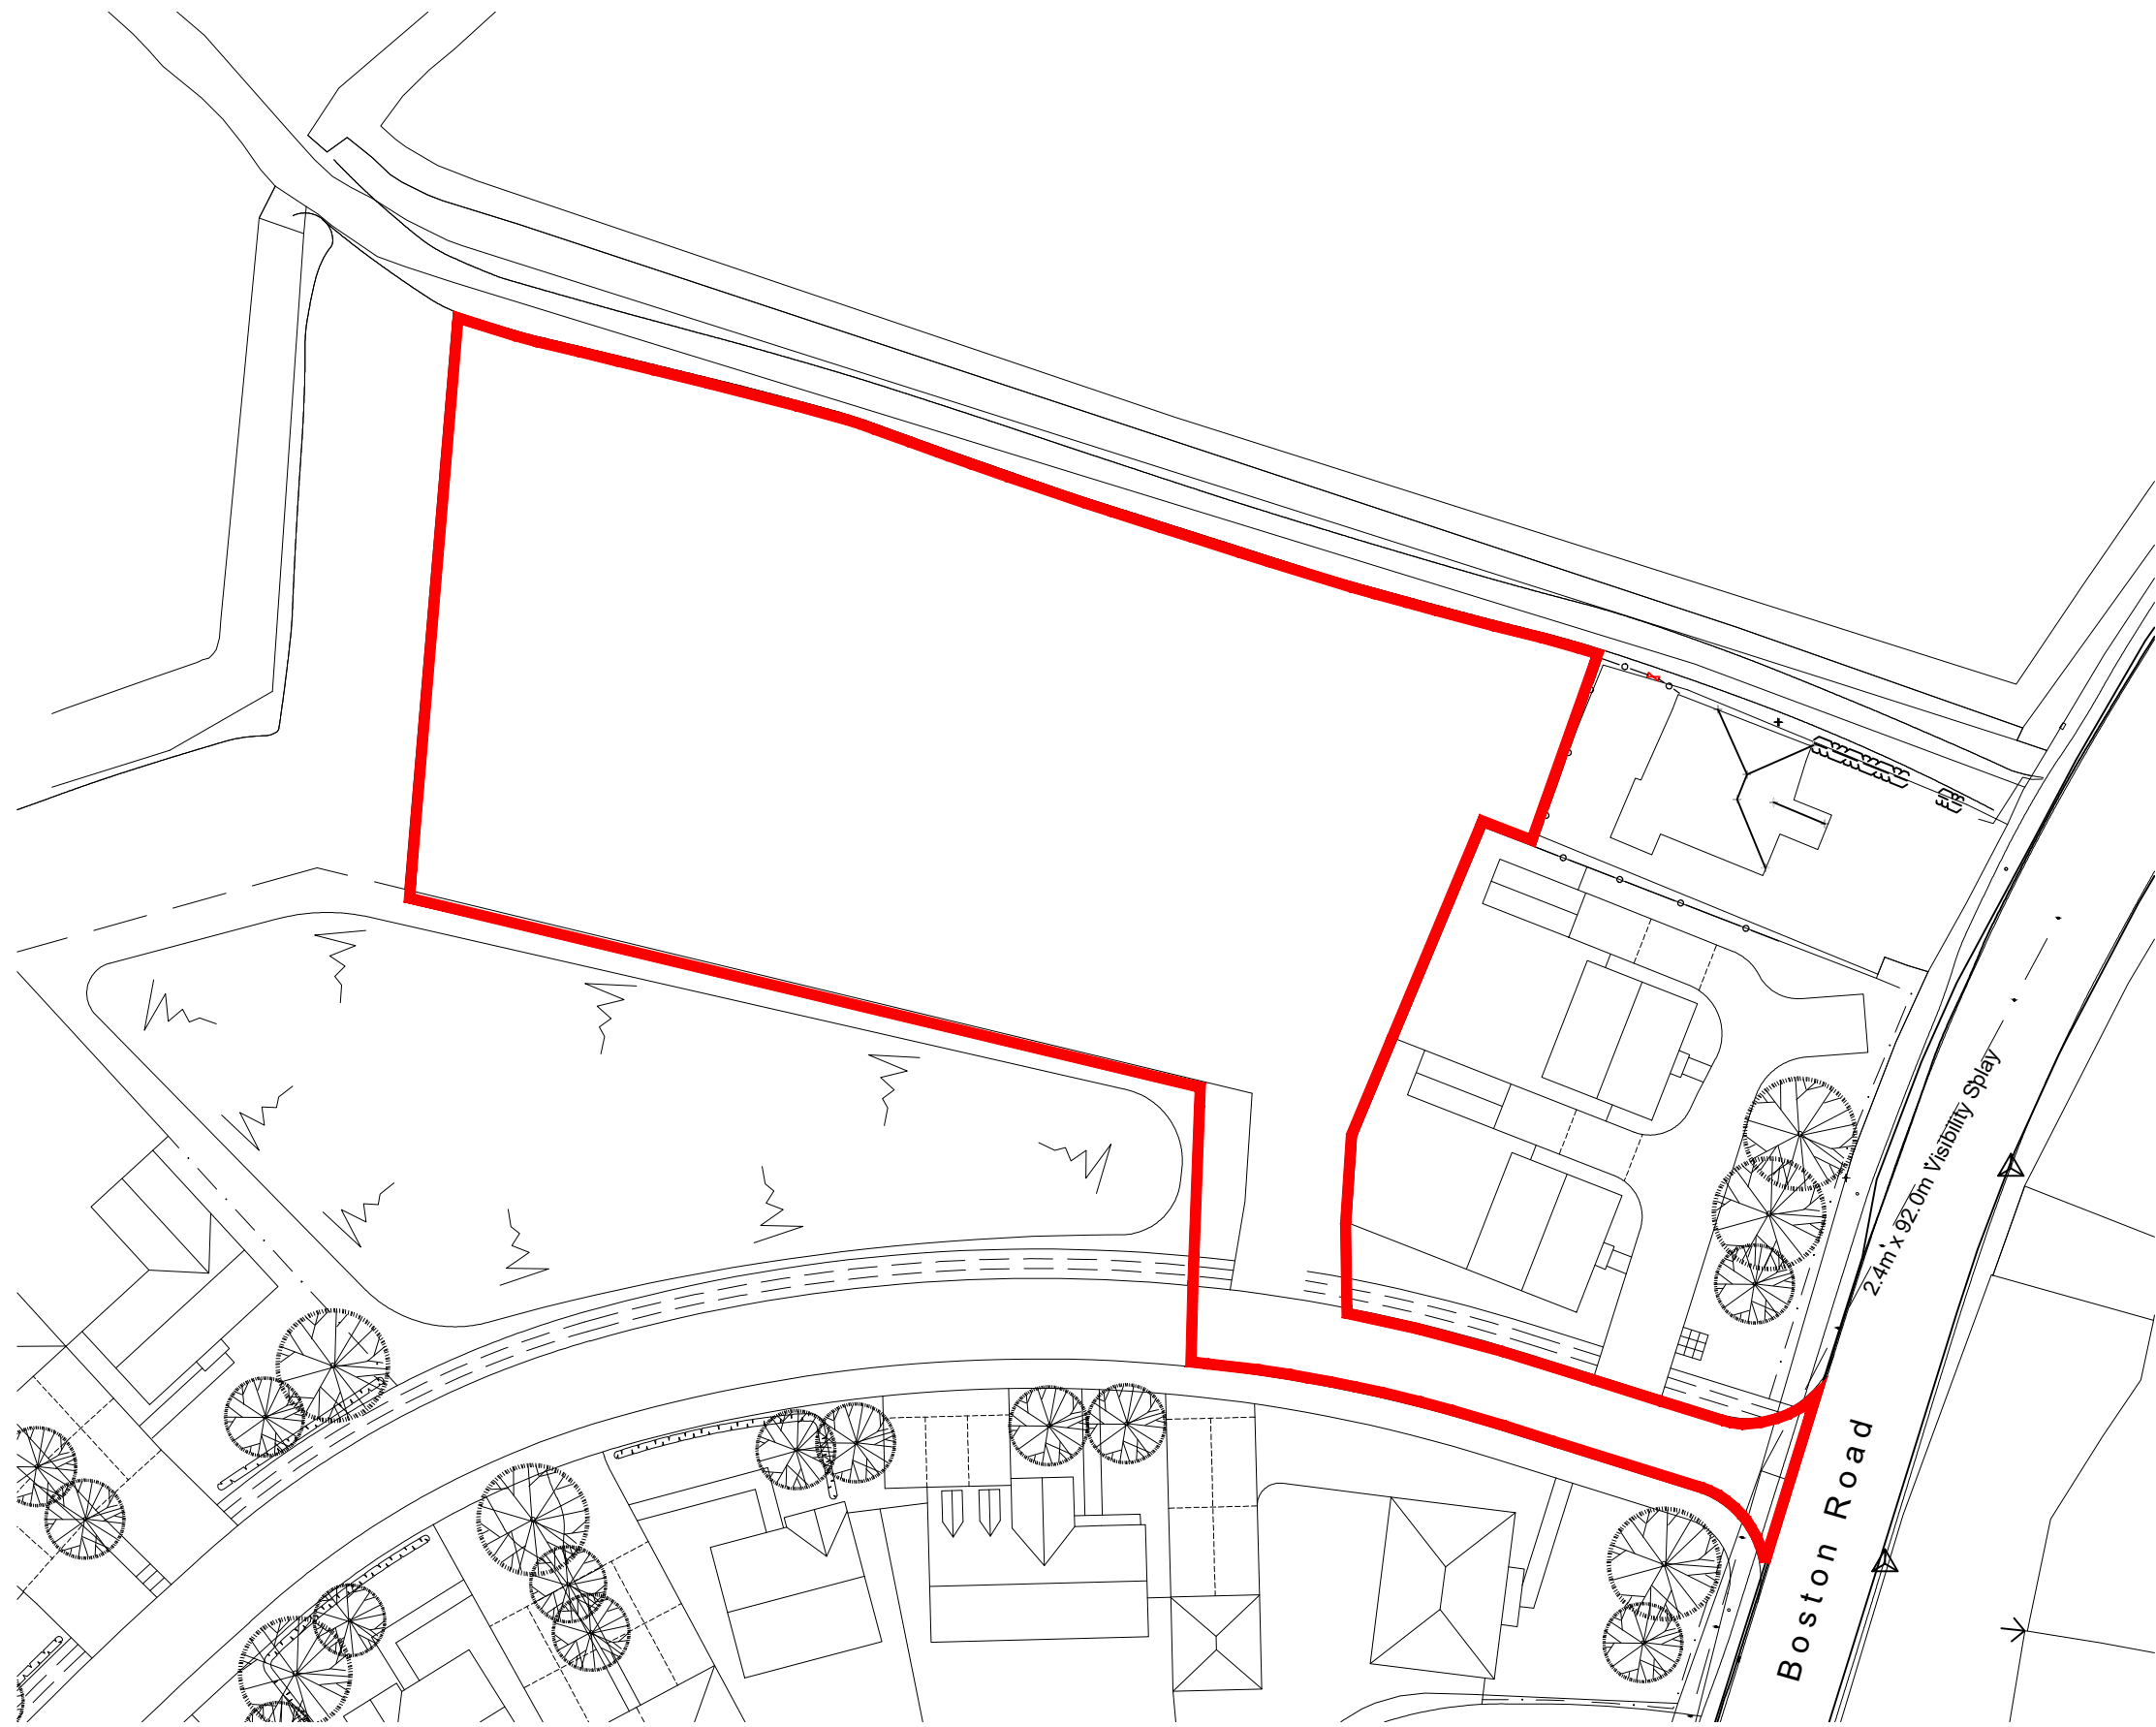

EXISTING SITE PLAN
scale 1:500



PROPOSED SITE PLAN
scale 1:500



EXISTING LOCATION PLAN
scale 1:1250

This drawing is the copyright of **Indc Design Consultancy** and must not be reproduced without written consent. The client/contractor is responsible for taking and checking all dimensions on site prior to commencement, particularly where building elements have not been accessible during surveys, and reporting back to the architectural consultant any discrepancies. All materials specified on this drawing are to be used in their accordance with manufacturers written instructions and current codes of practice.

All details and specification on this drawing and in relation to this specific project should be adhered to. If any deviations occur the contractor / client should inform **Indc Design Consultancy** immediately as we cannot be held responsible for errors resulting from undetected detail and specification changes.

DRAWING ISSUES AND REVISIONS
A. Updated to planning requests 09/03/26



Indc Design Consultancy
12 Vickers Lane
Louth
Lincolnshire
LN11 9PJ
T 01507 411155
E admin@indcdesignconsultancy.co.uk
www.indcdesignconsultancy.co.uk

PROJECT | Residential Development,
Boston Road,
Gosberton,
Lincs.
DATE | November 2025
TITLE | Site Plans
SCALE | 1:500 / 1:1250
ORIGINAL SIZE | A1
DRG STATUS | PLANNING
DRAWING NUMBER | LDC4539 - 10 A