


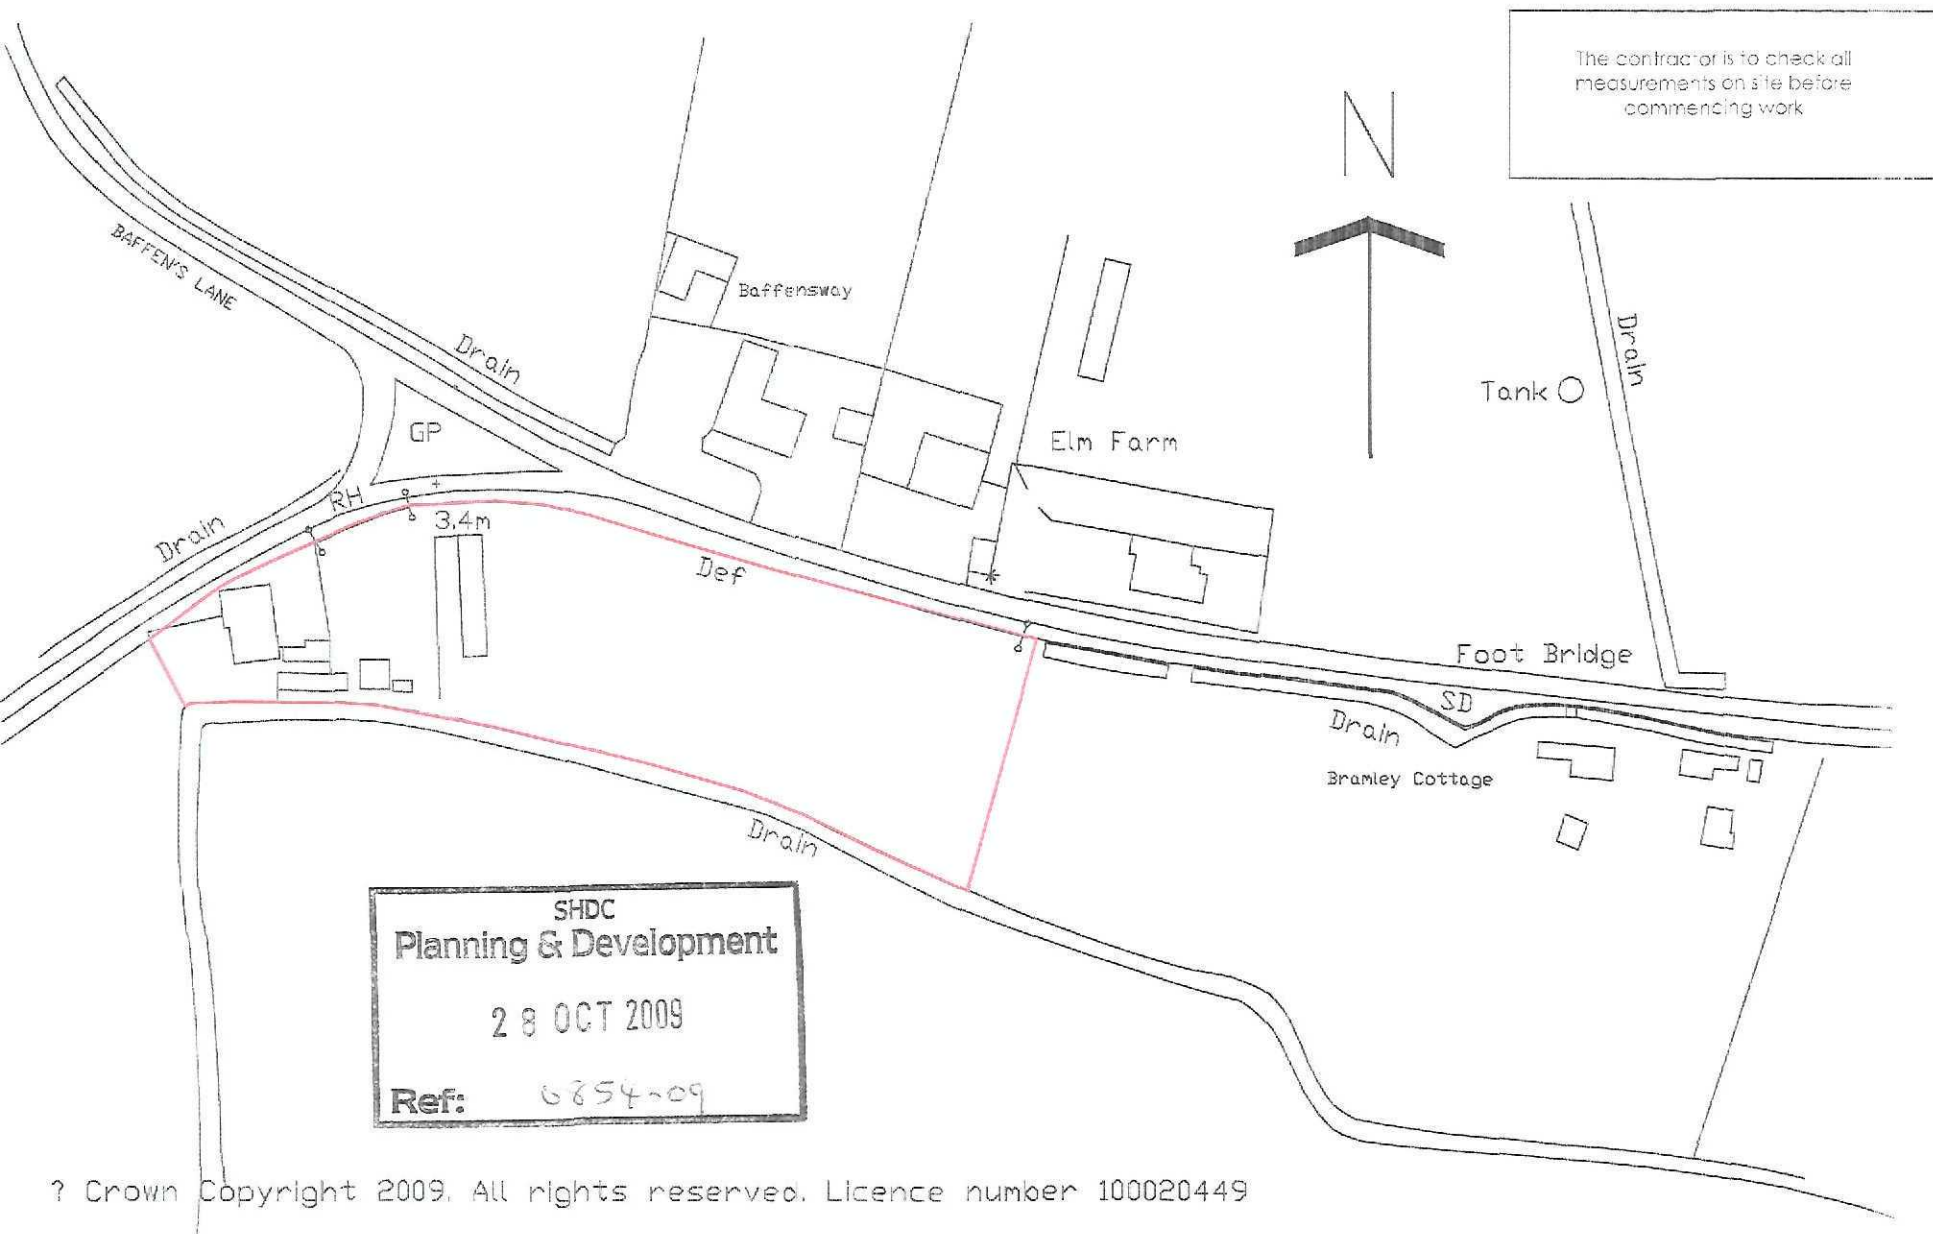


M2 M2 BUILDING CONSULTANTS LLP 8 Teal Grove, Cowbit Spalding, Lincs PE12 6XG Tel: (01406) 380139 Email: info@m2-buildingconsultants.biz	PROJECT PROPOSED EXTENSION & GARAGE AT FARM COTTAGE CHEAL ROAD GOSSBERTON SPALDING PE11 4JG. MR & MRS RIDDICK			DRAWING TITLE LOCATION PLAN
	DRAWN GM	DATE OCTOBER 2009	SCALE 1 / 1250	DWG NR. LOC 343.45.09 / 01

Drain

The contractor is to check all measurements on site before commencing work

N

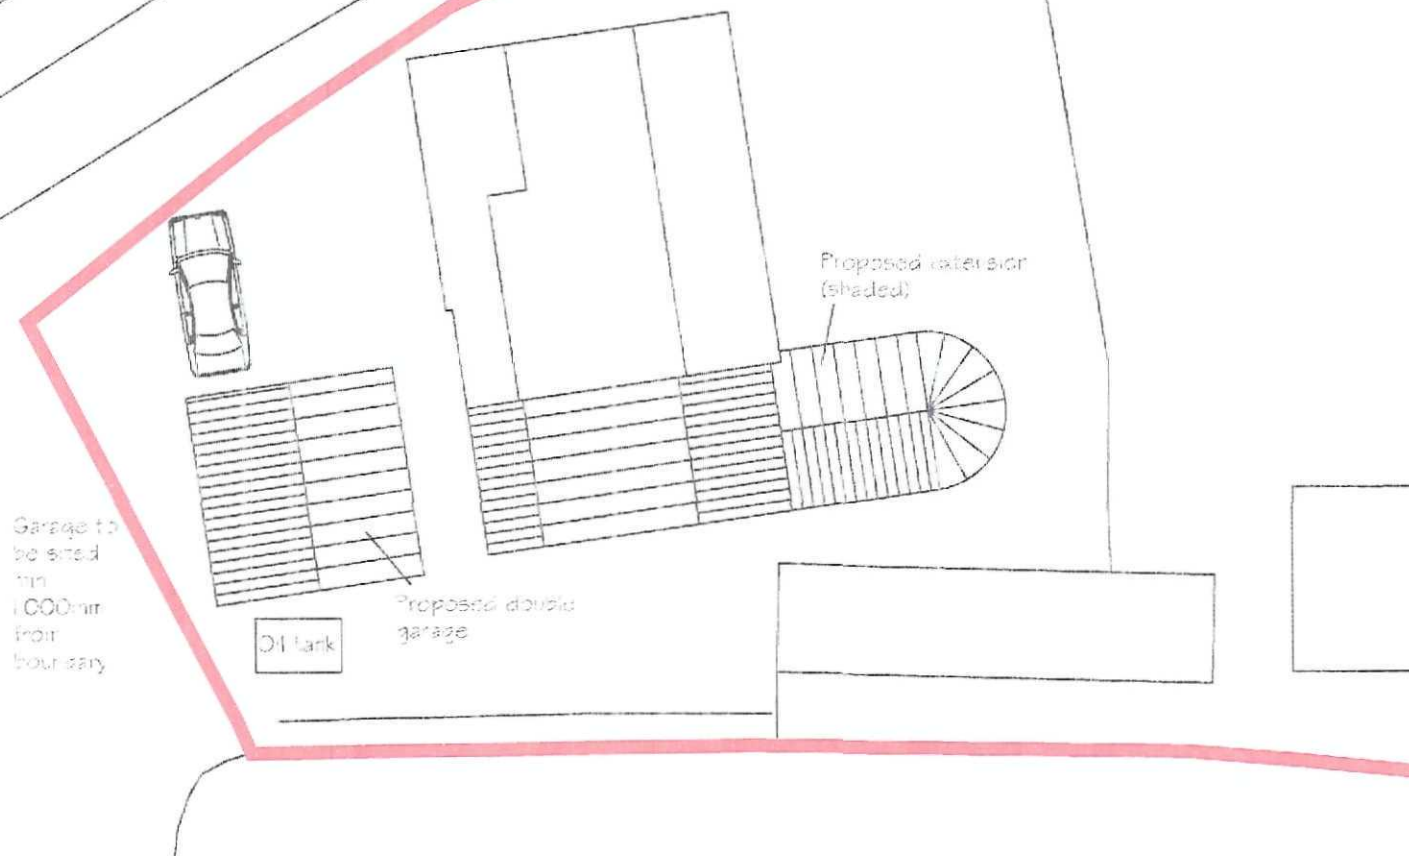

SHDC
Planning & Development

28 OCT 2009

Ref: 0854-09

M2

M2 BUILDING CONSULTANTS LLP
8 Teal Grove, Cowbit, Spalding, Lincs. PE12 6XG
Tel: (01406) 380139
Email: info@m2-buildingconsultants.biz

PROJECT
PROPOSED EXTENSION & GARAGE AT FARM COTTAGE CHEAL ROAD
GOSBERTON SPALDING PE11 4JG MR & MRS FIDDICK


DRAWN
GM

DATE
OCTOBER 2009

SCALE
1 / 200

DRAWING TITLE
SITE PLAN

DWG NR.
LOC 343.45.09 / 02

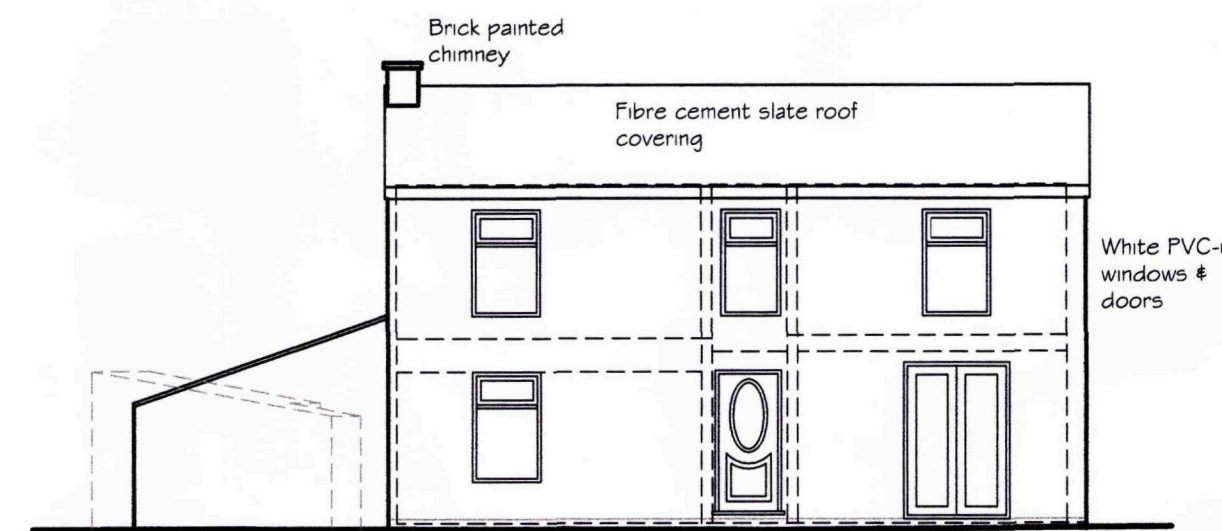


EAST ELEVATION



SOUTH ELEVATION




WEST ELEVATION

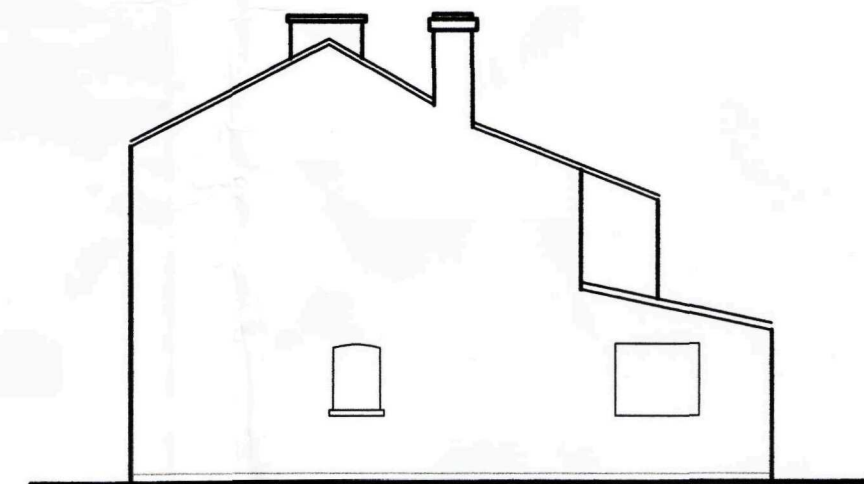


NORTH ELEVATION

SHDC
Planning & Development
28 OCT 2009
Ref: 0854-09

M2 M2 BUILDING CONSULTANTS LLP 8 Teal Grove, Cowbit, Spalding, Lincs. PE12 6XG Tel: (01406) 380139 Email: info@m2-buildingconsultants.biz	PROJECT			DRAWING TITLE		This drawing is the copyright property of M2 Building Consultants LLP.	The contractor is to check all measurements on site before commencing work.
	PROPOSED EXTENSION & GARAGE AT FARM COTTAGE CHEAL ROAD			EXISTING ELEVATIONS			
	GOSBERTON SPALDING PE11 4JG MR & MRS RIDDICK						
	DRAWN	DATE	SCALE	DWG NR.			
	GM	AUGUST 2009	1: 100	LOC 343.45.09 / 03			

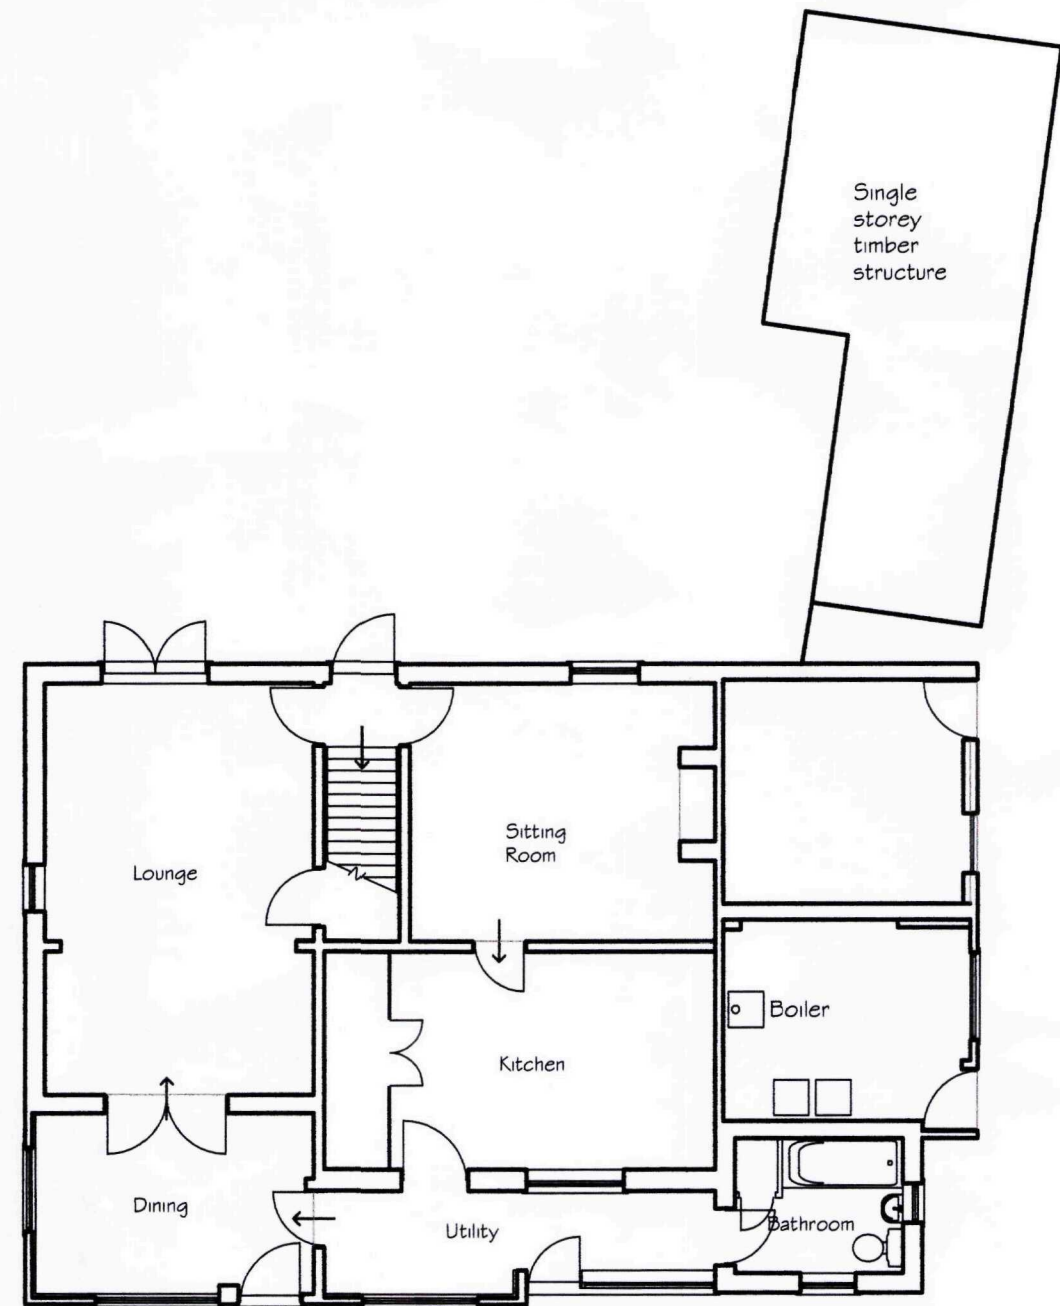


EXISTING GROUND FLOOR PLAN

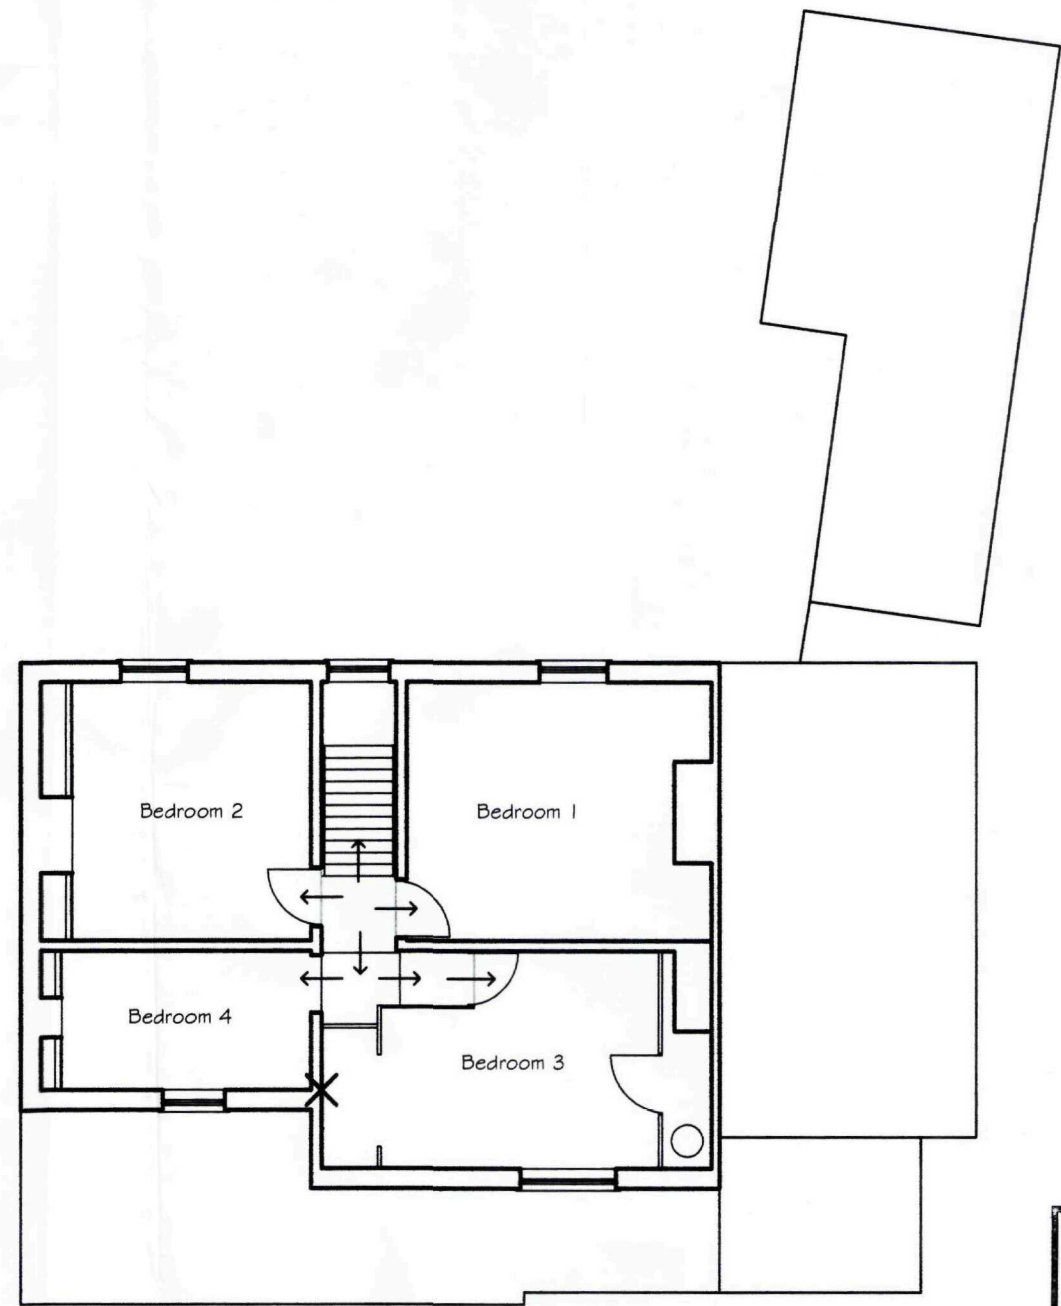


EXISTING FIRST FLOOR PLAN

SHDC
Planning & Development
28 OCT 2009
Ref: 0854-09


M2	M2 BUILDING CONSULTANTS LLP 8 Teal Grove, Cowbit, Spalding, Lincs. PE12 6XG Tel: (01406) 380139 Email: info@m2-buildingconsultants.biz	PROJECT PROPOSED EXTENSION & GARAGE AT FARM COTTAGE CHEAL ROAD GOSBERTON SPALDING PE11 4JG MR & MRS RIDDICK		DRAWING TITLE PLAN AS EXISTING		This drawing is the copyright property of M2 Building Consultants LLP.	The contractor is to check all measurements on site before commencing work.
		DRAWN GM	DATE AUGUST 2009	SCALE 1: 100	DWG NR. LOC 343.45.09 / 04		

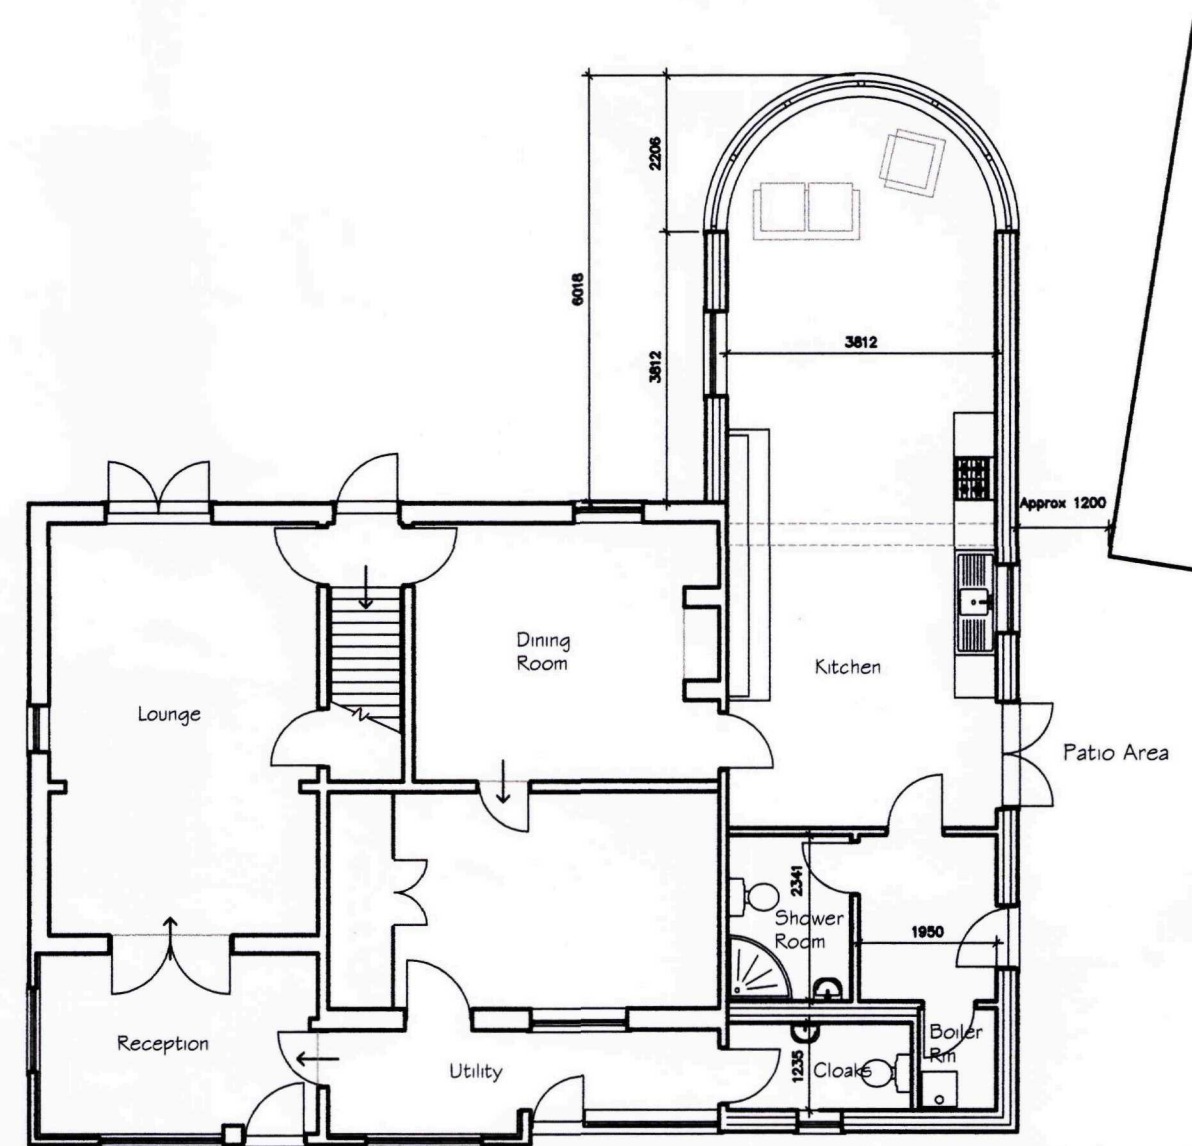

PROPOSED GROUND FLOOR PLAN

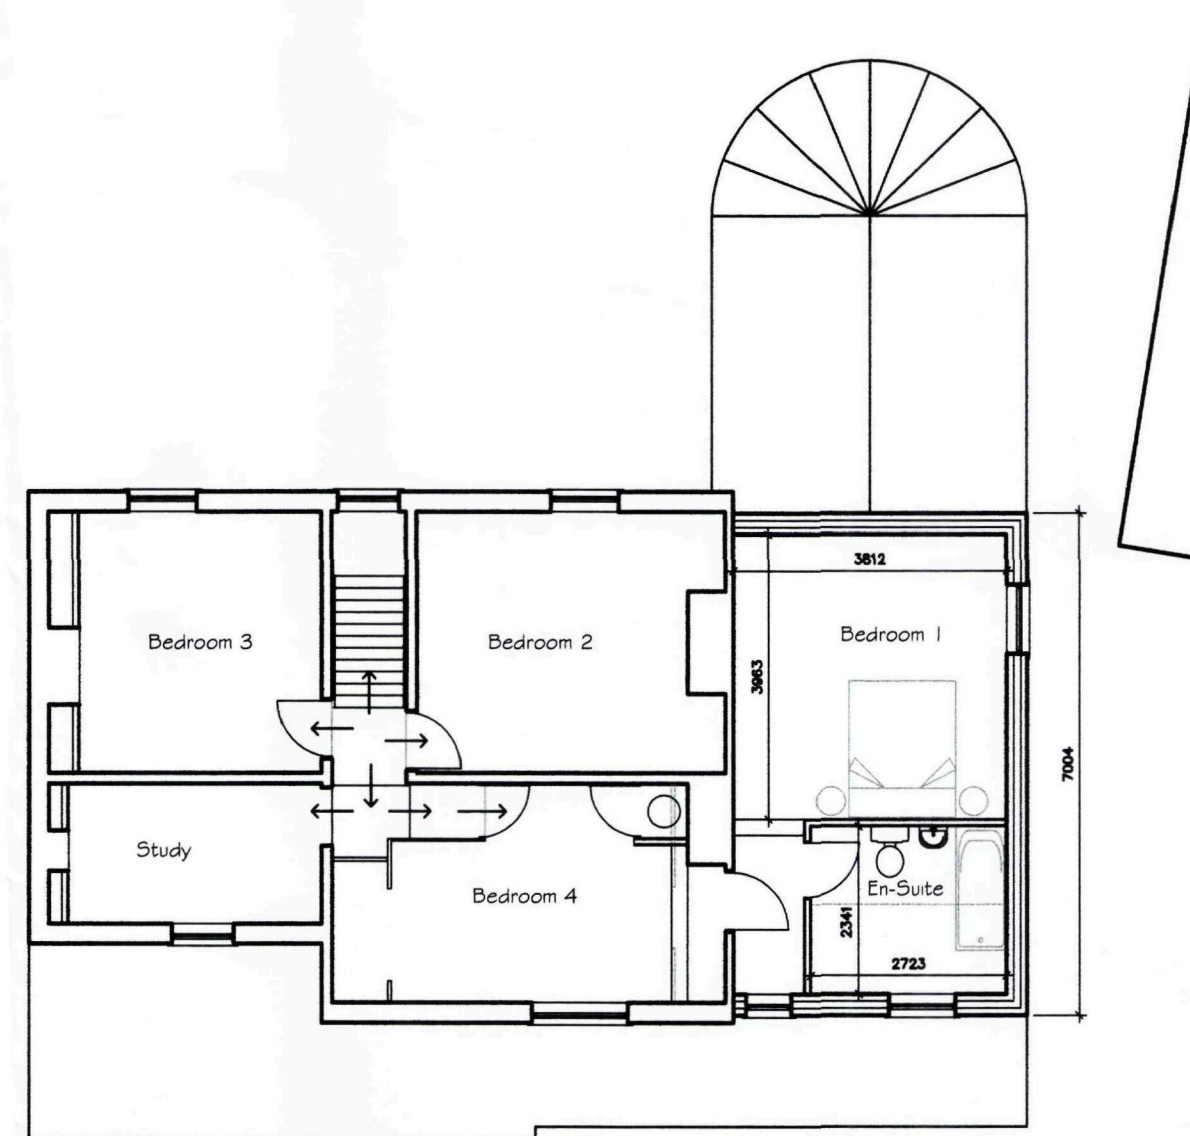


PROPOSED FIRST FLOOR PLAN

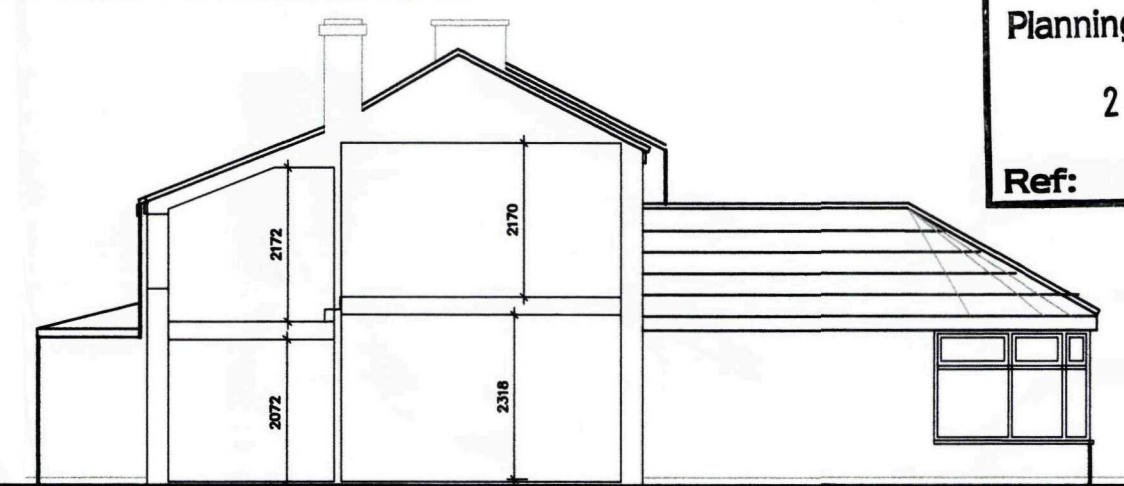


PROPOSED SECTION

SHDC
Planning & Development
28 OCT 2009
Ref: 0854-09


M2	M2 BUILDING CONSULTANTS LLP 8 Teal Grove, Cowbit, Spalding, Lincs. PE12 6XG Tel: (01406) 380139 Email: info@m2-buildingconsultants.biz	PROJECT PROPOSED EXTENSION & GARAGE AT FARM COTTAGE CHEAL ROAD GOSBERTON SPALDING PE11 4JG MR & MRS RIDDICK			DRAWING TITLE PLAN AS PROPOSED		This drawing is the copyright property of M2 Building Consultants LLP.	The contractor is to check all measurements on site before commencing work.
		DRAWN GM	DATE AUGUST 2009	SCALE 1: 100	DWG NR. LOC 343.45.09 / 05			

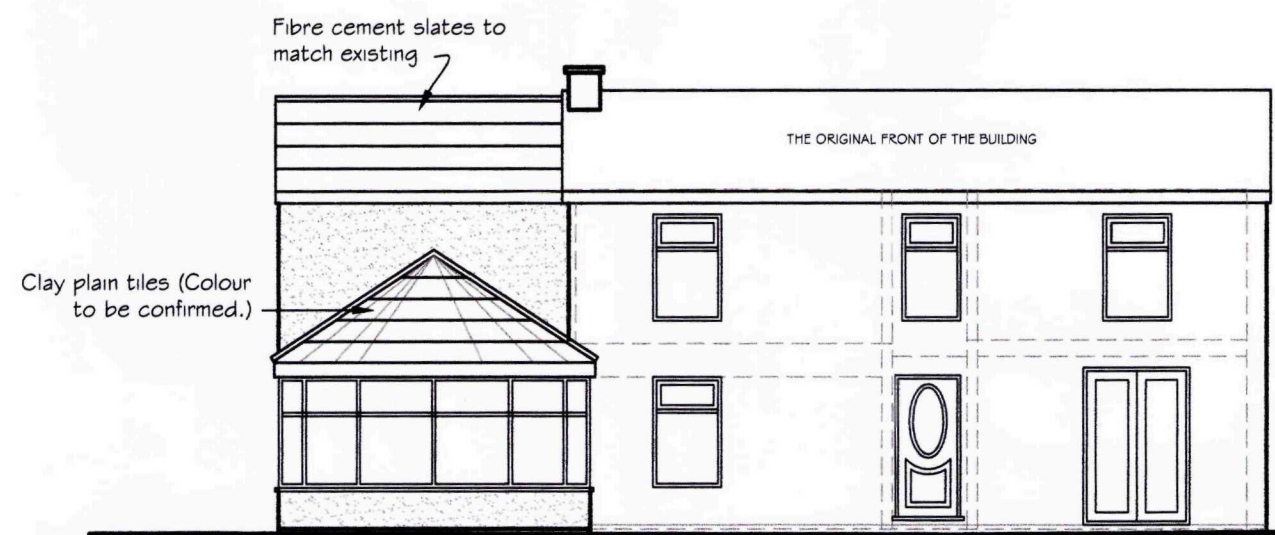

EAST ELEVATION

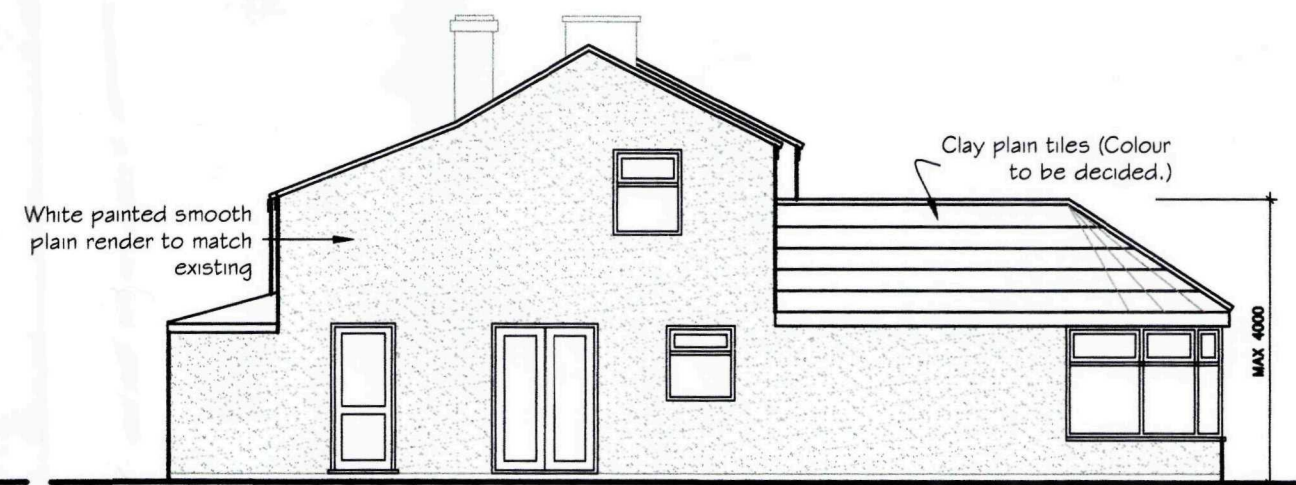

SOUTH ELEVATION

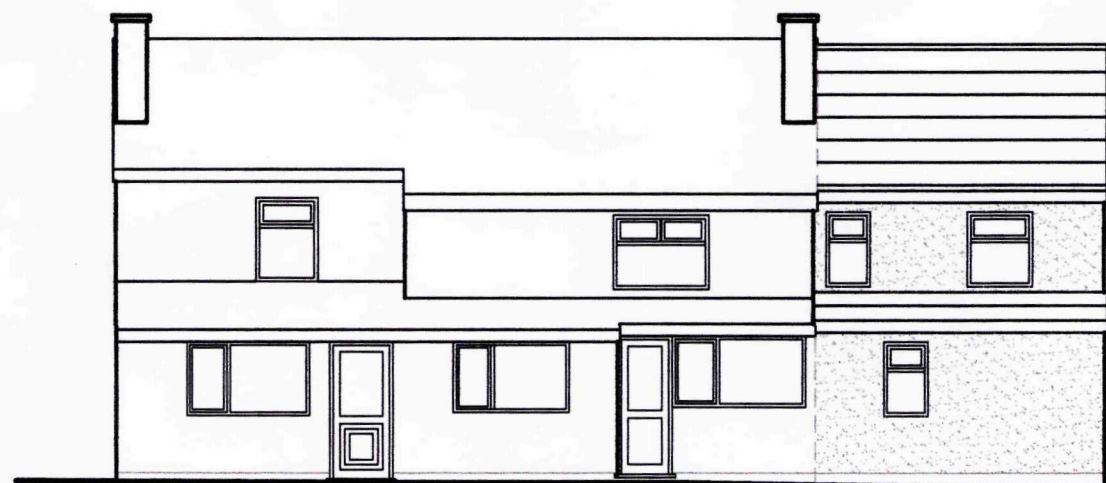

WEST ELEVATION



NORTH ELEVATION



M2

M2 BUILDING CONSULTANTS LLP
8 Teal Grove, Cowbit, Spalding, Lincs. PE12 6XG
Tel: (01406) 380139
Email: info@m2-buildingconsultants.biz

PROJECT
PROPOSED EXTENSION & GARAGE AT FARM COTTAGE CHEAL ROAD
GOSBERTON SPALDING PE11 4JG MR & MRS RIDDICK

DRAWN
GM

DATE
AUGUST 2009




SCALE
1: 100

DRAWING TITLE
ELEVATIONS AS PROPOSED

DWG NR.
LOC 343.45.09 / 06

This drawing is the copyright property
of M2 Building Consultants LLP.

The contractor is to check all
measurements on site before
commencing work.

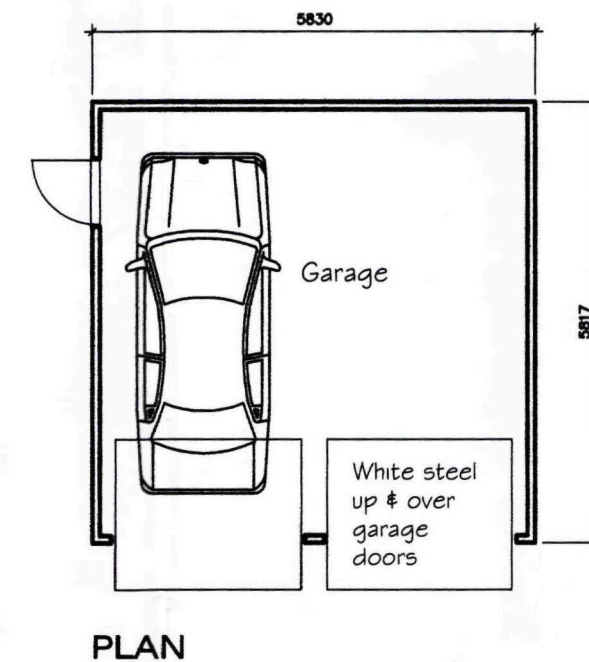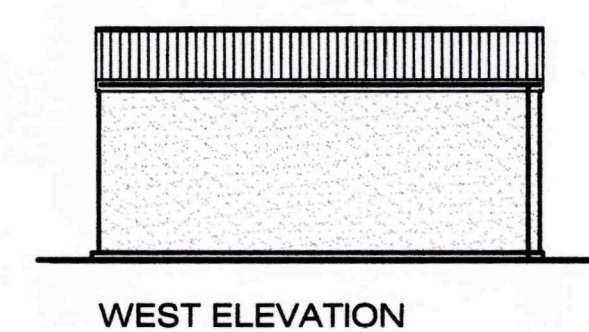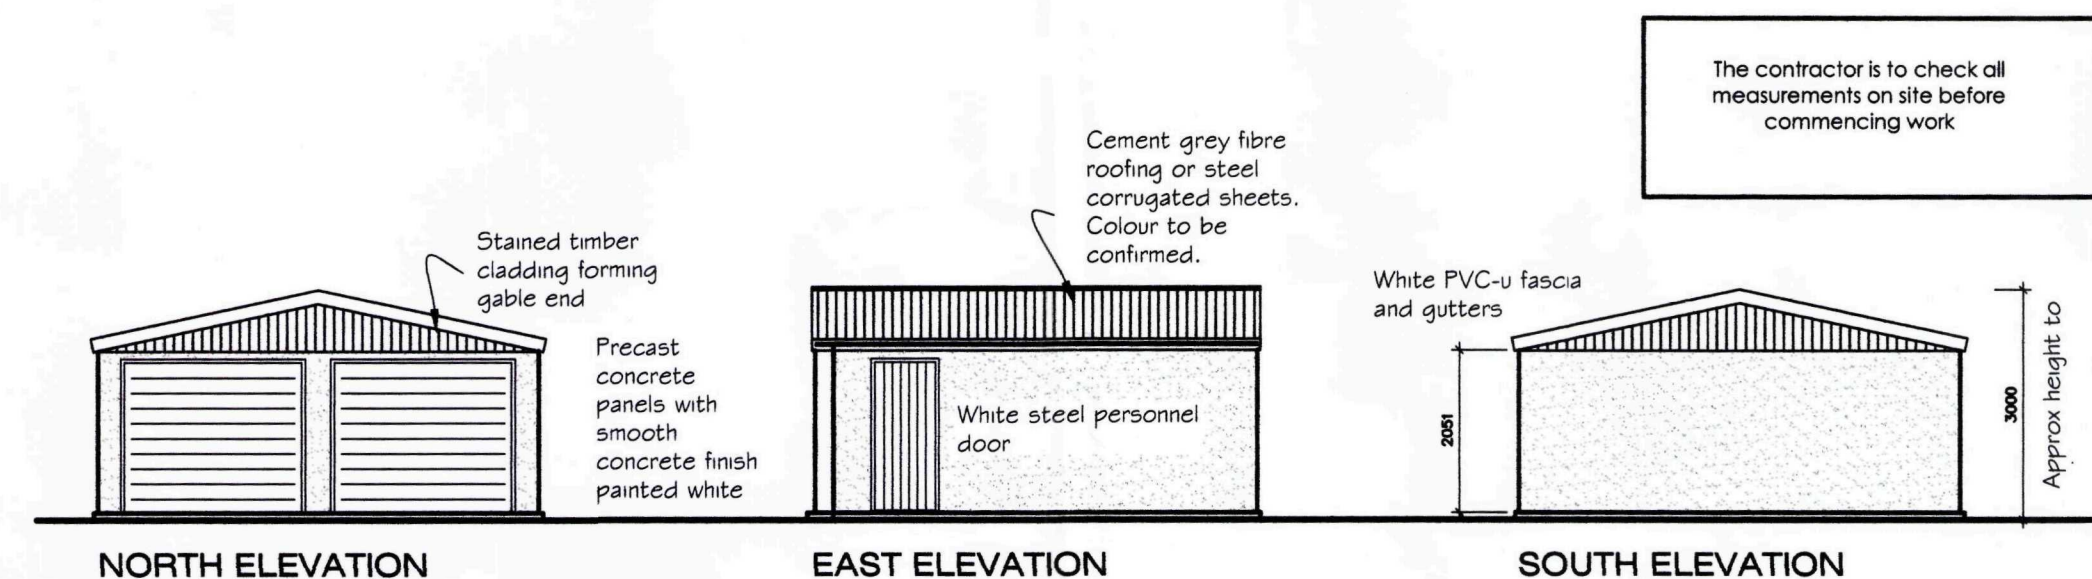

SHDC
Planning & Development
28 OCT 2009
Ref: 0854-09

M2	PROJECT PROPOSED EXTENSION & GARAGE AT FARM COTTAGE CHEAL ROAD GOSBERTON SPALDING PE11 4JG MR & MRS RIDDICK			DRAWING TITLE GARAGE PLAN
	DRAWN GM	DATE AUGUST 2009	SCALE 1 / 100	DWG NR. LOC 343.45.09 / 07

M2 BUILDING CONSULTANTS LLP
8 Teal Grove, Cowbit, Spalding, Lincs. PE12 6XG
Tel: (01406) 380139
Email: info@m2-buildingconsultants.biz