




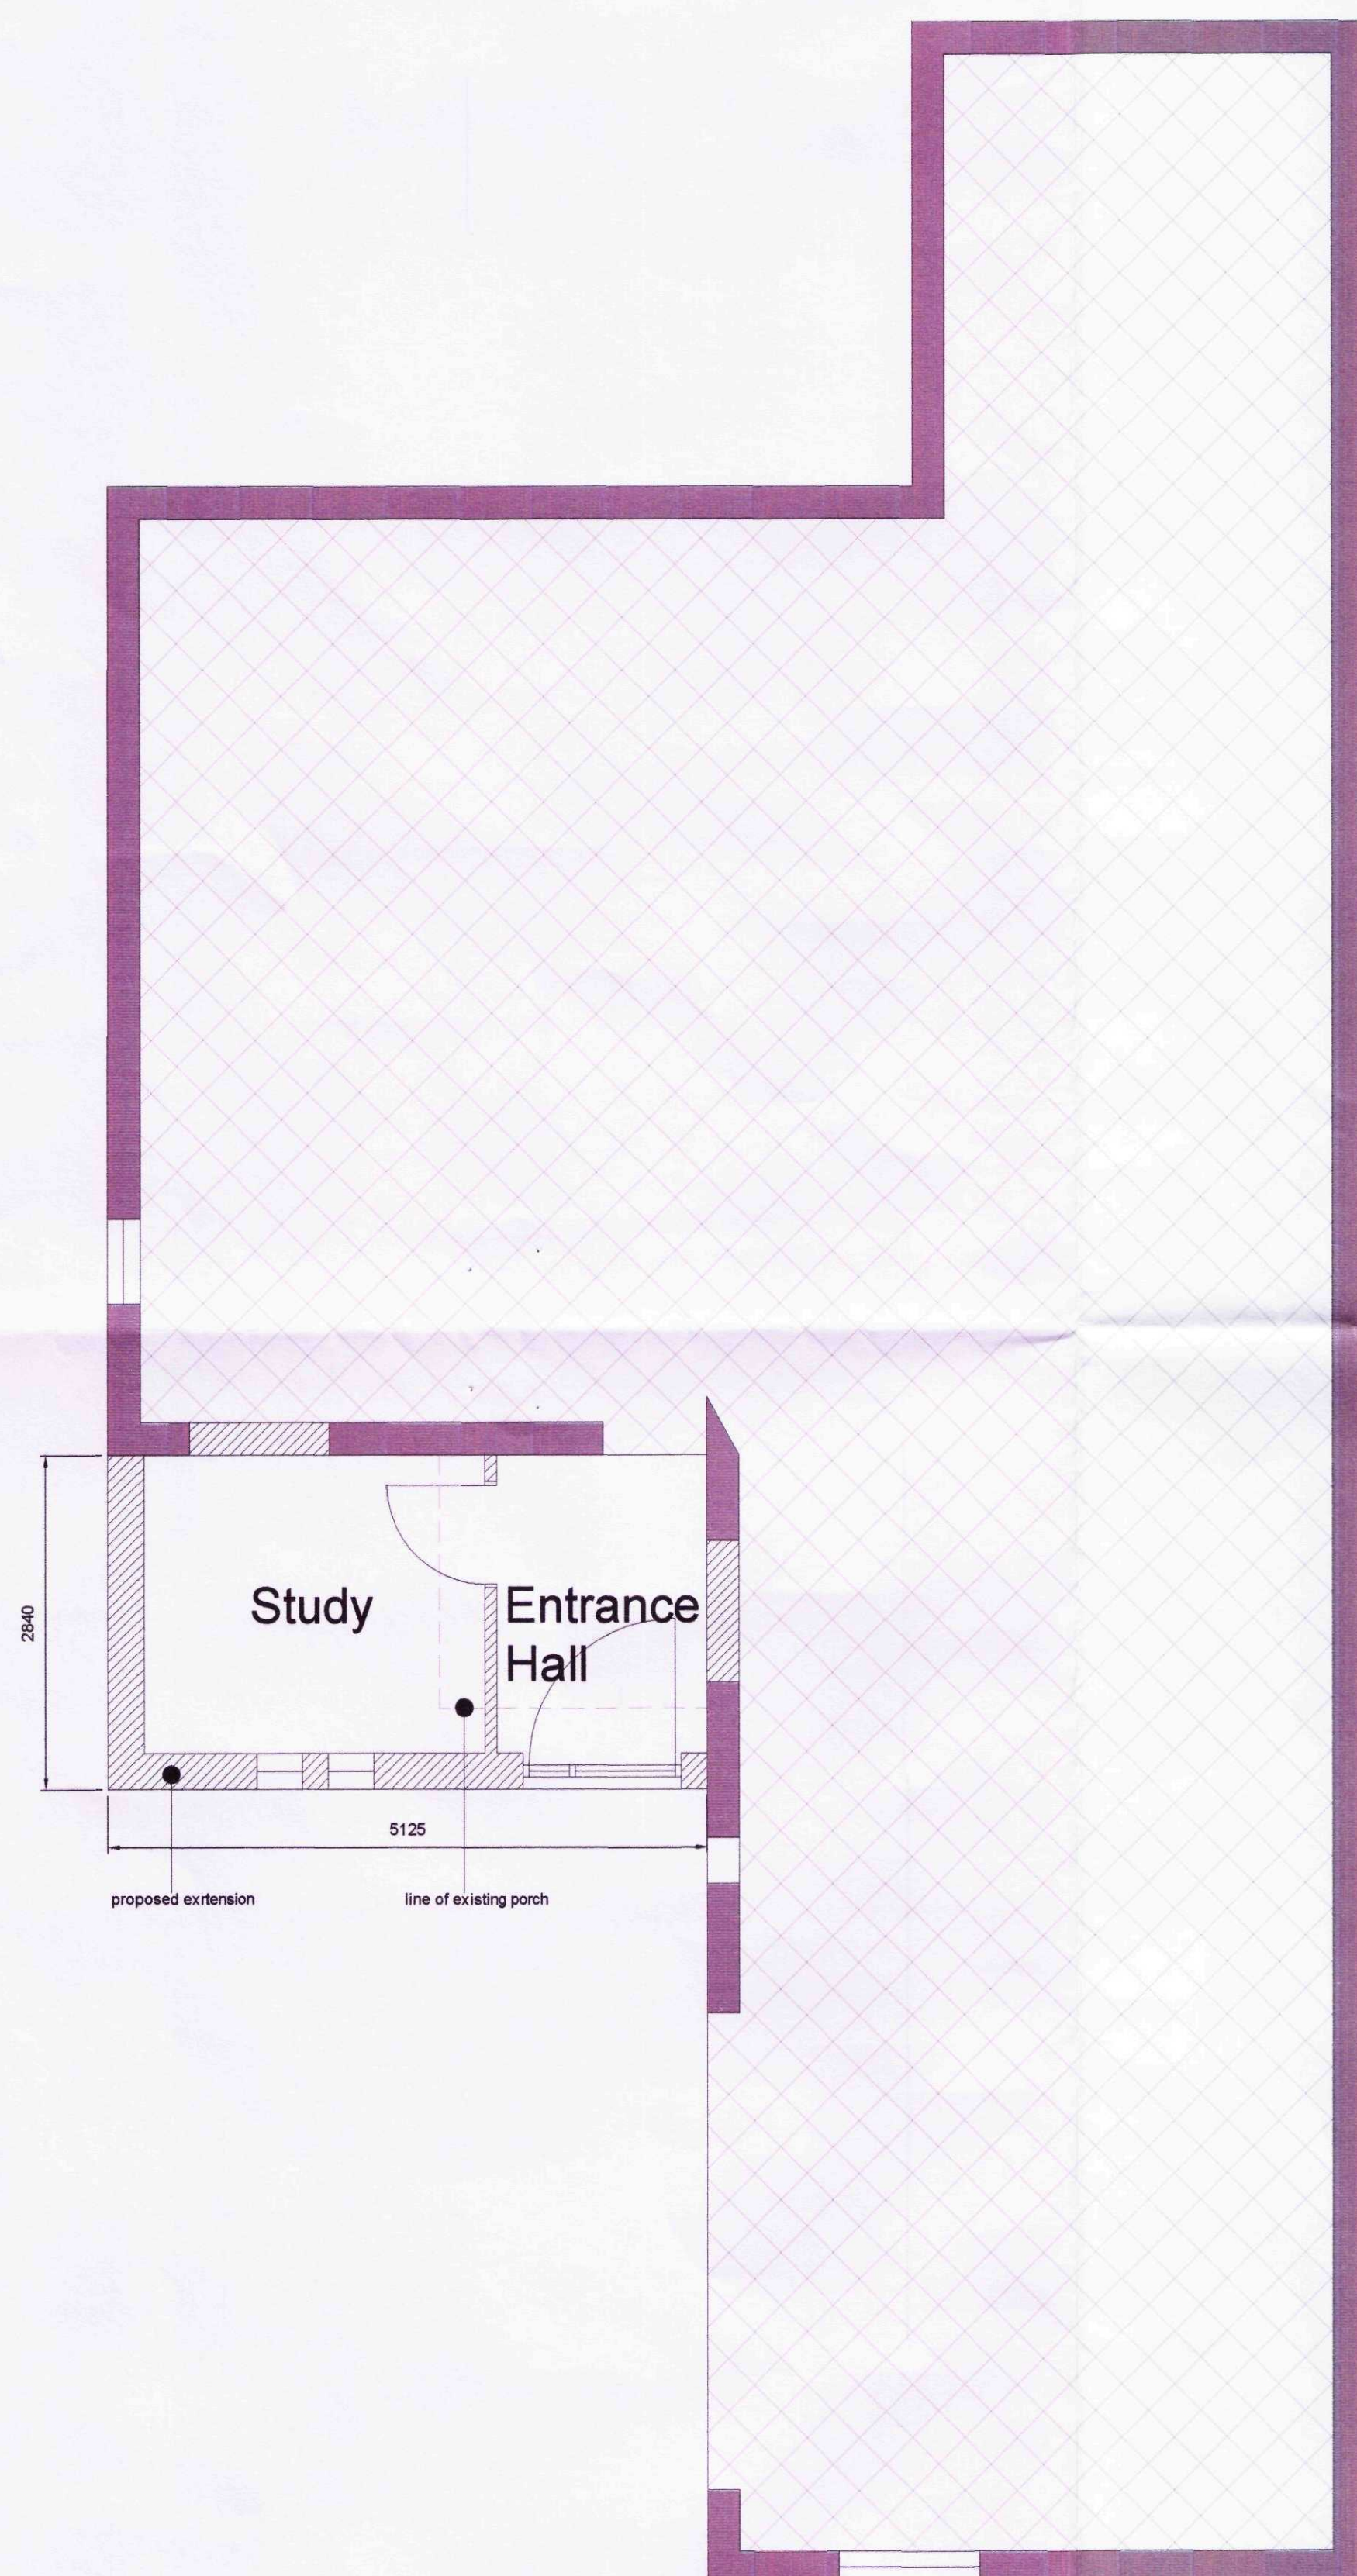


GROUND FLOOR PLAN

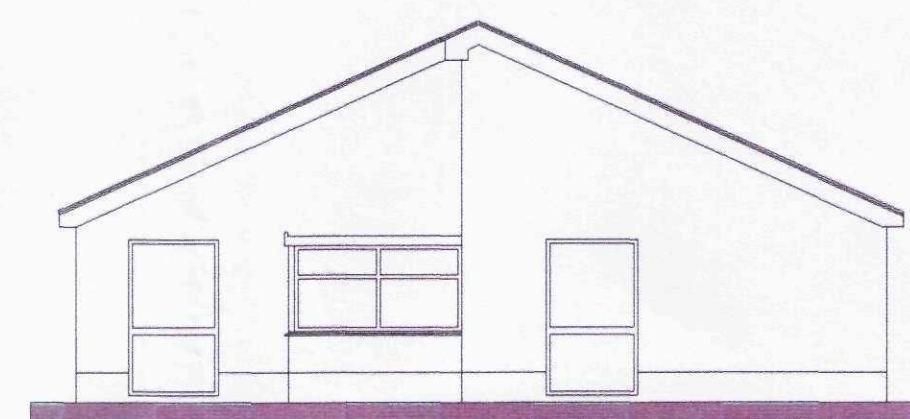


NW ELEVATION AS EXISTING

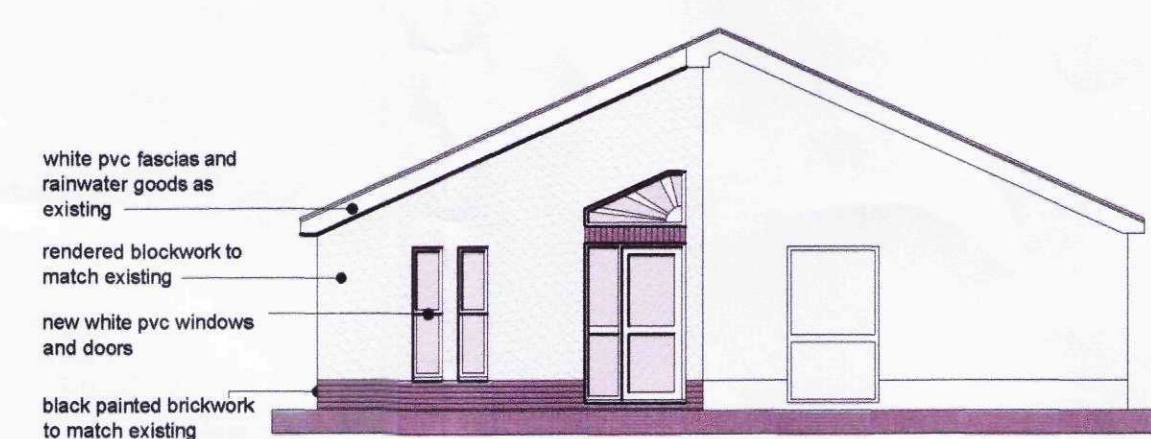


NW ELEVATION AS PROPOSED

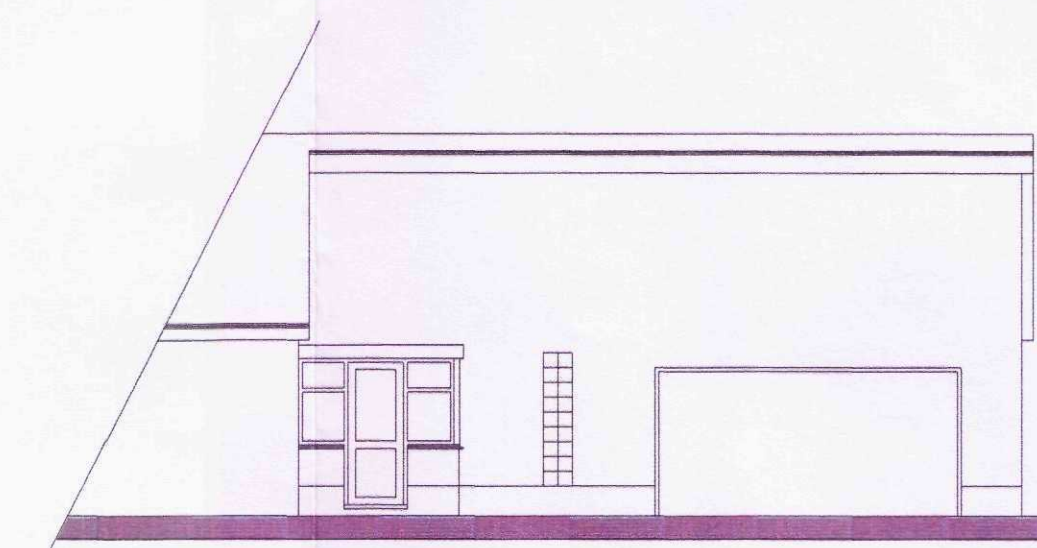


NE ELEVATION AS EXISTING

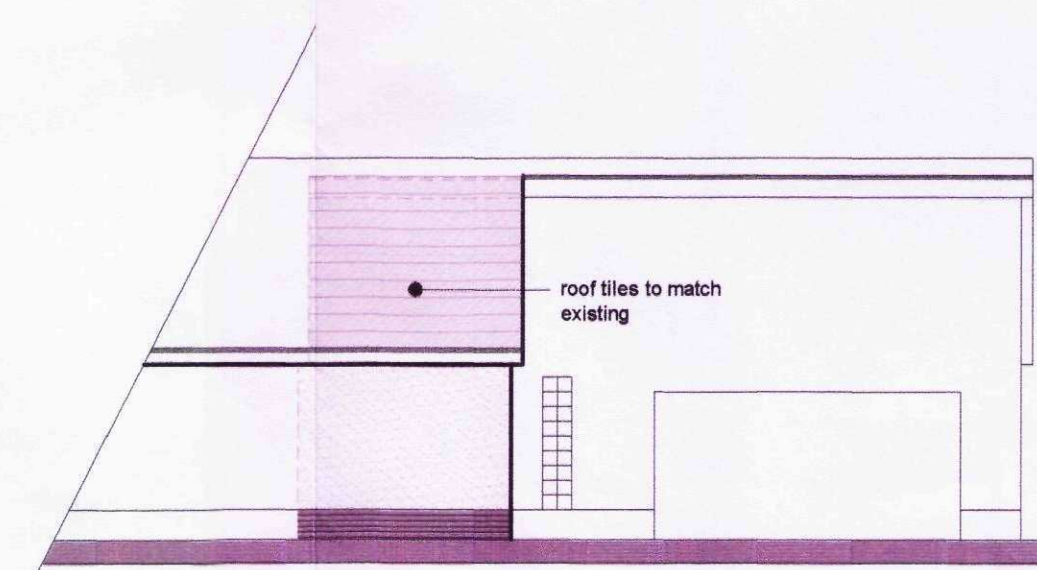

NE ELEVATION AS PROPOSED

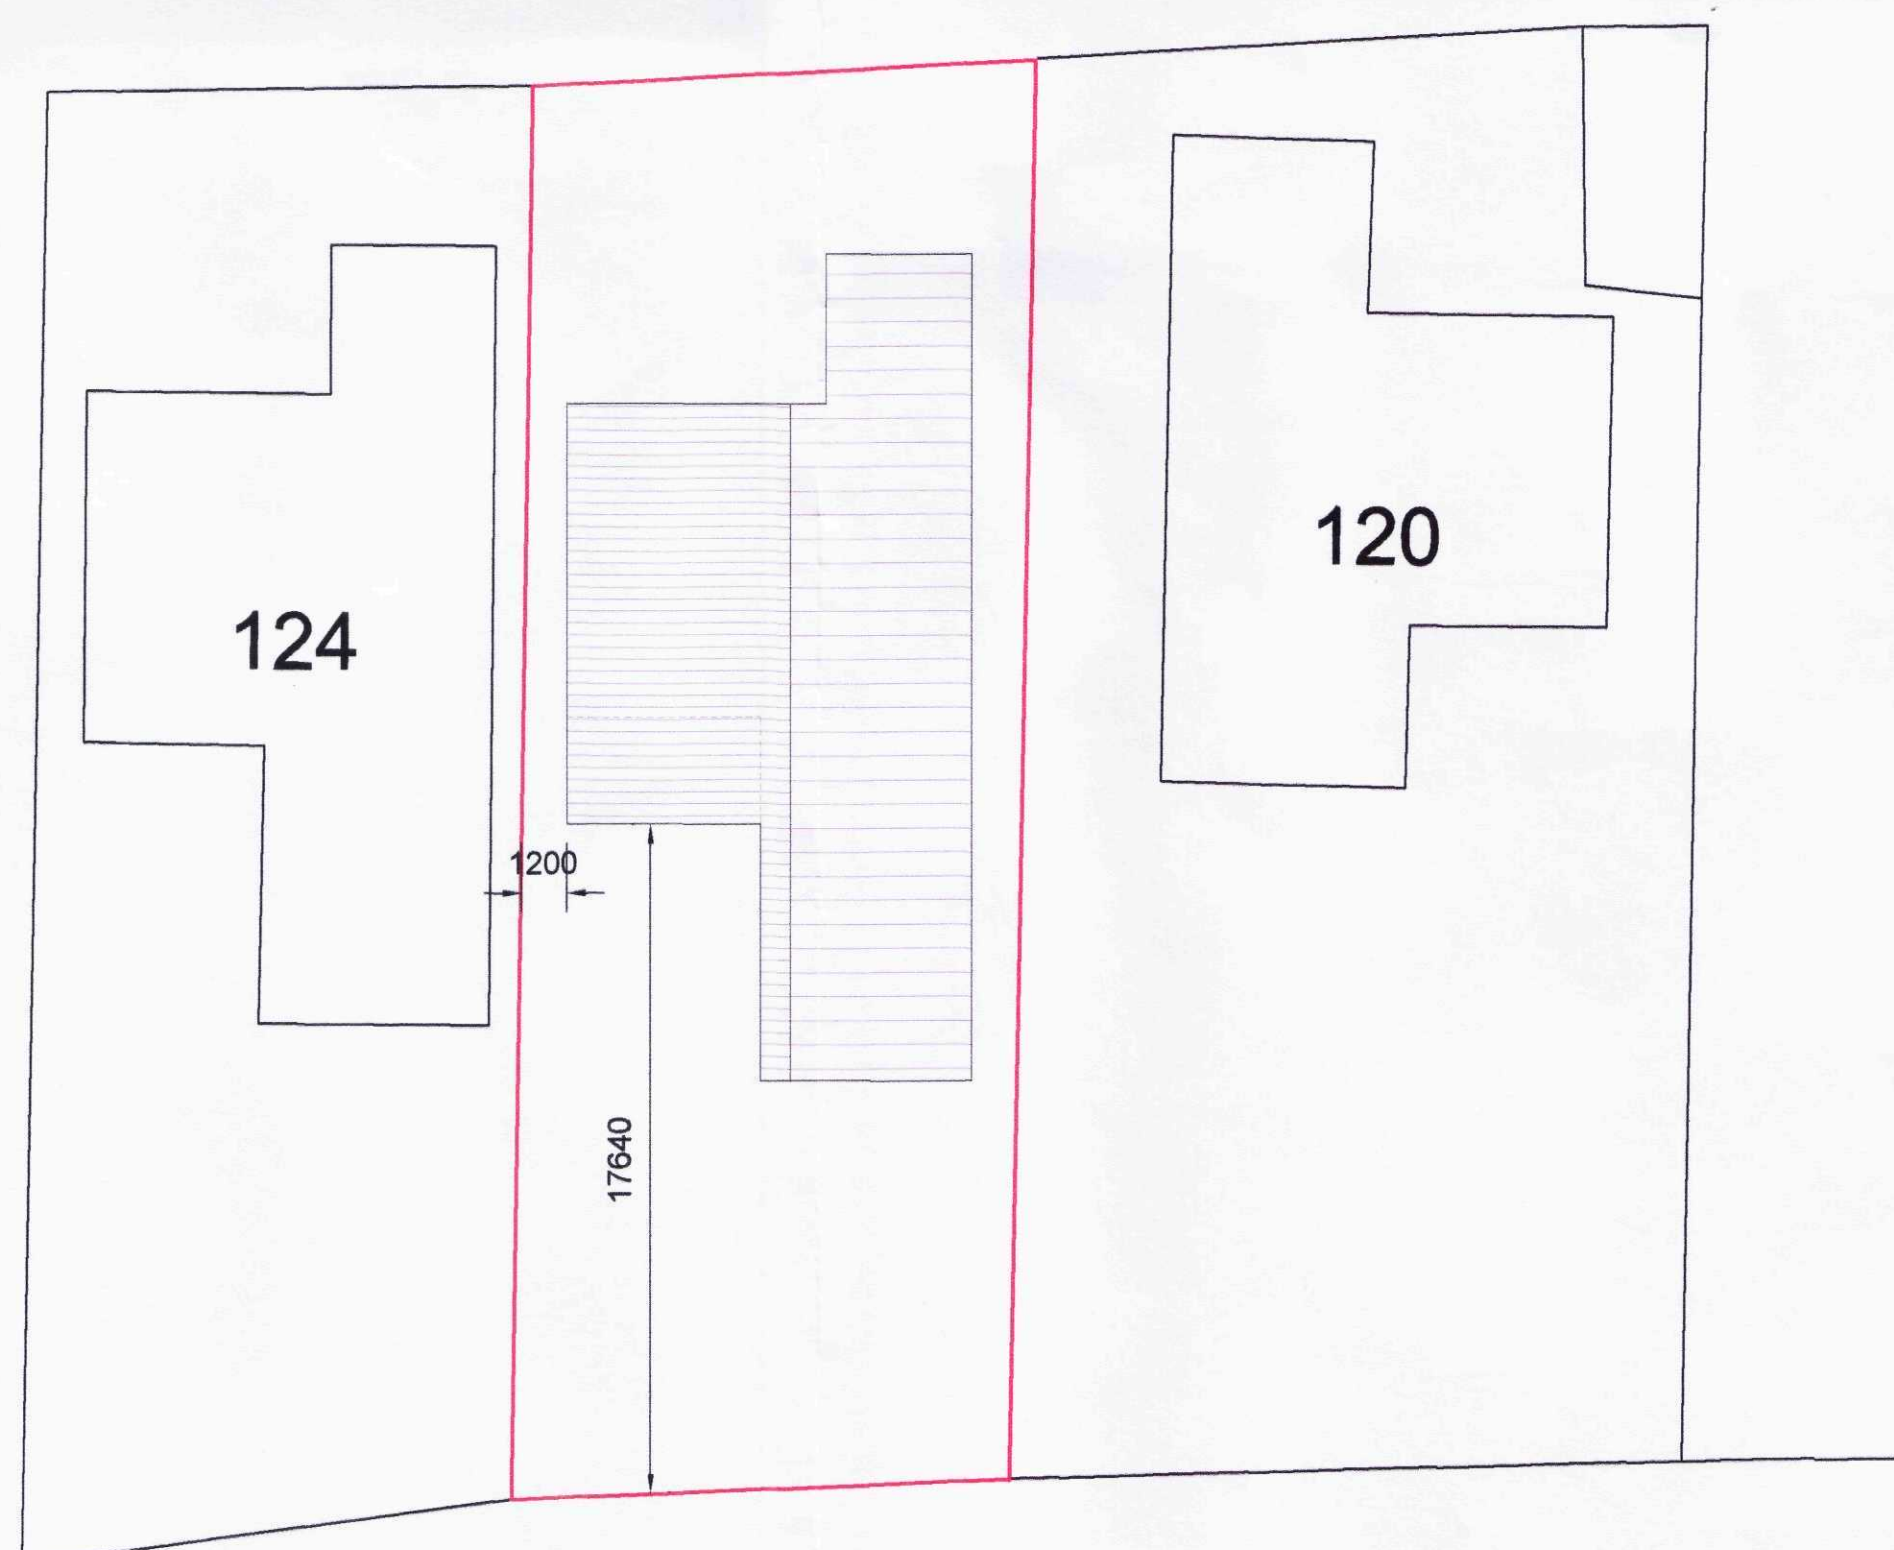

BLOCK PLAN 1:200

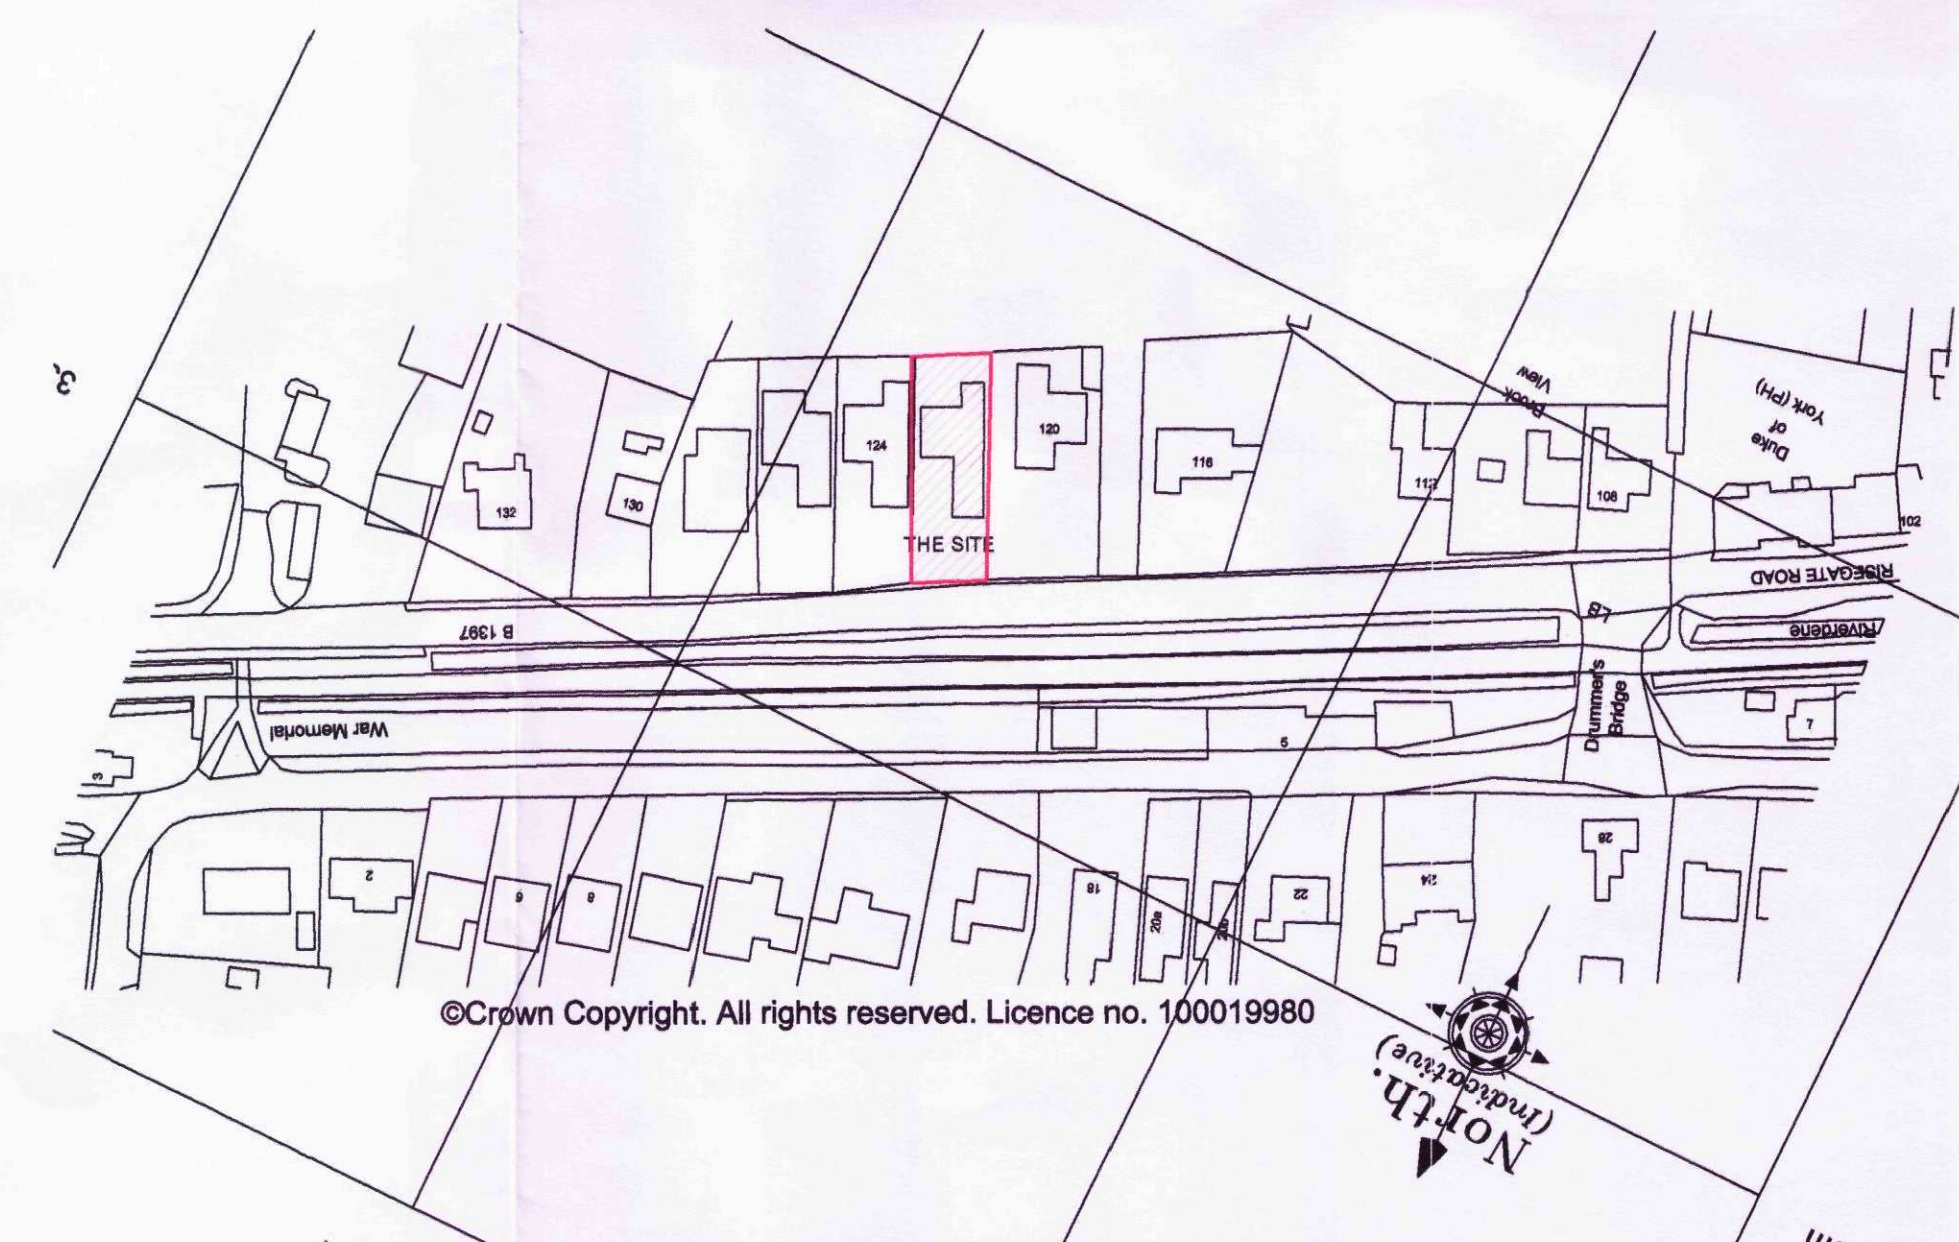

LOCATION PLAN 1:1250

Revision	Date	Drawn	Description
Client		Mr M Waters	
Project		Replacement Porch and New Study Extension	
Drawing		Planning Application Drawing	

Scale 1:50, 1:100, 1:200, 1:1250 Drawn TAC Date 07/09/2015

Trevor A Clay RIBA Ltd, 14 Old Fendike Road, Weston Hills, Spalding, Lincs. PE126DD
01406 380027 07778 597975 trevor@tacarchitects.co.uk



Drawing No. 15/426/PA/001

www.tacarchitects.co.uk