



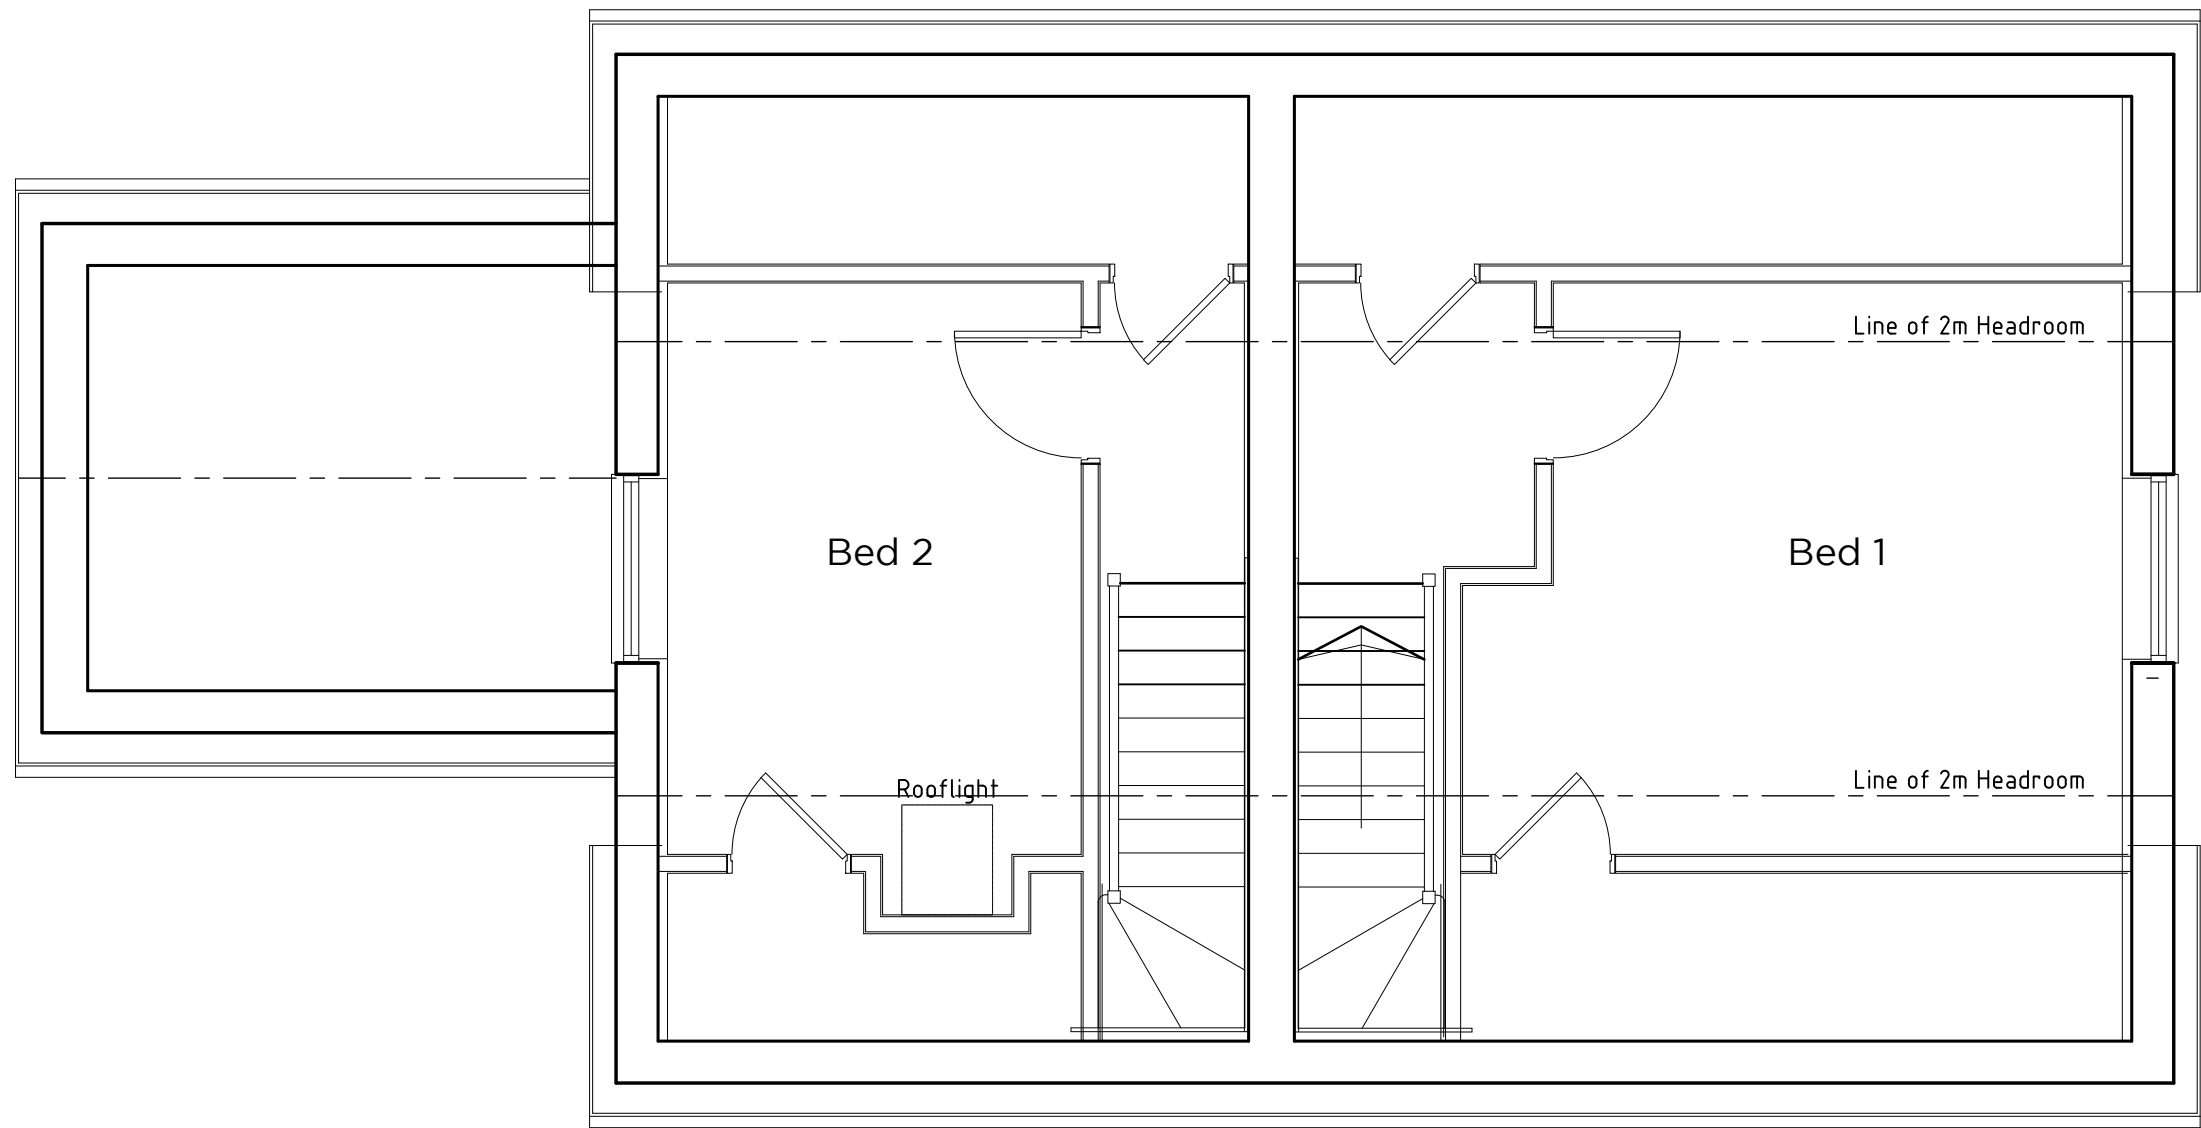


First Floor Plan

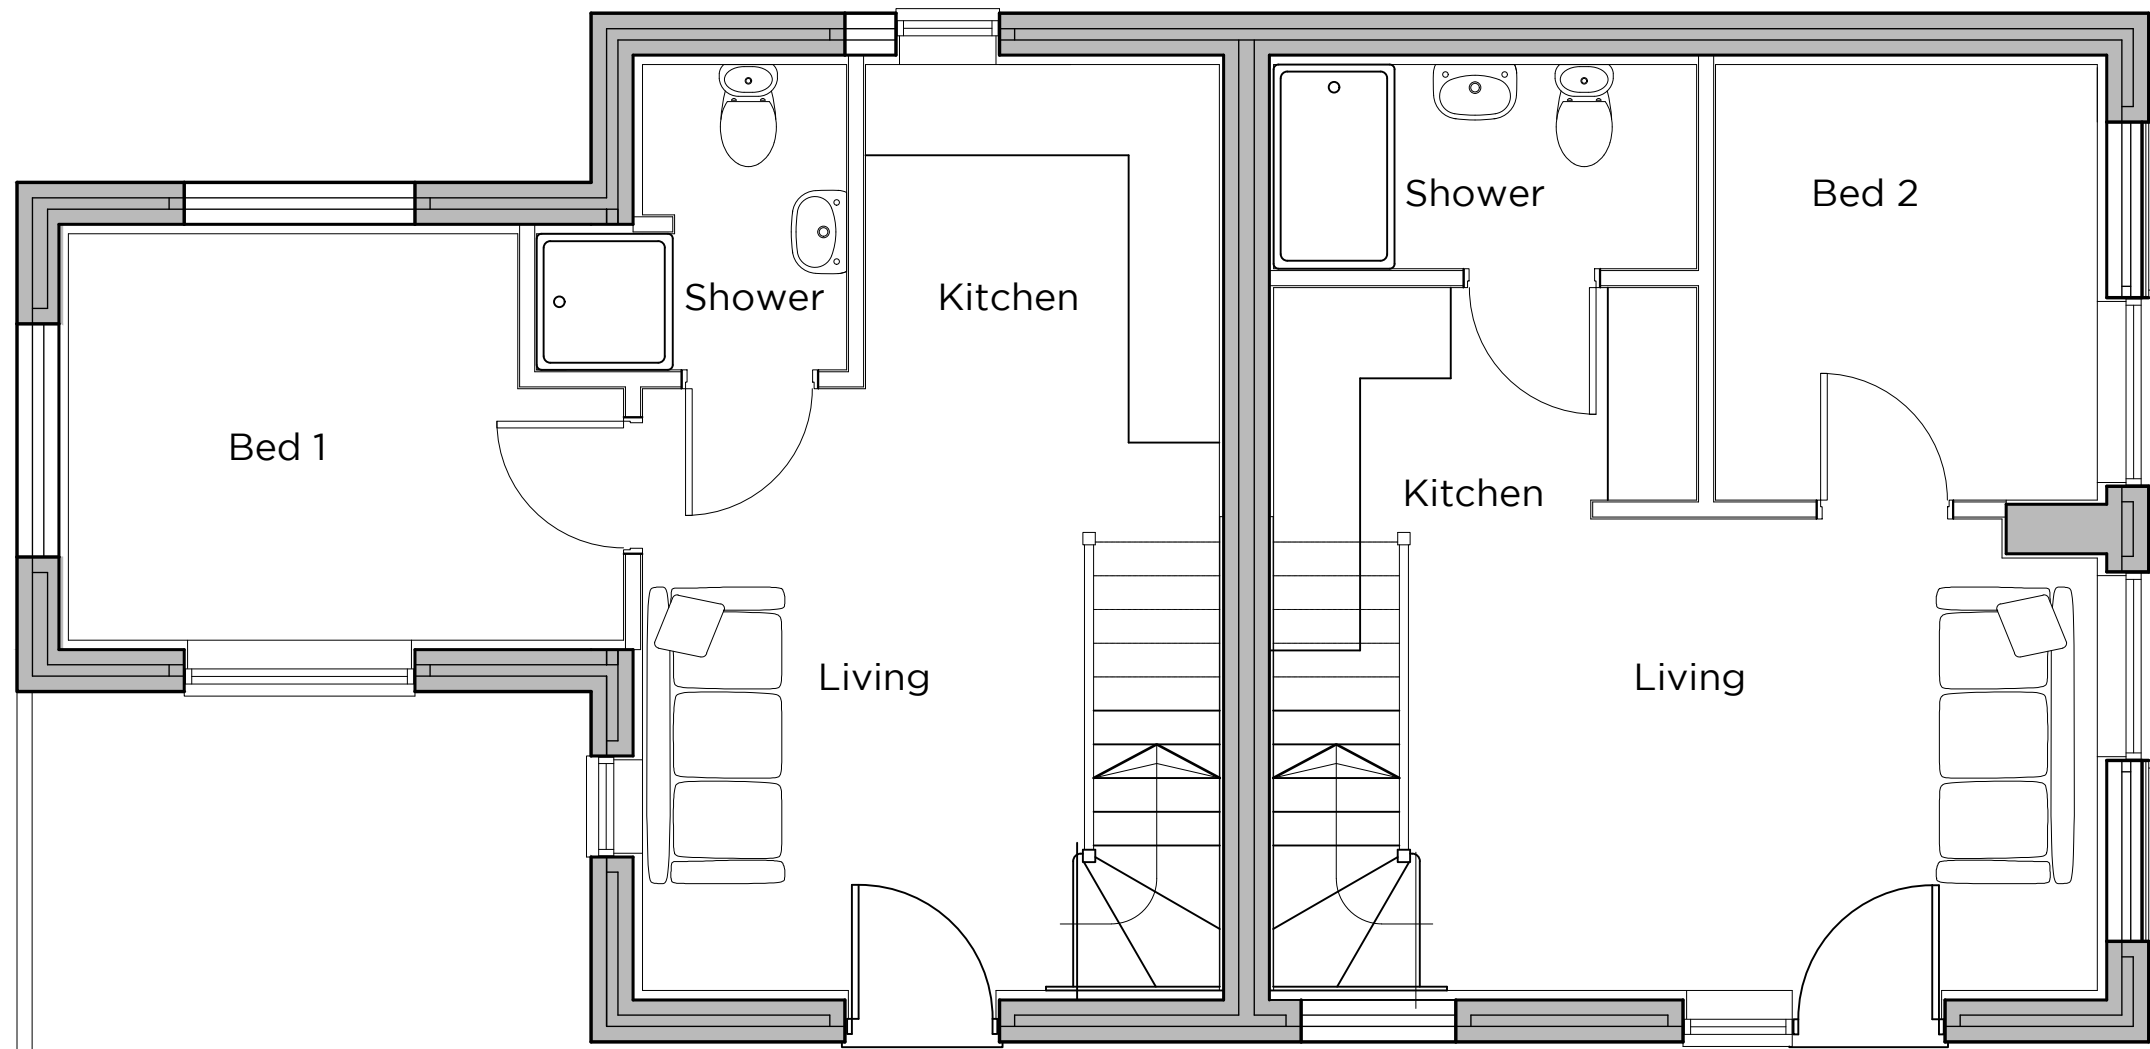

Ground Floor Plan

NOTES
Indicates Existing External Wall

 

seven22
ARCHITECTURE LTD

22 SHORE VIEW, PETERBOROUGH
CAMBRIDGESHIRE, PE7 8FS
E.info@seven22.co.uk ~ T.07799 585277

PROJECT EXTENSION TO FORM 2 HOLIDAY LETS PADDOCK HOUSE BELNIE LANE SPALDING PE11 4HN	CLIENT Mr & Mrs LEWIS PADDOCK HOUSE BELNIE LANE SPALDING PE11 4HN
--	--

TITLE
PROPOSED FLOOR PLANS

DRAWING No.
017 P02

SCALE 1:50 @ A1 - 1:100 @ A3	DATE SEPT 2020	REV
---------------------------------	-------------------	-----