


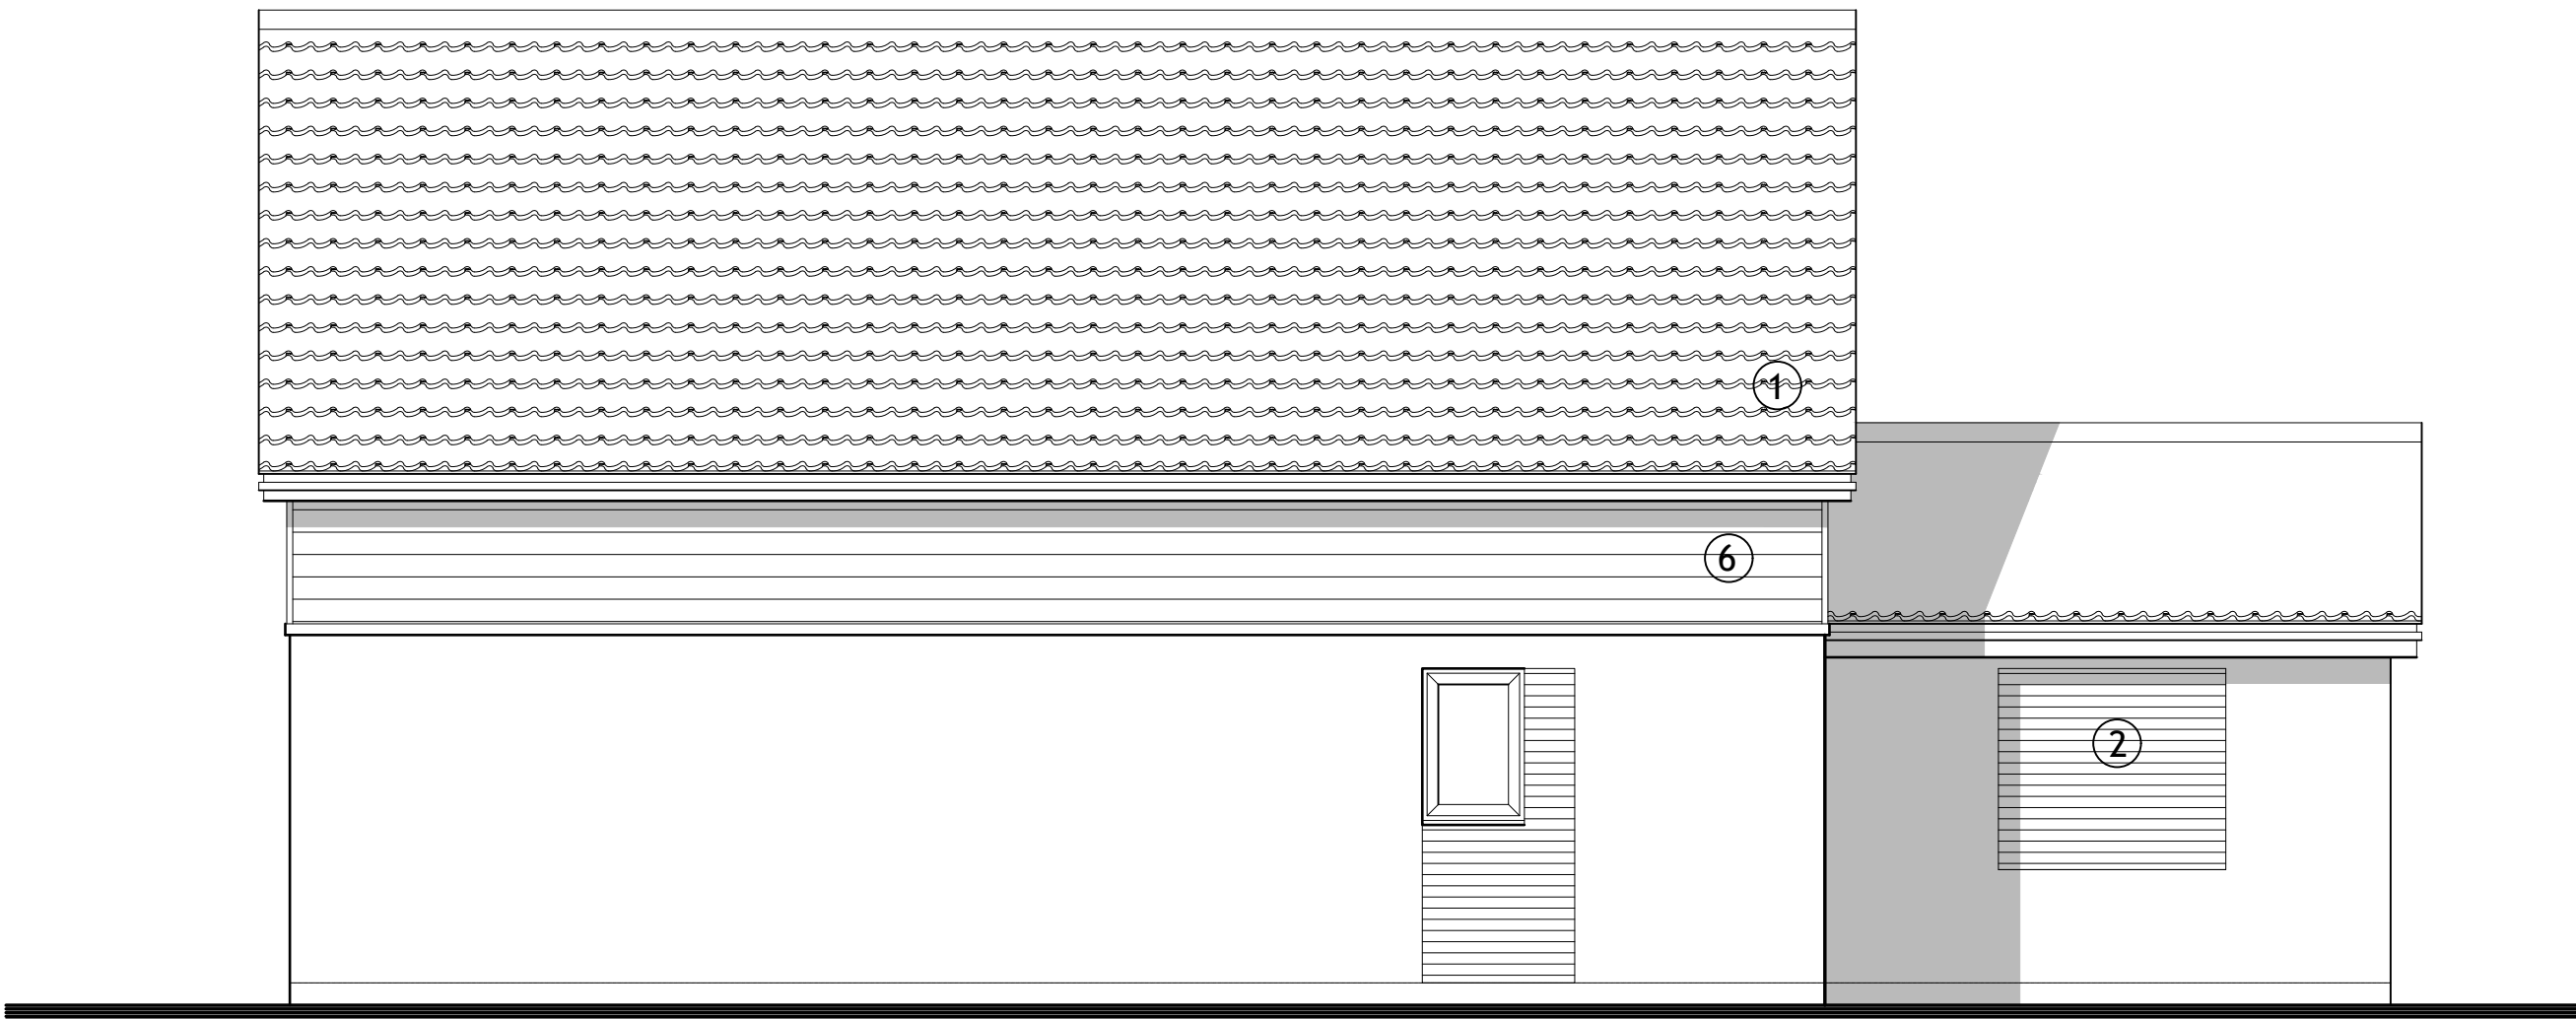

North East Elevation



South East Elevation




South West Elevation



North West Elevation

MATERIALS

1. NEW CONCRETE INTERLOCKING PANTILE TO MATCH EXISTING
2. NEW BRICKWORK TO MATCH EXISTING AS CLOSE AS POSSIBLE
3. WINDOWS; WHITE UPVC STYLE AS INDICATED ON DRAWINGS
4. WHITE SOFFITS AND FASCIAS
5. WHITE UPVC RAINWATER GOODS
6. CEDRAL GREY C05 WEATHERBOARDING

 

seven22
ARCHITECTURE LTD

22 SHORE VIEW, PETERBOROUGH
CAMBRIDGESHIRE, PE7 8FS
E:info@seven22.co.uk ~ T:07799 585277

PROJECT EXTENSION TO FORM 2 HOLIDAY LETS PADDOCK HOUSE BELNIE LANE SPALDING PE11 4HN	CLIENT Mr & Mrs LEWIS PADDOCK HOUSE BELNIE LANE SPALDING PE11 4HN
--	--

TITLE
PROPOSED ELEVATIONS

DRAWING No.
017 P03

SCALE 1:50 @ A1 - 1:100 @ A3	DATE SEPT 2020	REV
---------------------------------	-------------------	-----