




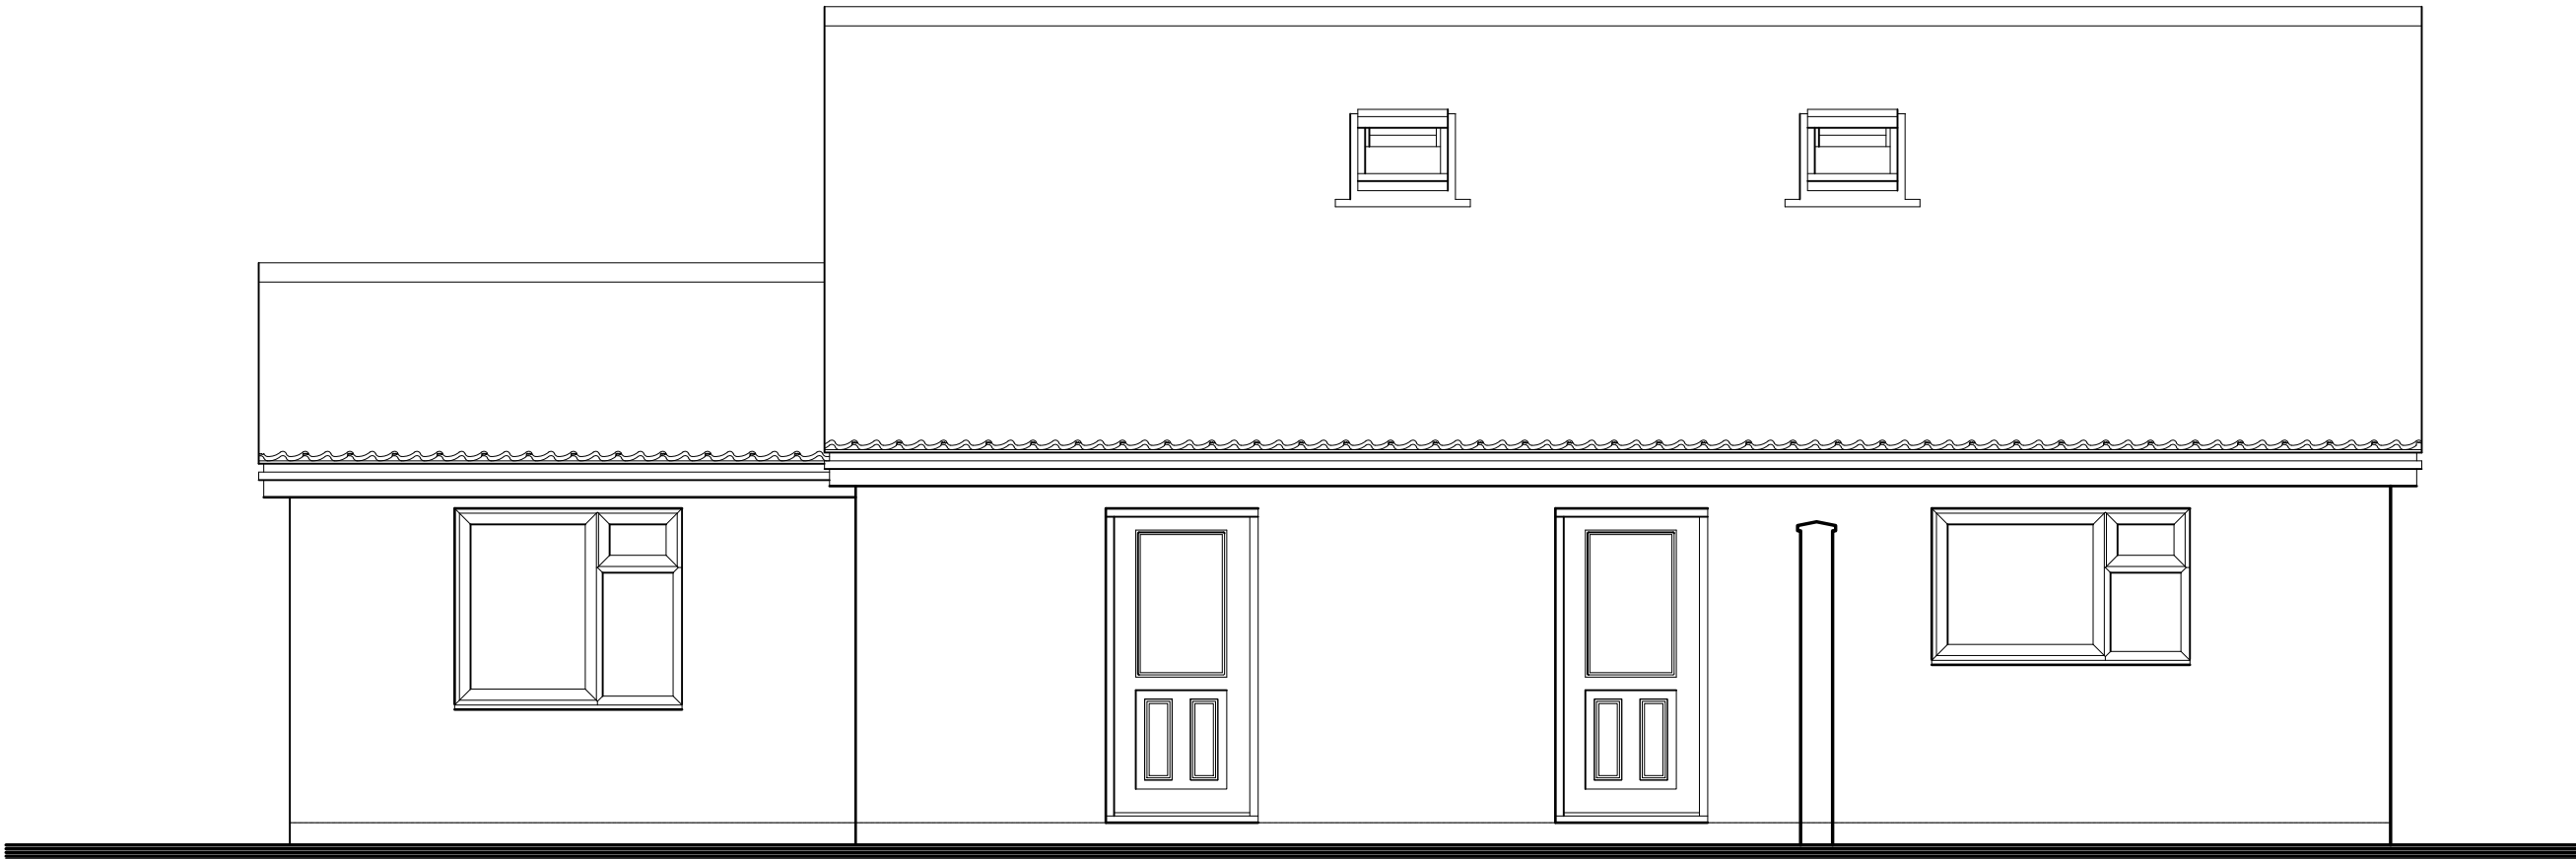

North East Elevation

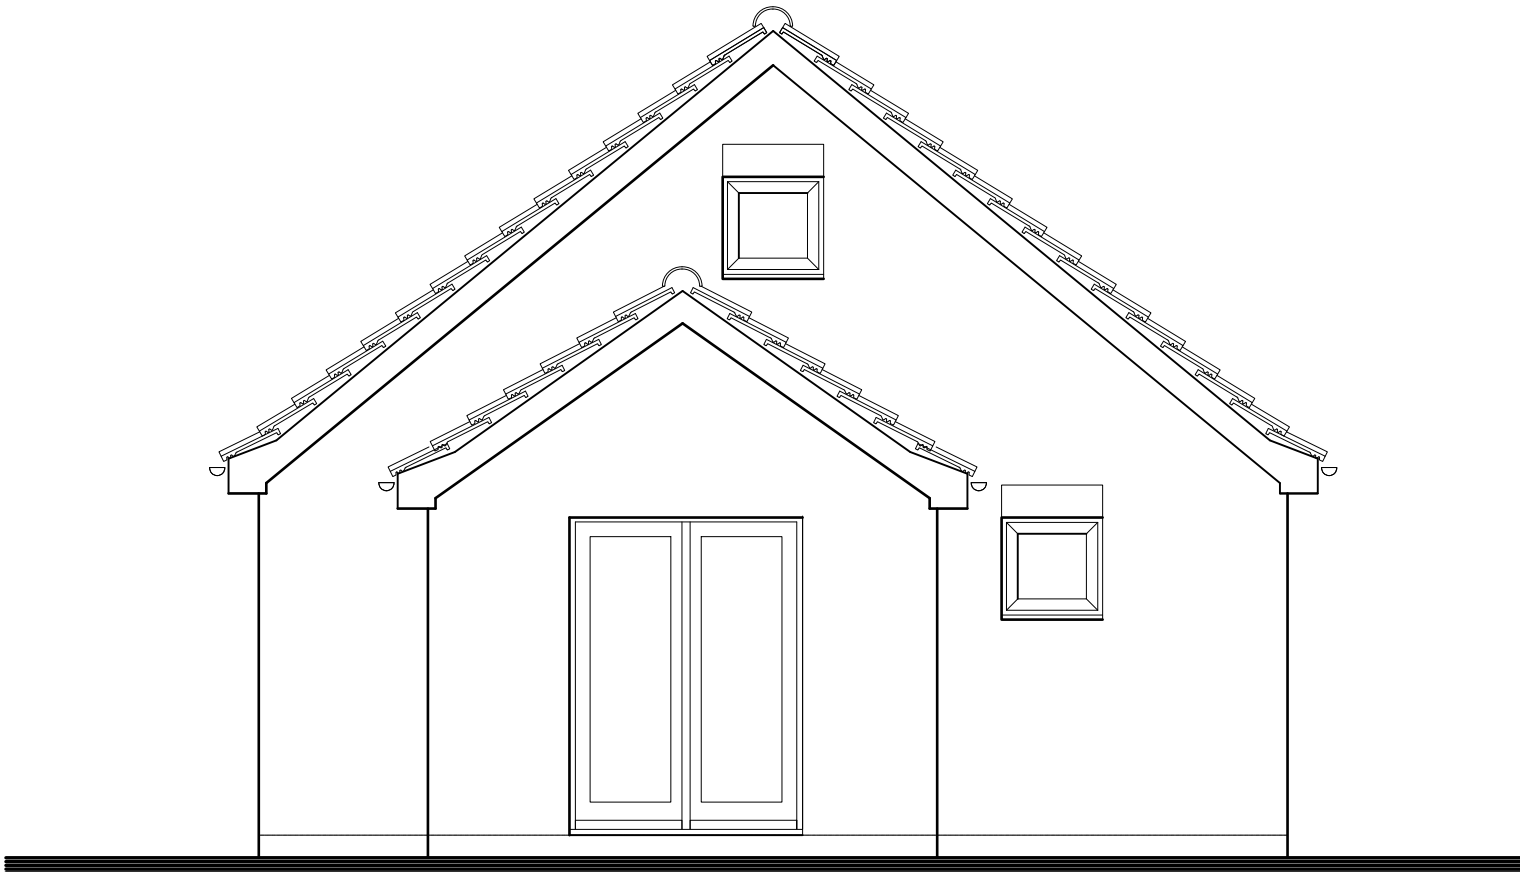


South East Elevation

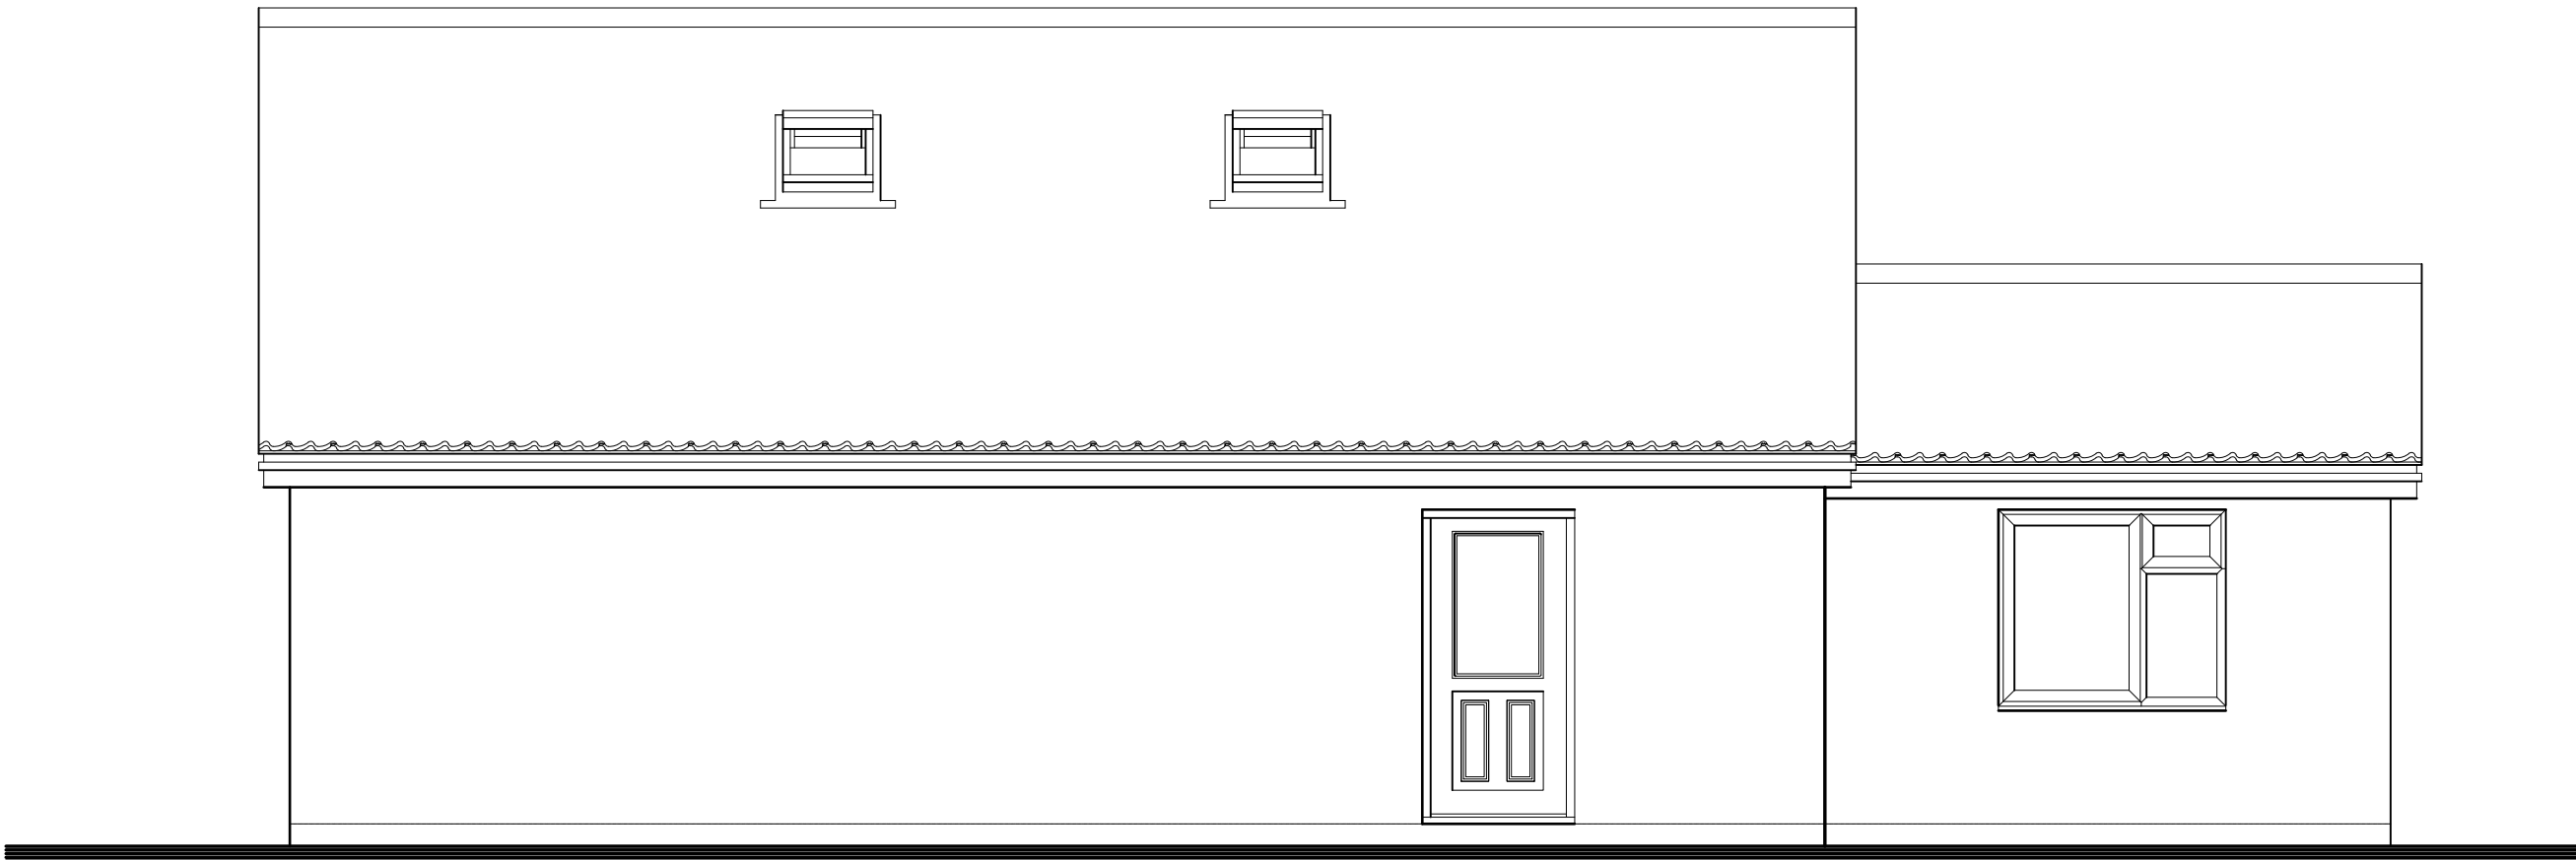

South West Elevation



North West Elevation

 

seven22
ARCHITECTURE LTD

22 SHORE VIEW, PETERBOROUGH
CAMBRIDGESHIRE, PE7 8FS
E:info@seven22.co.uk ~ T:07799 585277

PROJECT CHANGE OF USE TO PADDOCK HOUSE BELNIE LANE SPALDING PE11 4HN	CLIENT Mr & Mrs LEWIS PADDOCK HOUSE BELNIE LANE SPALDING PE11 4HN
---	--

TITLE
EXISTING ELEVATIONS

DRAWING No.
017 S03

SCALE 1:50 @ A1 - 1:100 @ A3	DATE May 2020	REV
---------------------------------	------------------	-----