






Front Elevation

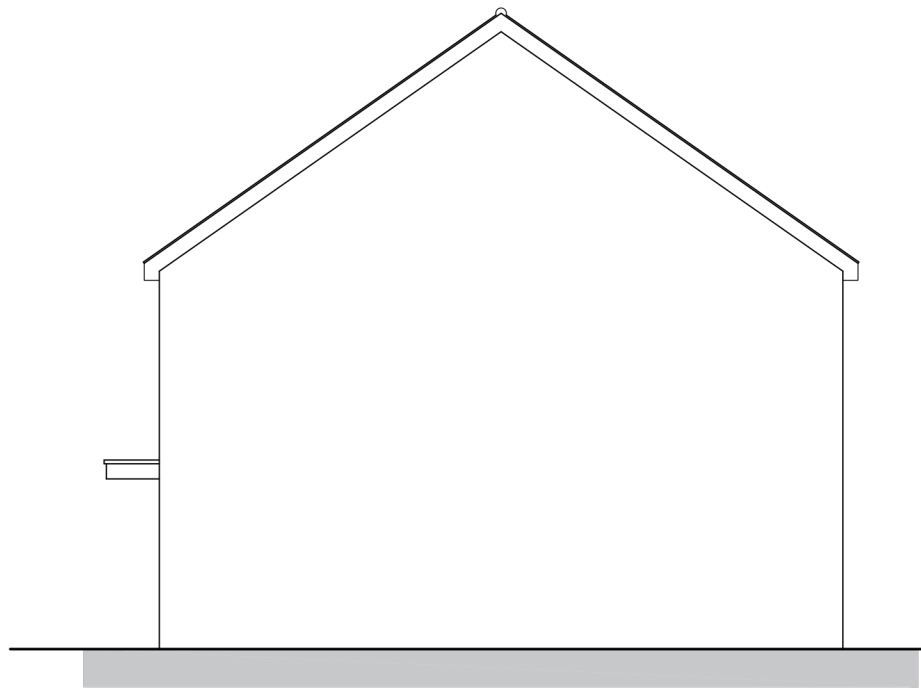


Side Elevation

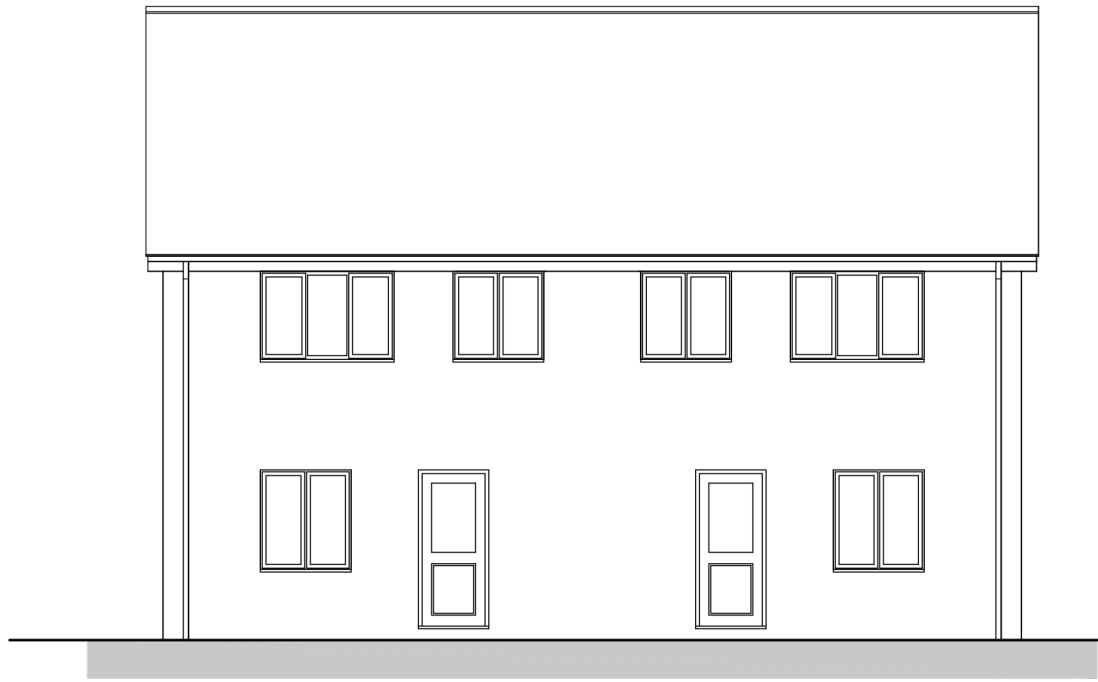


Rear Elevation

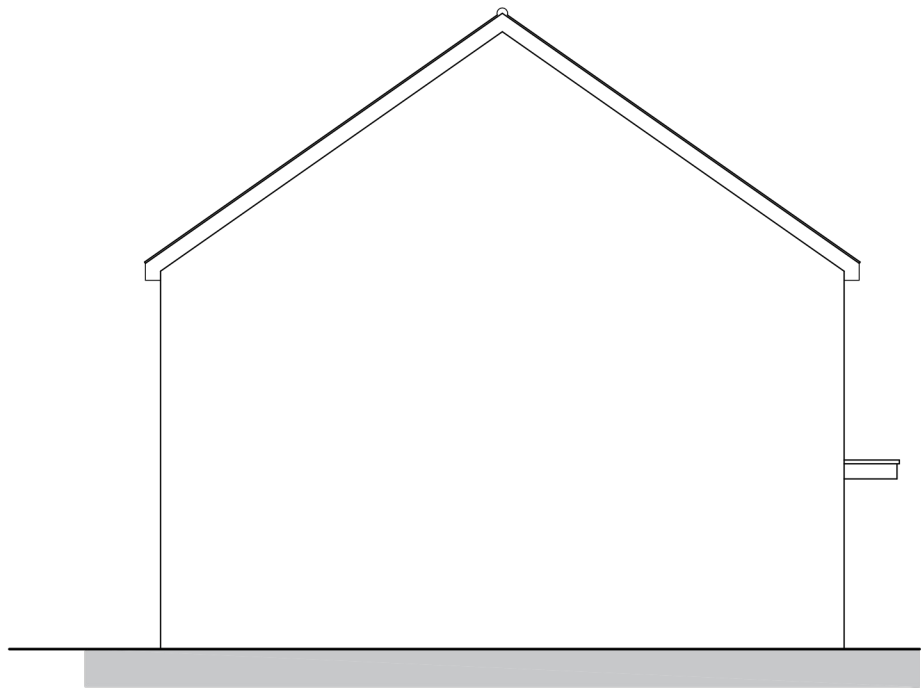


Side Elevation

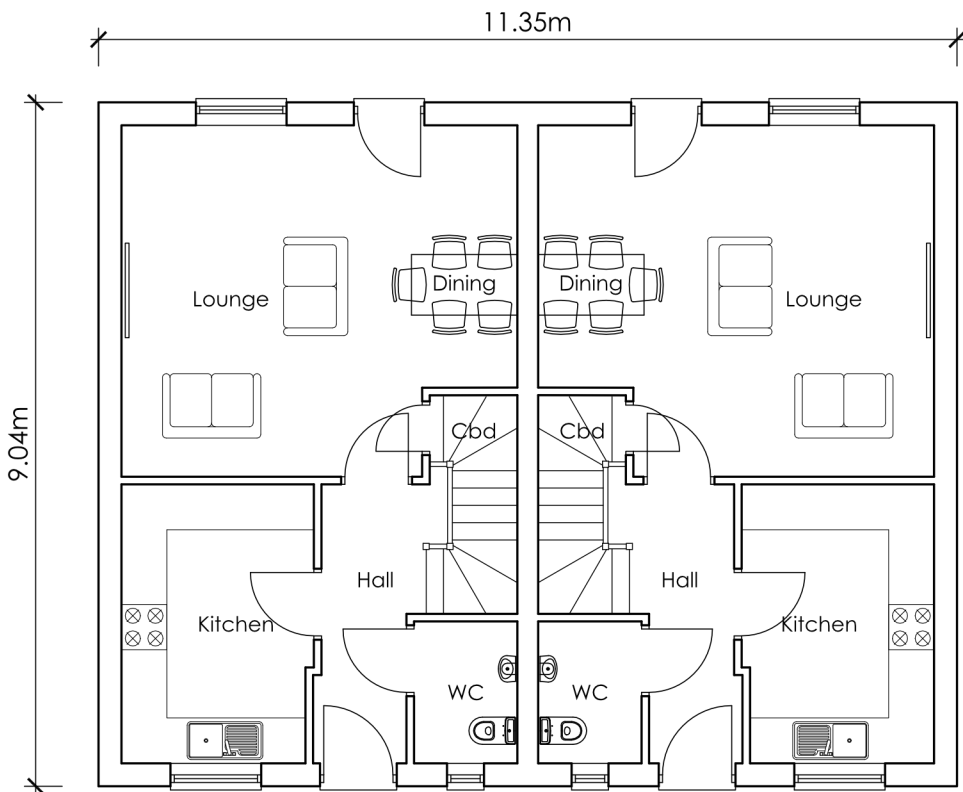

Ground Floor Plan

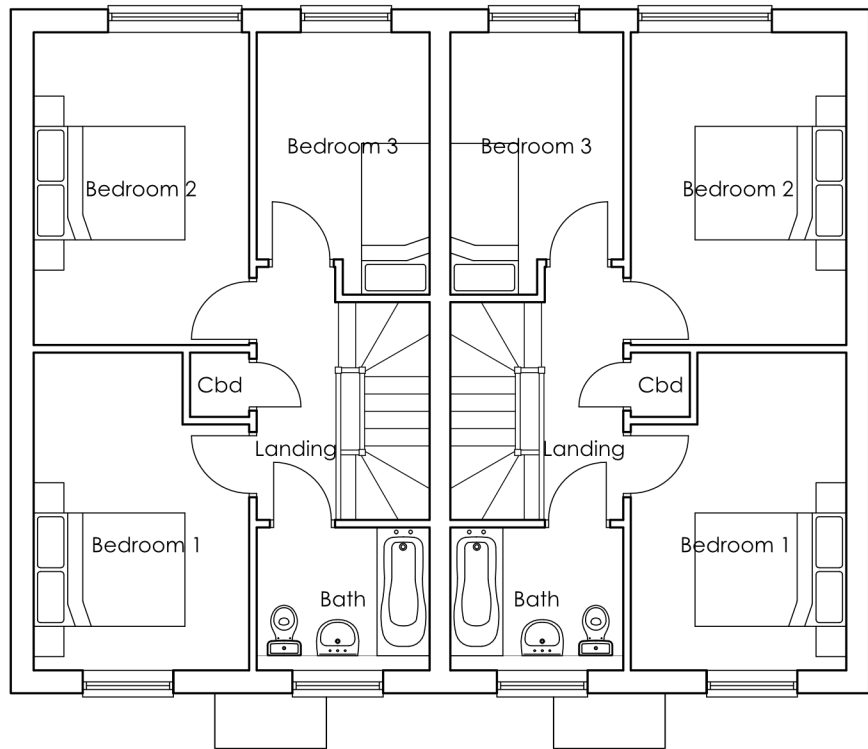


First Floor Plan

 

Roof Plan

ROOM AREAS	
ROOM	AREA
LOUNGE	22.84m ²
KITCHEN	9.24m ²
WC	2.56m ²
BEDROOM 1	11.13m ²
BEDROOM 2	11.78m ²
BEDROOM 3	7.40m ²
BATHROOM	4.32m ²
STORAGE	1.68m ²
TOTAL AREA	88.3m ²

 

REVISION	DATE	DRAWN	DESCRIPTION
 STUDIO11 architecture KING'S LYNN INNOVATION CENTRE, INNOVATION DRIVE, KING'S LYNN, PE30 5BY T: 01553 970033 E: design@studio11architecture.co.uk W: www.studio11architecture.co.uk			
CLIENT	RTW Construction & Developments Ltd		
PROJECT	Proposed residential development off Boston Road, Gosberton		
DRAWING	The Merlin - Floor Plans & Elevations		
DRAWN EG	PROJECT DESIGNER KB	PROJECT DIRECTOR KB	
DATE 01.11.2021	SCALE 1:100	PAPER SIZE A2	
DRAWING NUMBER	525.Mer.P.01		
Working in partnership with Ralph Charman Associates & Eleven Consultants			