



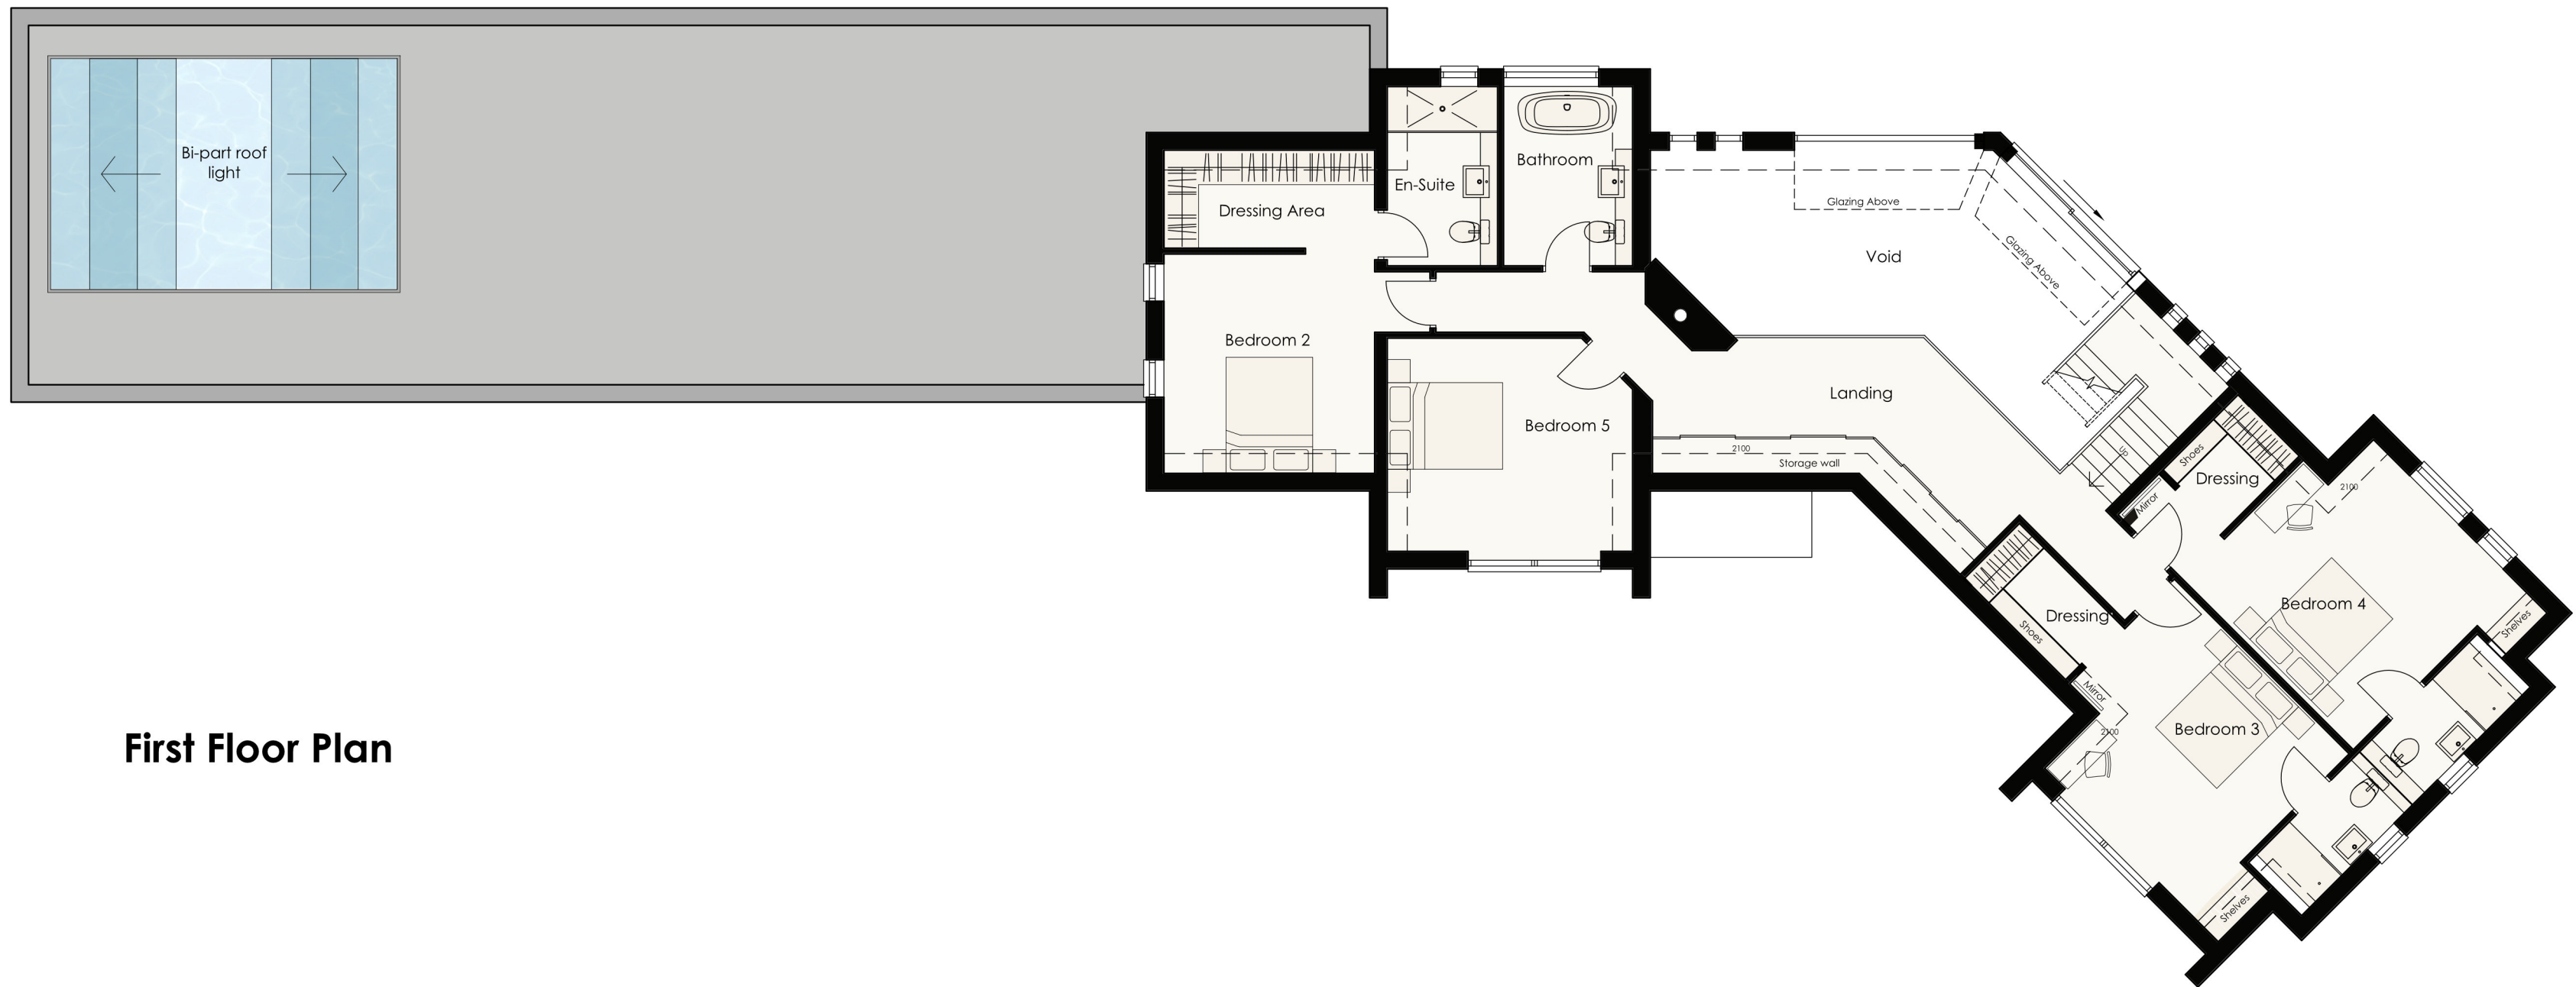

First Floor Plan

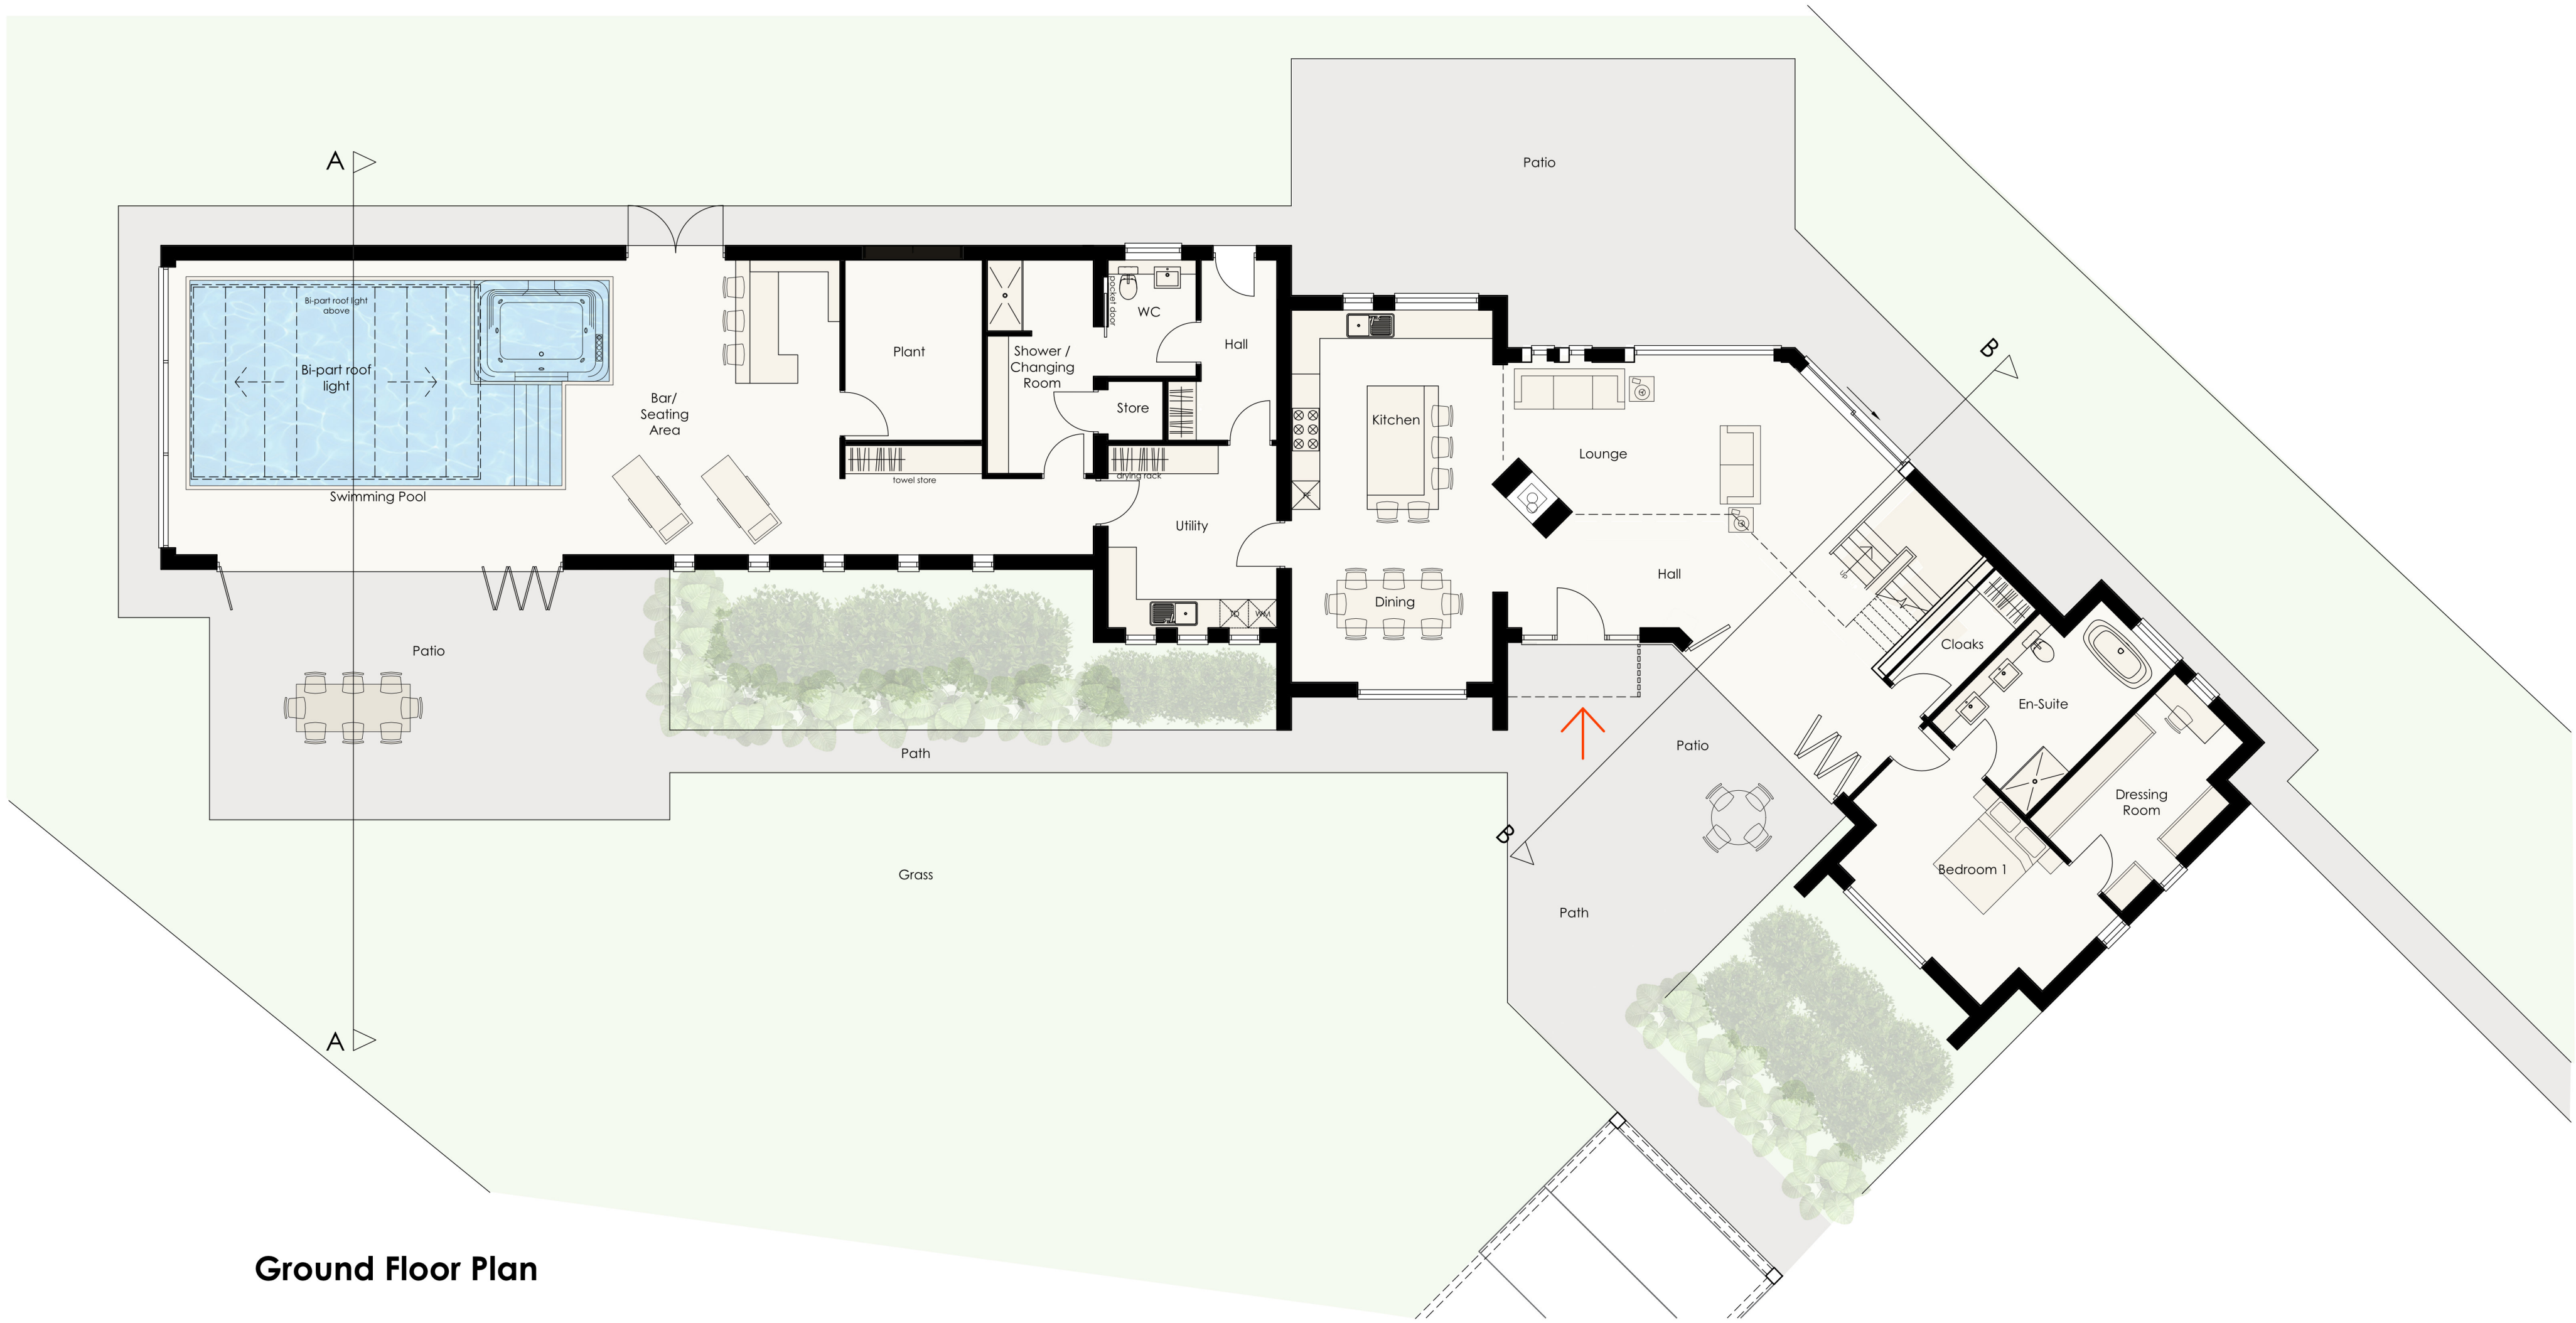

Ground Floor Plan

Do not scale directly from this drawing. All discrepancies are to be brought to the attention of the below office.
The copyright to this drawing is owned by studio 11 architecture.



Swimming pool examples with flat roof and roof light



Glass stair example

REVISION DATE DRAWN DESCRIPTION



KING'S LYNN INNOVATION CENTRE,
INNOVATION DRIVE, KING'S LYNN,
PE30 5BY

T: 01553 970033
E: design@studio11architecture.co.uk
W: www.studio11architecture.co.uk

CLIENT RTW Construction & Developments Ltd

PROJECT Plot 20 on land off Boston Road,
Gosberton

DRAWING Proposed Floor Plans

DRAWN EG PROJECT DESIGNER AK PROJECT DIRECTOR KB

DATE 25.10.2022 SCALE 1:100 PAPER SIZE A1

DRAWING NUMBER 525.P20.01