




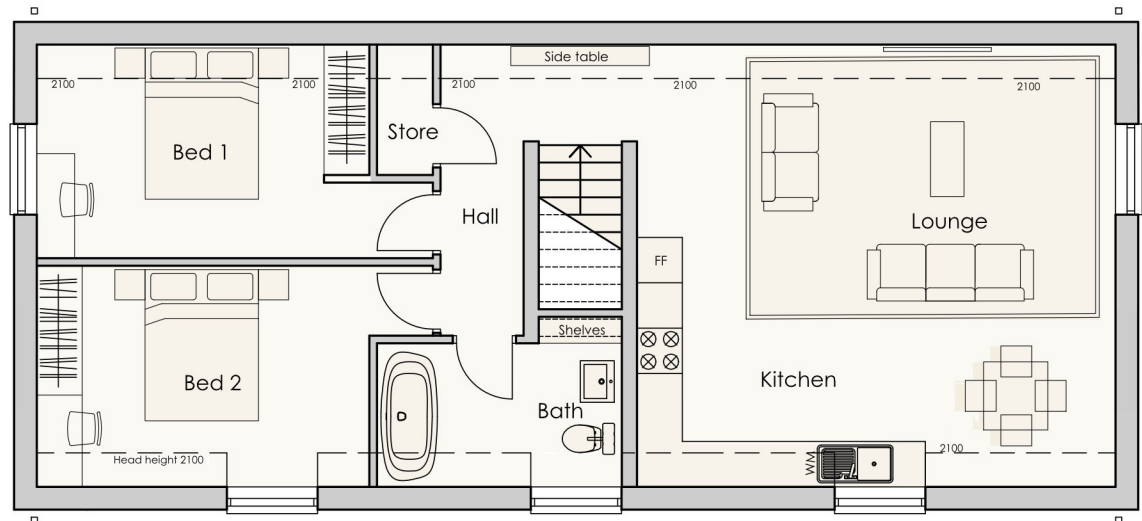


First Floor Plan

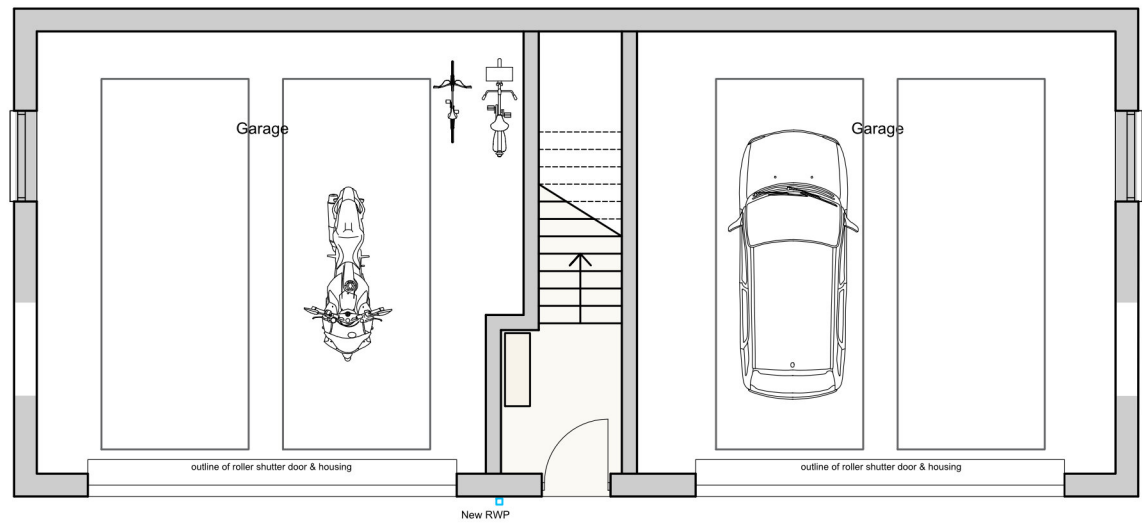

Ground Floor Plan

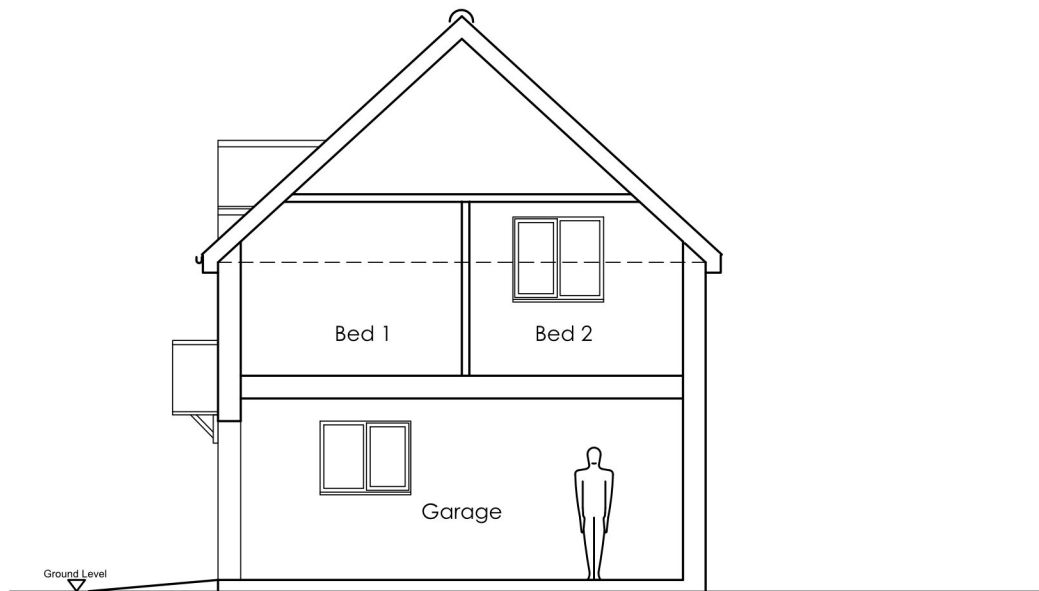


Front (West) Elevation

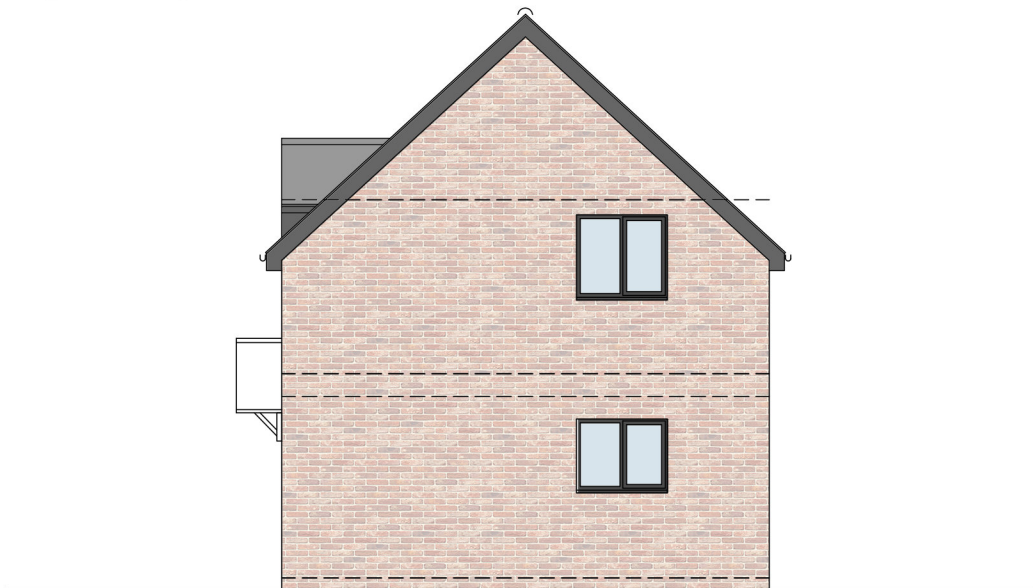

Side (South) Elevation




Side (North) Elevation

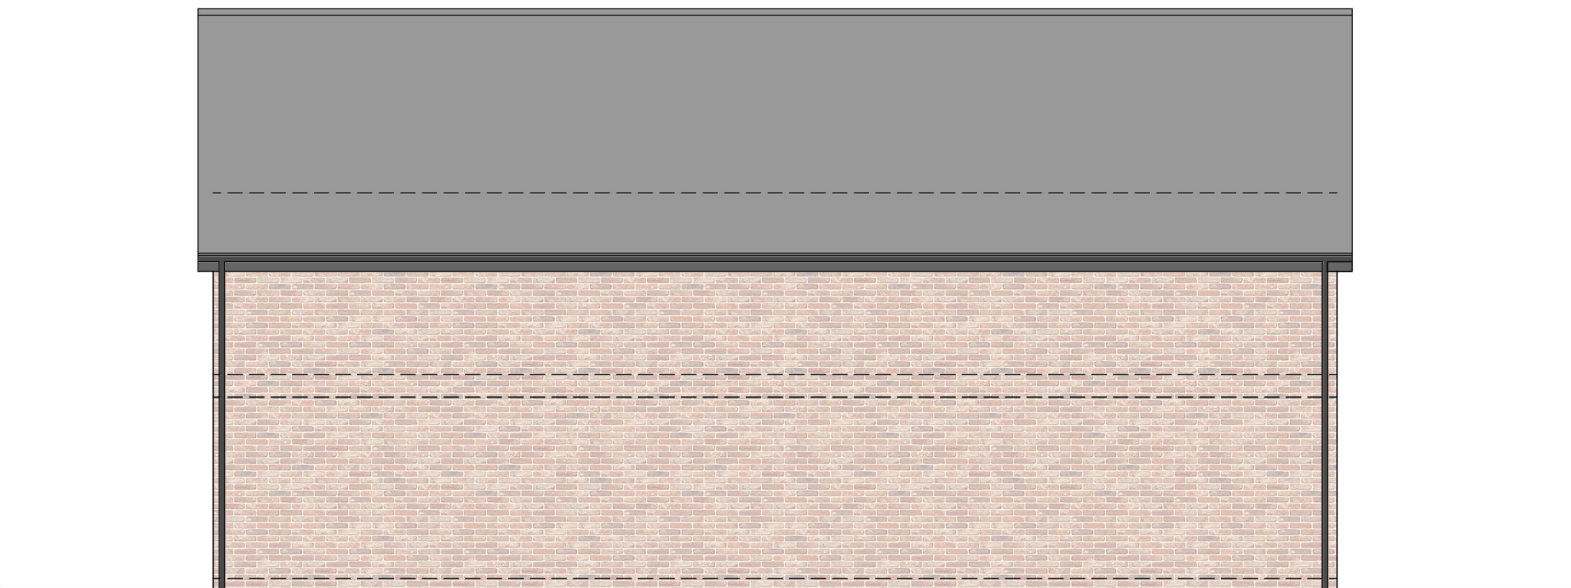

Back (East) Elevation

Do not scale directly from this drawing. All discrepancies are to be brought to the attention of the below office.
The copyright to this drawing is owned by studio 11 architecture.

- KEY
- 1. Slate tiles
 - 2. Brick
 - 3. Timber Cladding
 - 4. UPVC or Aluminum windows
 - 5. Timber or UPVC Door
 - 6. Metal Cladding
 - 7. Dray RWP

 REVISION	DATE	DRAWN	DESCRIPTION
 STUDIO11 architecture KING'S LYNN INNOVATION CENTRE, INNOVATION DRIVE, KING'S LYNN, PE30 5BY T: 01553 970033 E: design@studio11architecture.co.uk W: www.studio11architecture.co.uk			
CLIENT		RTW Construction & Developments Ltd	
PROJECT		Plot 20 on land off Boston Road, Gosberton	
DRAWING		Proposed Garage Floor Plans & Elevations	
DRAWN EG		PROJECT DESIGNER AK	PROJECT DIRECTOR KB
DATE 25.10.2022		SCALE 1:100	PAPER SIZE A2
DRAWING NUMBER 525.P20.03			