






Front Elevation

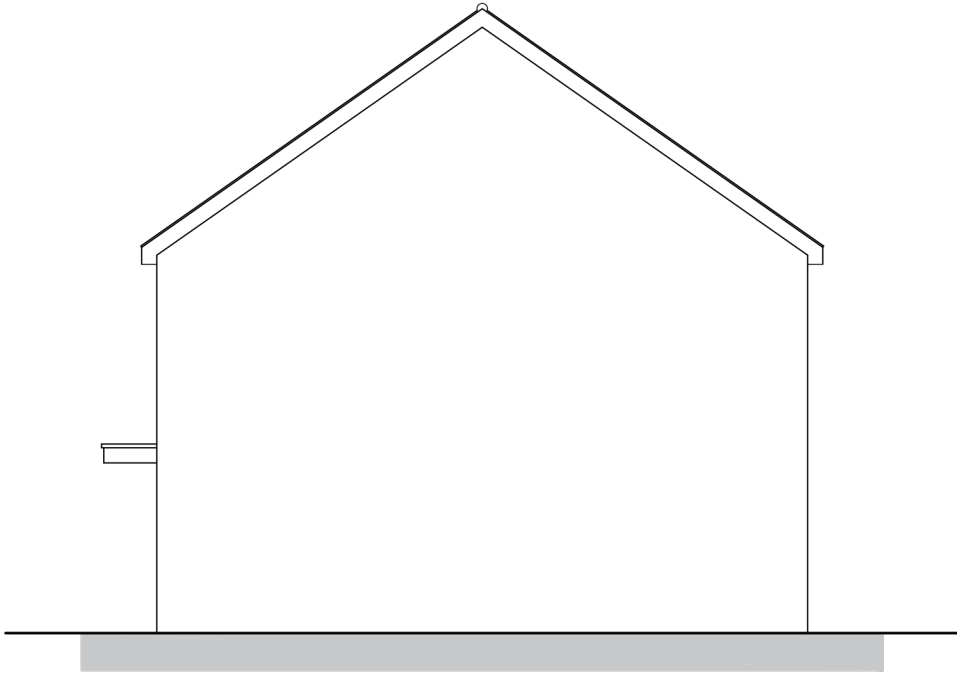


Side Elevation

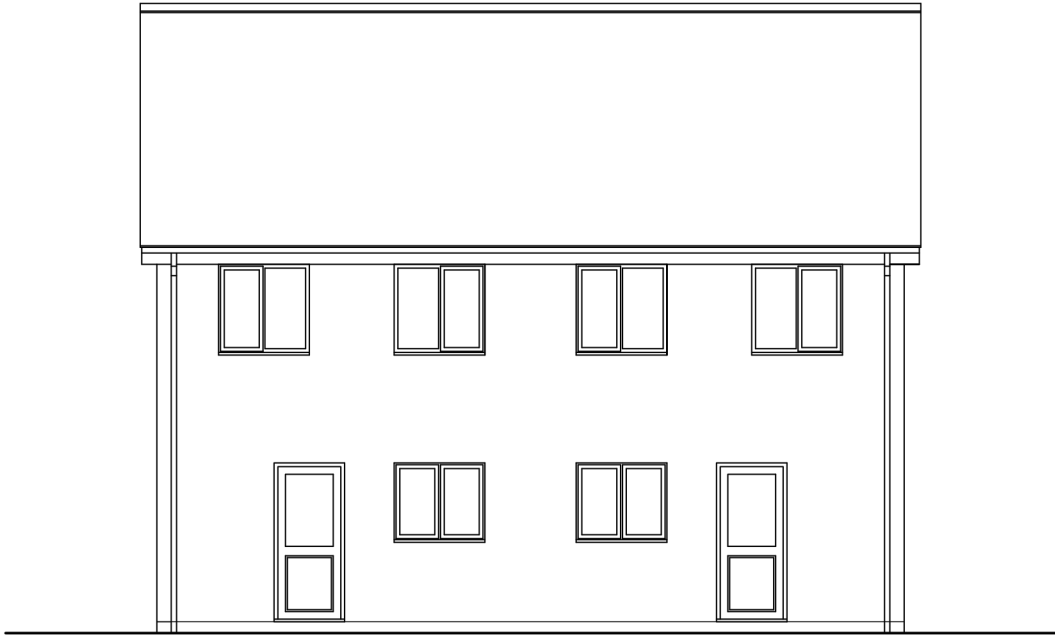


Rear Elevation

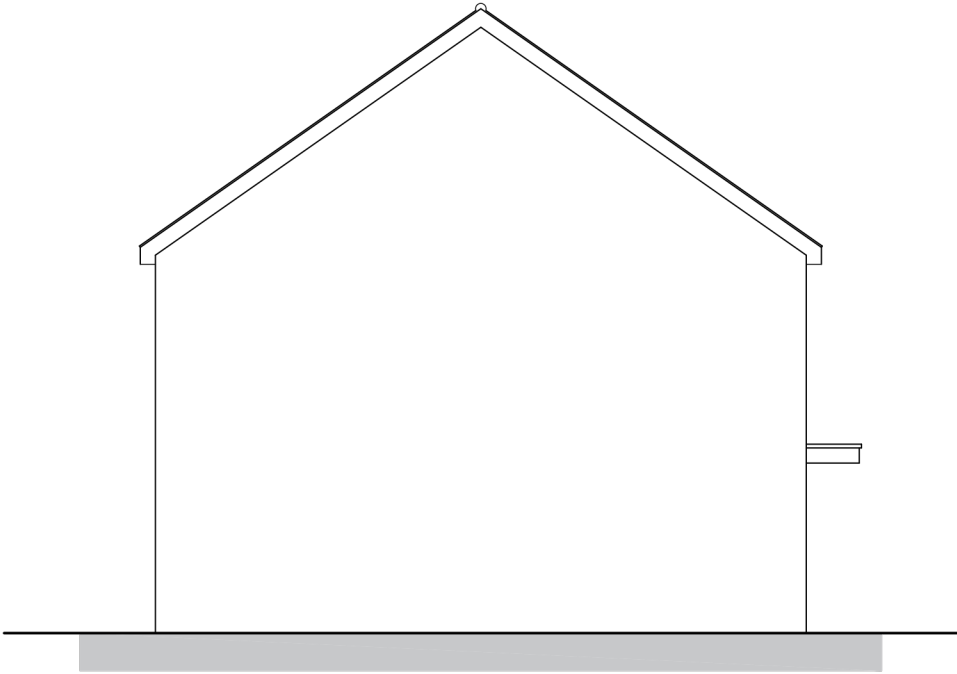

Side Elevation

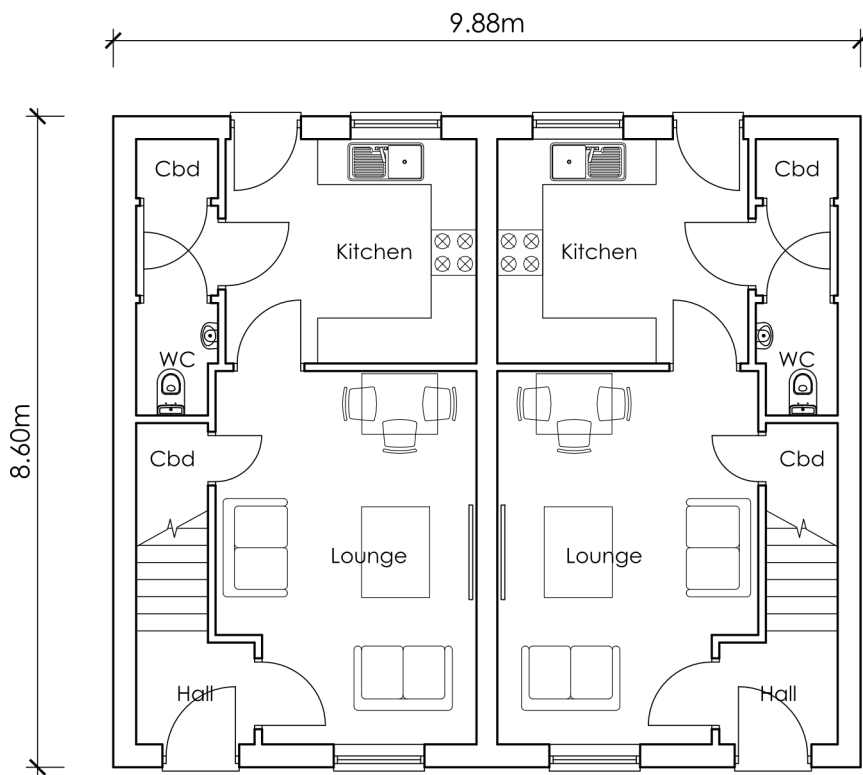

Ground Floor Plan

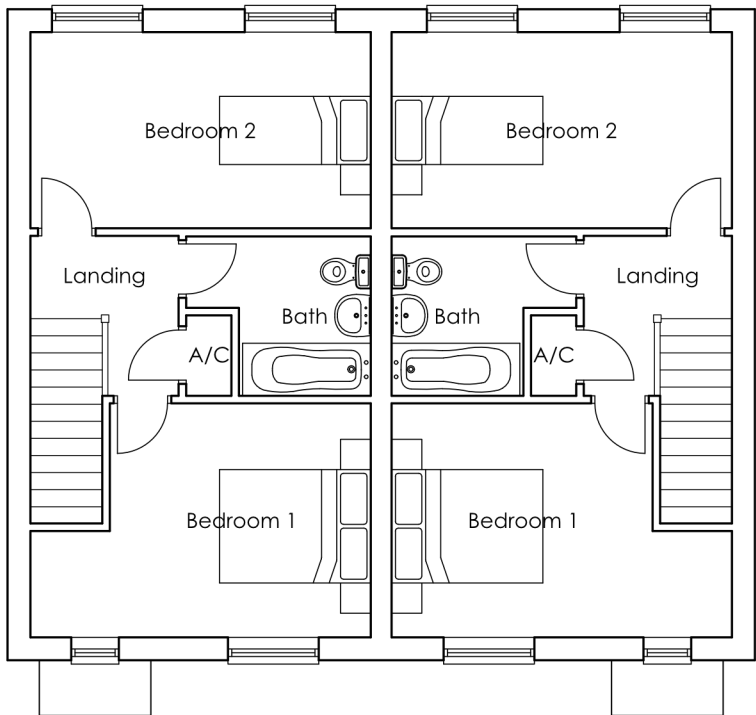

First Floor Plan



Roof Plan

ROOM AREAS	
ROOM	AREA
LOUNGE	16.14m ²
KITCHEN	9.84m ²
WC	1.52m ²
BEDROOM 1	12.15m ²
BEDROOM 2	11.67m ²
BATHROOM	4.33m ²
STORAGE	2.51m ²
TOTAL AREA	72.0m ²

REVISION	DATE	DRAWN	DESCRIPTION
 STUDIO11 architecture KING'S LYNN INNOVATION CENTRE, INNOVATION DRIVE, KING'S LYNN, PE30 5BY T: 01553 970033 E: design@studio11architecture.co.uk W: www.studio11architecture.co.uk			
CLIENT	RTW Construction & Developments Ltd		
PROJECT	Proposed residential development off Boston Road, Gosberton		
DRAWING	Starlin - Floor Plans & Elevations		
DRAWN EG	PROJECT DESIGNER KB	PROJECT DIRECTOR KB	
DATE 10.11.2021	SCALE 1:100	PAPER SIZE A2	
DRAWING NUMBER	525.Sta.P.01		
Working in partnership with Ralph Charman Associates & Eleven Consultants			

